


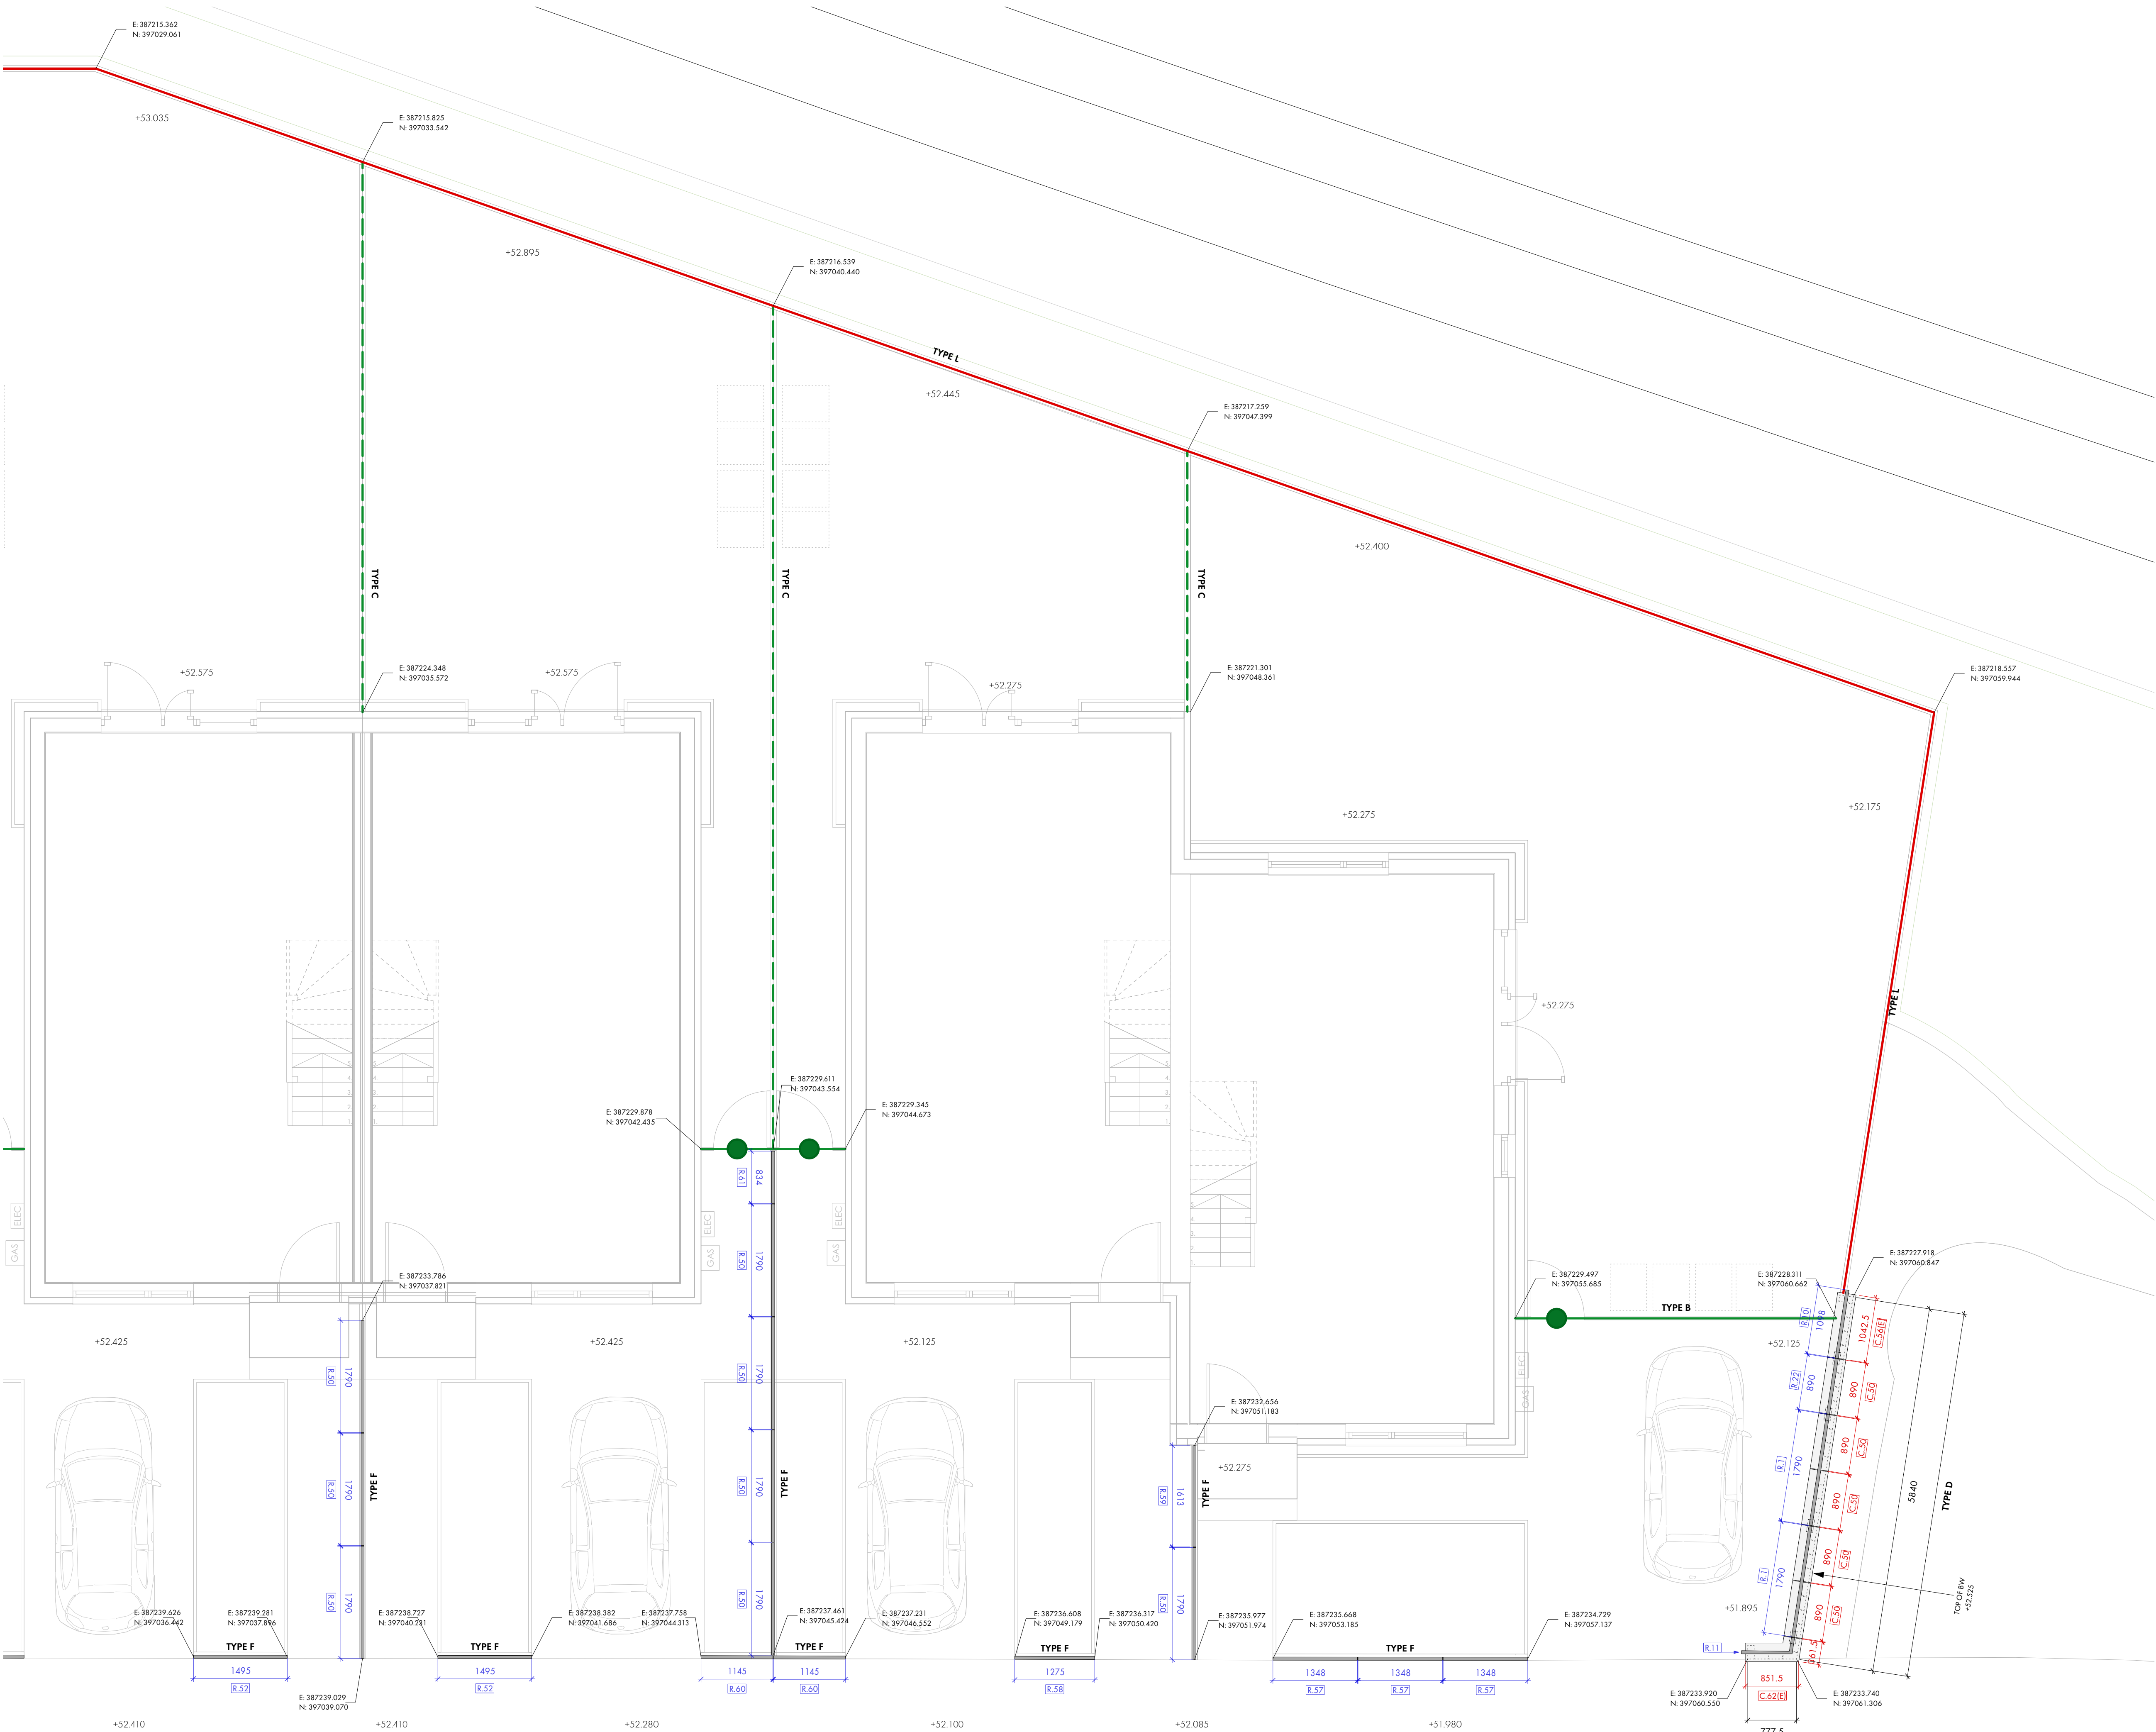

REVISION	DATE	DESCRIPTION
P01	15.08.22	PRELIMINARY ISSUE

NOTE :
BRICKWORK SETTING OUT SHOWN WITH **BLACK** DIMENSIONS.

COPING SETTING OUT SHOWN IN **RED** DIMENSIONS.

RAILING SETTING OUT SHOWN IN **BLUE** DIMENSIONS.

- KEY:**
- TYPE B**
1800mm HIGH , VERTICAL, CLOSE
BOARDED TIMBER FENCE; ADDITIONAL
300mm TIMBER TRELLIS
 - TYPE C**
1200mm HIGH, VERTICAL, CLOSE
BOARDED TIMBER FENCE; ADDITIONAL
300mm TIMBER TRELLIS
 - 1800mm HIGH LOCKABLE
CLOSE-BOARDED TIMBER GATE

PRELIMINARY ISSUE

OMIArchitects

31 Blackfriars Road, Salford, Manchester, M3 7AG
+44(0)161 832 3242 / info@omiarchitects.com / www.omiarchitects.com

PROJECT	GORTON LANE MANCHESTER			
DRAWING	SITE 1 - EXTERNAL WORKS SETTING OUT SHEET 4			
DATE	23.05.22	DRAWN BY	TB	SCALE 1:50 @A1
JOB NO.	1405	DWG NO.	8790-OMI-XX-XX-DT-A-A3716 P01	