

CONSTRUCTION


PRETTYLITTLETHING

KEY:-

- Direction of car flow
- EV/Electric Vehicle Charging Point
- EV/Electric Vehicle Charging Point Future Expansion
- Pedestrian Walkway

Parking Calculation	Existing	Proposed
Standard parking	14	14
DDA	1	1
EVC	2	2
Motorcycle	0	3
Total	17	20

Additional 12 cycle storage spaces have been provided.

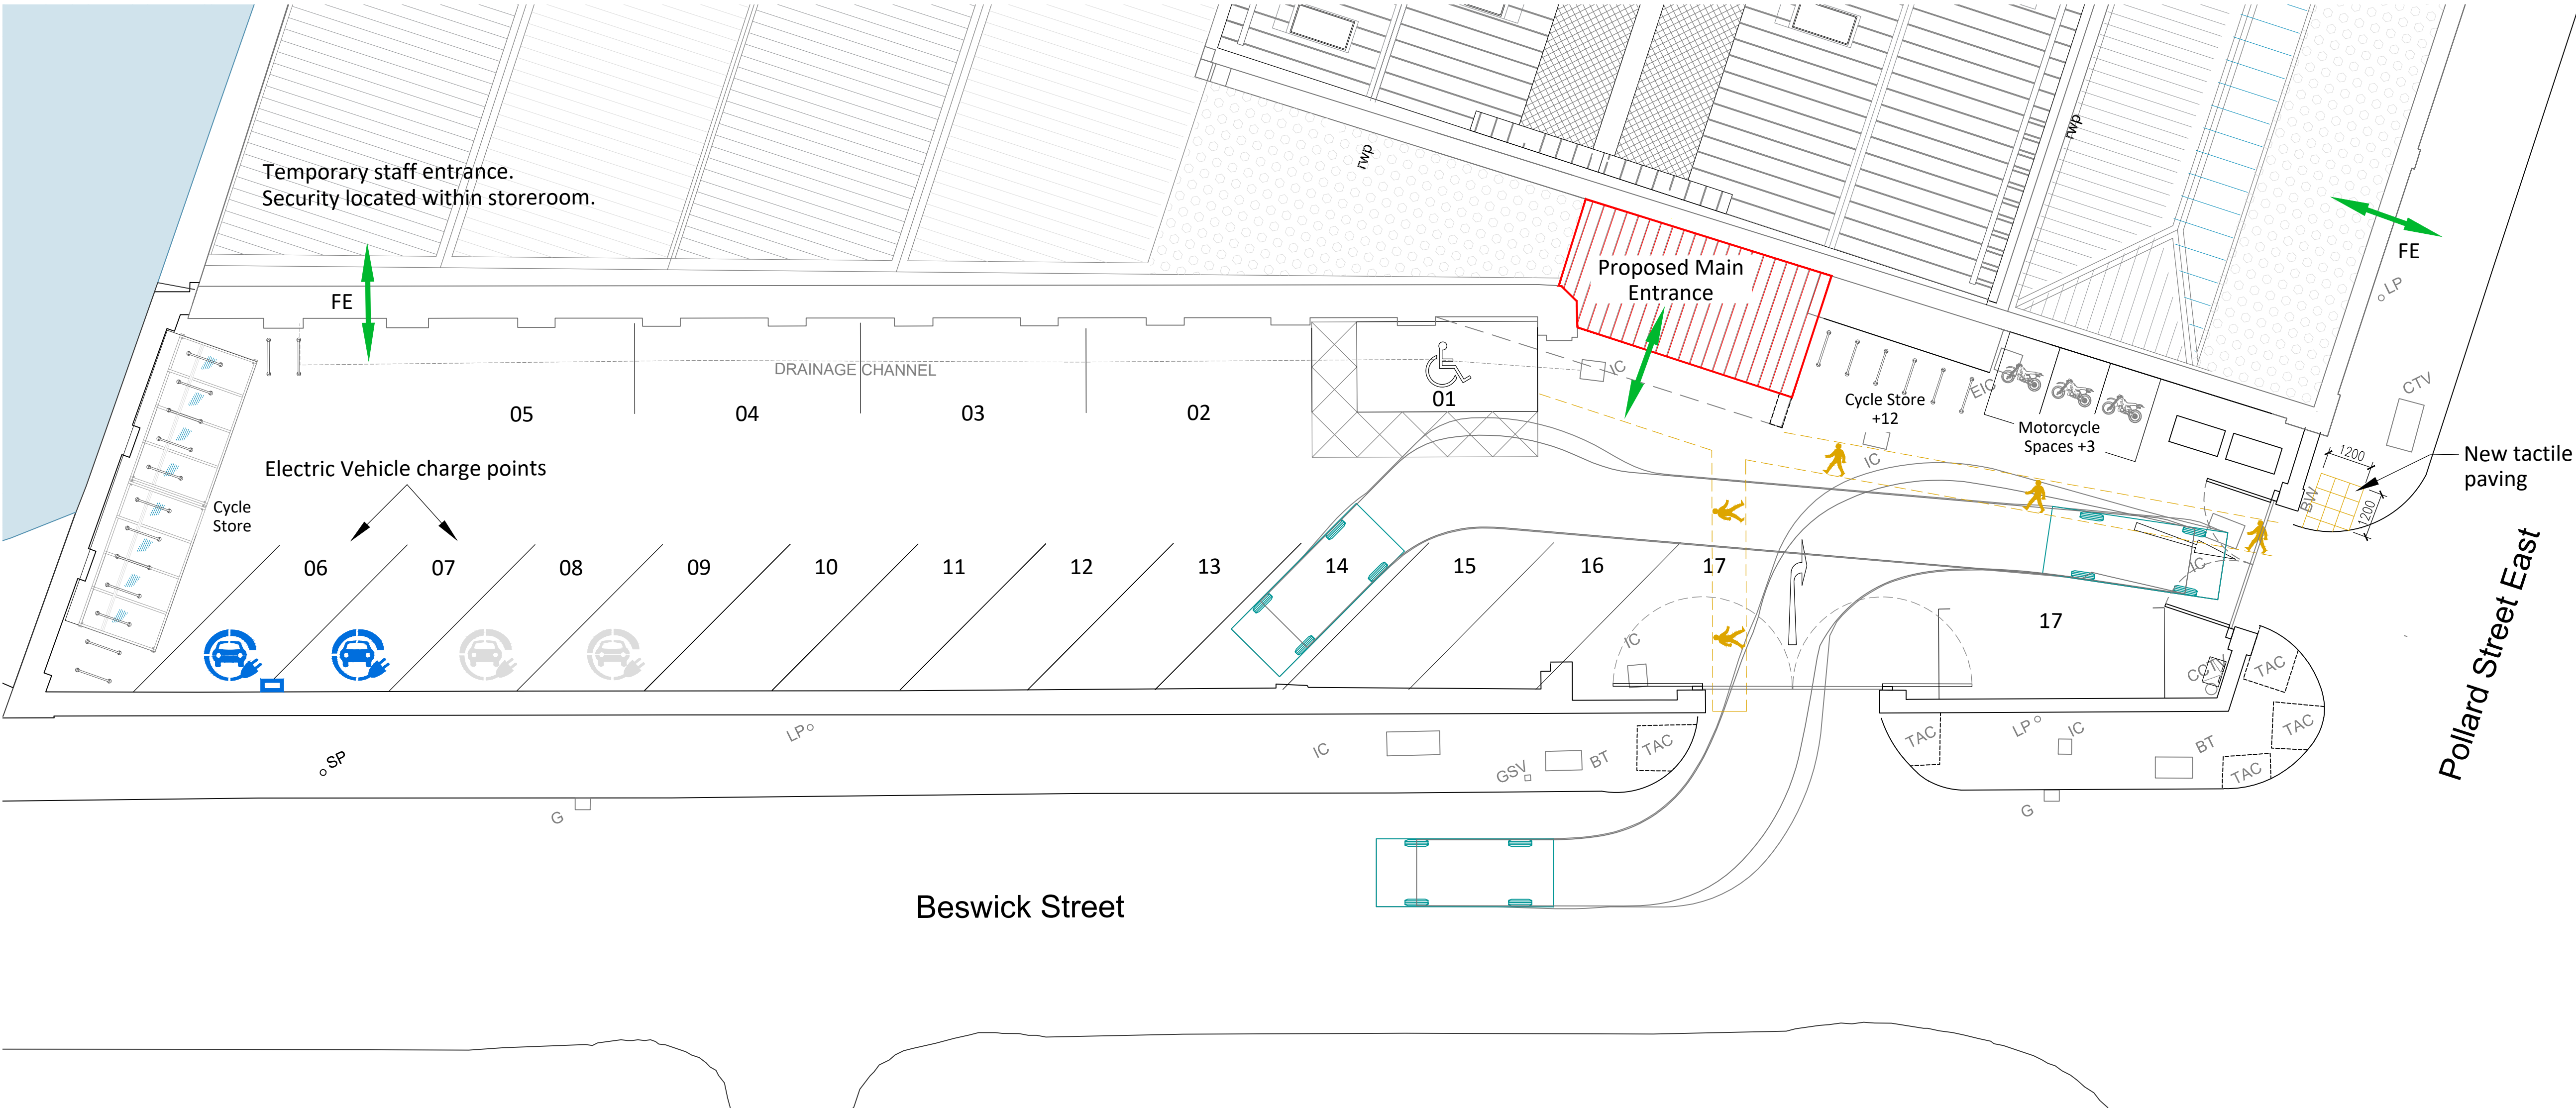

Proposed Parking Plan
Scale 1:100
Scale Bar 1:100 @ A1

KEY:-

Refer to PLT Security Entrance Tender pack drawings for further information.

C	Drawing notes as Construction Issue.	TR	MH	02.08.22
B	Temporary Staff Entrance to be adopted during the Works identified. Security Hut REMOVED with rear store room being adopted for security.	TR	CM	21.07.22
A	Temporary Staff Entrance and relocated Security Hut identified. To be adopted during the Works. Long term solution being considered.	TR	CM	12.07.22

Rev	Description	by	Chk	Date
-----	-------------	----	-----	------

Project: **PLT Wellington Mill** Pollard Street East, Ancoats, Manchester, M40 7FS

Title: **Proposed Parking Plan**

Client: **Pretty Little Thing**

Drawn By: **CM** Checked By: **TR** on **28/04/2022**

Original Size: **A1** Project Number: **22076**

Drawing Number: **SI-00-DR-A-1021** REV **C**

