
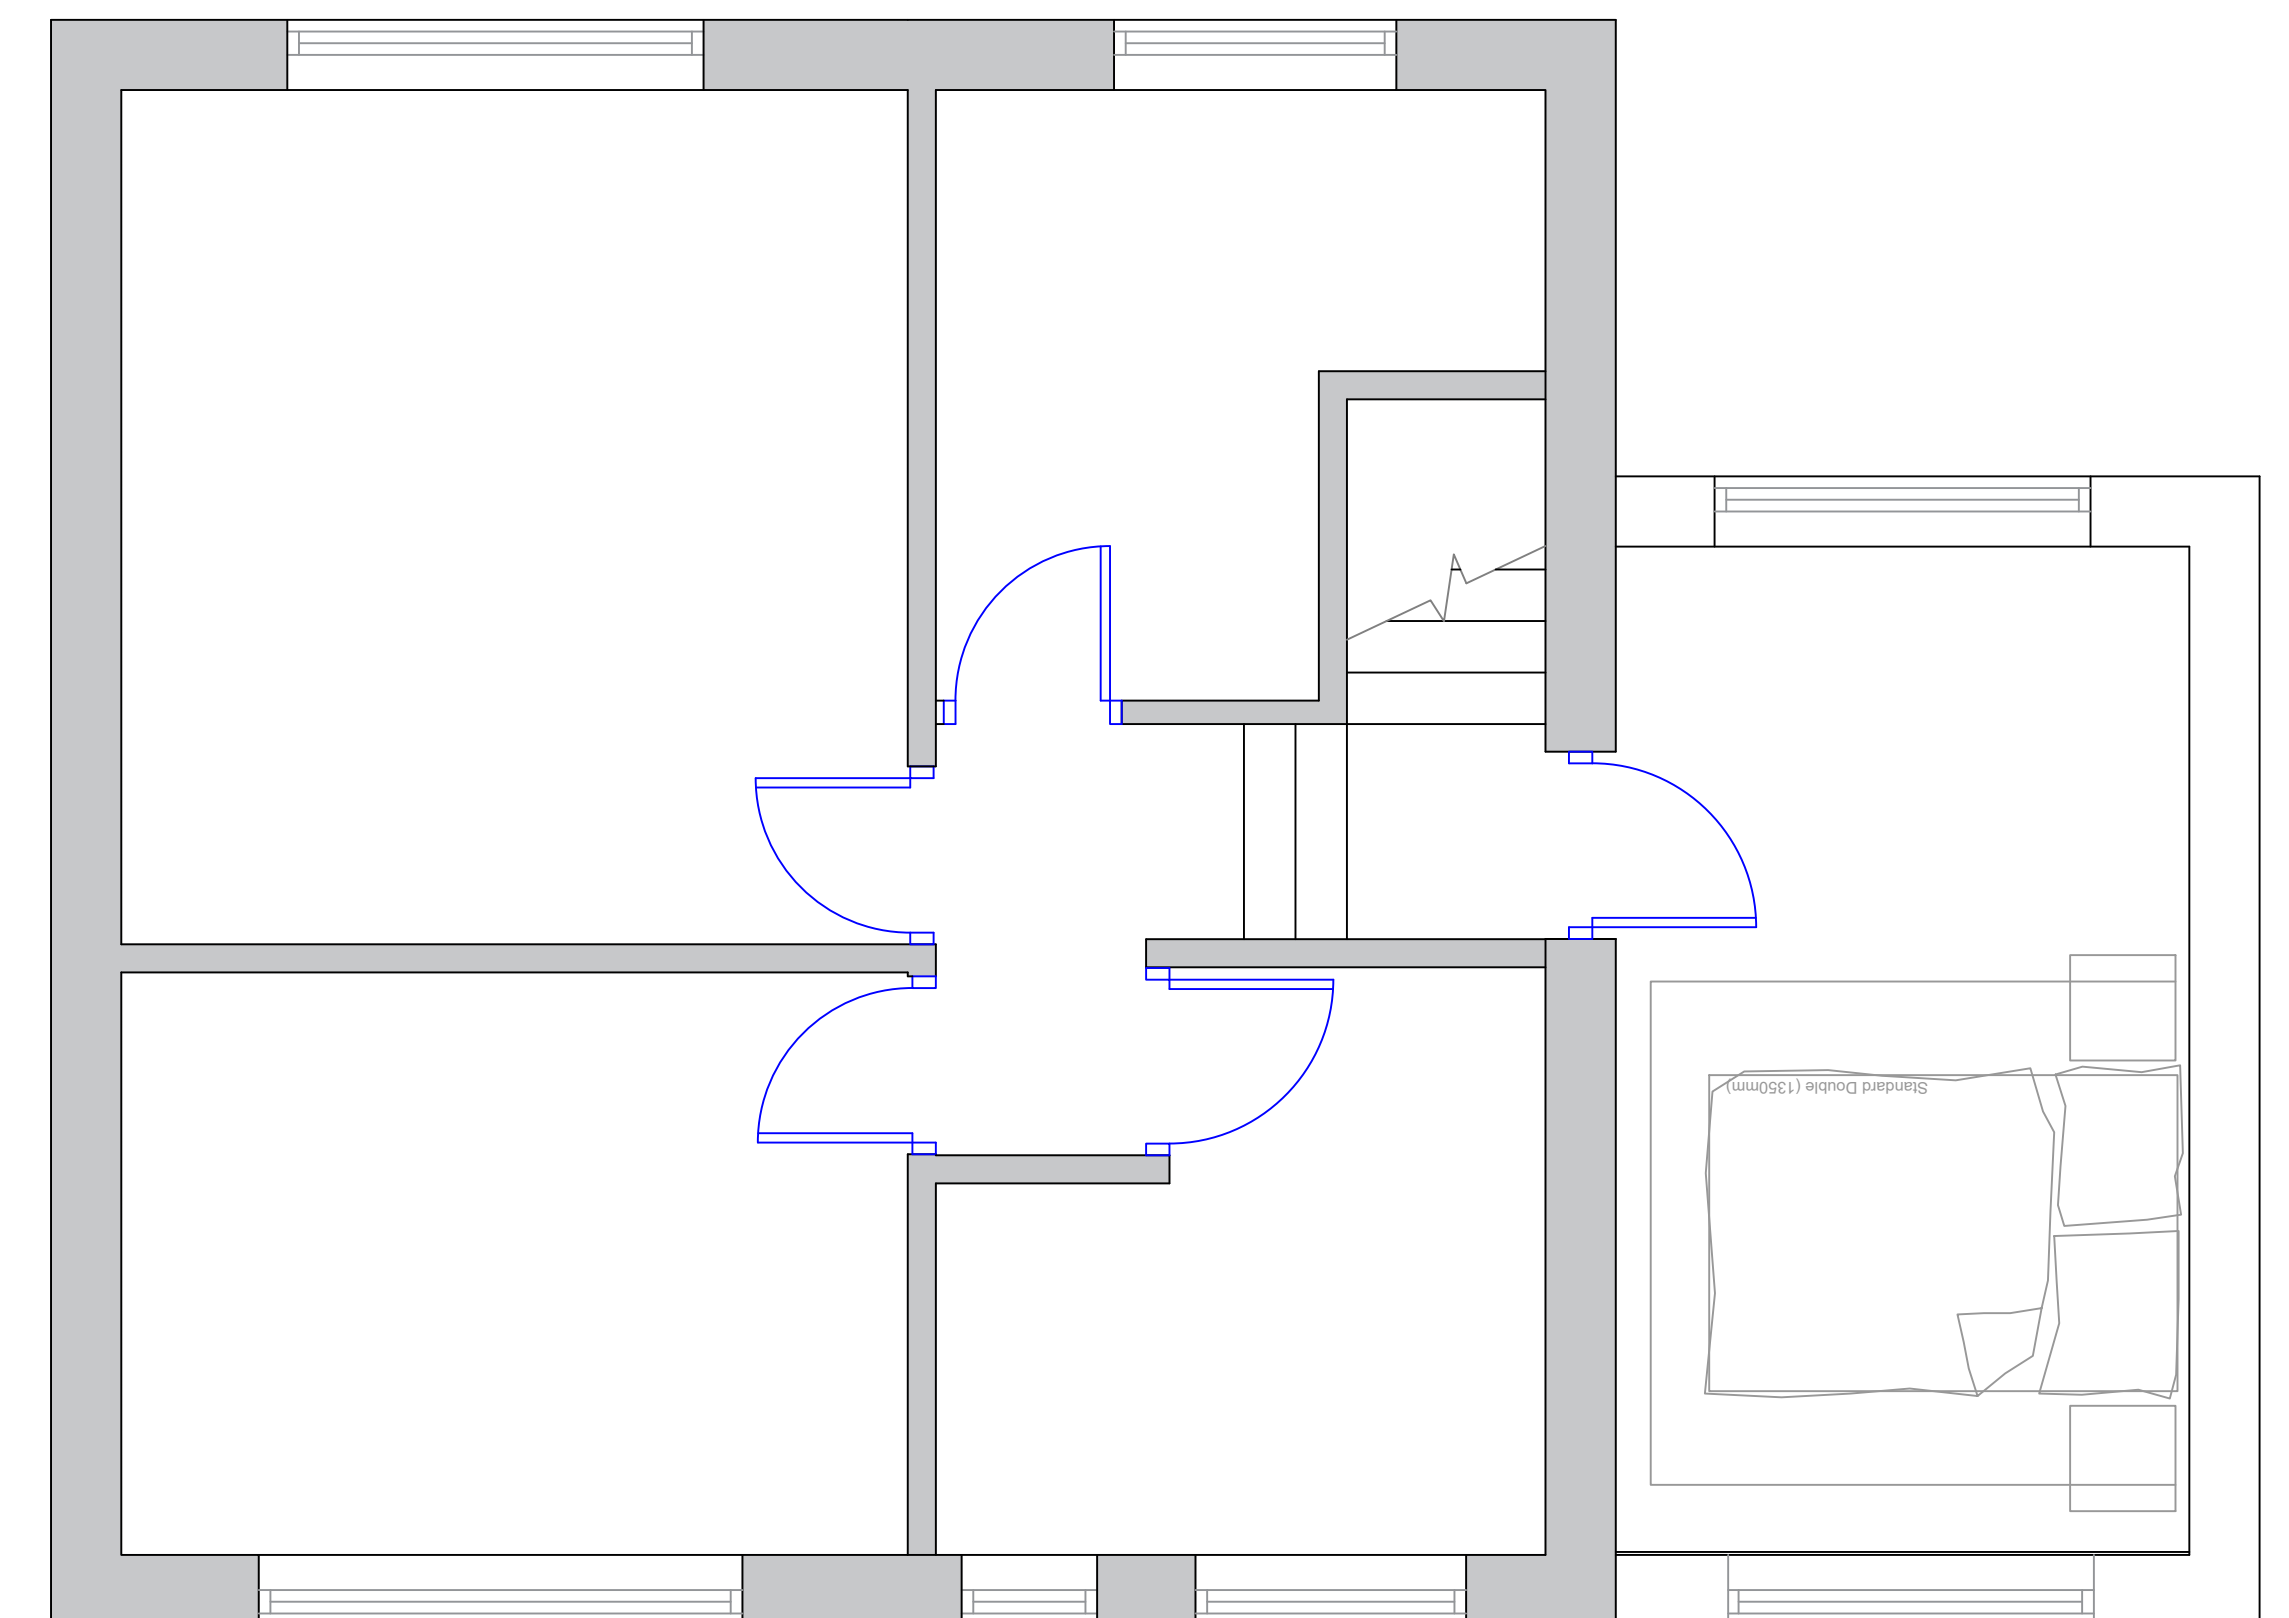


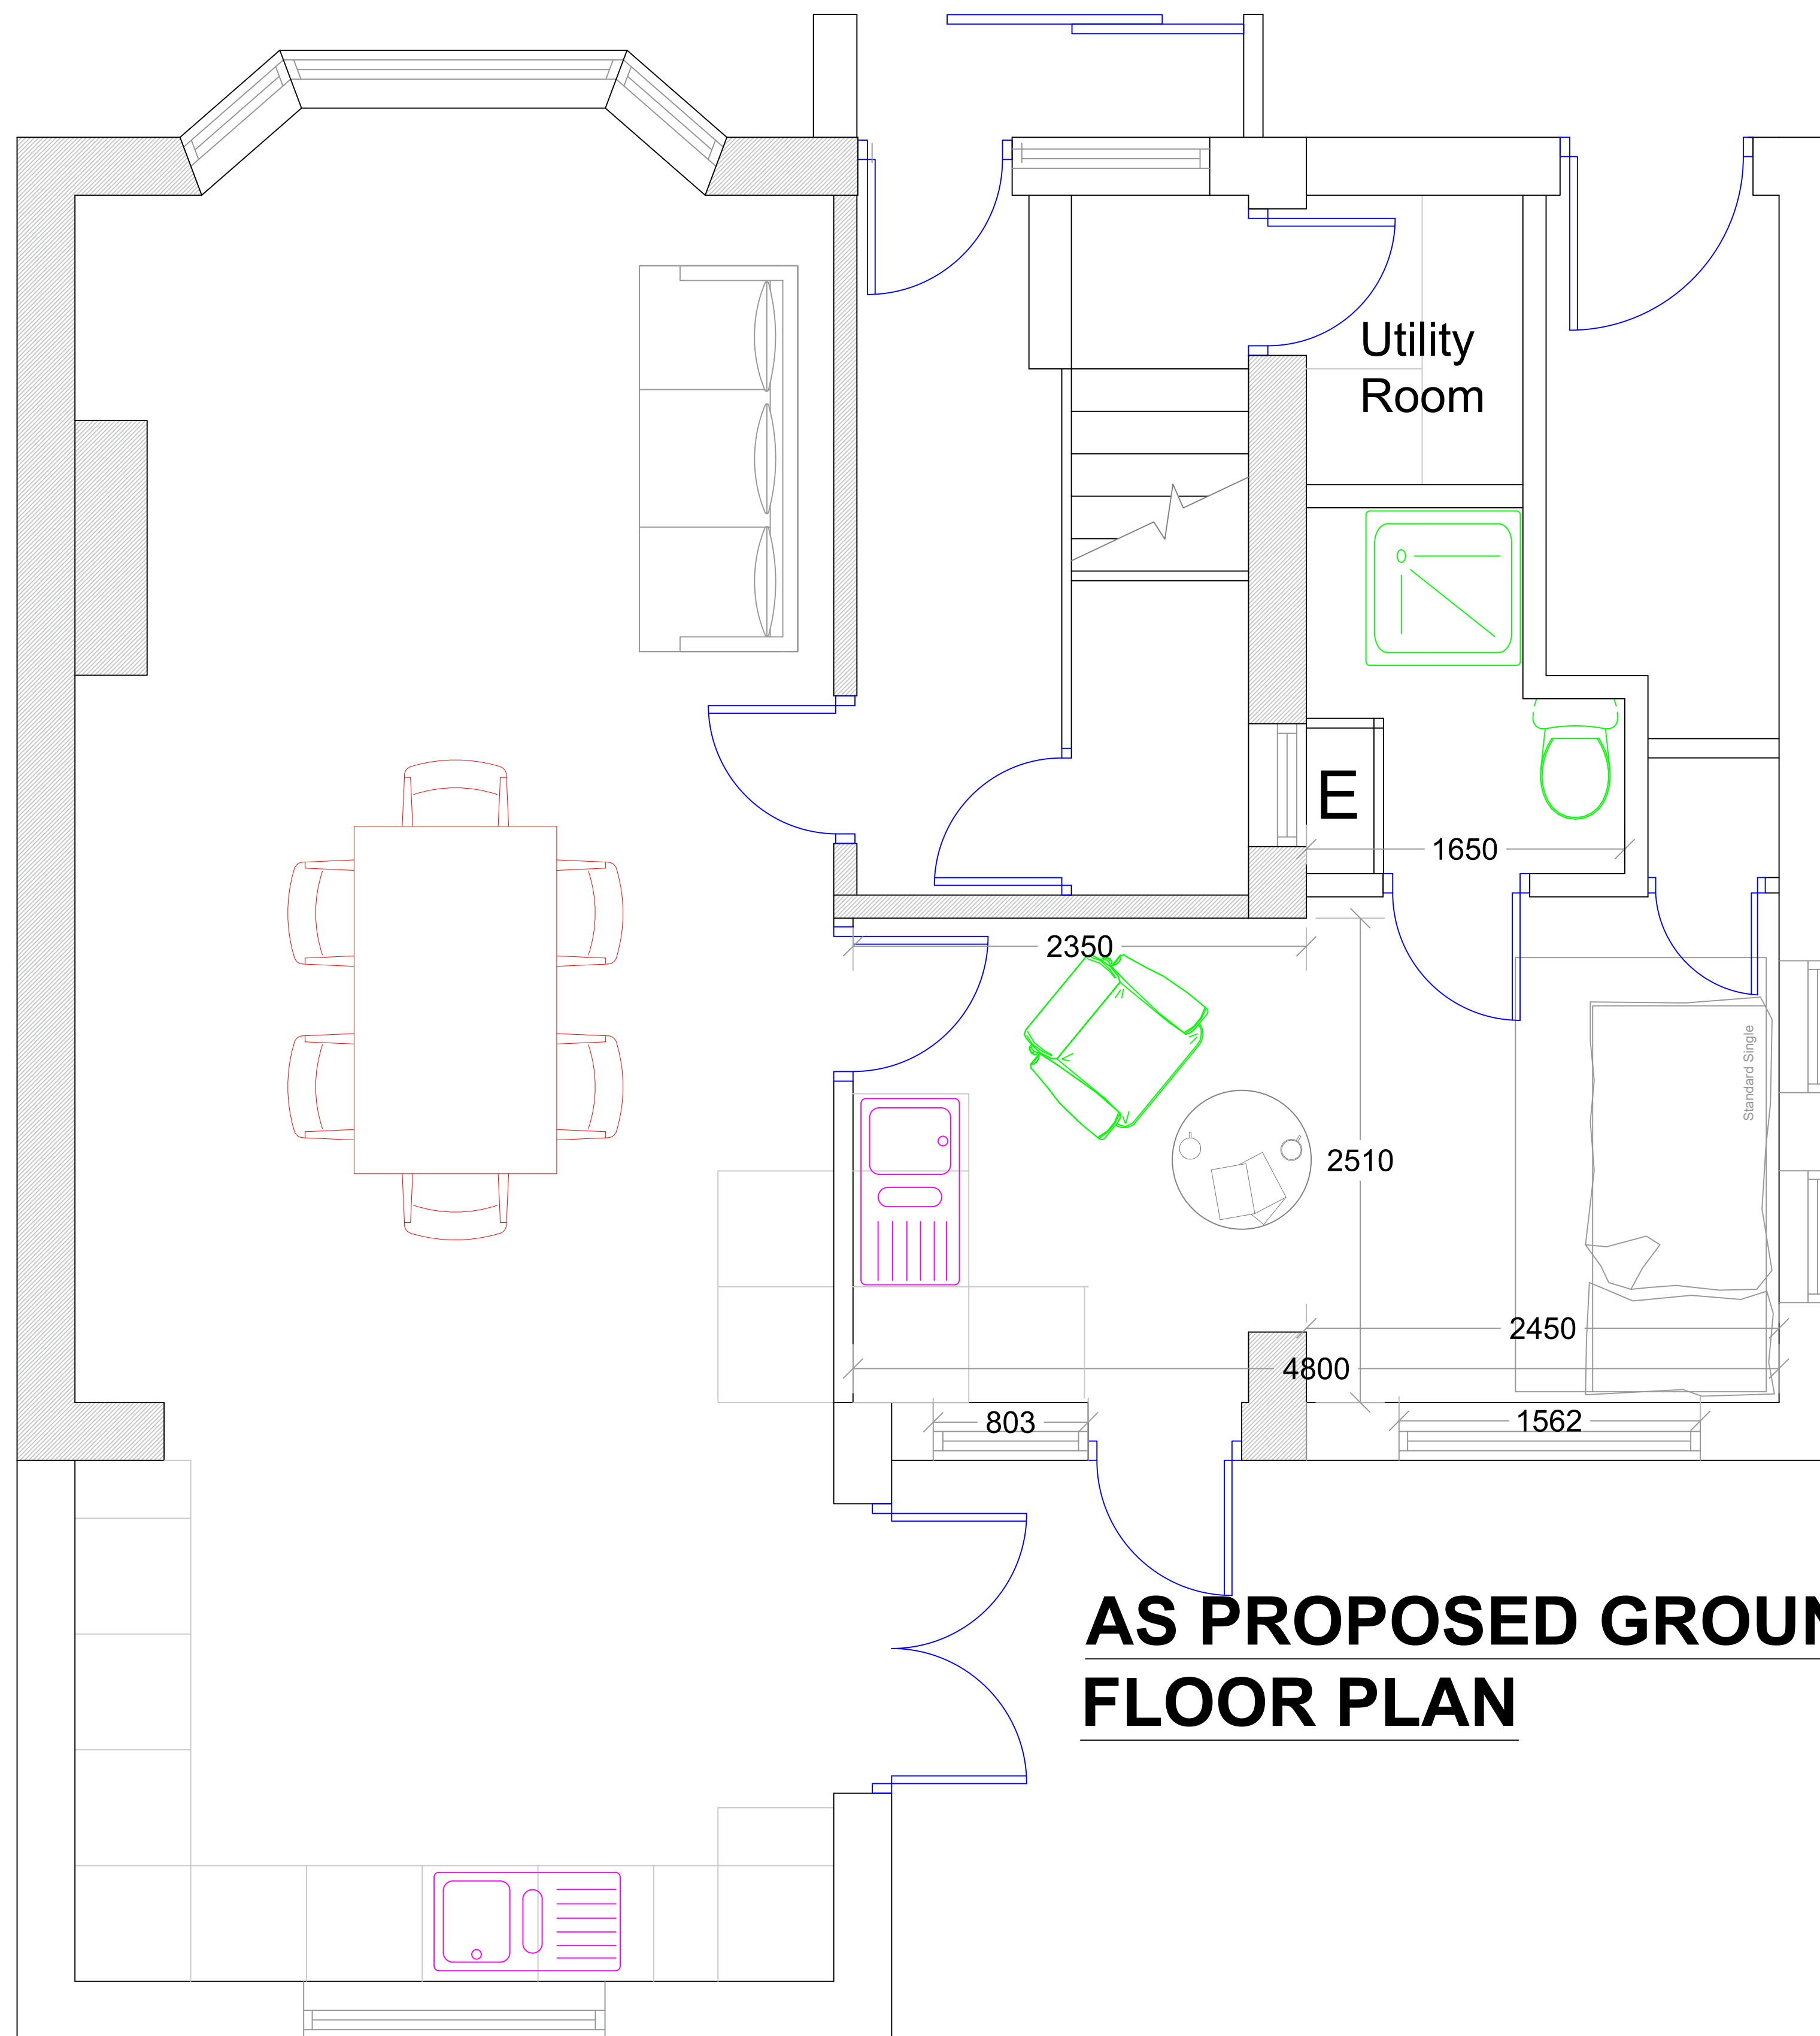

Address:
**84 Bankside Rd
 Didsbury**

Title:
**Floor Plans
 01**

Scale:
 1:50/500/1250

Drawing Date:
 8/3/22

Revision:
C

Dwg File No:

20/21-371



Architectural Design Services
 Building Regulation Drawings
 Planning Application Drawings
 Tel: 07710 631 456

All dimensions must be checked on site before commencing construction.