


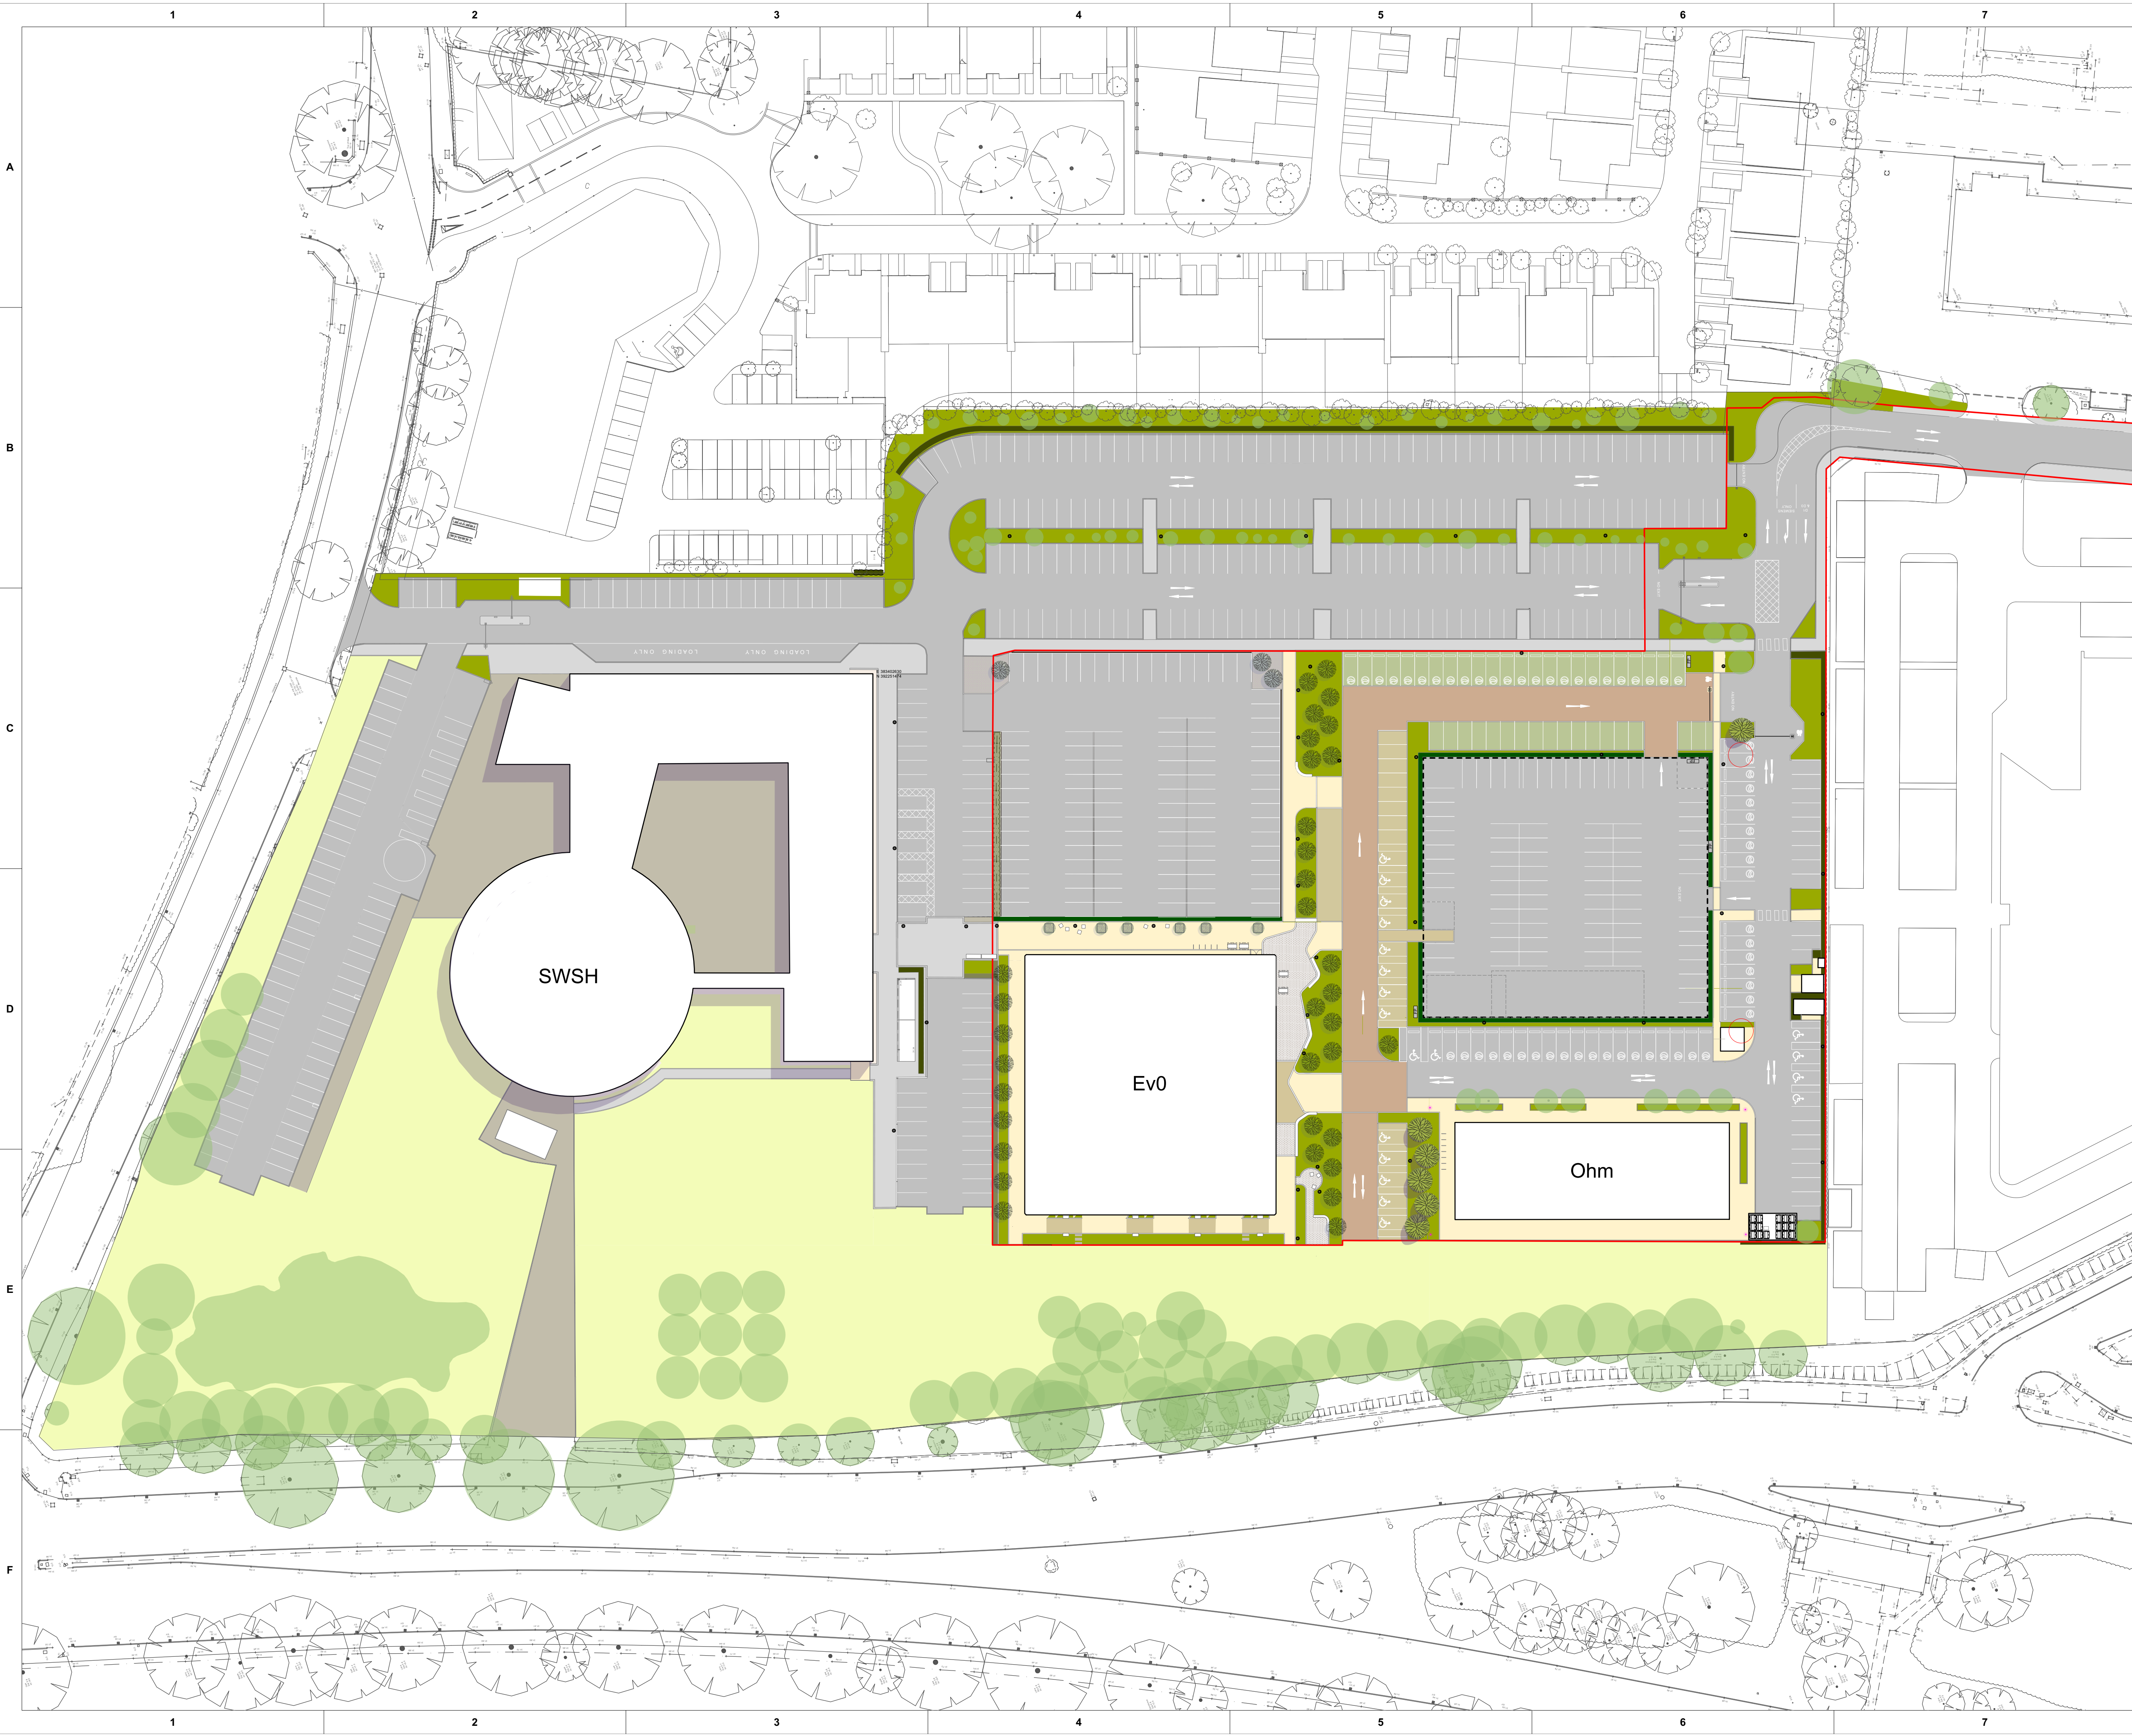

NOTES:

- DO NOT SCALE FROM THIS DRAWING. ALWAYS WORK TO NOTED DIMENSIONS.
- ALL SETTING OUT, LEVELS AND DIMENSIONS TO BE CHECKED ON SITE PRIOR TO THE INSTALLATION OF MATERIALS AND ANY DISCREPANCIES ARE TO BE BROUGHT TO THE ATTENTION OF THE CONTRACT ADMINISTRATOR IMMEDIATELY.
- THIS DRAWING MUST BE READ WITH THE RELEVANT SPECIFICATION DOCUMENTS AND DETAIL DRAWINGS. ANY DISCREPANCIES MUST BE BROUGHT TO THE ATTENTION OF THE CONTRACT ADMINISTRATOR IMMEDIATELY.
- THIS DRAWING IS COPYRIGHT PROTECTED AND MAY NOT BE REPRODUCED IN WHOLE OR PART WITHOUT WRITTEN AUTHORITY.
- ALL DIMENSIONS ARE IN MILLIMETRES UNLESS OTHERWISE STATED.

THIS DRAWING WAS PLOTTED ON:
27/09/2022

REVISION HISTORY				
DATE	REV	ZONE	DESCRIPTION	CHK
25/07/2022	9		Planning	CL
05/09/2022	10		Bin store amended	CL
27/09/2022	11		Context updated	CL



layer studio

MANCHESTER
The Barn
One Hollin Lane
Styal
Cheshire
SK9 4JH

NEWCASTLE
The Studio
Low Shilford House
Stocksfield
Northumberland
NE43 7HW

CLIENT
BRUNTWOOD

PROJECT
**DIDSBURY TECHNOLOGY PARK
MANCHESTER**

DRAWING TITLE
EXTERNAL WORKS GA (CONSULTATION)

DRAWING NUMBER 159-LYR-XX-XX-DWG-L-1017	REV 11	STATUS PLANNING
---	------------------	---------------------------

SCALE 1:500 @ A1	CREATED BY C LESTER	CHECKED BY M WARNER
----------------------------	-------------------------------	-------------------------------