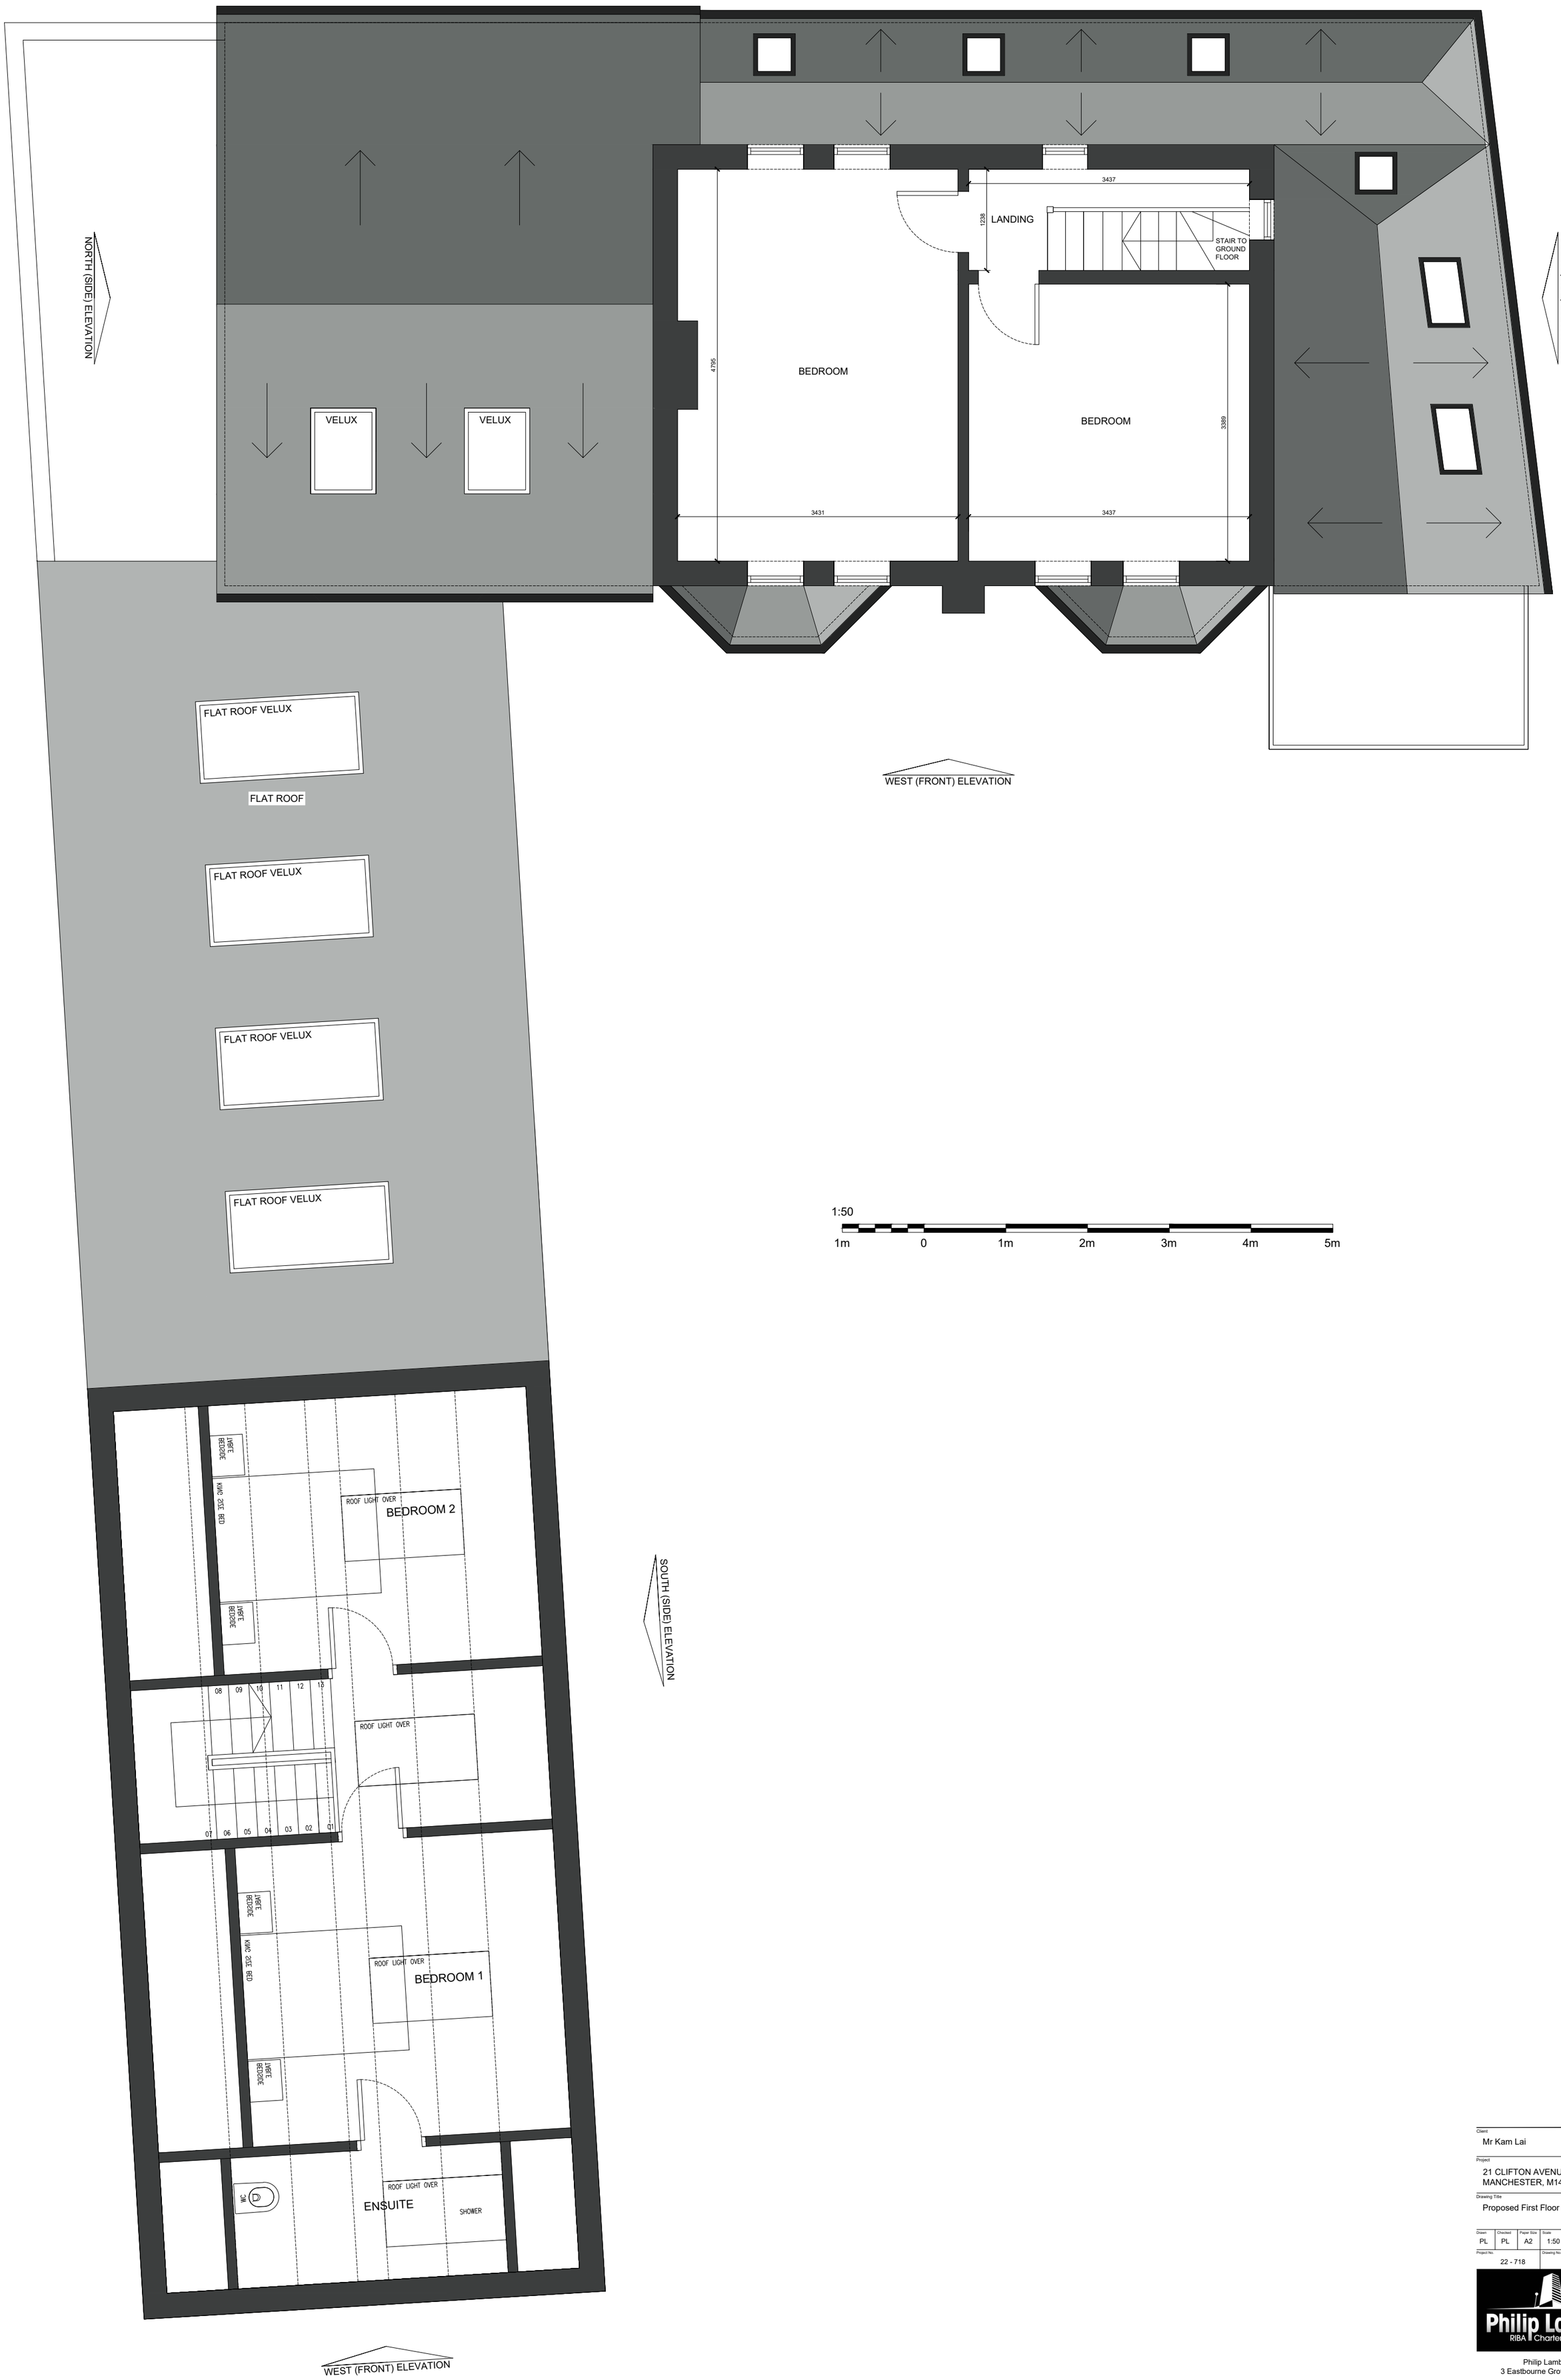

Client
Mr Kam Lai

Project
21 CLIFTON AVENUE
MANCHESTER, M14 6UD

Drawing Title
Proposed First Floor Plan

Drawn	Checked	Paper Size	Scale	Date
PL	PL	A2	1:50	JULY 2022

Project No.	Drawing No.	Revision
22 - 718	01-04	C

Philip Lambert
RIBA Chartered Architect

Philip Lambert Architecture Ltd.
3 Eastbourne Grove, Bolton, BL1 5TR
Tel. 07811118904