
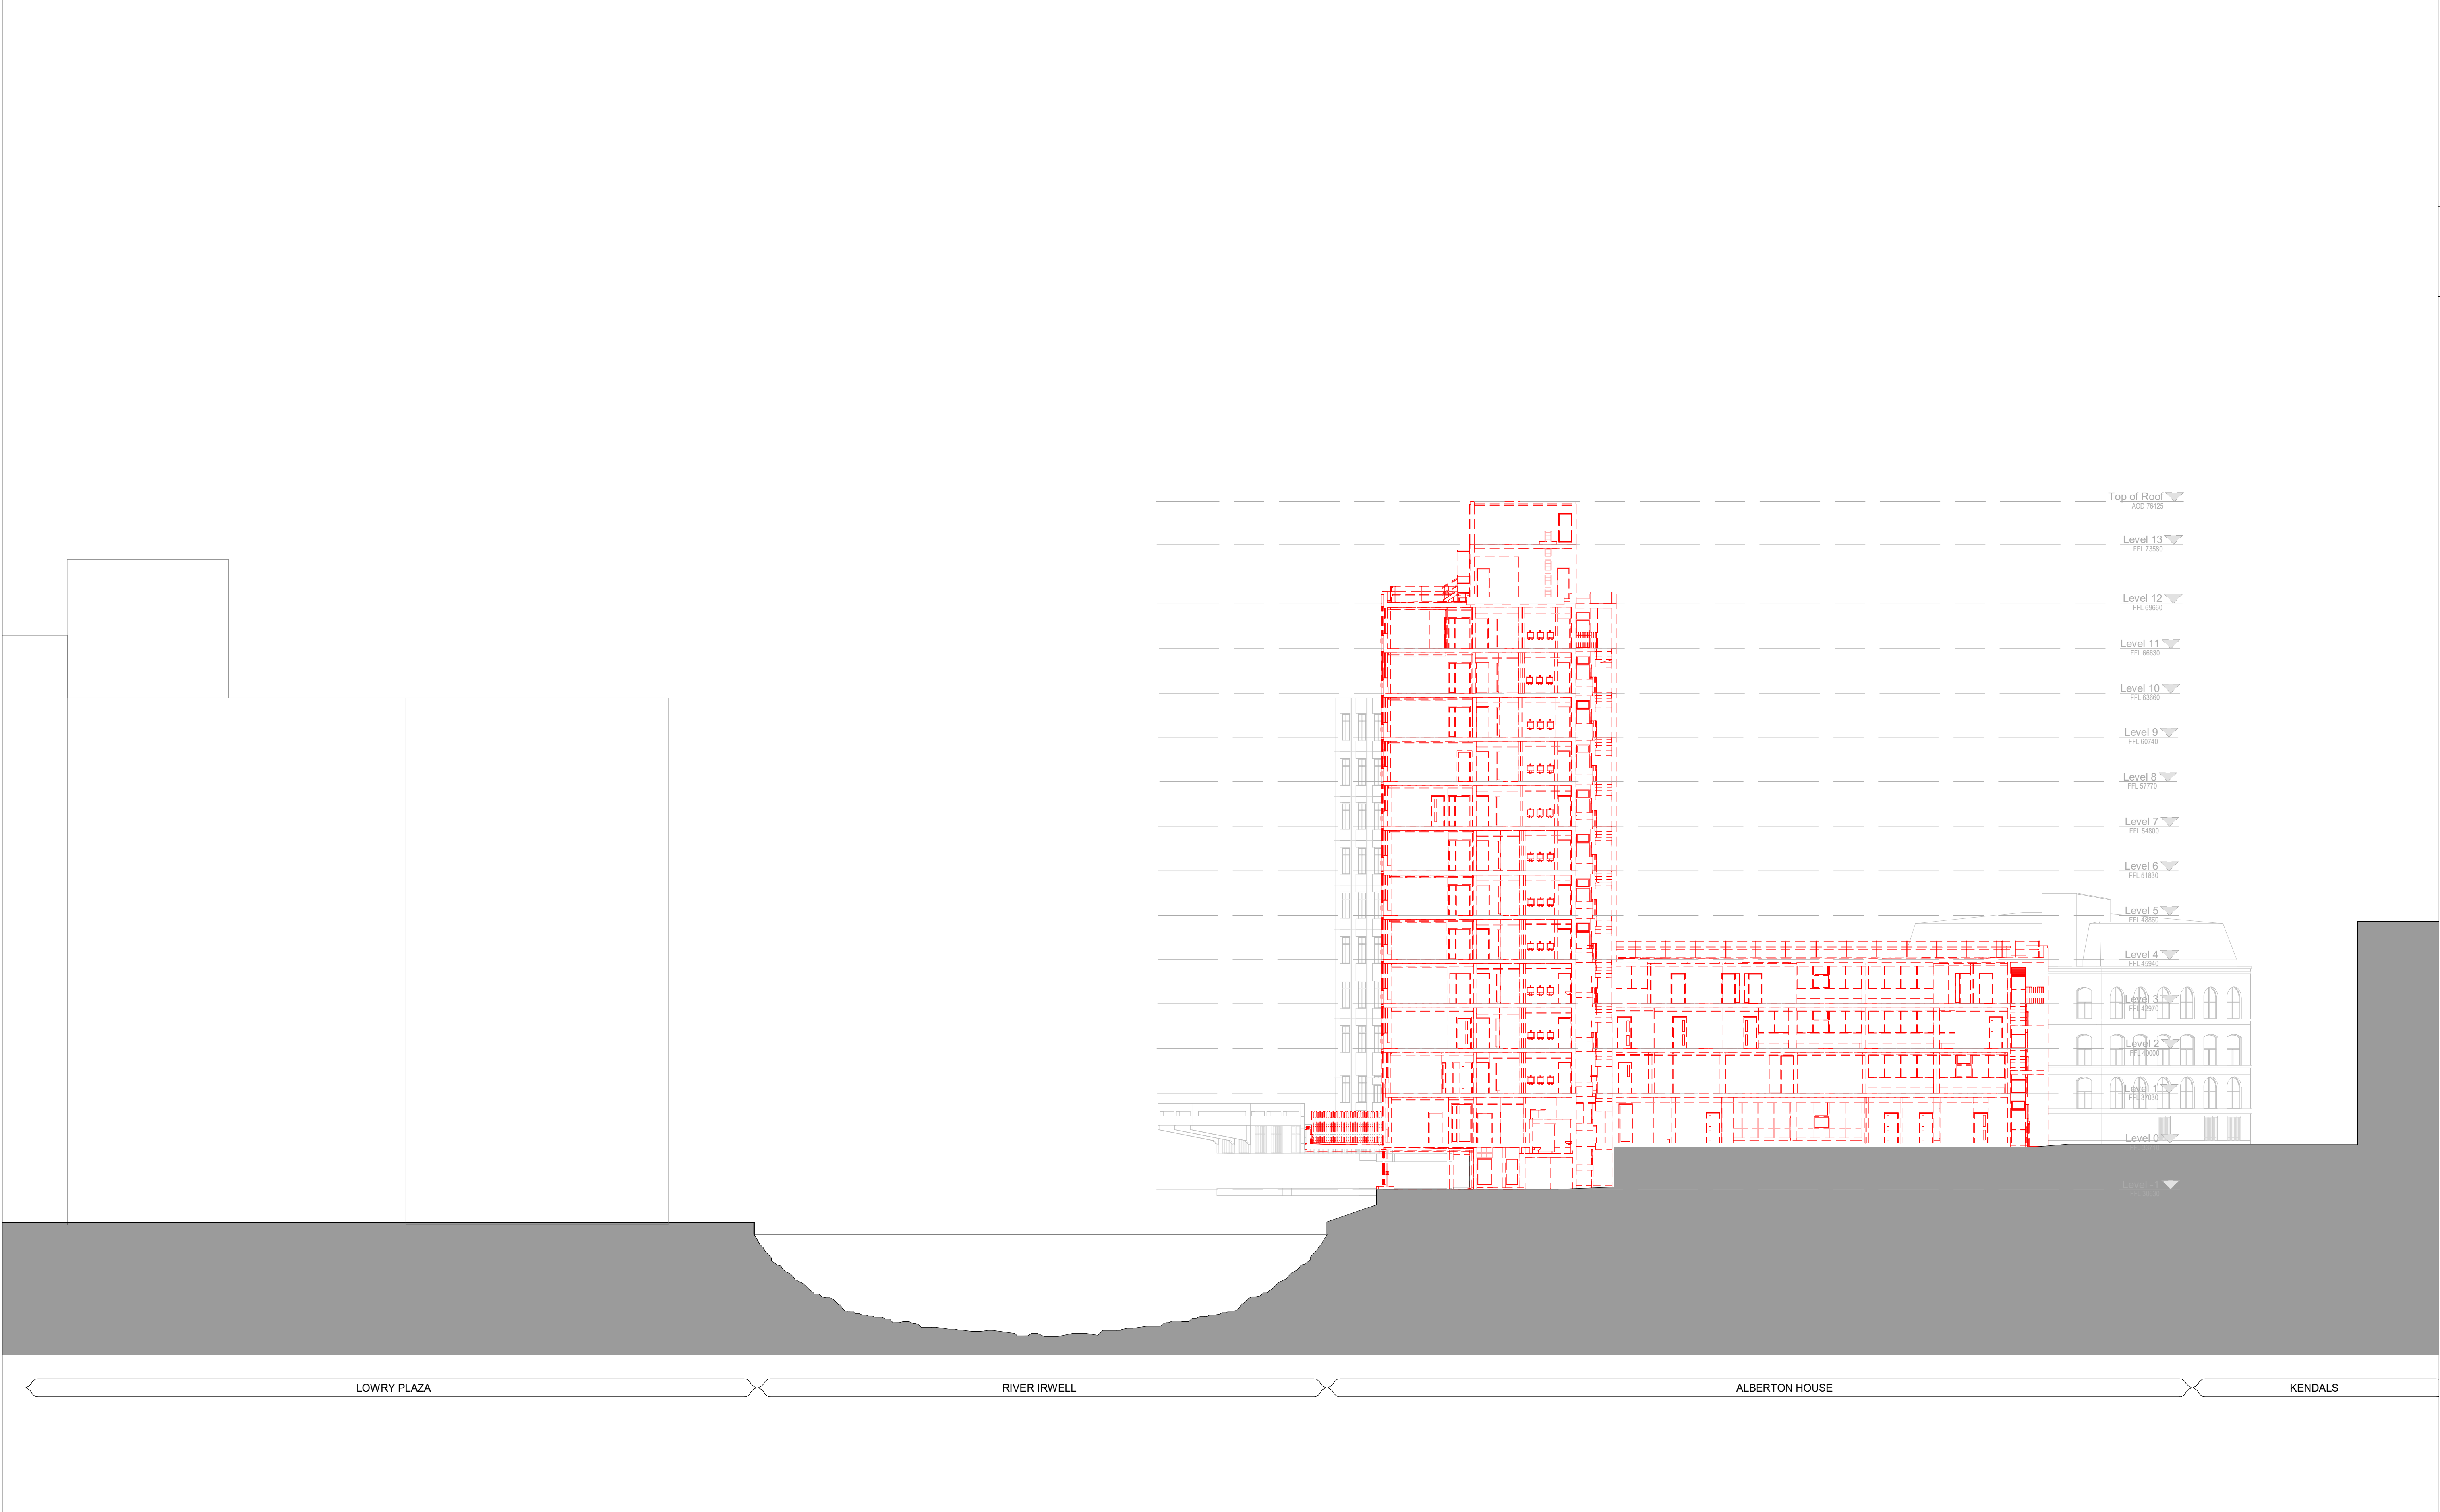
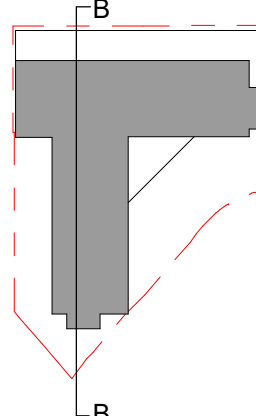


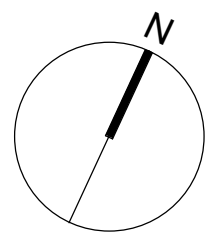

Keyplan 	North 	Notes: Do not scale off this document/drawing/model for any purposes other than those required in connection with the application for planning consent for the project. This document/drawing/model is prepared for the sole use of EPR Architects' employer and the benefit of the employer's permitted licensees. No liability to any other persons is accepted by EPR Architects. EPR Architects accepts no liability for any use of this document/drawing/model by parties other than the party for whom it was prepared or for purposes other than those for which it was prepared. Copyright in the design contained in this document/drawing/model remains vested in EPR Architects.	<table><tr><td data-bbox="2341 1833 2377 2045">P03</td><td data-bbox="2377 1833 2519 2045">Town Planning</td><td data-bbox="2519 1833 2594 2045">27.06.22</td><td data-bbox="2594 1833 2629 2045">DH</td><td data-bbox="2629 1833 2665 2045">DNB</td></tr><tr><td data-bbox="2341 2003 2377 2045">P02</td><td data-bbox="2377 2003 2519 2045">Town Planning</td><td data-bbox="2519 2003 2594 2045">24.06.22</td><td data-bbox="2594 2003 2629 2045">DH</td><td data-bbox="2629 2003 2665 2045">DNB</td></tr><tr><td data-bbox="2341 2045 2377 2045">P01</td><td data-bbox="2377 2045 2519 2045">Town Planning</td><td data-bbox="2519 2045 2594 2045">17.06.22</td><td data-bbox="2594 2045 2629 2045">WW</td><td data-bbox="2629 2045 2665 2045">DNB</td></tr><tr><td data-bbox="2341 2045 2377 2045">No.</td><td data-bbox="2377 2045 2519 2045">Revision</td><td data-bbox="2519 2045 2594 2045">Date</td><td data-bbox="2594 2045 2629 2045">Initial</td><td data-bbox="2629 2045 2665 2045">Chk'd</td></tr></table>	P03	Town Planning	27.06.22	DH	DNB	P02	Town Planning	24.06.22	DH	DNB	P01	Town Planning	17.06.22	WW	DNB	No.	Revision	Date	Initial	Chk'd	EPR Architects 30 Milbank, London SW1P 4DU +44(0)20 75327600 www.epr.co.uk Alberton House St Mary's Parsonage, Manchester Section B-B Demolition Section Scale @A1 1:200 Status Planning Suitability S2 Revision P03 Project Code ALBH - EPR - ZZ - BB - TP - A - 05-0521
P03	Town Planning	27.06.22	DH	DNB																				
P02	Town Planning	24.06.22	DH	DNB																				
P01	Town Planning	17.06.22	WW	DNB																				
No.	Revision	Date	Initial	Chk'd																				