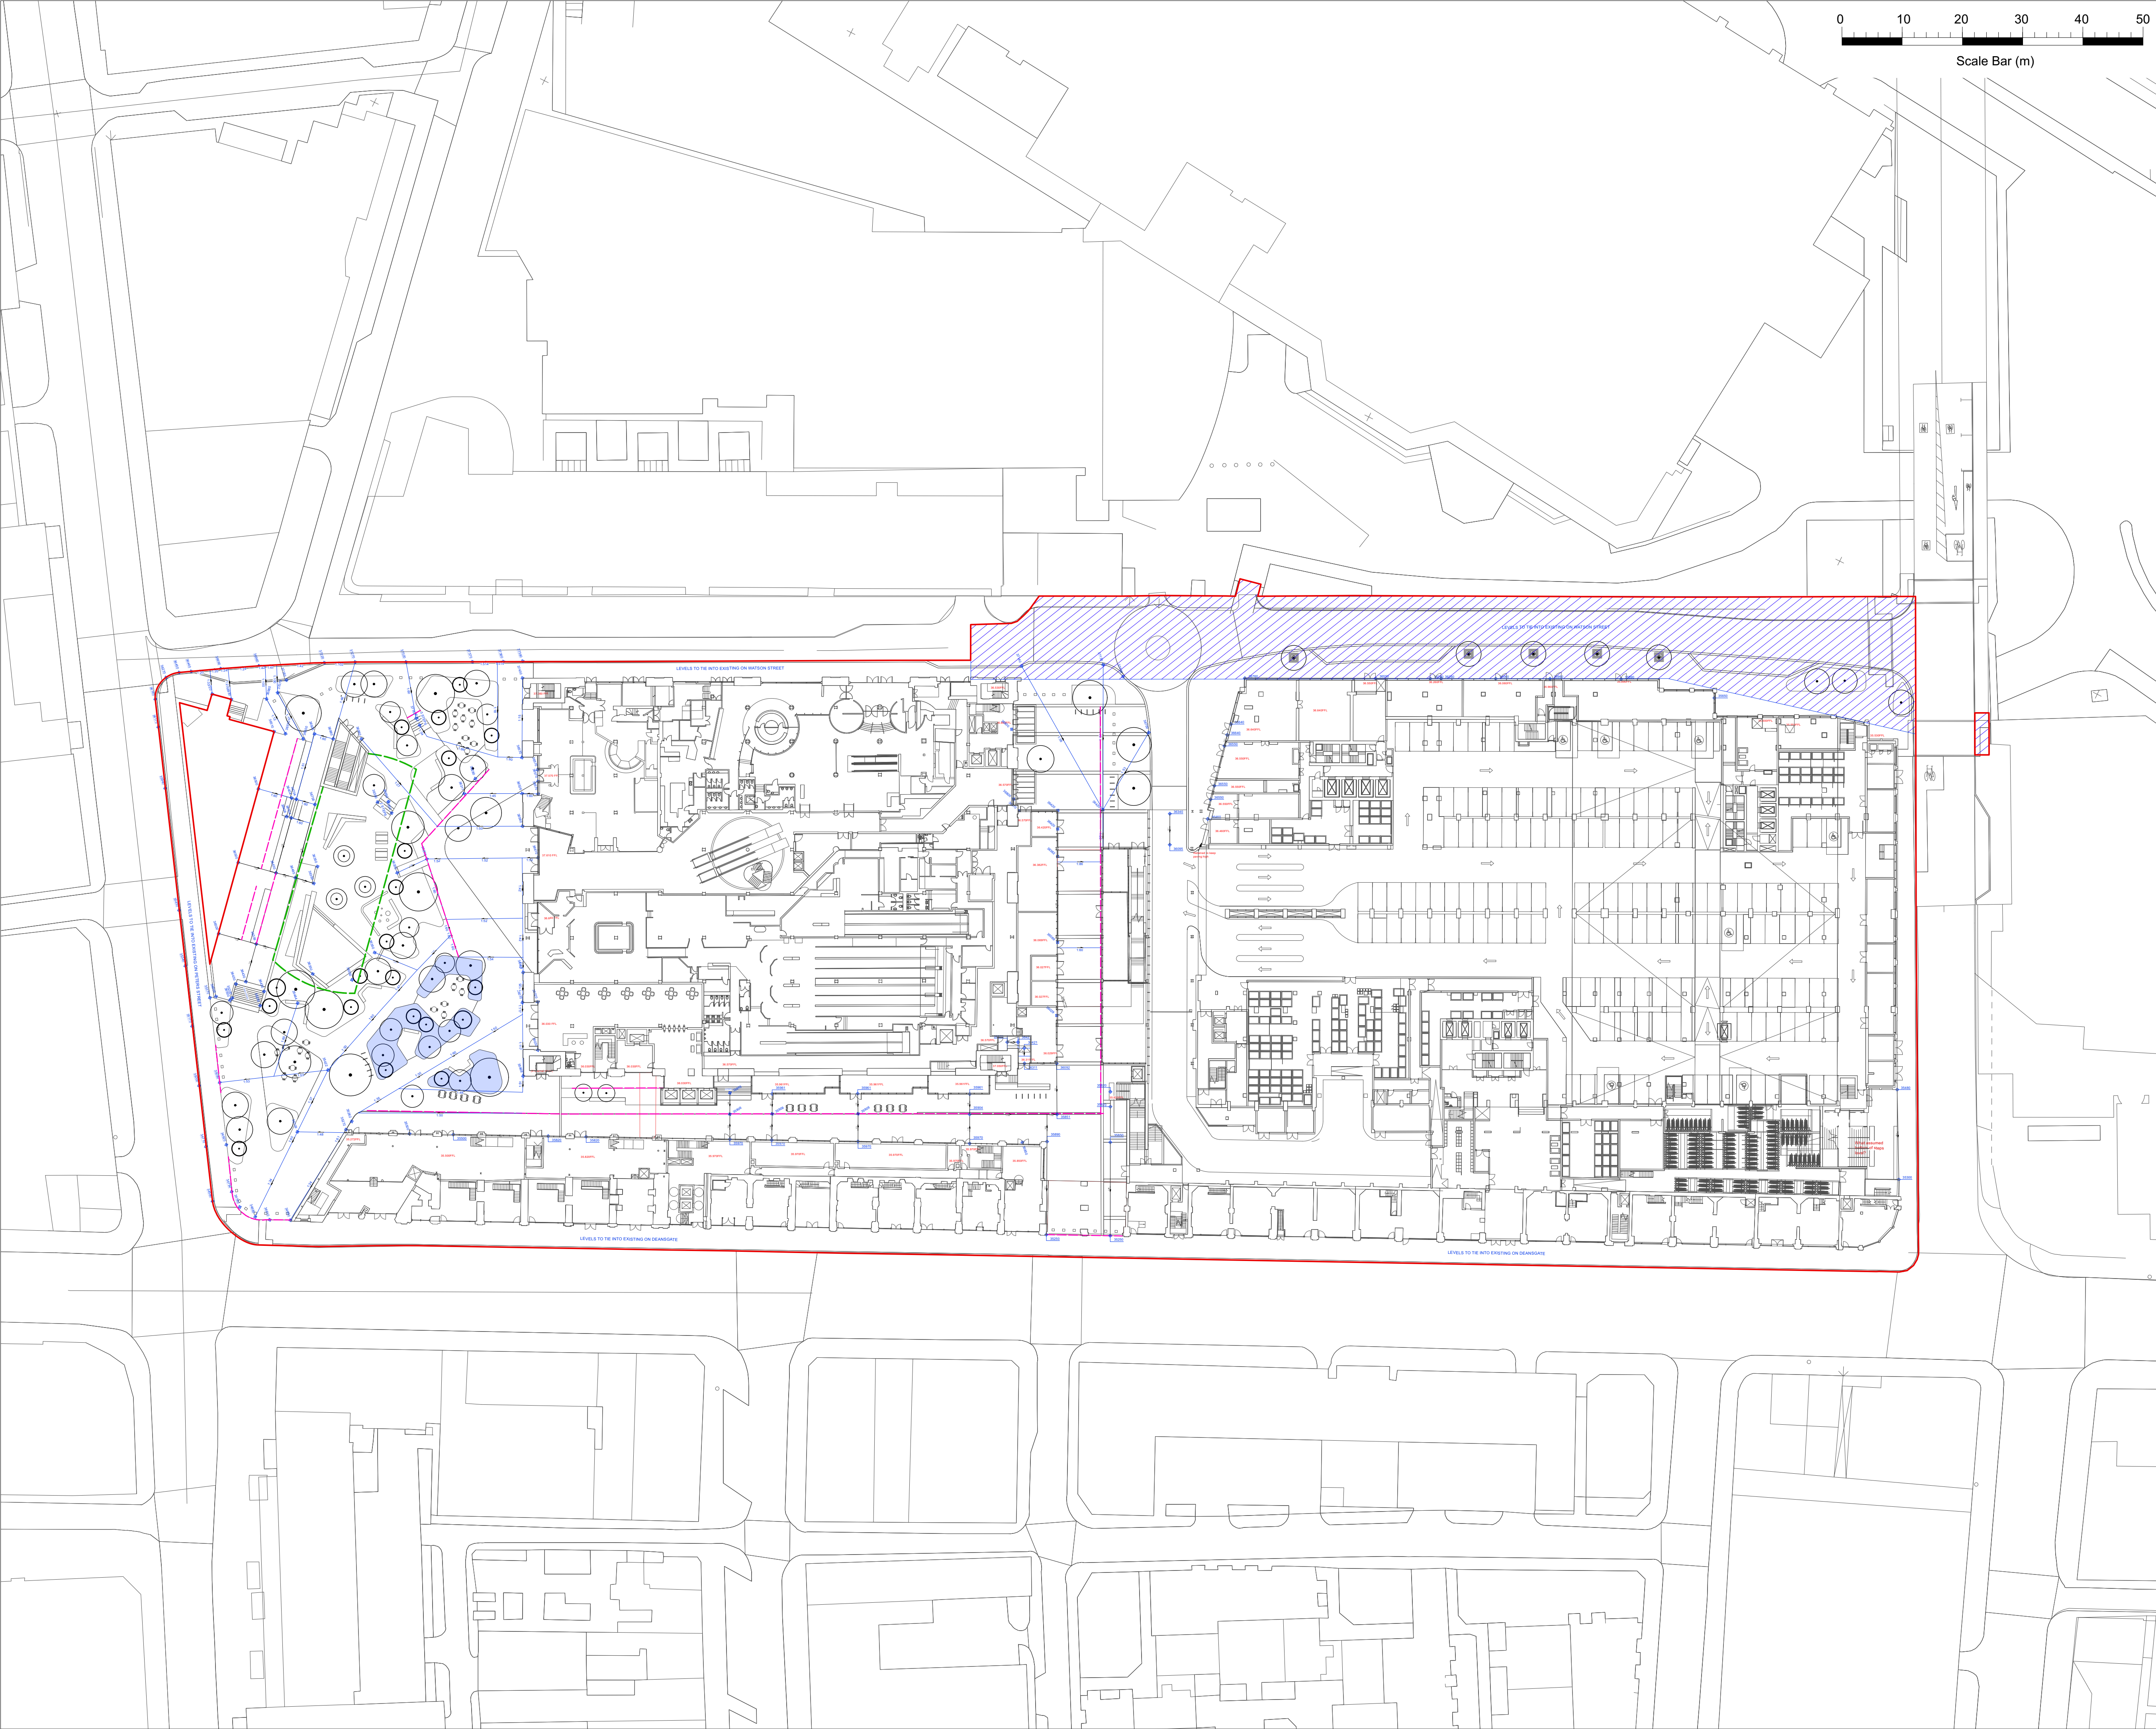


THIS DRAWING IS COPYRIGHT PROTECTED AND MAY NOT BE REPRODUCED IN WHOLE OR PART WITHOUT WRITTEN AUTHORITY FROM THE OWNER.

- NOTES:**
1. Do not scale from this drawing.
 2. Always work to noted dimensions.
 3. All dimensions are in millimetres unless otherwise stated.
 4. All setting out, levels and dimensions to be agreed on site.
 5. The dimensions of all materials must be checked on site before being laid out.
 6. This drawing must be read with the relevant specification clauses and detail drawings.
 7. Order of construction and setting out to be agreed on site.

KEY

- REDLINE BOUNDARY**
- AREA SUBJECT TO S278 WORKS**
- LEVELS & DRAINAGE**
 - PROPOSED SURFACE GRADIENT**
 - PROPOSED SPOT LEVEL**
TOK = top of kerb
BOK = bottom of kerb
 - EXISTING LEVEL**
(taken from Topographical Survey)
 - INDICATIVE DRAINAGE CHANNEL LOCATION**
 - PROPOSED RAIN GARDEN LOCATION**
 - EXTENTS OF BASEMENT BELOW SQUARE**

S4-P03	17-11-22	Planning	SAB	LH
Revision	Date	Description	Drawn	Apprvd.

Plant I.E. Limited
E: info@plant-ie.com W: plant-ie.com

MANCHESTER
2 Back Grafton St, Altrincham, WA14 1DY
T: 0161 928 9281

LEEDS
No.1 Aire Street, Leeds Station, Leeds, LS1 4PR
T: 0113 824 6413

LIVERPOOL
Tempest S.3, 12 Tithebarn Street, Liverpool, L2 2DT
T: 0151 363 1230

LONDON
Unit 6 Waterside, 44-48 Wharf Road, London, N1 7UX
T: 0207 253 5678

STANDISH
Standish Gatehouse, Stonehouse, Gloucestershire, GL10 3BZ
T: 0145 360 7080

Client GNW Developments Limited

Project Manchester

Drg Title Levels - Ground Floor

Created on 28.08.22
Created by SAB
Approved by LH

Scale 1:500
Size A1
Workstage Stage 2

Drg No. 2891-PLA-XX-00-DR-L-3000
Suitability S4
Revision P03