

KEY TO MATERIALS

- 1

Facing brick NBS Newlyn Red in vertical half lap stretcher bond. Marigold dark Cemex mortar
- 2

Facing brick NBS Newlyn Red in horizontal half lap stretcher bond. Marigold dark Cemex mortar
- 3

PPC perforated aluminium panel RAL 7022
- 4

Dark grey PPC aluminium framed window system to specialist design and detail. RAL 7022
- 5

Dark grey PPC aluminium door with vision panel. RAL 7022
- 6

Aluminium up-and-over garage door. RAL 7022
- 7

Dark grey PPC aluminium parapet capping. RAL 7022
- 8


Dark grey PPC aluminium framing panel. RAL 7022

This drawing is copyright Bernard Taylor Partnership Ltd and must not be copied or disclosed by or to any unauthorised persons without the prior written consent of Bernard Taylor Partnership Ltd


Do not scale from this drawing. Do not take measurements from the CAD base. Any discrepancies are to be reported to the architect for clarification.

All dimensions are to be checked on site prior to construction, manufacture of any components and ordering of materials and equipment.

All materials and workmanship to be in accordance with the current British Standards and codes of practice.

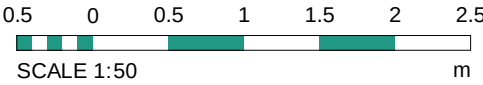

North (Front) Elevation
1 : 50

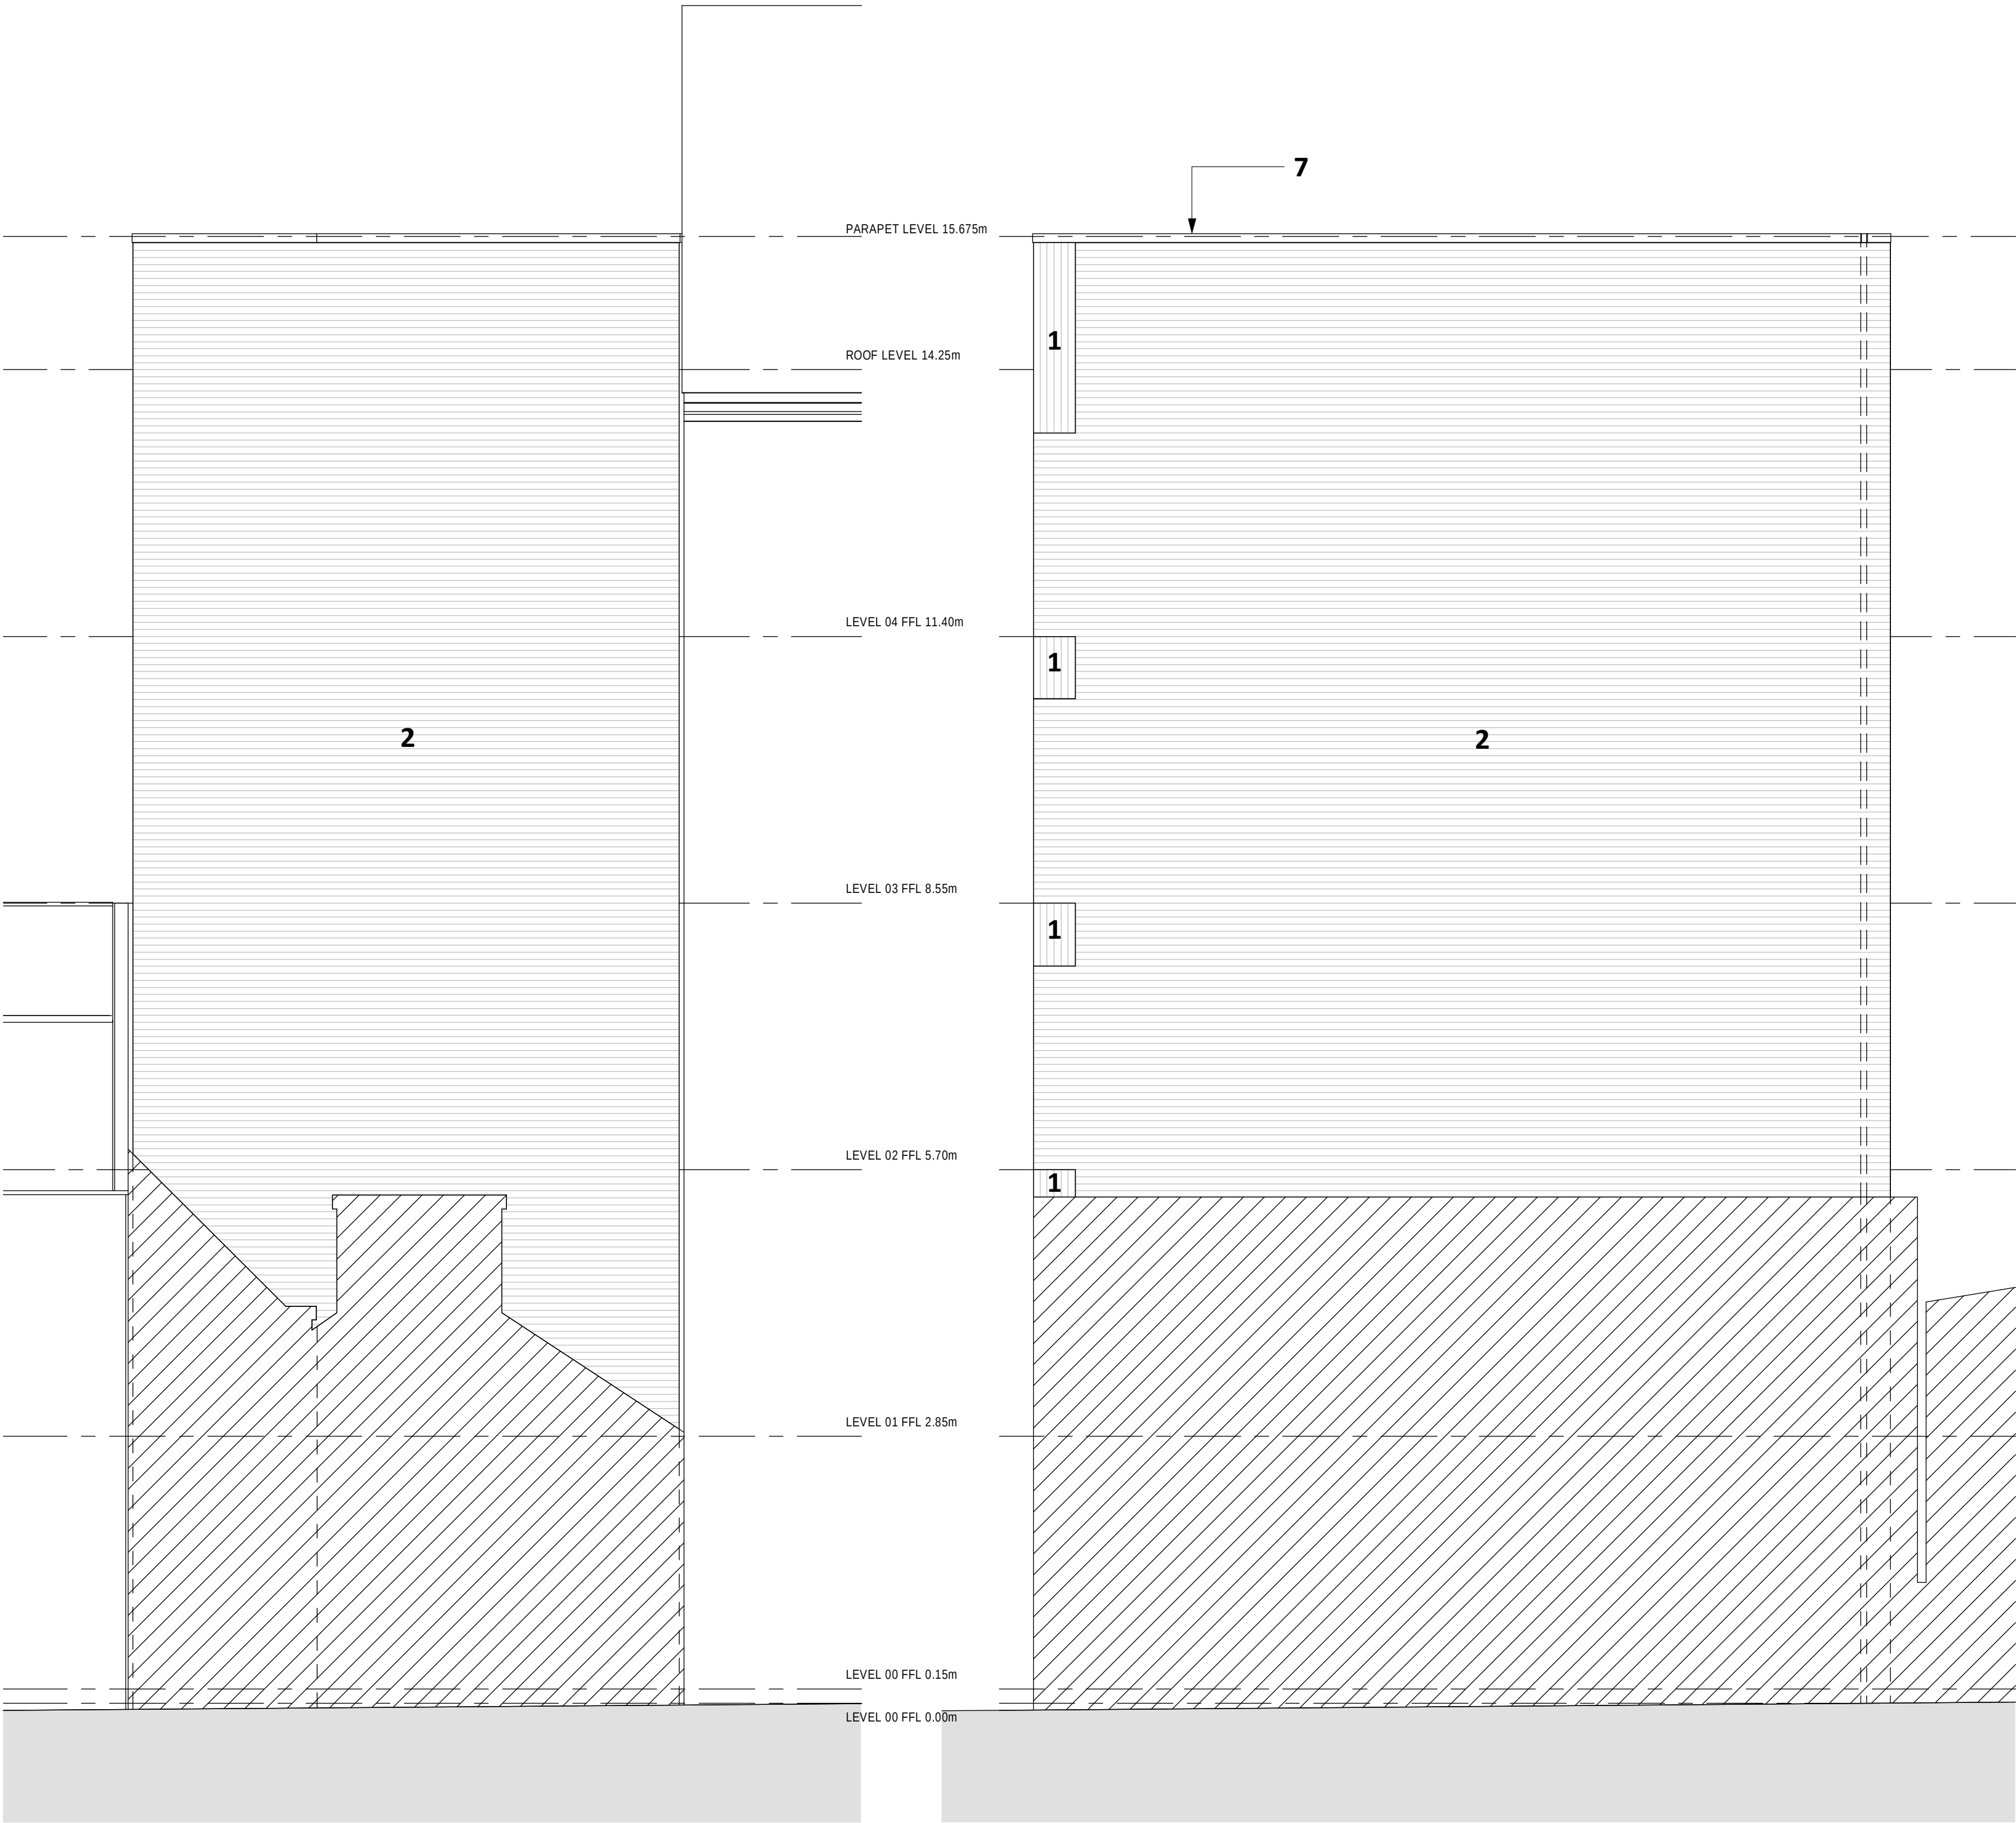

South (Rear) Elevation
1 : 50

Southwest (Gable) Elevation
1 : 50

A	21.10.22	LB	Drawing status changed to Planning Conditions
Rev	Date	Int	Description



CLIENT:
Forshaw Group / ACT Construction NW Ltd

PROJECT:
6 Loom Street, Manchester

DESCRIPTION:
Elevations SO

PURPOSE OF ISSUE:
Planning Conditions

DRAWN BY:	CHECKED	DATE:	SCALE @ A1:
LT	VS	18/05/22	1 : 50

JOB NO:	STATUS CODE:	DRAWING NO:	REV
4068	S2	213	A

FILE IDENTIFIER:
LS-BTP-00-E-DR-A-4068_213.A

Elizabeth House 486 Didsbury Road Heaton Mersey Stockport SK4 3BS
0161 443 1221 info@bernardtaylor.co.uk www.btparchitects.co.uk