


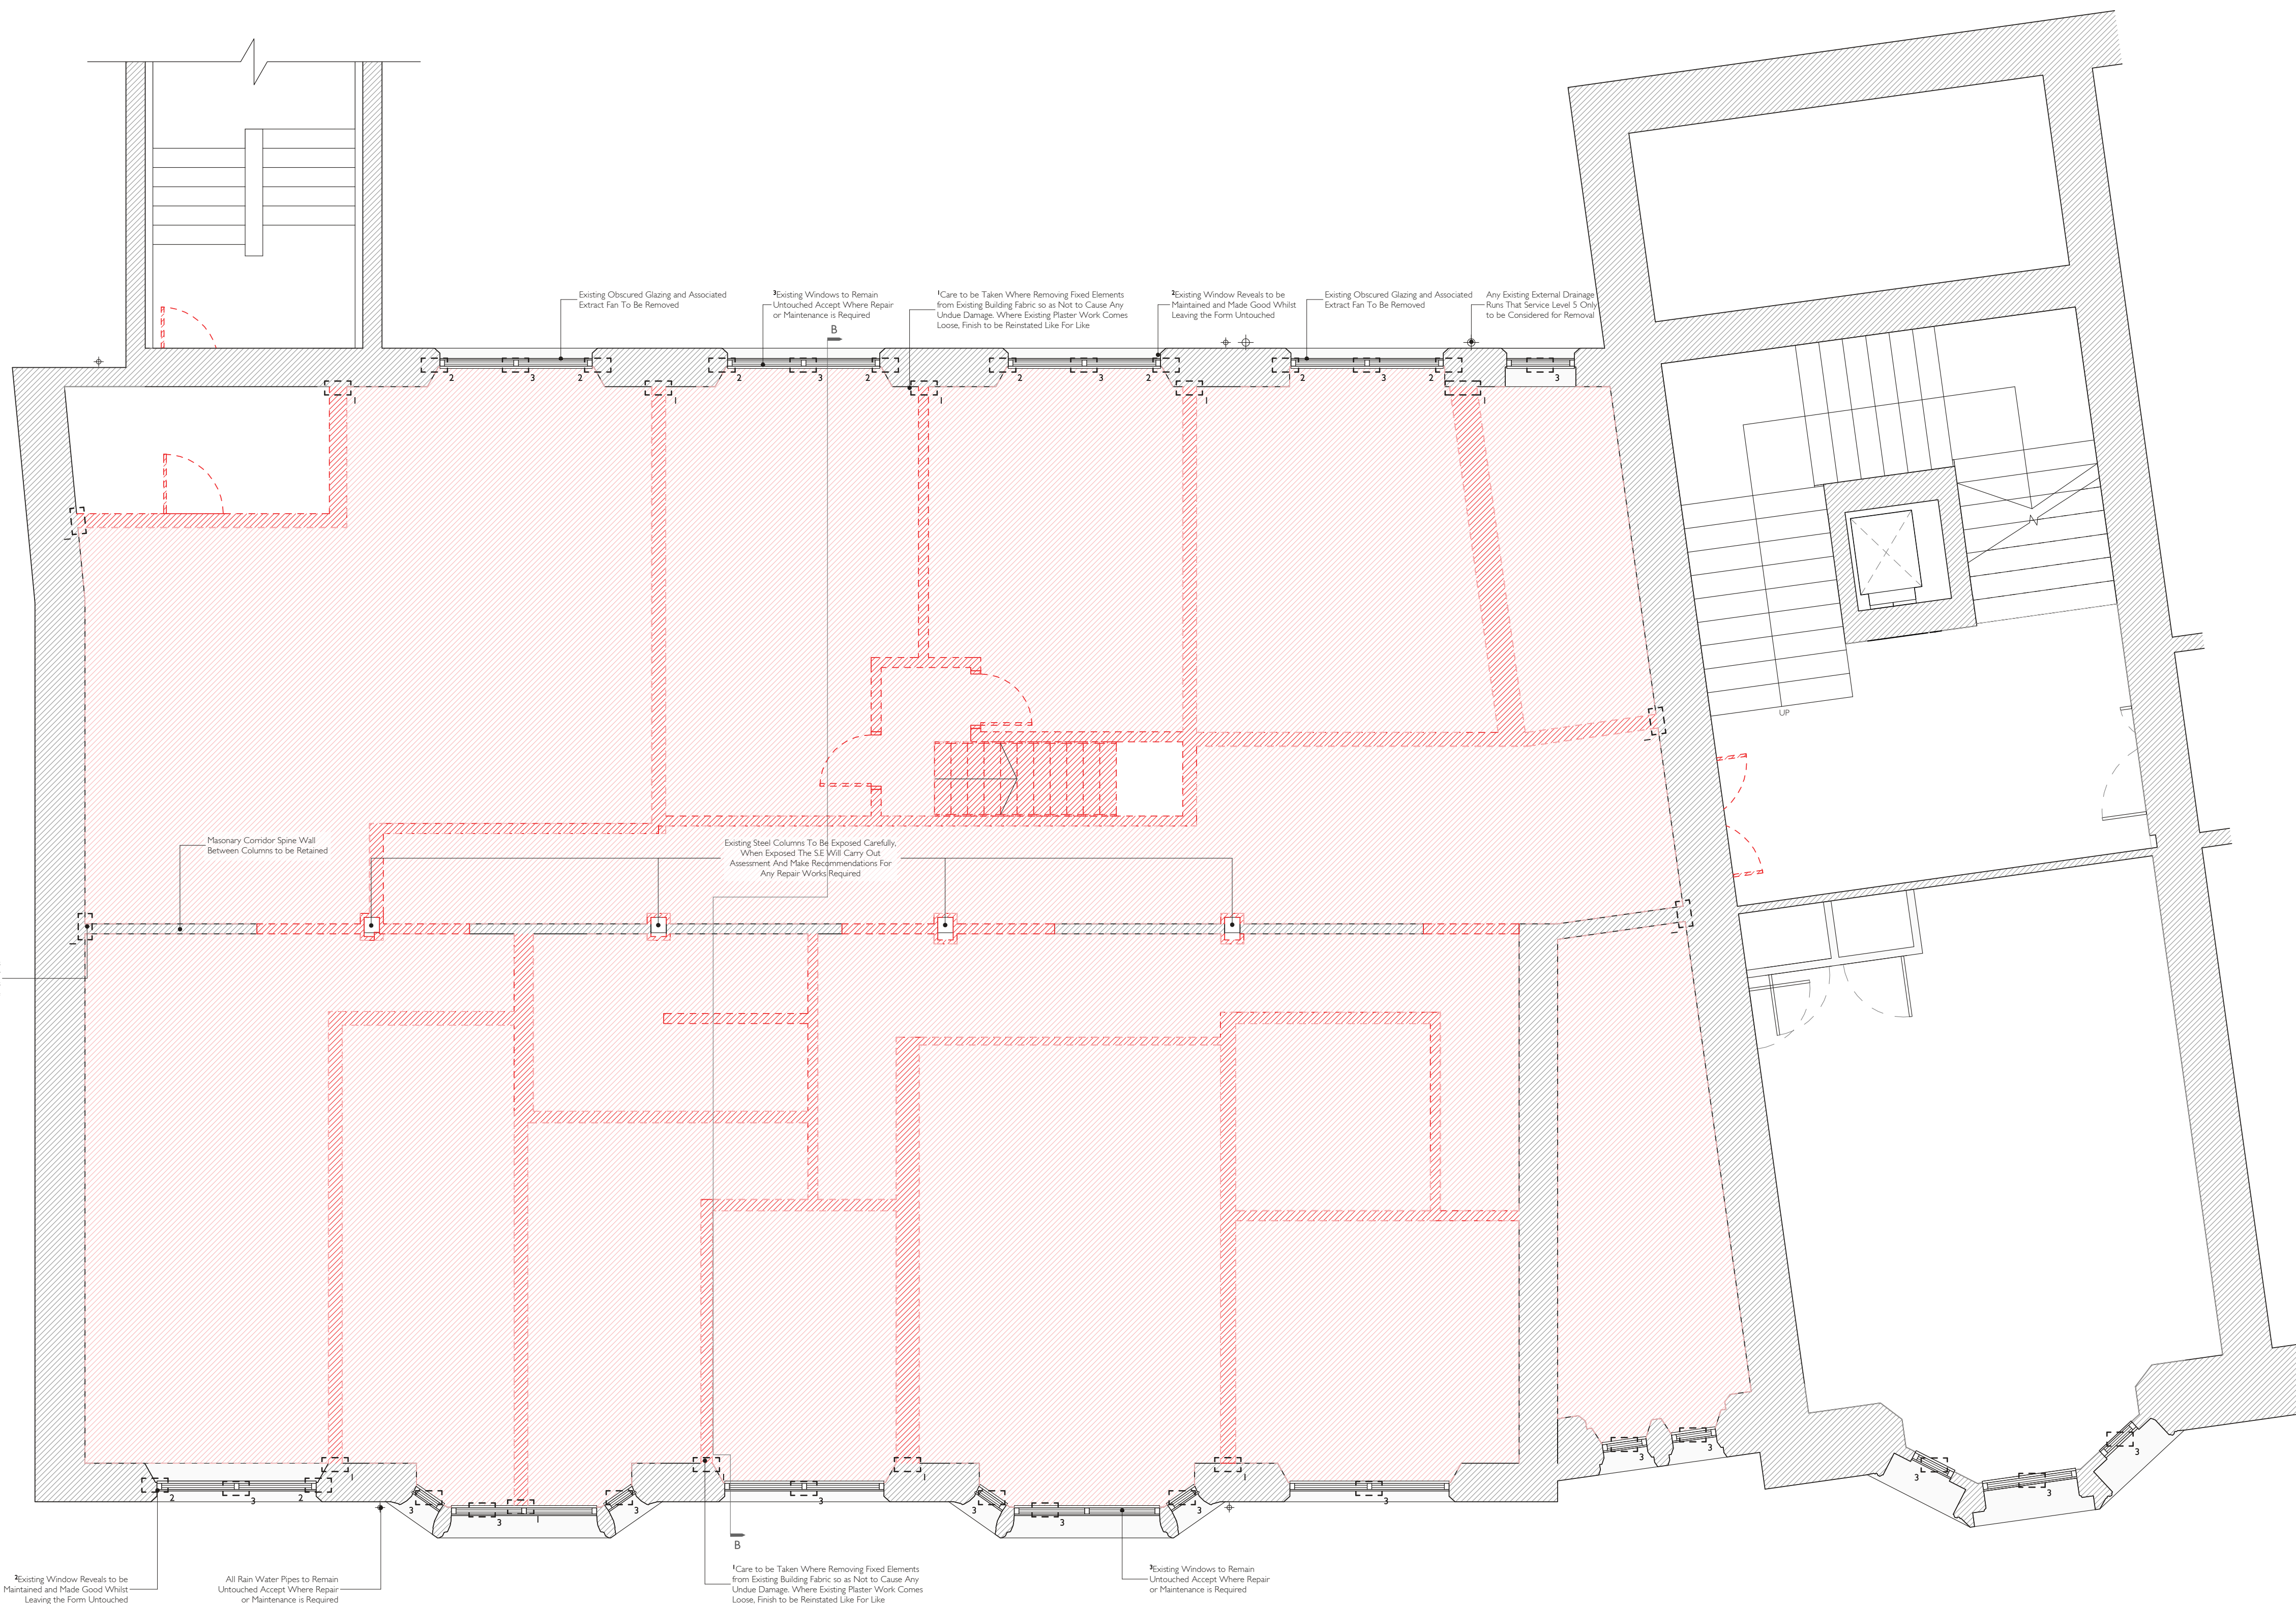

3	2/31/2022	Section Line Shown		
2	7/1/2022	Consider Signage Wall to be Retained Following Comments from Planning Office		
1	2/15/2022	Minor Amendment to Reading Room Layout		
	12/08/2022	Final Issue		
Rev:	Date:	Notes:		
DRAWING NUMBER			REVISION	
J1030-PL02			3	
DRAWING TITLE				
Heritage Impact Demolition				
Mezzanine Plan				
PROJECT				
Dorm Refurbishment, Millgate				
Building, Level 5				
CLIENT				
Cetham's School of Music				
JOB NUMBER	DATE	SCALE	SIZE	
J1030	Aug 22	1 : 50	A1	
PLANNING				

