


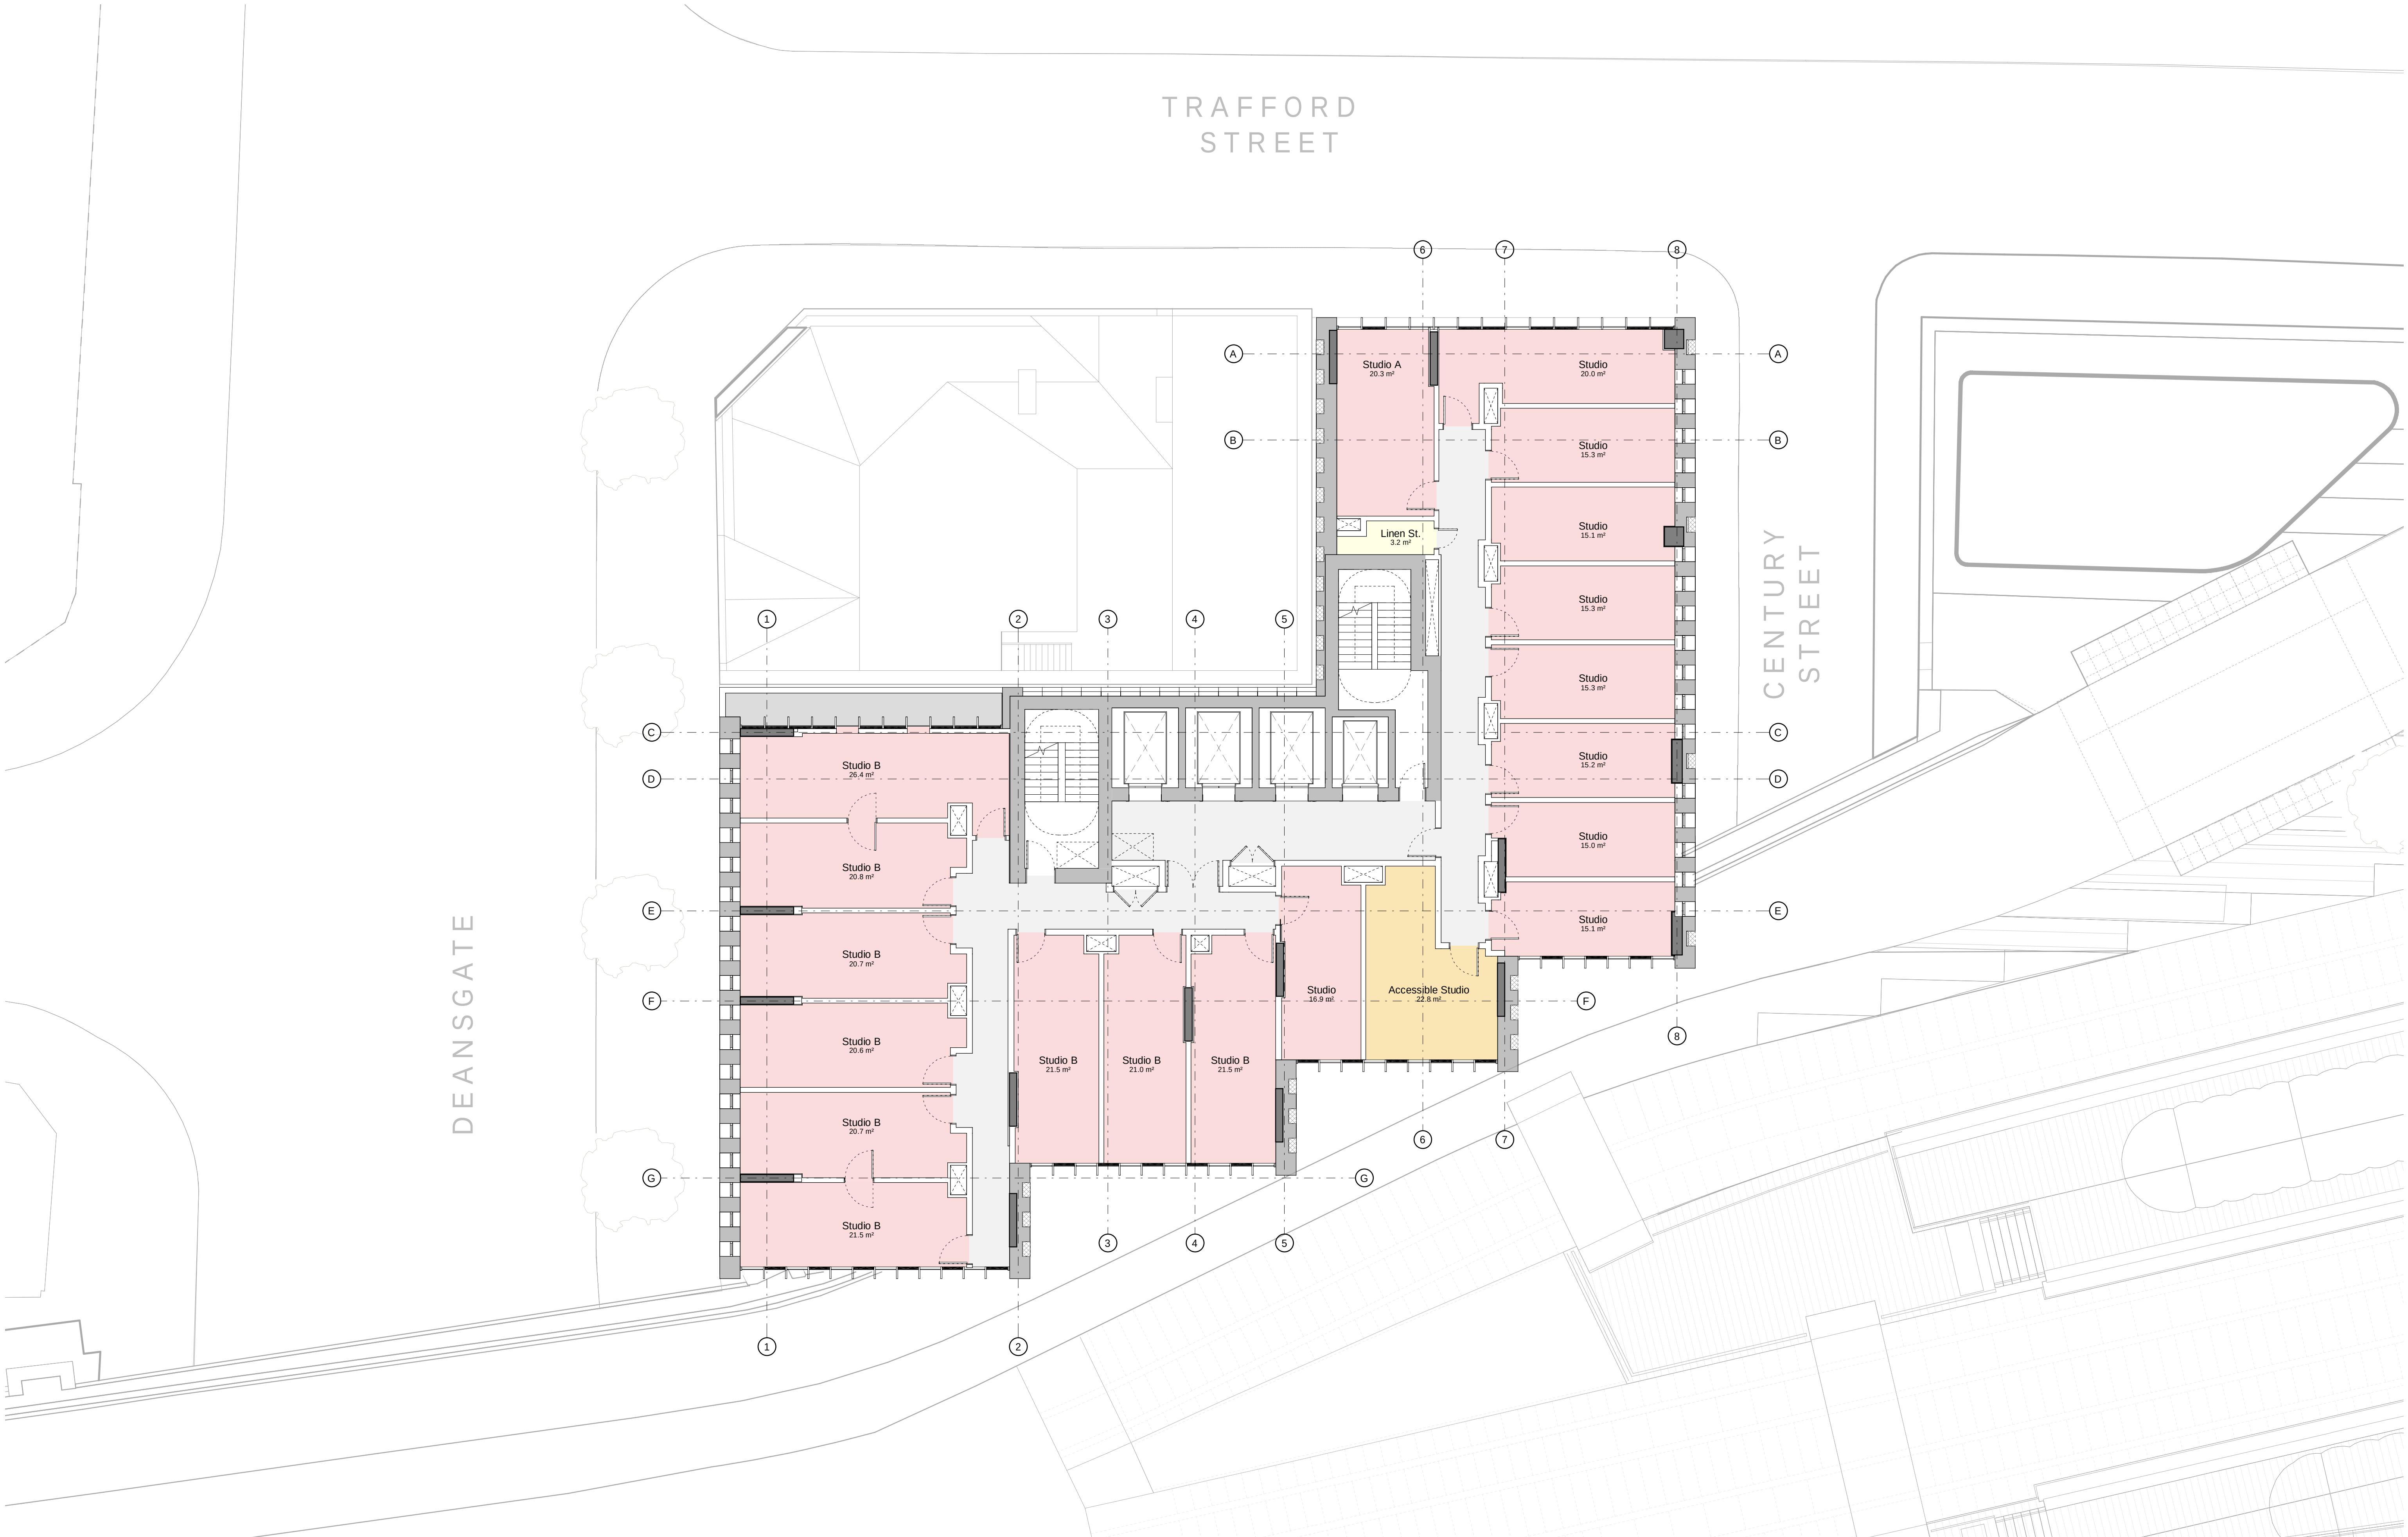

This drawing is copyright.
Do not scale off dimensions.

All dimensions to be checked on site by contractor.

Contractor to report any dimensional discrepancies, errors or omissions prior to commencing on site.

NORTH

Rev	Date	Description
00	2018-11-09	First Issue - Planning Submission
01	2022-08-23	Updated Planning Submission
02	2022-08-26	Updated to Refer to Levels 04-09 rather than Levels 04-10

Project Title

325 Deansgate
Staycity Aparthotel
Manchester

Status

PLANNING ISSUE

Drawing Title

General Arrangement Plan
Typical Level 1 (Levels 04 - 09)

Job No	Scale	1:200 @ A3	Option
10185	1 : 100 @ A1		
BSI Drawing Code	Revision	02	
10185-SHP-Z1-TY-PL -A-B5D8-G200-0001			

simpsonhaugh

Manchester
+44 (0)161 835 2345

London
+44 (0)20 7549 4000