

Self-Leveling Screed
Allow for installing latex self-leveling screed prior to installation of a new floor finish. Screed to be Ardex N/A by Ardex. All works in accordance with premises MS0110.

Floor Finish Type 1

Platch denotes location of floor finish type 1. Allow for the supply and installation of luxury vinyl floor tiling to be Anagran 4113V 500x500mm the by Shaw Contract. Colour to be off white. All works in accordance with the specifications of the relevant standards and specifications. **MSQ130.**

Floor Finish Type 2

Health denotes location of floor finish type 2. Allow for the supply and of Women Vinyl sheet roll to be Colarful. Asisted by Shaw Contract Colour to be Blush Pink. All works in accordance with preambles MS0150A.

Floor Finish Type 3

Heath denotes location of floor finish type 3. Allow for the supply and installation of a 12mm thick carpet to be Lustron, Maroon Brown by Shaw Contract. Colour to be Grey/Brown. All works in accordance with the relevant BS standards. **MSQ15208**.

Transition 5th

THIS DRAWING IS TO BE READ IN CONJUNCTION
WITH ALL ACCOMPANYING INFORMATION












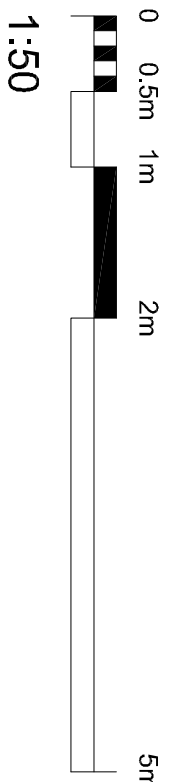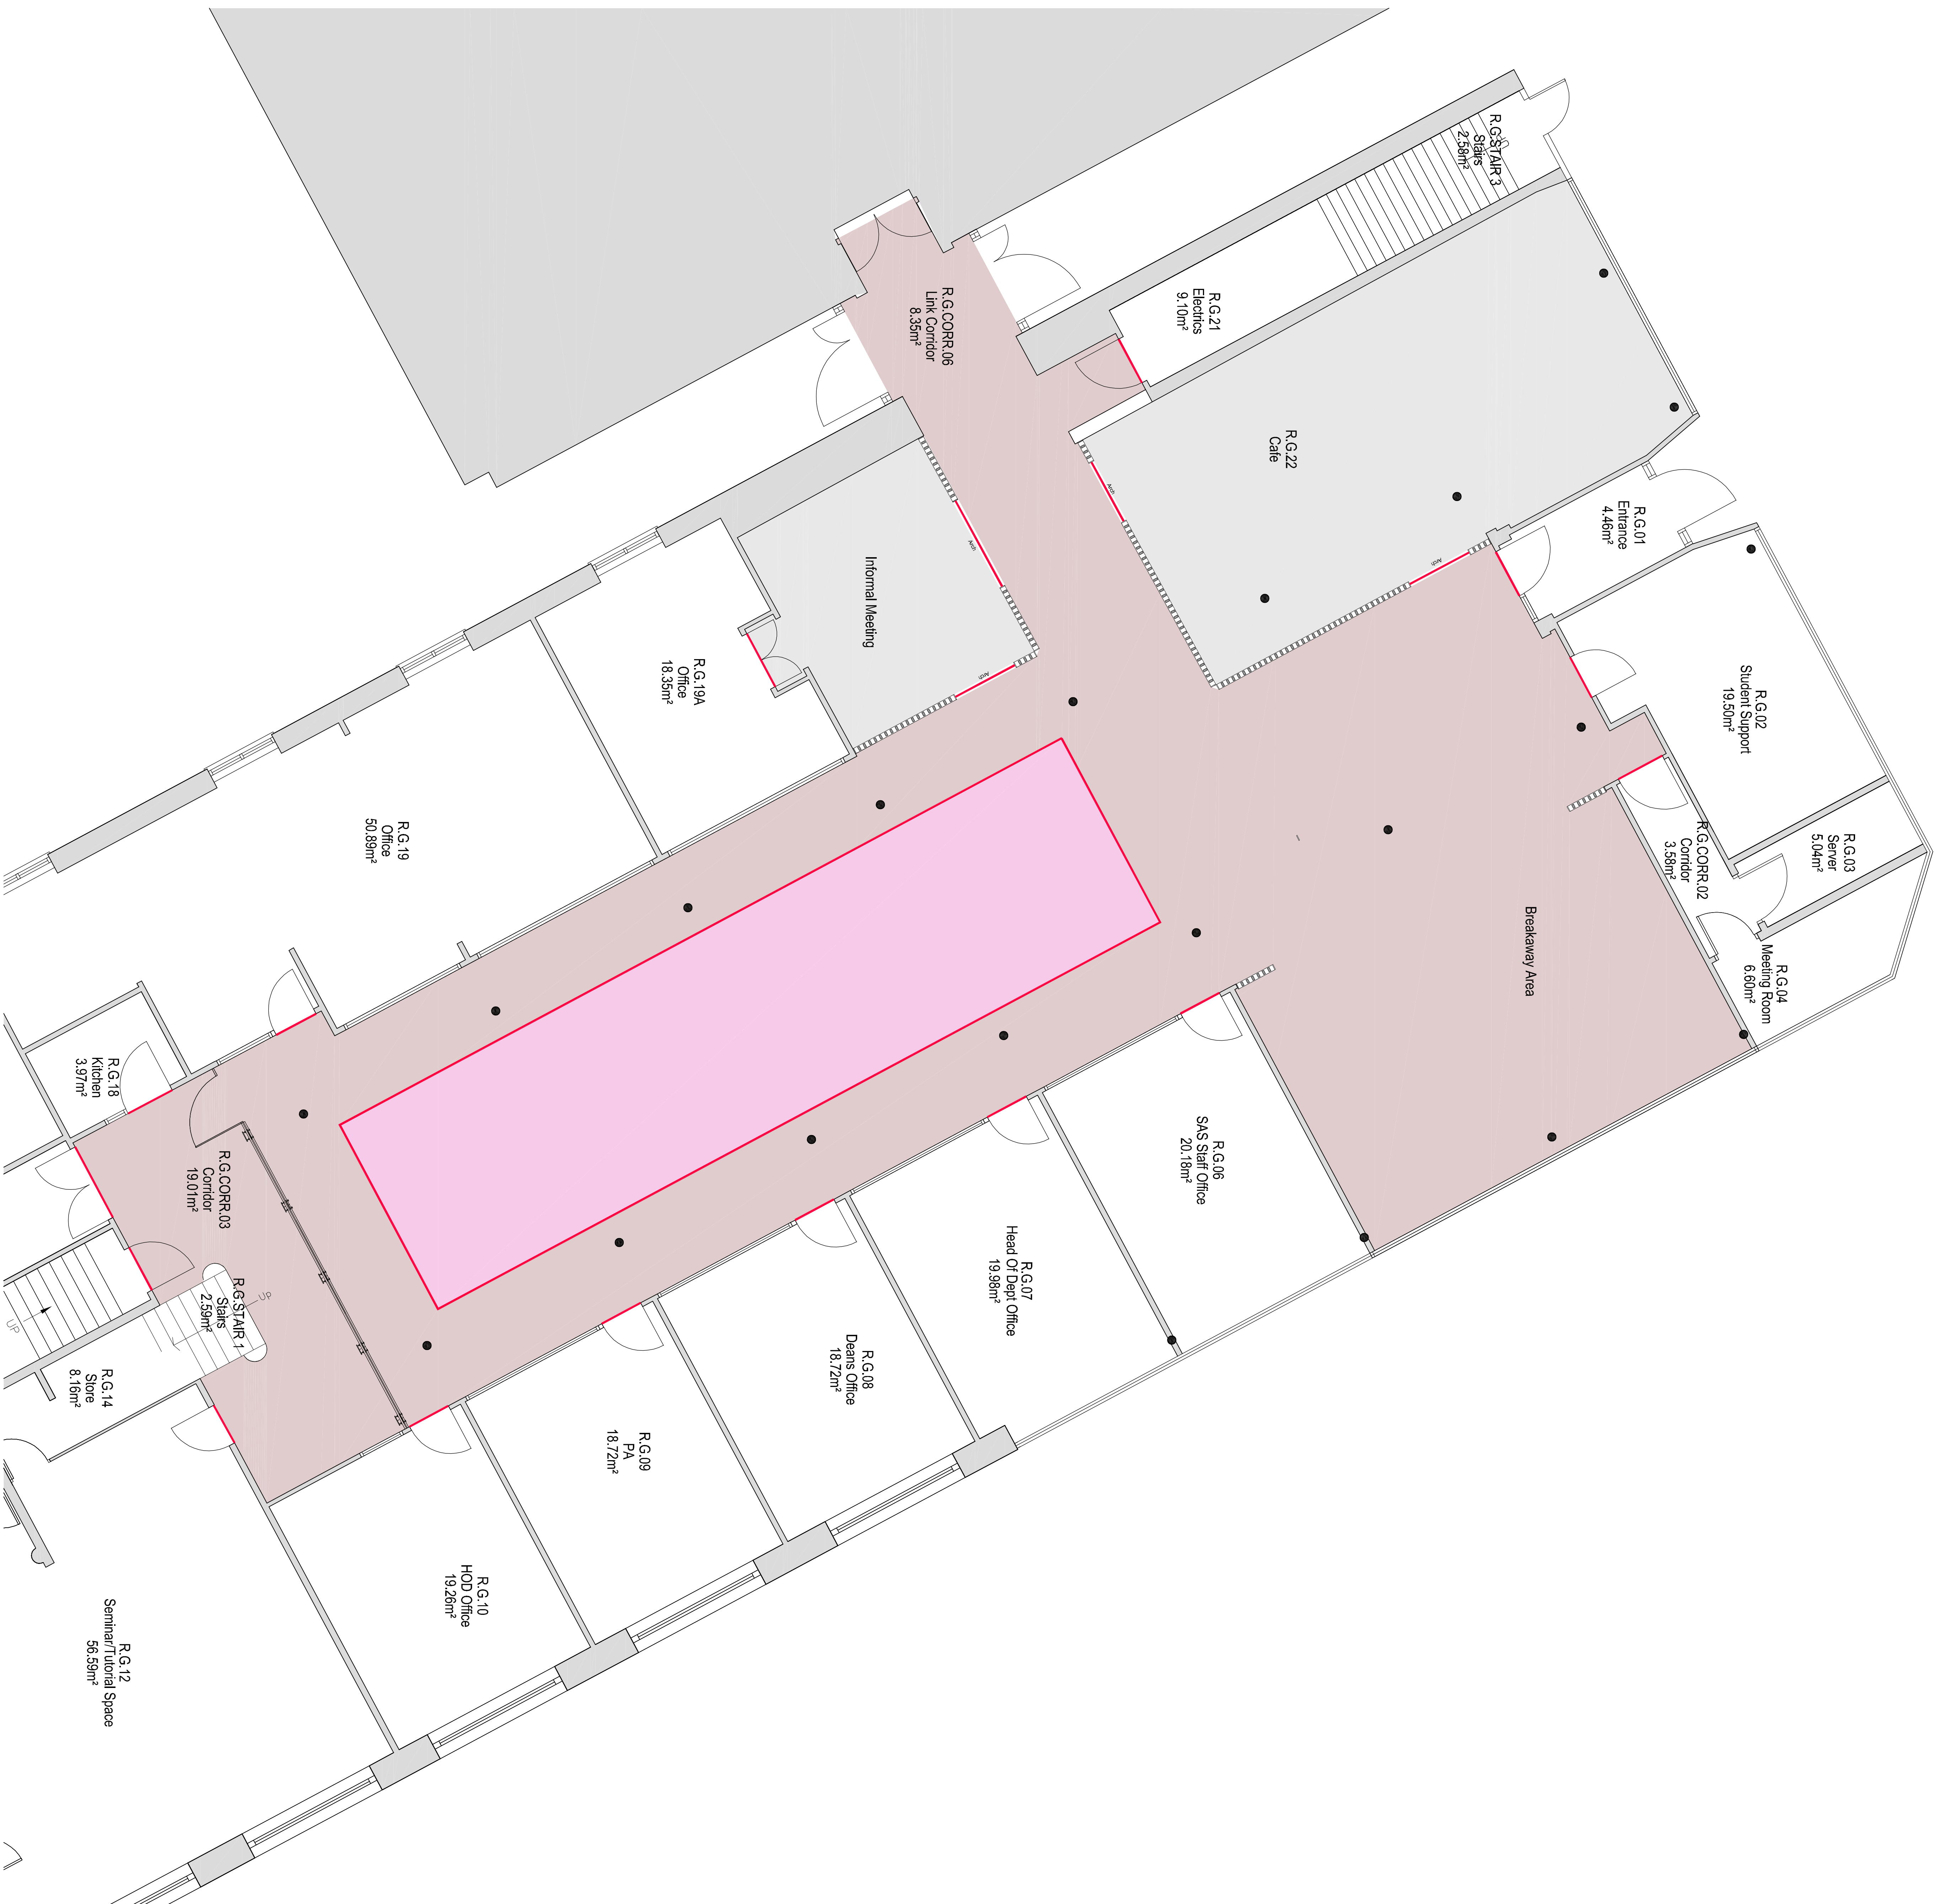

Row	Description	Date entered	Date	Dr by	Cr by
C	revised for stage 4		09/06/2022	RBAB	SB
B	revised following client meeting 10.06.22		13/06/2022	RBAB	SB
A	revised following internal review		05/05/2022	RBAB	SB

original by RBAB

28.03.2022 SB

AHR
AHR Building Consultancy Ltd
5th Floor
55 Pripps Street
Manchester
M2 4EW
United Kingdom

 Manchester
Metropolitan
University

Righton Building

Proposed Ground Floor Floor Finishes Plan

Project Number	5:00pm	@A0
2022.00195.004	1:50	
Drawing Number	TRF	ISSUE STATUS
MMU-RB-SS-43-001	C	Stage 4

Client Project Reference - 00326