




DDA WC

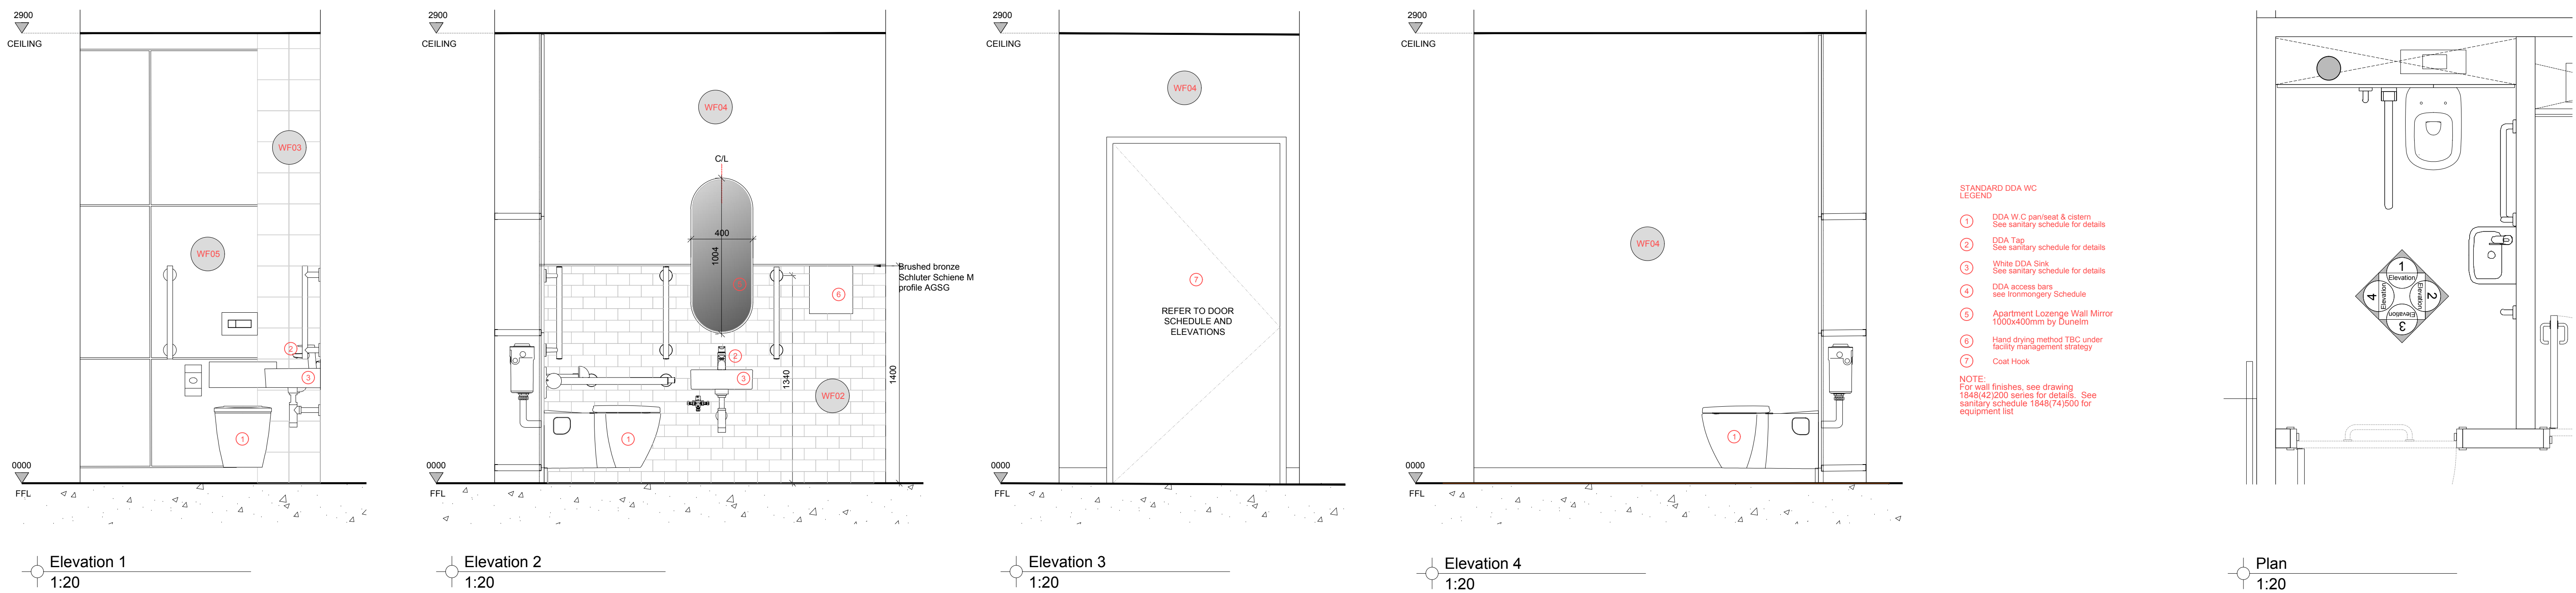

WC SHOWER

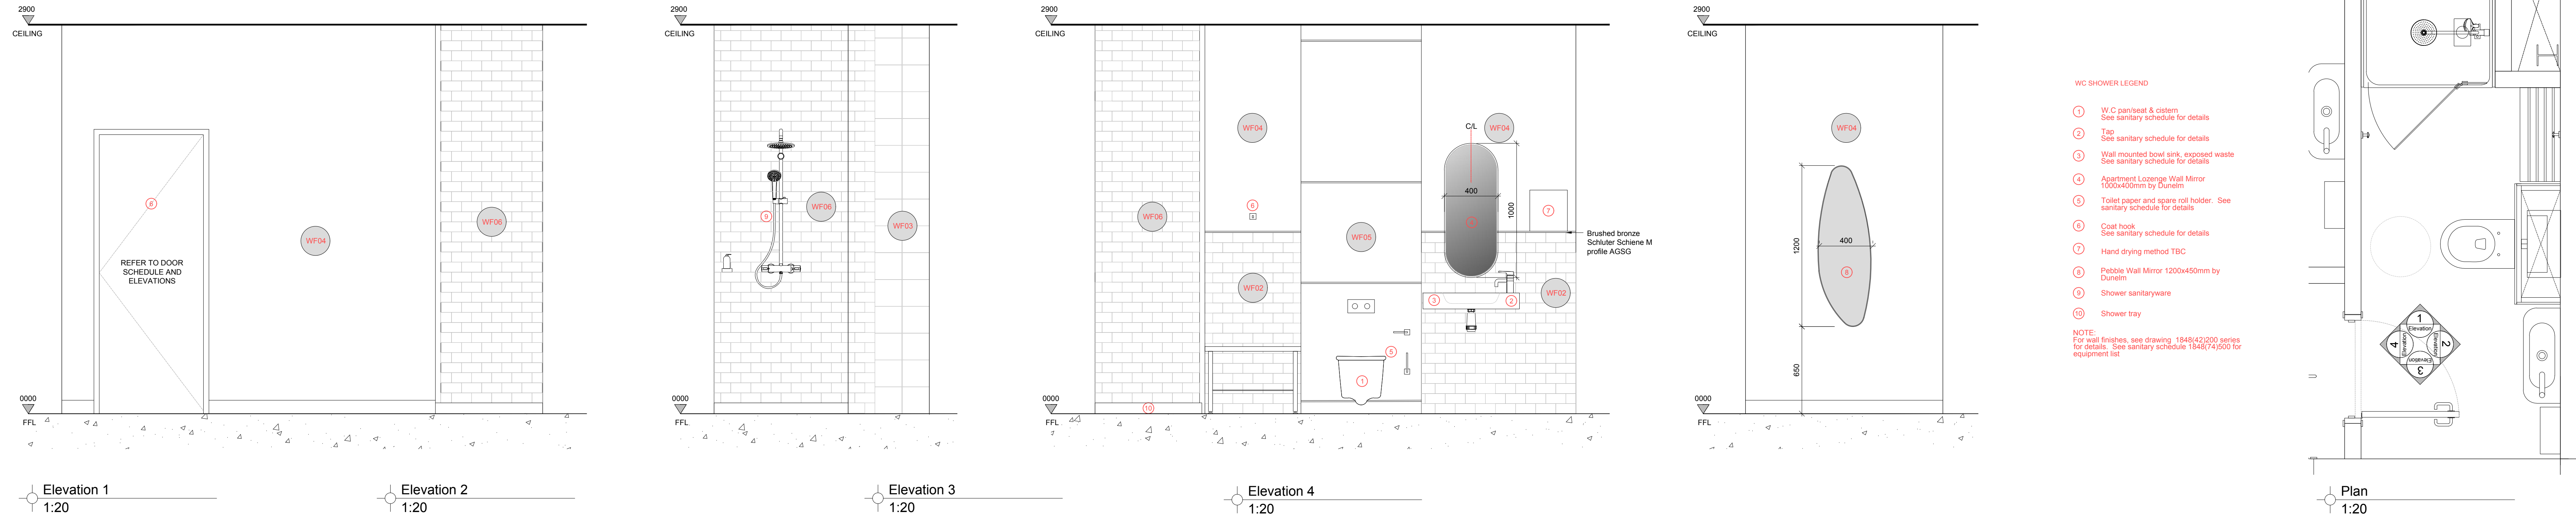

TYPICAL WC

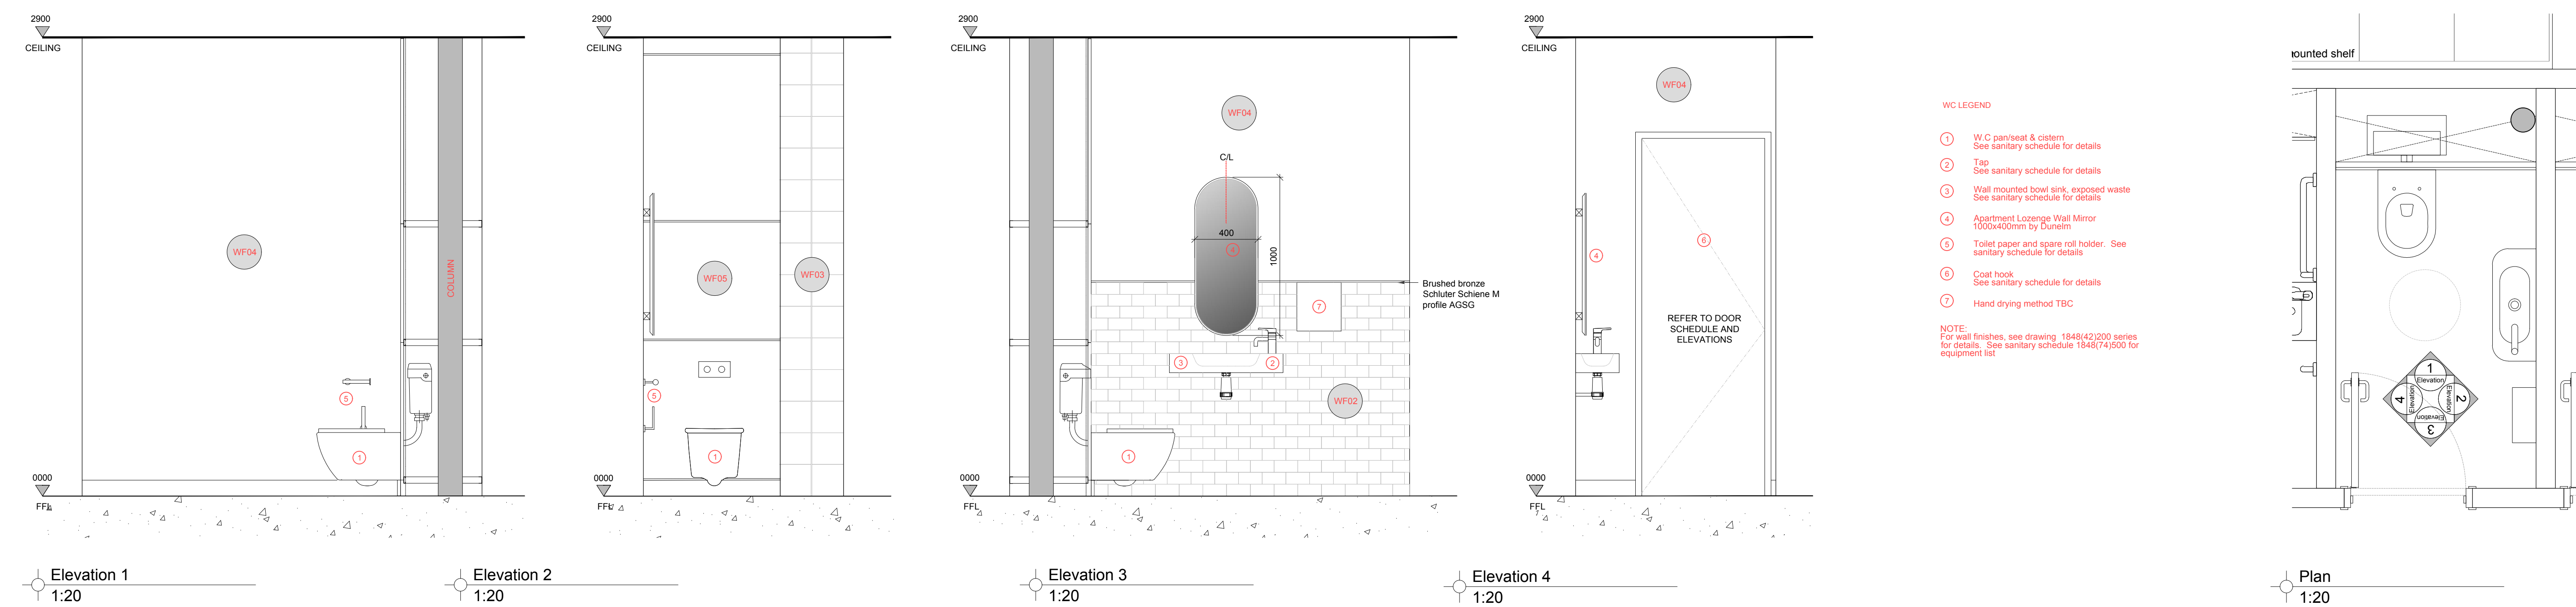

NOTE
DO NOT SCALE OFF DRAWINGS.
WRITTEN DIMENSIONS ONLY.
ALL DIMENSIONS ARE TO BE CHECKED AND
LOCATED ON SITE BY CONTRACTOR PRIOR
TO CONSTRUCTION.
ANY DISCREPANCIES MUST BE REPORTED
IMMEDIATELY.
DRAWINGS ARE BASED ON LEGACY DRAWINGS
PROVIDED.

REVISION NOTES DATE

PROJECT NAME
CHapel Walks, Manchester

CLIENT
NORTHSPRING

DOCUMENT TITLE
Typical WC Elevations

DOCUMENT NUMBER
1848/74/300

VERSION
--

SCALE
1:50 @ A1

PRODUCTION DATE
18.07.22

ORIGINATOR
AD

ISSUE TYPE
STAGE 3

QA CHECK
QA



Copyright © HCSGMD Manchester Ltd. 2022