




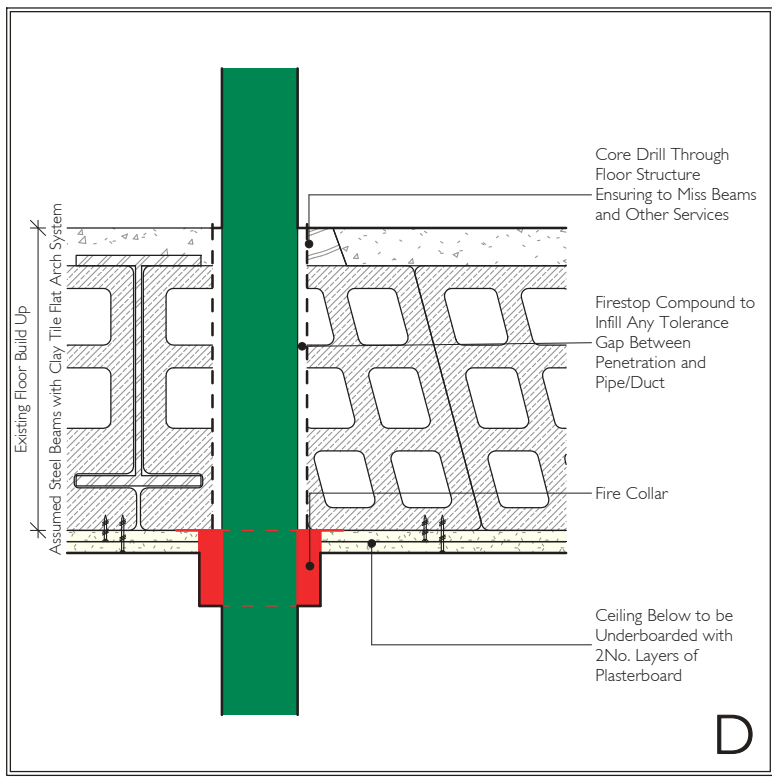


Existing Structural Floor Service Penetration Detail
1:10

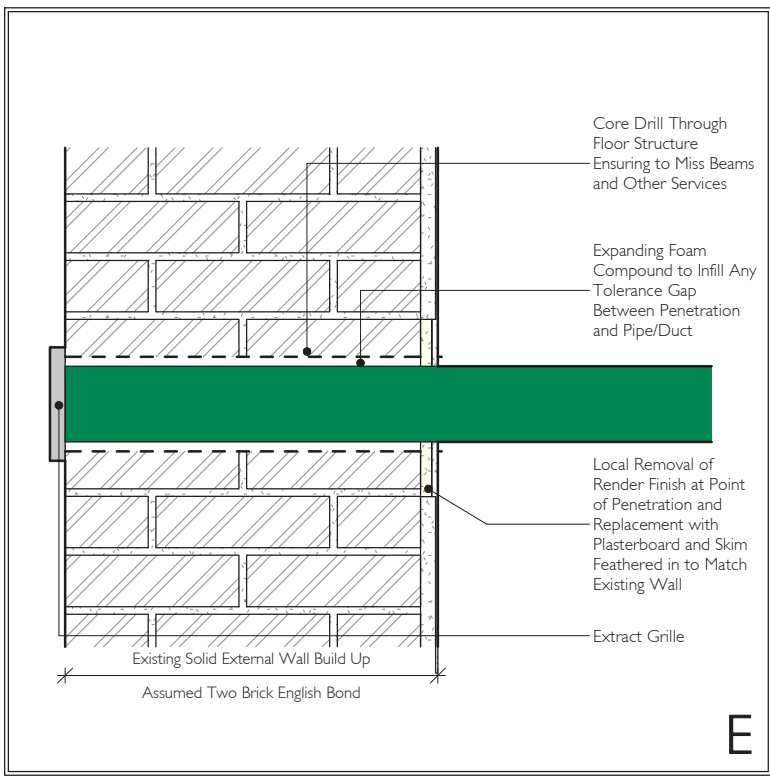


Existing External Wall Service Penetration Detail
1:10

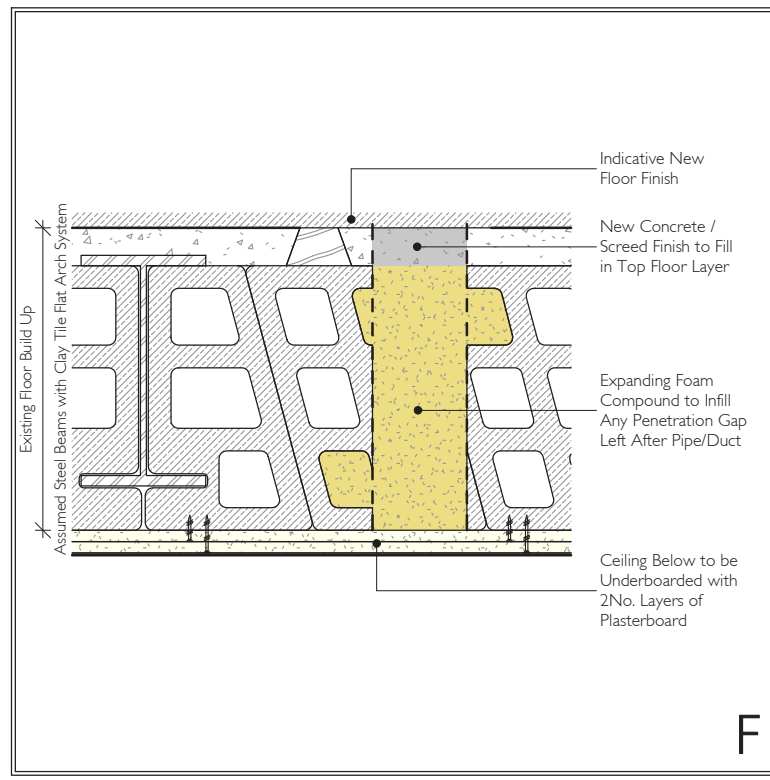


Existing Structural Floor Penetration Repair Detail
1:10

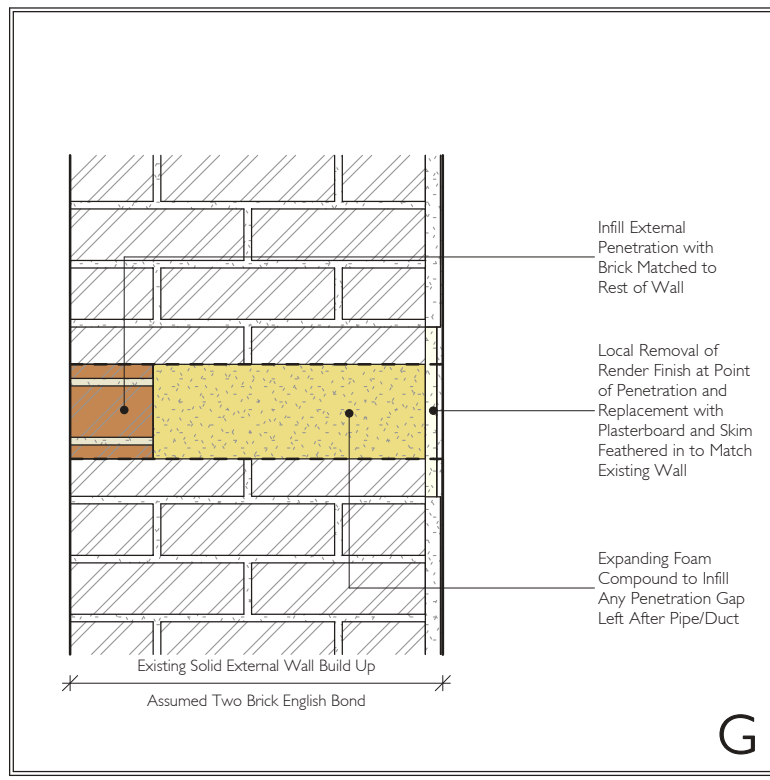


Existing External Wall Penetration Repair Detail
1:10

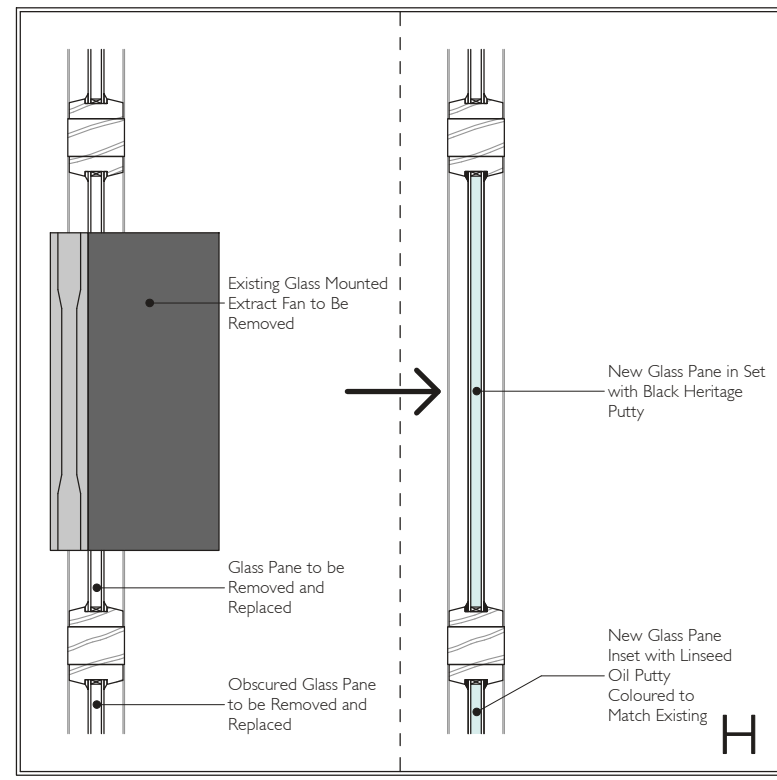


Existing Window Glazing Replacement Section Detail
1:10

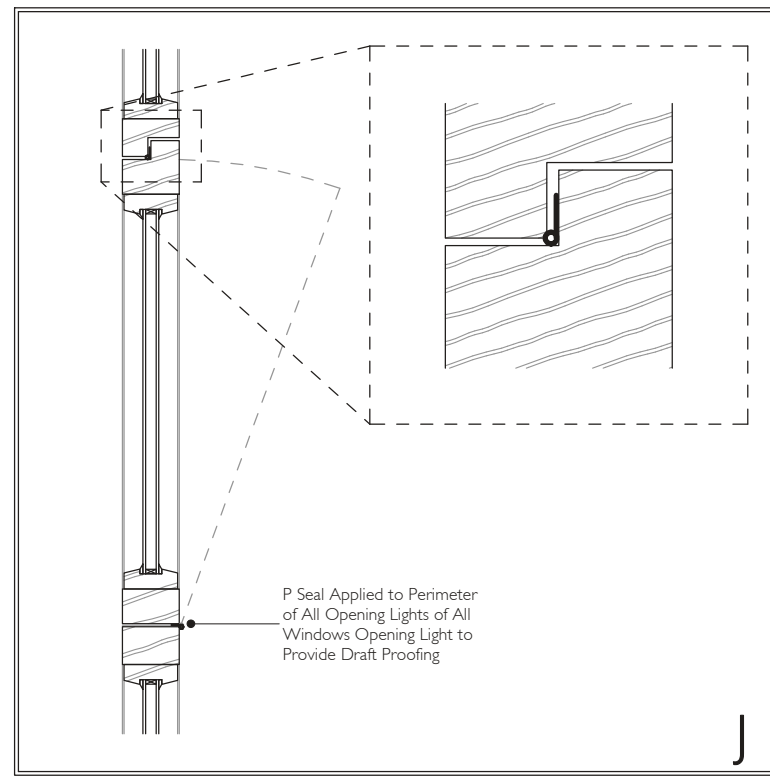


Existing Window Reseal Section Detail
1:10

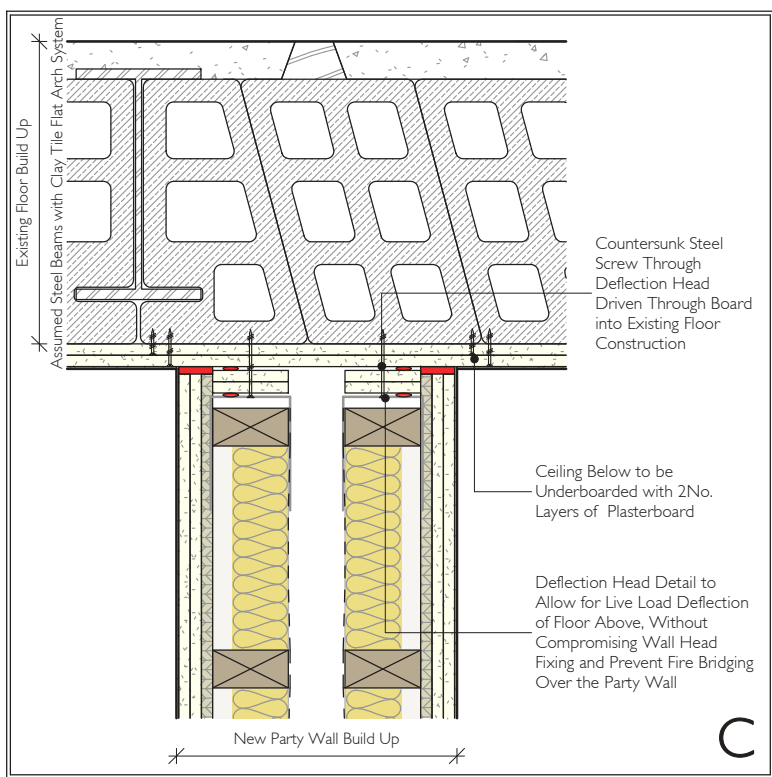




Party Wall / Structural Floor Section Head Detail
1:10

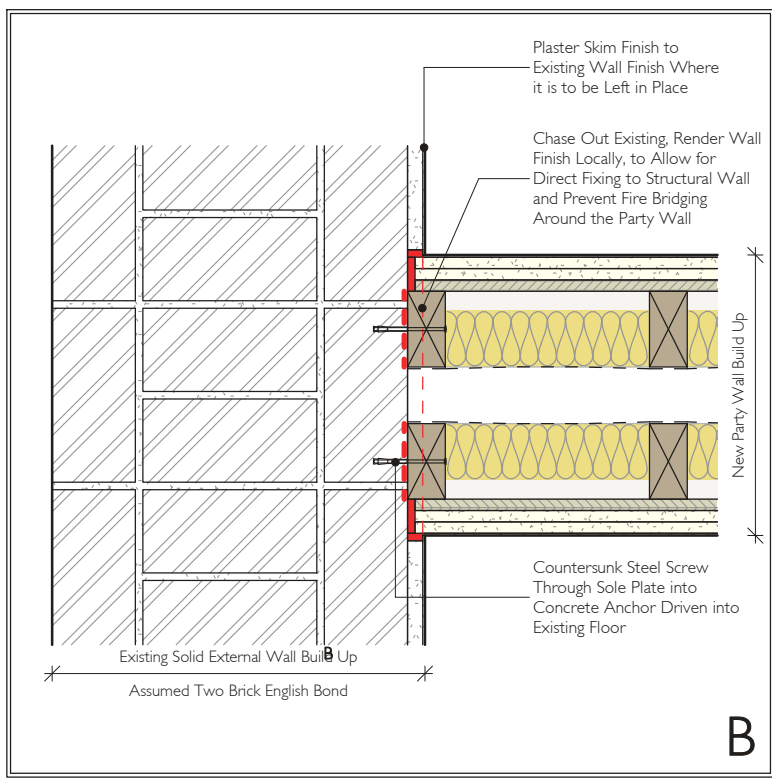

Party Wall / External Wall Junction Plan Detail
1:10

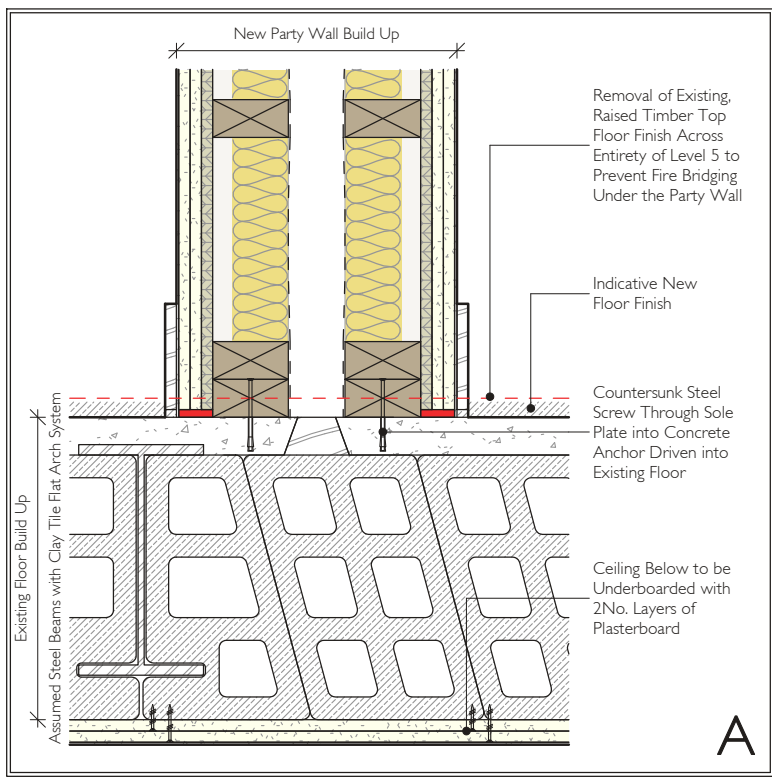

Party Wall / Structural Floor Section Sole Detail
1:10

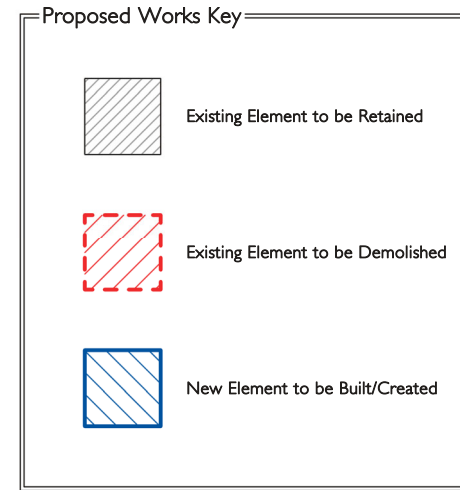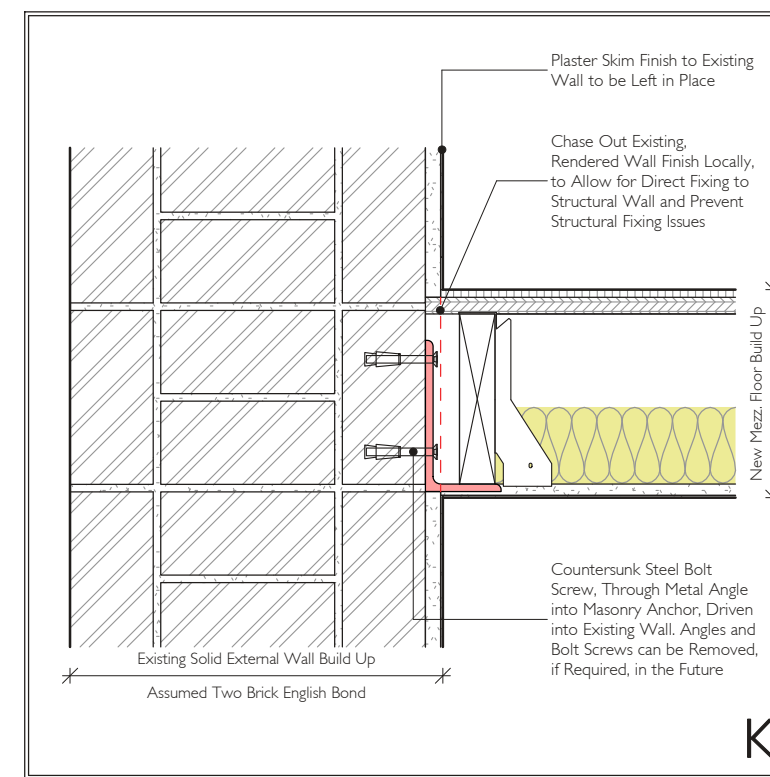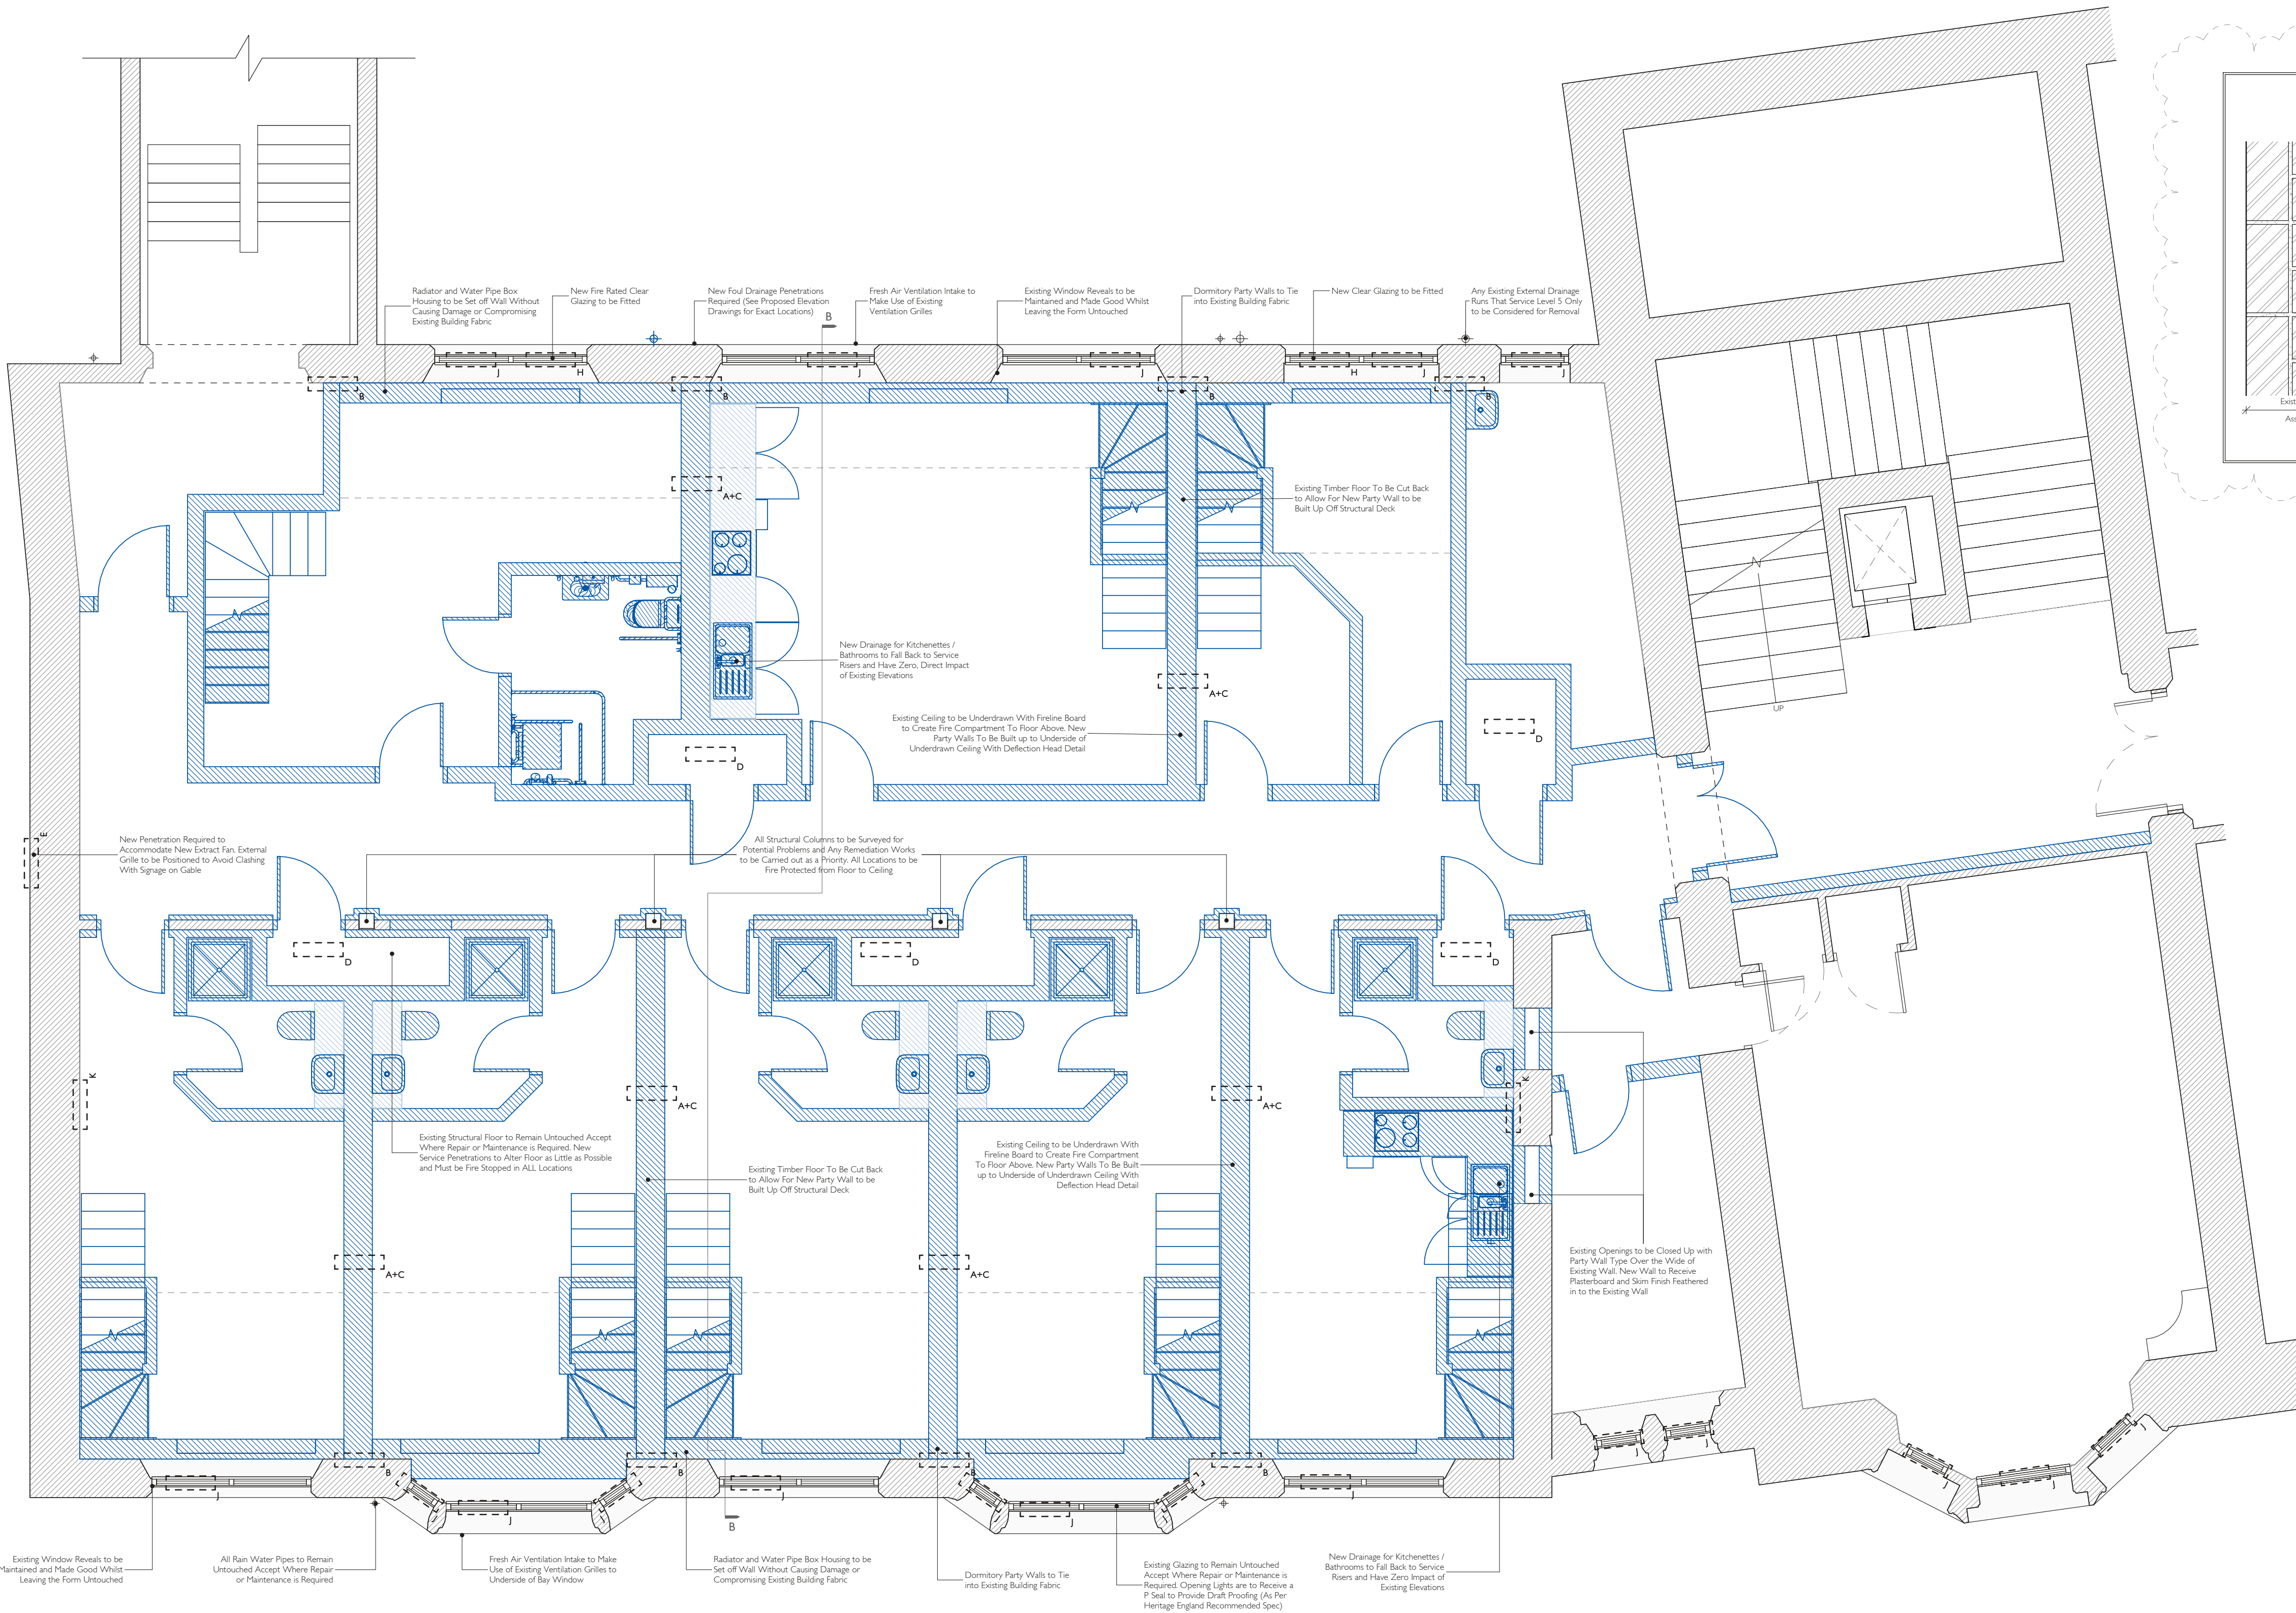

3: 23/11/2022: Millerside Floor Raising Detail Added
2: 23/11/2022: Corridor Glass Wall to be Replaced Following Comments from Planning Officer
1: 23/08/2022: Minor Amendment to Reading Room Layout
12/08/2022: First Issue

REV.	DATE	NOTES	REVISION
3			3

DRAWING TITLE
Heritage Impact Plan - Proposed Works

PROJECT
Dorm Refurbishment, Millgate Building, Level 5

CASE
Chetham's School of Music

JOB NUMBER
J1030

DATE
Aug '22

SCALE
1:50

SIZE
A1

PLANNING

MANOR ARCHITECTURE

Manor Architecture Ltd.
Russett Hill, Russett Park, Chalfont St Giles, Bucks, HP8 4JG
Tel: 07705 645454
Email: info@manorarchitecture.co.uk
Web: www.manorarchitecture.co.uk

CIAT
Chartered Institute of Architectural Technicians

This Drawing is the property of Manor Architecture Ltd. and is not to be used for any other purpose without the written consent of Manor Architecture Ltd. It is to be used for the purpose for which it was prepared and is not to be used for any other purpose. The Drawing is to be used for the purpose for which it was prepared and is not to be used for any other purpose. The Drawing is to be used for the purpose for which it was prepared and is not to be used for any other purpose.