


Tree Planting: Mews						
Code	Species - Latin	Common Name	Quantity	Size: girth (cm)	Size: height (cm)	Rootball
Aa	Amelanchier arborea 'Robin Hill'	June Berry	12	500-550	semi-mature, with 2.2m clear stem, underground guyed	RB or Containerised if outside tree planting season
Gt	Gleditsia triacanthos 'Sunburst'	Honey Locust	7	600-700	semi-mature, with 2.2m clear stem, underground guyed	RB or Containerised if outside tree planting season
BaF	Betula albosinensis Fascination	Upright Birch	5	500-600	semi-mature, with 2.2m clear stem, underground guyed	RB or Containerised if outside tree planting season
Ac	Acer campestre 'Elsrijk'	Field maple	15	600-700	semi-mature, with 2.2m clear stem, underground guyed	RB or Containerised if outside tree planting season
Ck	Comus kousa var. chinensis	Chinseese dogwood	3	400-450	Multi-stem specimen, 5x transplanted, minimum 3 strong stems, umbrella pruned	RB or Containerised if outside tree planting season
Mk	Magnolia Kobus	Japanese magnolia	5	600-700	semi-mature, with 2.2m clear stem, underground guyed	RB or Containerised if outside tree planting season
Al	Amelanchier lamarckii	Juneberry Tree	6	400-450	semi-mature, with 2.2m clear stem, underground guyed	RB or Containerised if outside tree planting season
PrS	Prunus 'sunset boulevard'	Juneberry Tree	4	600-700	semi-mature, with 2.2m clear stem, underground guyed	RB or Containerised if outside tree planting season
Bp	Betula pubescens	Downy birch	6	400-450	Multi-stem specimen, 5x transplanted, minimum 3 strong stems, umbrella pruned	RB or Containerised if outside tree planting season
A gl	Alnus glutinosa	Common Alder	2	600-700	semi-mature, with 2.2m clear stem, underground guyed	RB or Containerised if outside tree planting season
E ala	Euonymus alatus	Winged Spindle	4	150-175	specimen, 7x transplanted, wired rootballed	RB or Containerised if outside tree planting season
C si	Cercis siliquastrum	Judas Tree	7	350-400	semi-mature, with 2.2m clear stem, underground guyed	RB or Containerised if outside tree planting season

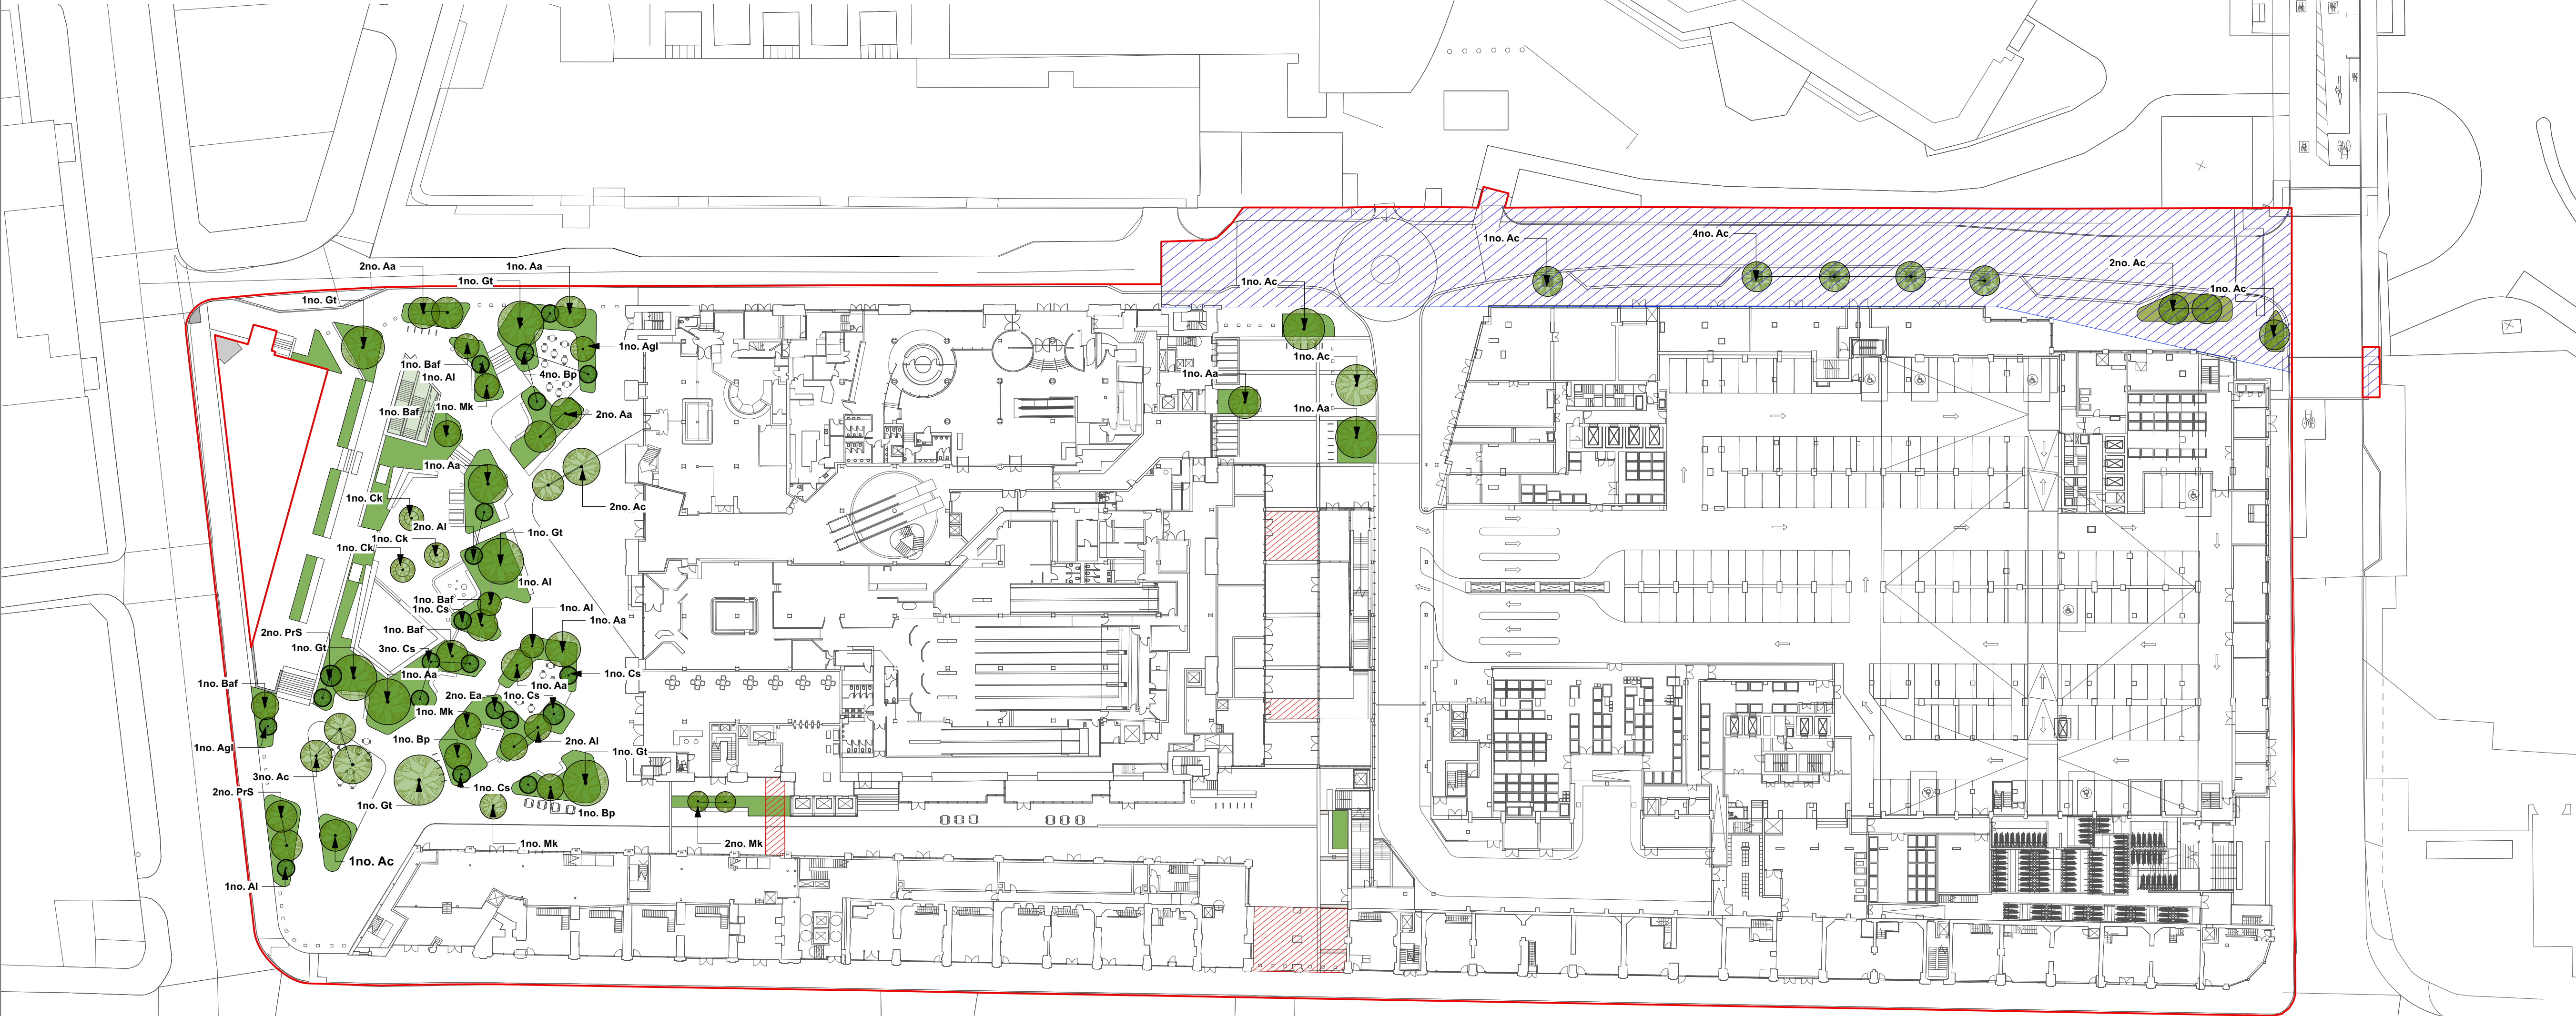

THIS DRAWING IS COPYRIGHT PROTECTED AND MAY NOT BE REPRODUCED IN WHOLE OR PART WITHOUT WRITTEN AUTHORITY FROM THE OWNER.

NOTES:

1. Do not scale from this drawing.
2. Always work to noted dimensions.
3. All dimensions are in millimetres unless otherwise stated.
4. All setting out, levels and dimensions must be agreed on site.
5. The dimensions of all materials must be checked on site before being laid out.
6. This drawing must be read with the relevant specification clauses and detail drawings.
7. Order of construction and setting out to be agreed on site.

KEY

REDLINE BOUNDARY

AREA SUBJECT TO S278 WORKS

AREA UNDERNEATH BRIDGE ACCESS

SOFTWORKS

TREES - PROPOSED, SEMI MATURE
Refer to softworks schedule

PROPOSED ORNAMENTAL PLANTING
Refer to Public Realm Strategy document for indicative planting schedules.

PROPOSED SEDUM ROOF TO SQUARE BASEMENT POP UP

TREE CODE
Refer to softworks schedule

S4-P03	17-11-22	Planning	SAB	LH
Revision	Date	Description	Drawn	Apprvd.

Plant I.E. Limited
E: info@plant-ie.com W: plant-ie.com
MANCHESTER
2 Back Grafton St., Altrincham, WA14 1DY
T: 0161 928 9281

LEEDS
No.1 Aire Street, Leeds Station, Leeds, LS1 4PR
T: 0113 824 6413

LIVERPOOL
Tempest S.3, 12 Tithebarn Street, Liverpool, L2 2DT
T: 0151 363 1230

LONDON
Unit 6 Waterside, 44-48 Wharf Road, London, N1 7UX
T: 0207 253 5678

STANDISH
Standish Gatehouse, Stonehouse, Gloucestershire, GL10 3BZ
T: 0145 360 7080

Client

GNW Developments Limited

Project

Manchester

Drg Title

Softworks - Ground Floor

Created on

28.08.22

Created by

SAB

Approved by

LH

Scale

1:500

Size

A1

Workstage

Stage 2

Drg No.

2891-PLA-XX-00-DR-L-2000

Suitability

S4

Revision

P03

© Plant I.E. Limited