


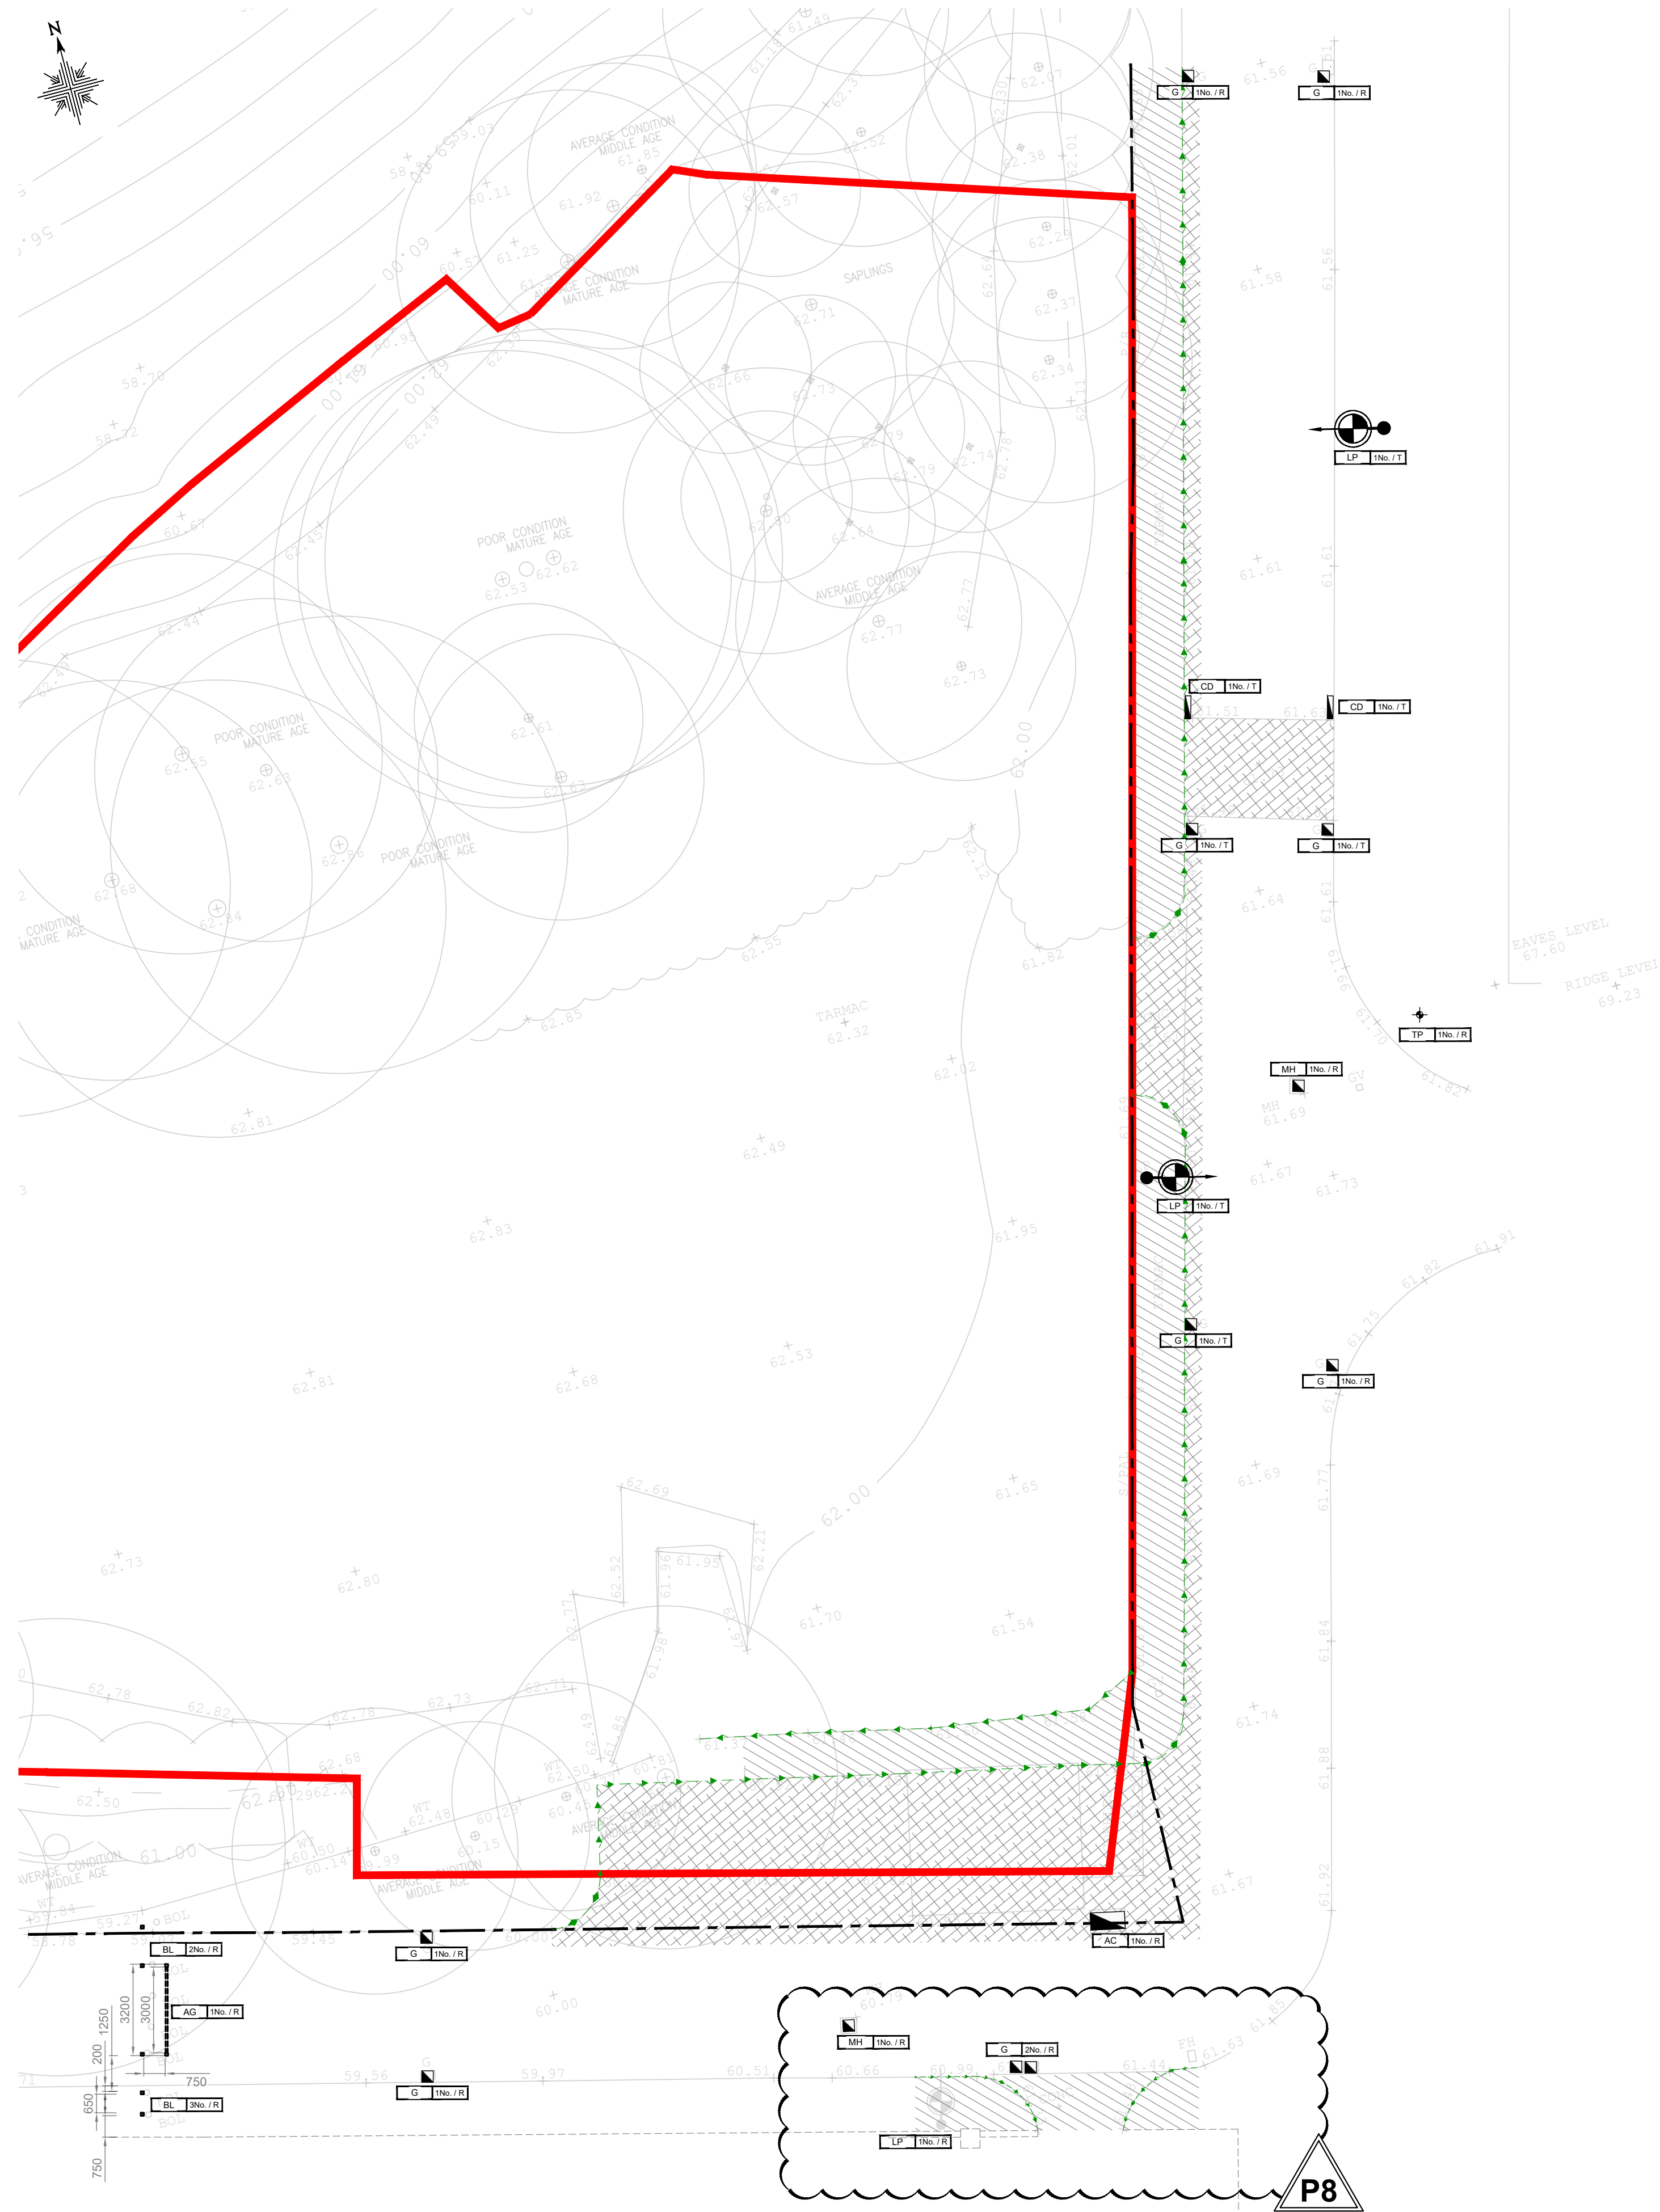

S278 Agreement
Proposed Site Clearance General Arrangement

Scale 1:150

Legend

- Denotes Existing Adopted Highway Boundary - Shown Indicatively. Exact Boundary to be Confirmed by MCC.
- Denotes Proposed Site Boundary
- Denotes Site Clearance Reference Table Where:
 - A = Item Description/ Unique Reference
 - B = Quantity
 - C = Destination
(A - Set Aside for Re-Use)
(T - Contractor to Remove)
(R - To Remain)
- Denotes Existing Lighting Column to be Removed as per *Michael Hart Lighting & Electrical Solutions Drawing Reference NK.355.22SL.001*
- Denotes Existing Service Cover/ Gully Cover
- Denotes Existing Footway to be Removed & Constructed as Proposed.
- Denotes Existing Carriageway/ Traffic Calming to be Removed & Constructed as Proposed.
- Denotes Existing Kerb, Bedding and Backing to be Removed off Site

Item Reference List

- AC Denotes Access Chamber (Services)
- AG Denotes Access Gate
- BL Denotes Bollard
- CD Denotes Channel Drain
- G Denotes Gully
- LP Denotes Lamp Post
- MH Denotes Manhole
- TP Denotes Telecomms Pole

Approx. Areas of Removal

- Carriageway ≈200m² to be Removed
- Footway ≈145m² to be Removed
- Kerbing ≈108m to be Removed

notes :

- IF THIS DRAWING HAS BEEN RECEIVED ELECTRONICALLY IT IS THE RECIPIENT'S RESPONSIBILITY TO PRINT THE DOCUMENT TO THE CORRECT SCALE
- ALL DIMENSIONS ARE IN MILLIMETRES UNLESS STATED OTHERWISE. IT IS RECOMMENDED THAT INFORMATION IS NOT SCALED OFF THIS DRAWING
- THIS DRAWING SHOULD BE READ IN CONJUNCTION WITH ALL OTHER RELEVANT DRAWINGS AND SPECIFICATIONS
- ANY DISCREPANCIES NOTED ON SITE ARE TO BE REPORTED TO THE ENGINEER IMMEDIATELY.

P8	Cemetery Access Infill Details Updated Following MCC Highways Comments.	JF	10.11.22
P7	Details Updated Following MCC Highways Comments.	JF	08.11.22
P6	Removed Kerb Details Updated Following Comments from MCC Highways	JF	27.10.22
P5	Removed Kerb Details Updated Following Further Proposed Crossing Locations Added.	JF	24.10.22
P4	Details Updated Following MCC Highways Comments.	JF	22.10.22
P3	Highway Boundary Updated Following MCC Highways Comments.	JF	06.09.22
P2	Highway Boundary Updated Following MCC Highways Comments.	JF	12.08.22
P1	Preliminary Issue	JF	09.08.22

rev	amendments	by	date
-----	------------	----	------



Client:
Tang & Associates

Project:
Kingsbridge Road, Harpurhey, Manchester, M9 5SQ

Title:
S278 Agreement - Site Clearance Plan

Drawing Status: Preliminary	Date Created: Aug. '22	Drawing Scale: As Shown
---------------------------------------	----------------------------------	-----------------------------------

21-2040/ A1 / 105 **P8**

Project Leader: LS	Drawn By: JF	Initial Review: LS
------------------------------	------------------------	------------------------------

Preliminary Issue - For Discussion Purposes Only