
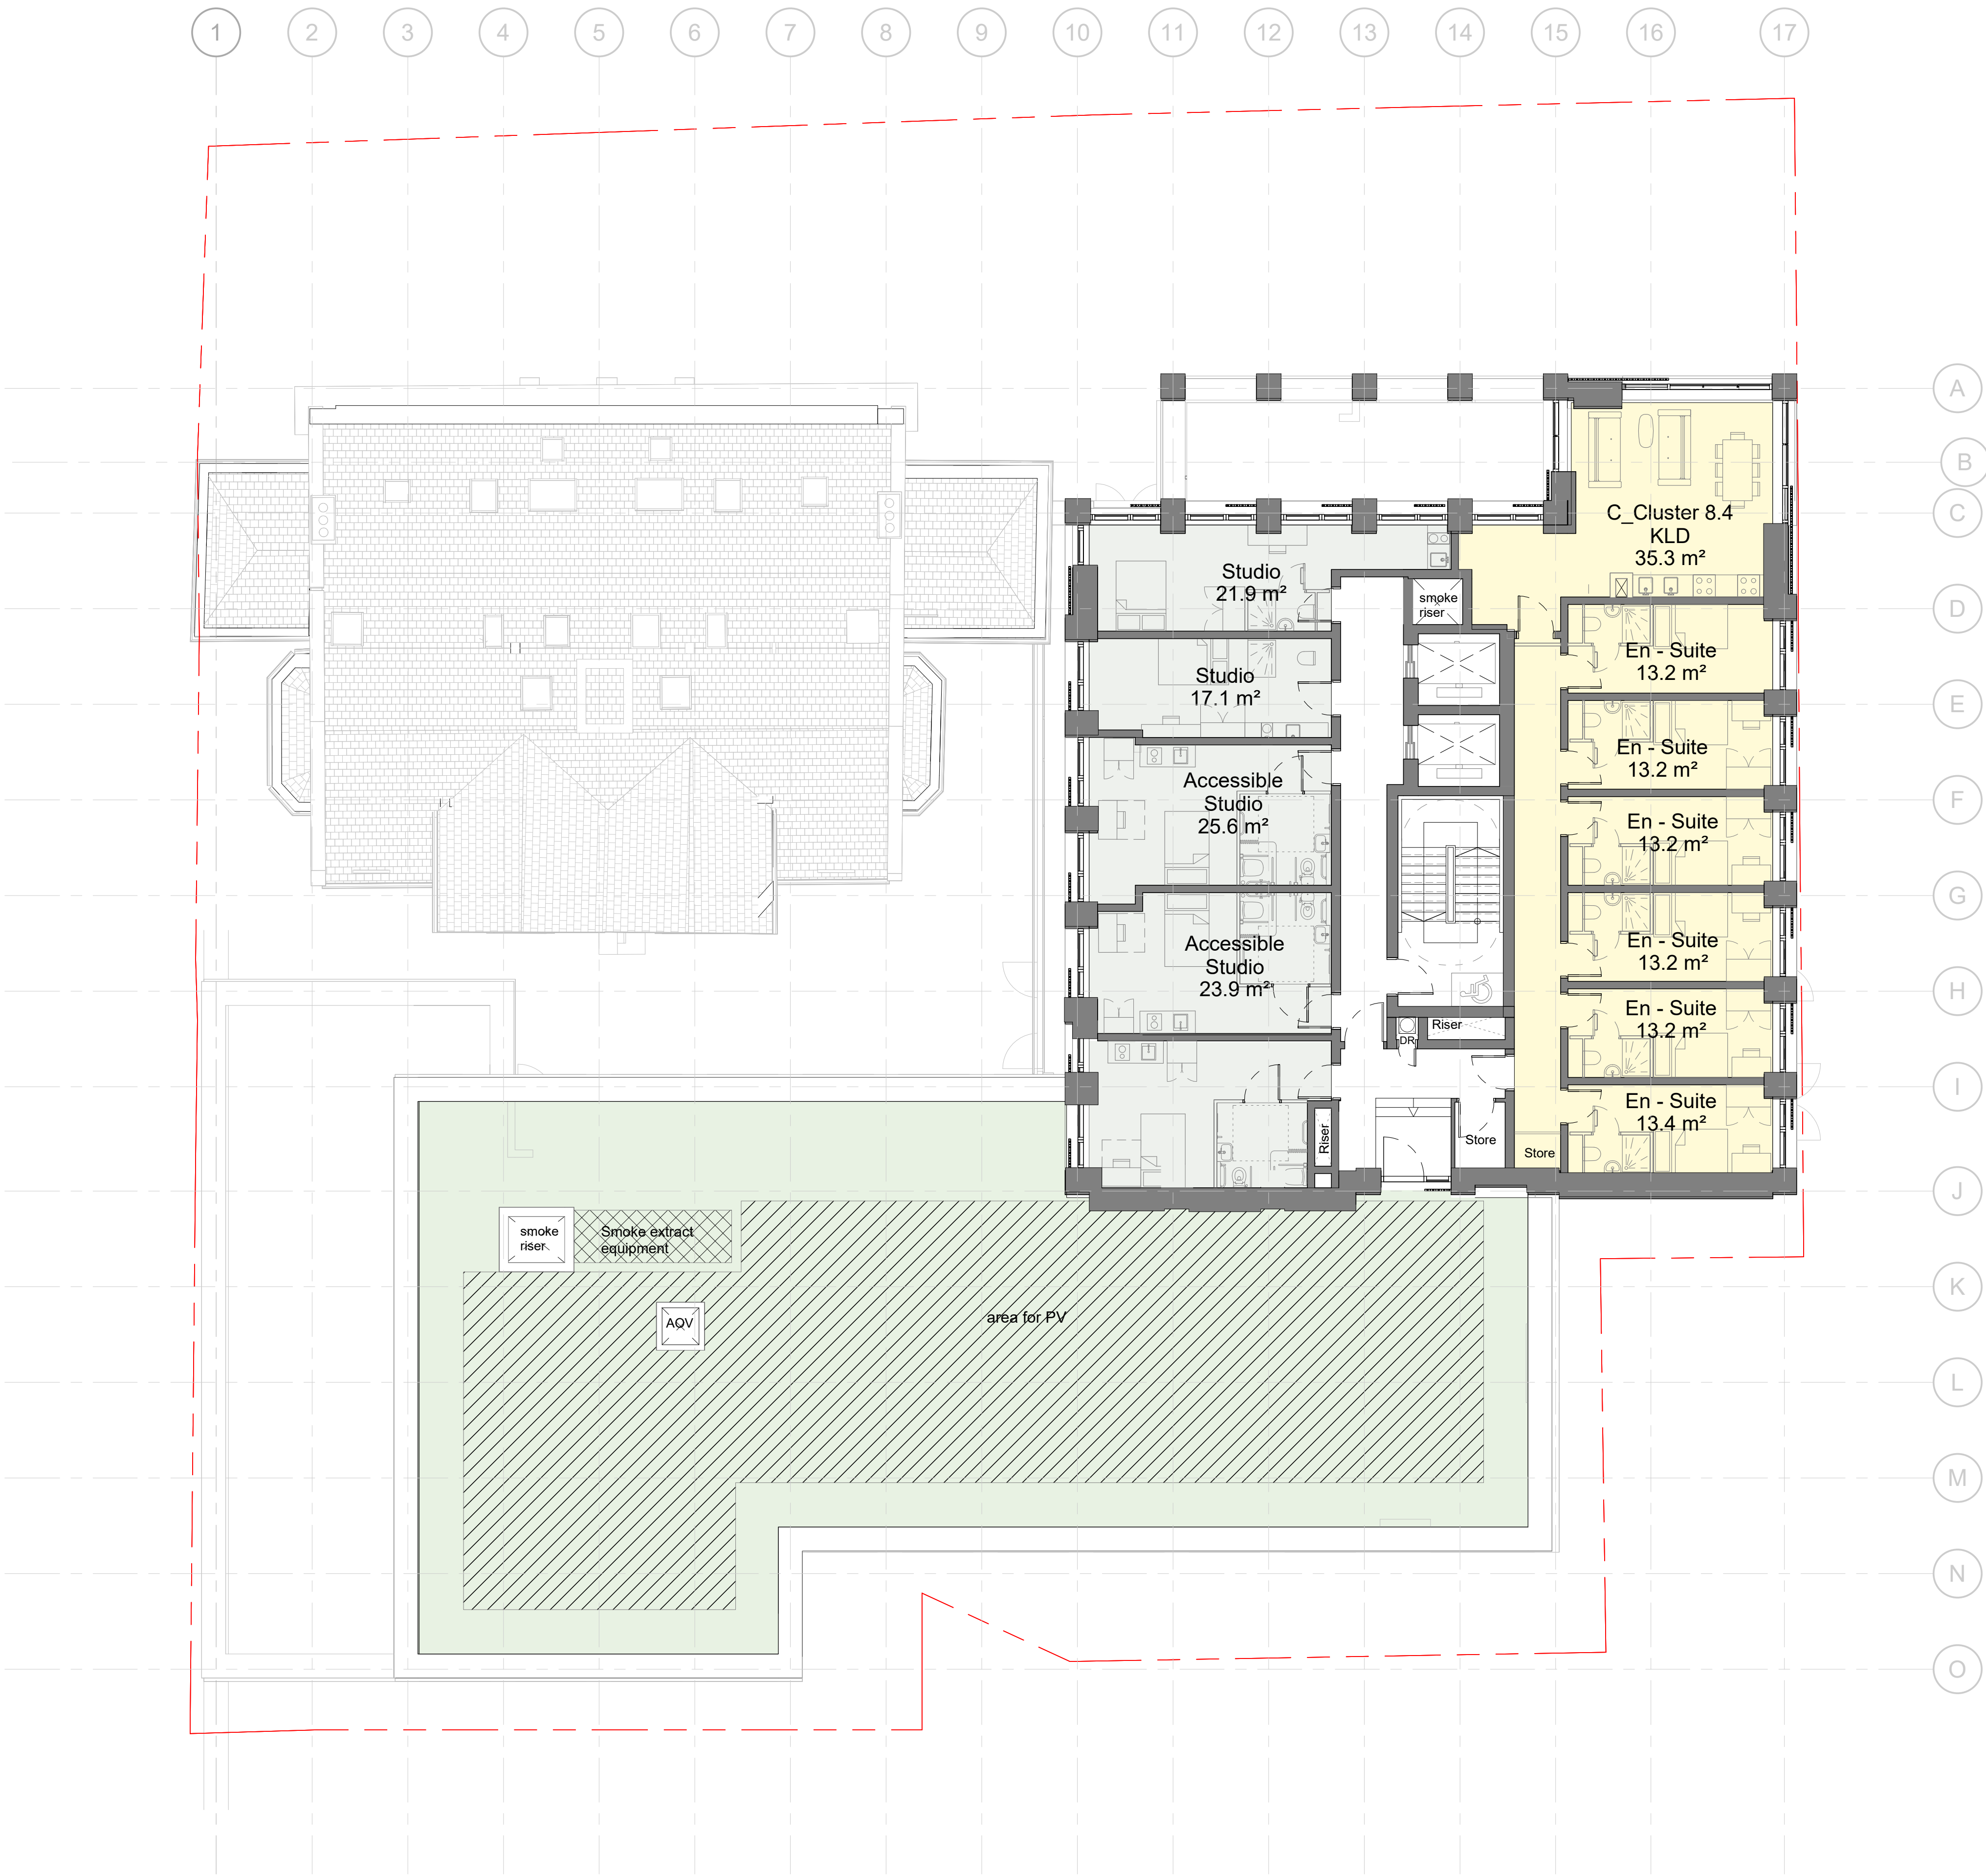


This drawing is protected under Copyright and at no time should any portion of this drawing be reproduced or copied without the permission of The Architect (Design Copyright Act 1968). This drawing must not be used for purposes other than that for which it is provided. It is supplied without liability for any errors or omissions and is subject to statutory consents. All drawings are to be read in conjunction with any relevant specifications, consultant, specialist and any other related information. Do not scale from this drawing. Information shown is subject to detailed site surveys with all dimensions to be verified on site prior to the commencement of any work or the production of any shop drawing. All dimensions are to be checked on site by, and remain the responsibility of, the contractor. All discrepancies are to be brought to the attention of The Architect immediately.

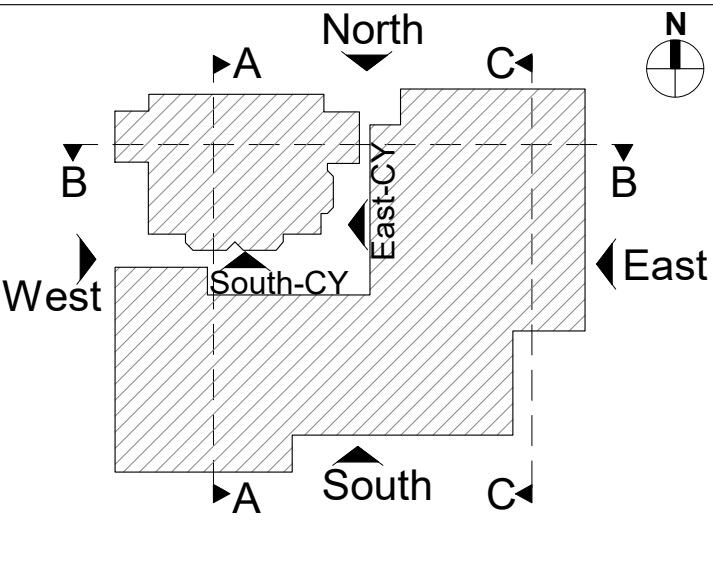

KEY

PL	02/11/22	Planning Issue	CB	CS
REV	DATE	NOTE	DWN CHCK	

Services:
Futureserv

Structures:
ROC Consulting

Client:
CS Moss Lane East Ltd

Project:
Moss Lane East
466-472 Moss Lane East, Manchester M14 4PJ

Drawing Title:
GA - 8th Floor
Proposed GA plan

Project No:	Sheet No:	Stage:
1094	108	Planning
Scale:	Paper Size:	Revision:
1 : 100 1:200	A1 A3	R1
Drawn By:	Checked By:	Date of first Issue:
CB	CS	02/11/22

CarsonSall

2 Providence Yard
Ezra Street
London E2 7RJ
+44 (0) 207 033 7855

2nd Floor
Argyll Chambers
Buchanan Street
Glasgow G2 8BD
+44 (0)141 442 0036