


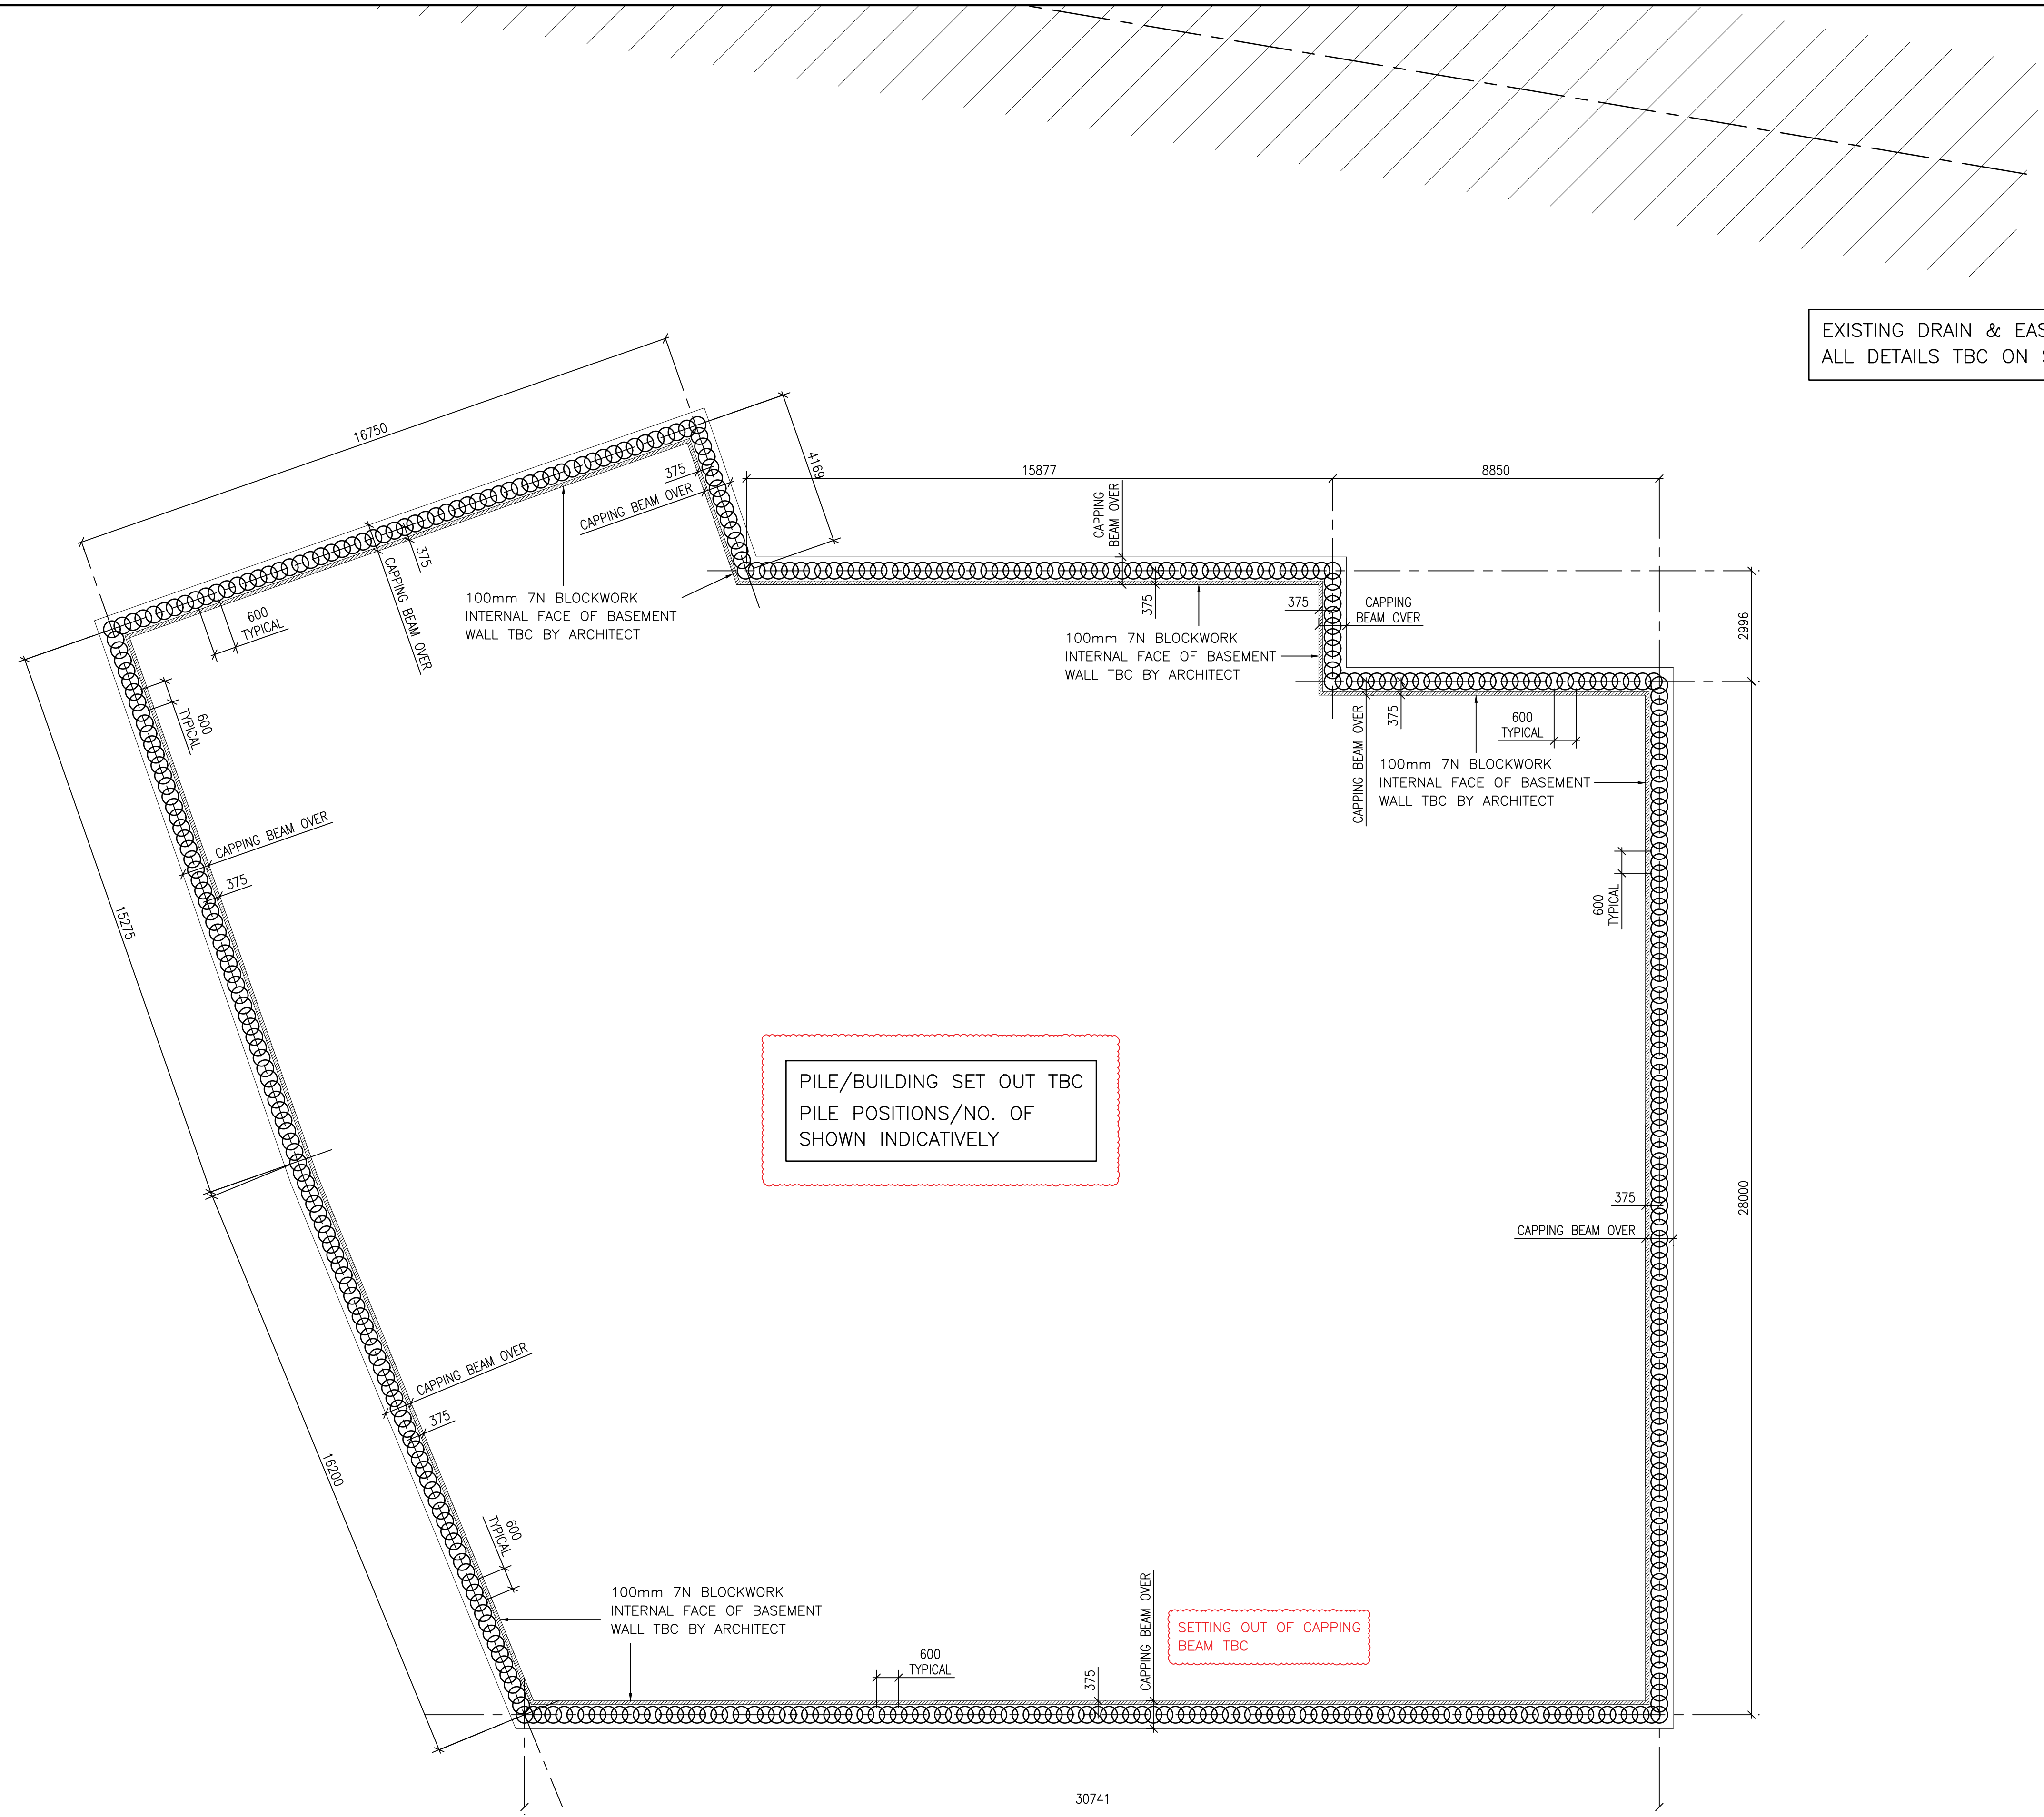

ALL DIMENSIONS TBC BY ARCHITECT/ON SITE/SITE MEASURED BY FABRICATOR

P2	13.10.22	PRELIMINARY ISSUE	S.P.M.
P1	26.09.22	ISSUED FOR PLANNING	S.P.M.
rev	date	revisions	initials
client			
CHALLENGER GROUP			
project			
GREENWOOD ROAD WYTHENSHAW			
drawing			
CONTIGUOUS PILED RETAINING WALL LAYOUT & DETAILS			
PWAPhilip Wright Associates Consulting Structural Engineer 21 Union Street, Ramsbottom, Bury, BL0 9AN Telephone: 07939 547865 Email: info@philipwrightassociates.co.uk			
drawn	S.P.M.	date	26.09.22
scale	1:100	checked	
contract no.	2500	drawing no.	01 P2