


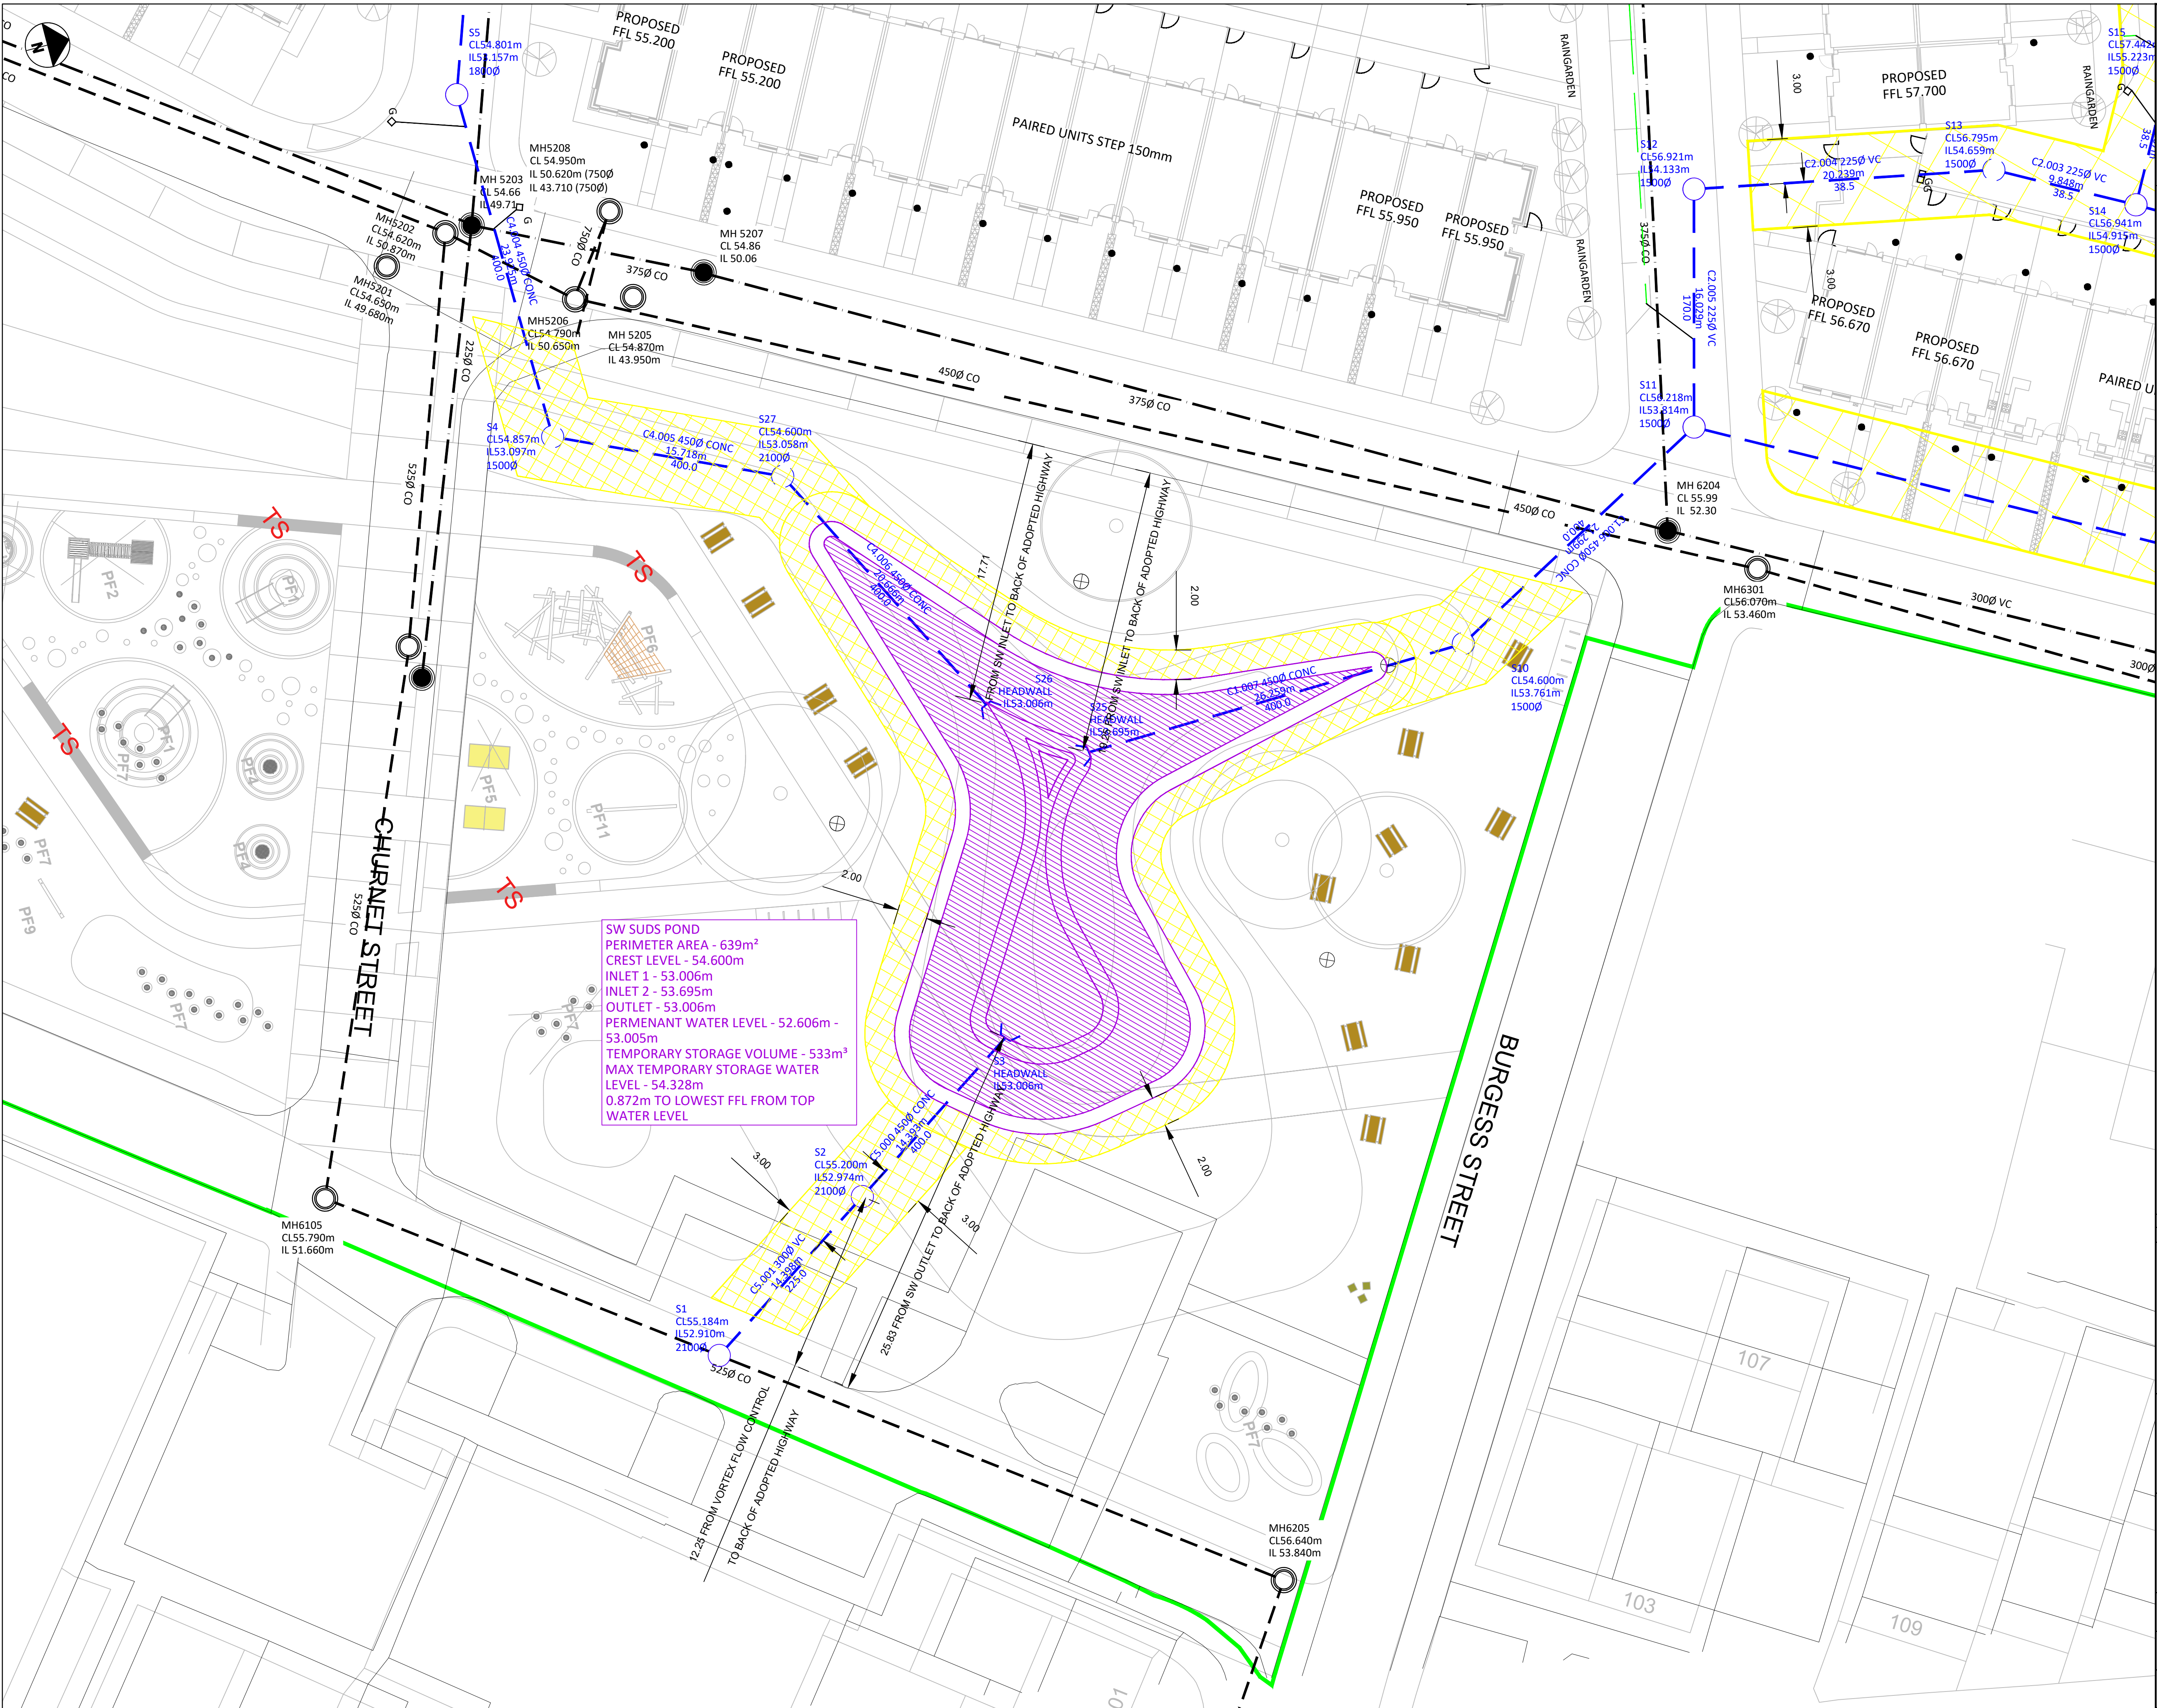

SW SUDS POND
PERIMETER AREA - 639m²
CREST LEVEL - 54.600m
INLET 1 - 53.006m
INLET 2 - 53.695m
OUTLET - 53.006m
PERMANENT WATER LEVEL - 52.606m - 53.005m
TEMPORARY STORAGE VOLUME - 533m³
MAX TEMPORARY STORAGE WATER LEVEL - 54.328m
0.872m TO LOWEST FFL FROM TOP WATER LEVEL

Standard Notes

1. This drawing is to be read in conjunction with all relevant Architect's and Engineer's drawings and the specification.

2. This drawing should not be scaled.

3. All dimensions are to be verified by the contractor on site.

4. All discrepancies should be reported to the C.A. prior to the commencement of the works.

© CIVIC ENGINEERS LIMITED

Notes and Keys

EXISTING FOUL WATER MANHOLE/SEWER

EXISTING SURFACE WATER DRAIN MANHOLE /SEWER

PROPOSED FOUL WATER MANHOLE/SEWER

PROPOSED SURFACE WATER DRAIN MANHOLE/SEWER

PROPOSED SW PPIC (ALL 450mm UNLESS OTHERWISE STATED)

PROPOSED FW PPIC (ALL 450mm UNLESS OTHERWISE STATED)

PROPOSED GULLY

ACO CHANNEL (OR EQUIVALENT)

PROPOSED RWP WITH TRAPPED GULLY

PROPOSED SOIL VENT PIPE

21.01.22

P01

ISSUED FOR INFORMATION

TC

R/W

Date

Rev

Description

Drawn

Chkd

MANCHESTER

LONDON

LEEDS

GLASGOW

Carver's Warehouse, 77 Dale Street, Manchester, M1 2HG, Tel: 0161 228 6700

Rivers Wharf, 28 Mill Street, London SE13 3AA, Tel: 020 7253 2077

Tower Works, Unit 20-21, Clither Road, Leeds LS11 5DU, Tel: 0113 2025 1200

Gresham Chambers, 45 West Nile St, Glasgow, G3 7NP, Tel: 0141 570 1809

www.civicingengineers.com

Project

COLLYHURST HOUSING MANCHESTER

Title

COLLYHURST VILLAGE SUDS COMPONENT MAINTENANCE PLAN

Status

INFORMATION

Project Number

Scale @ A1

Date Created

Drawn

Checked

Suitability

1226-01

1:500

20.07.21

TC

PM

S4

Drawing Number

Revision

1226-01-CIV-XX-VIL-DR-D-0508

P01