



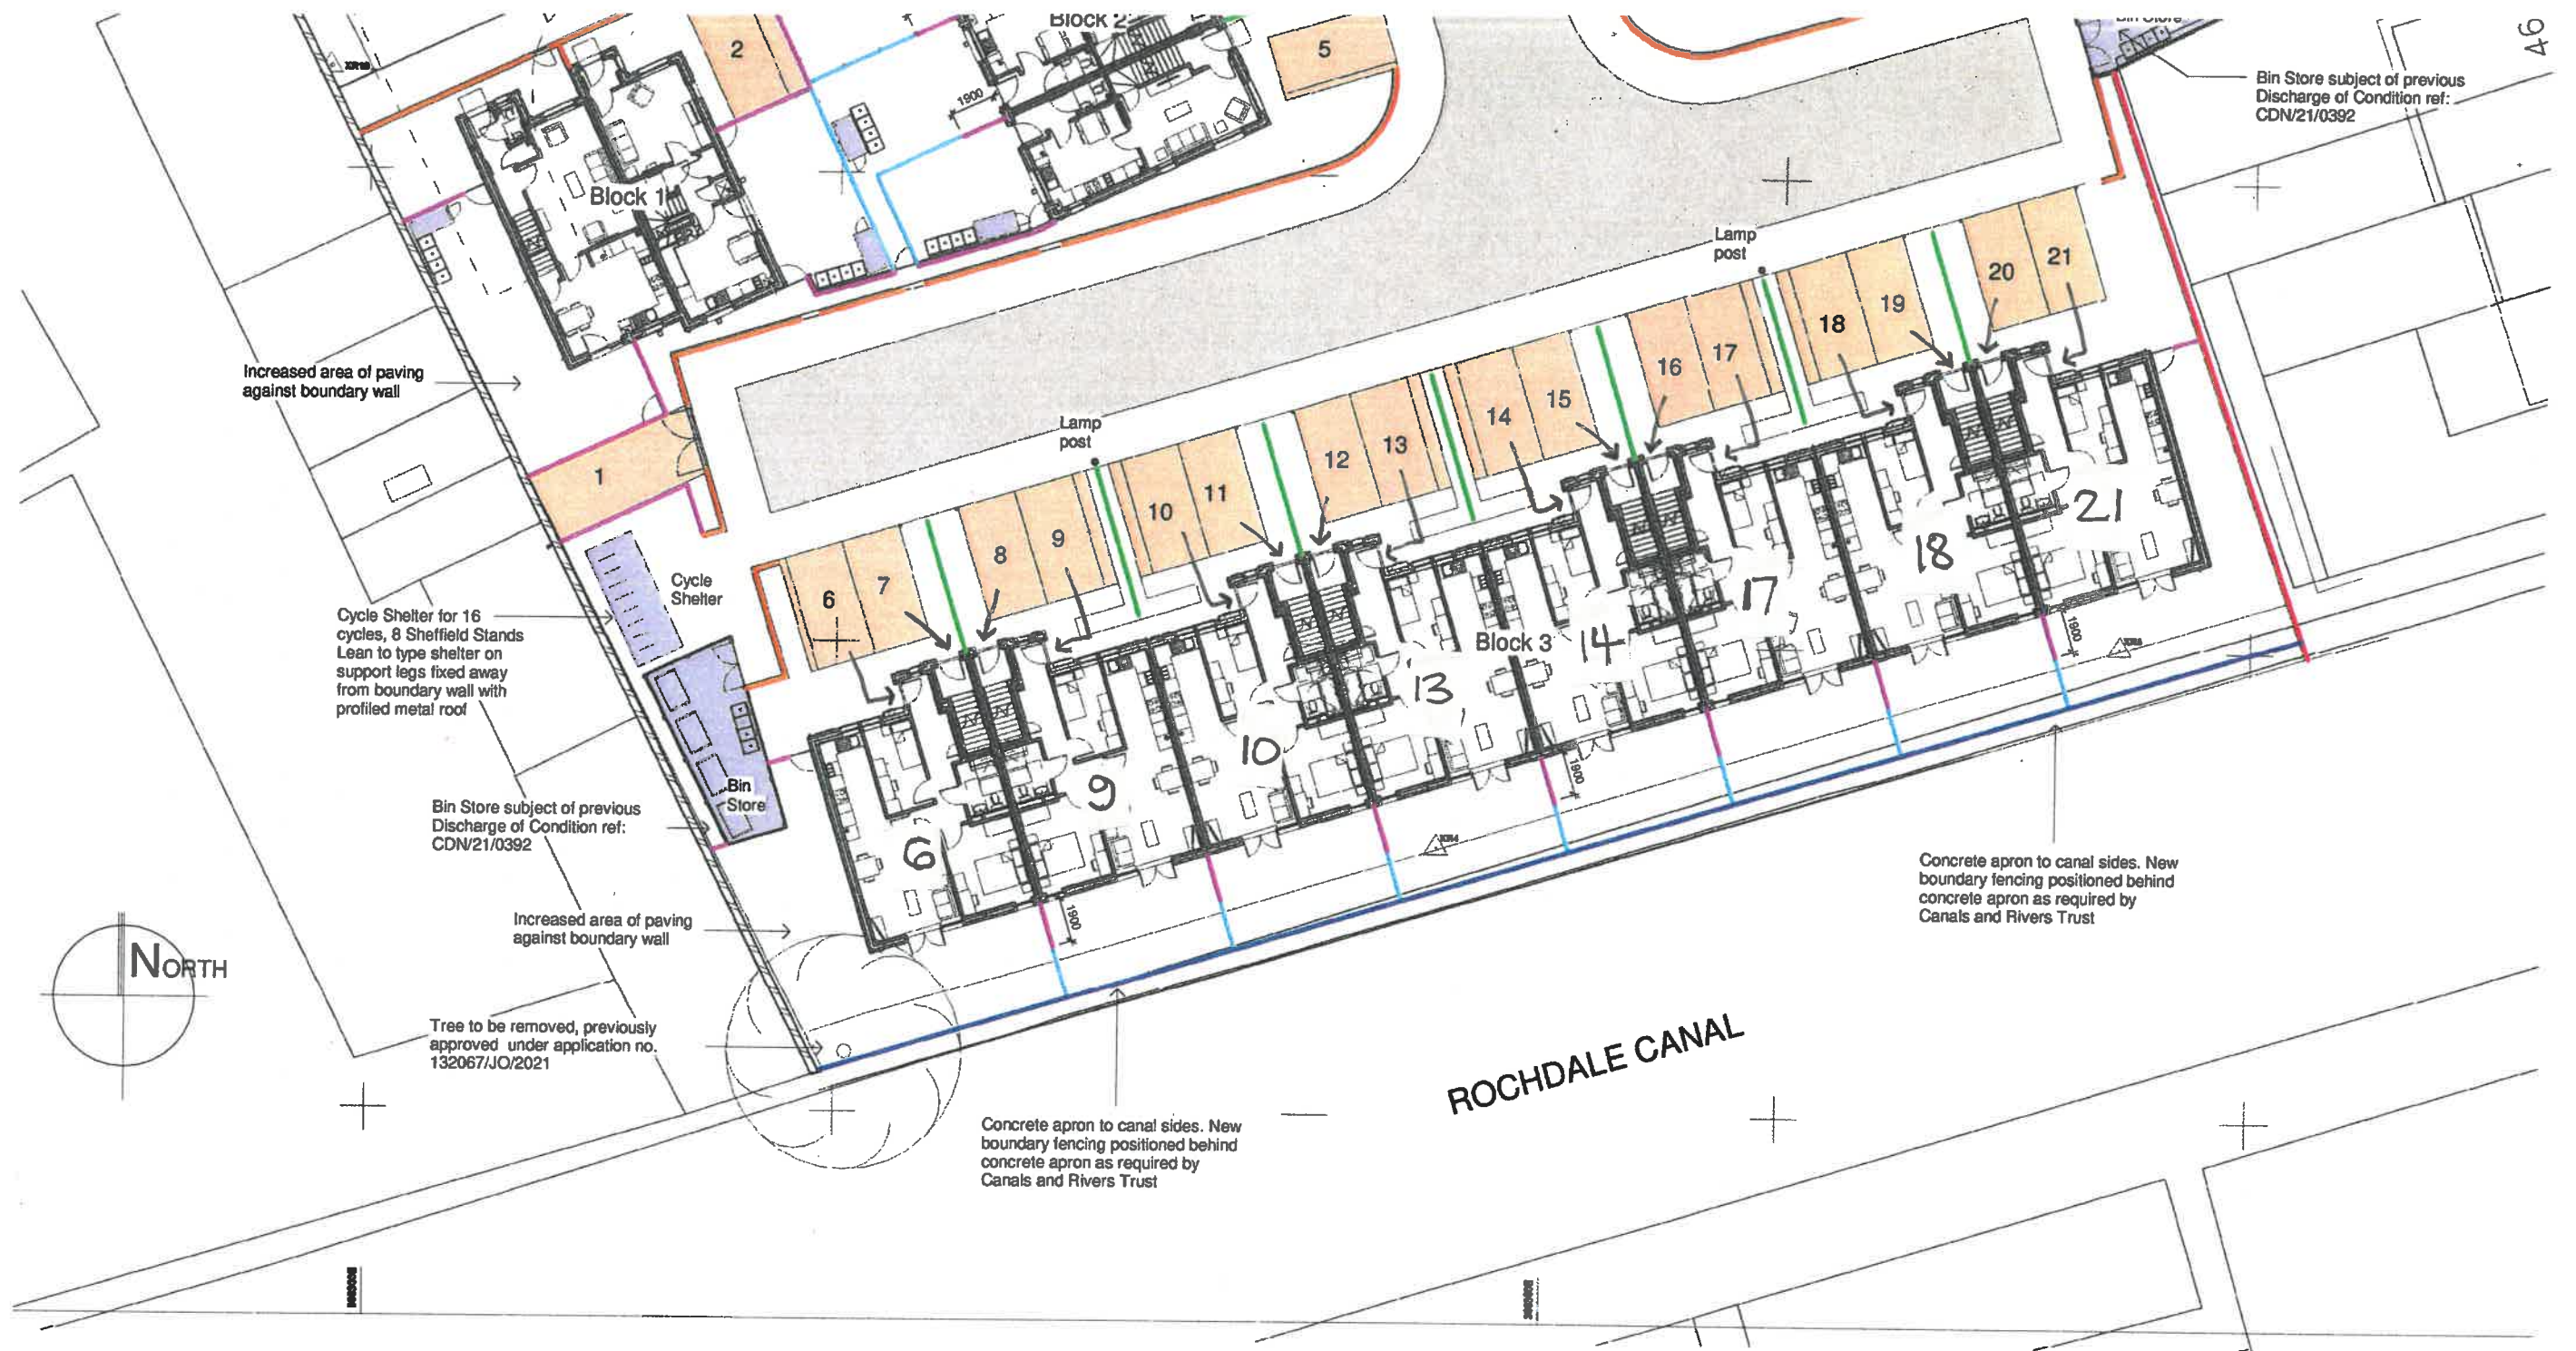

te Plan 2 Boundary Treatments
200

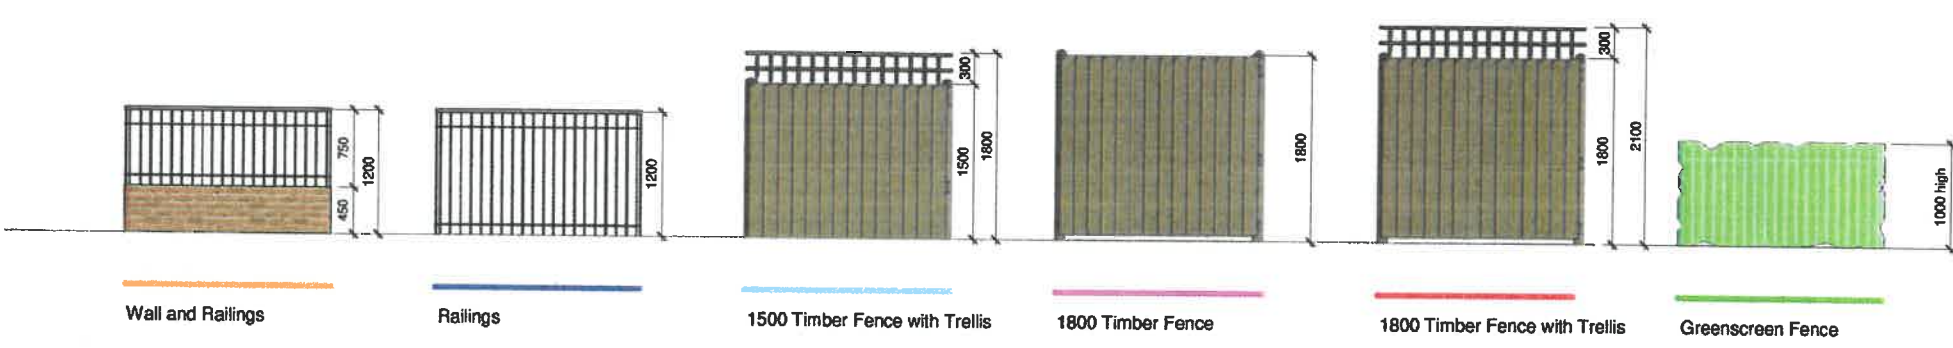

ypical Boundary Tratments 2
: 50