
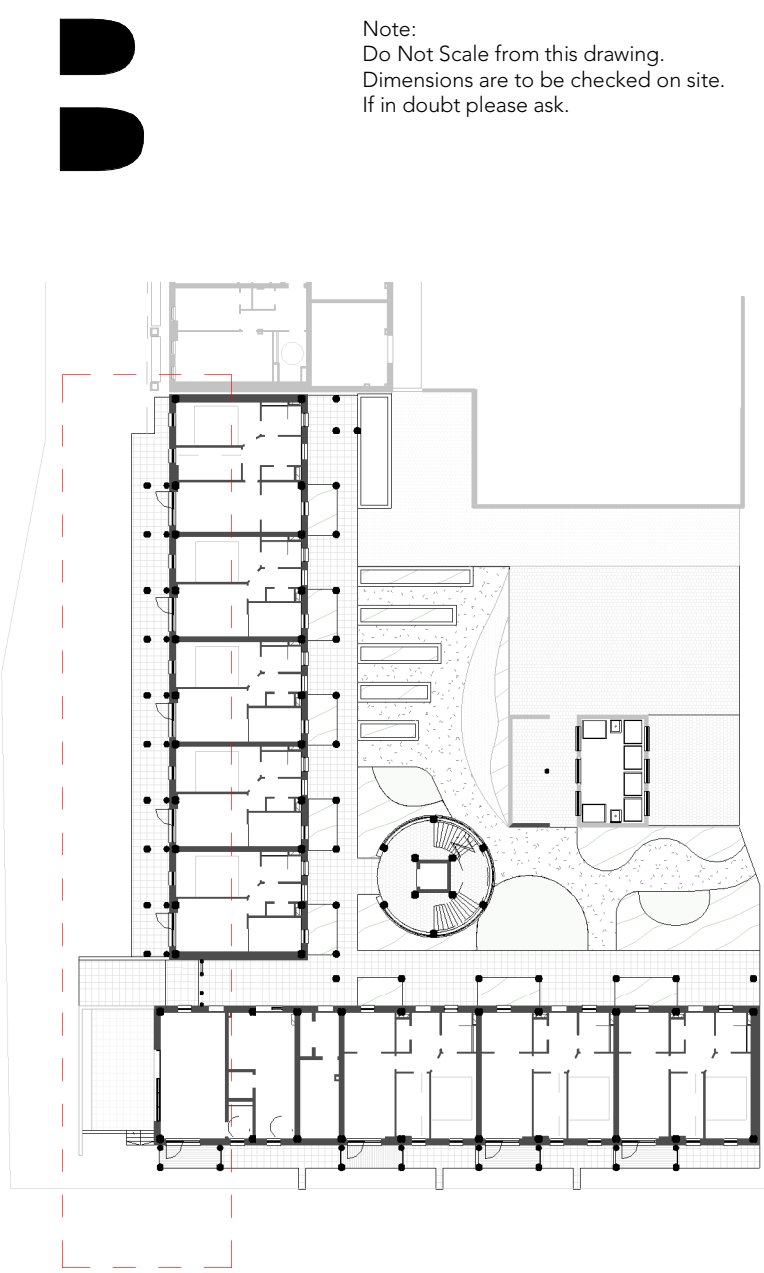


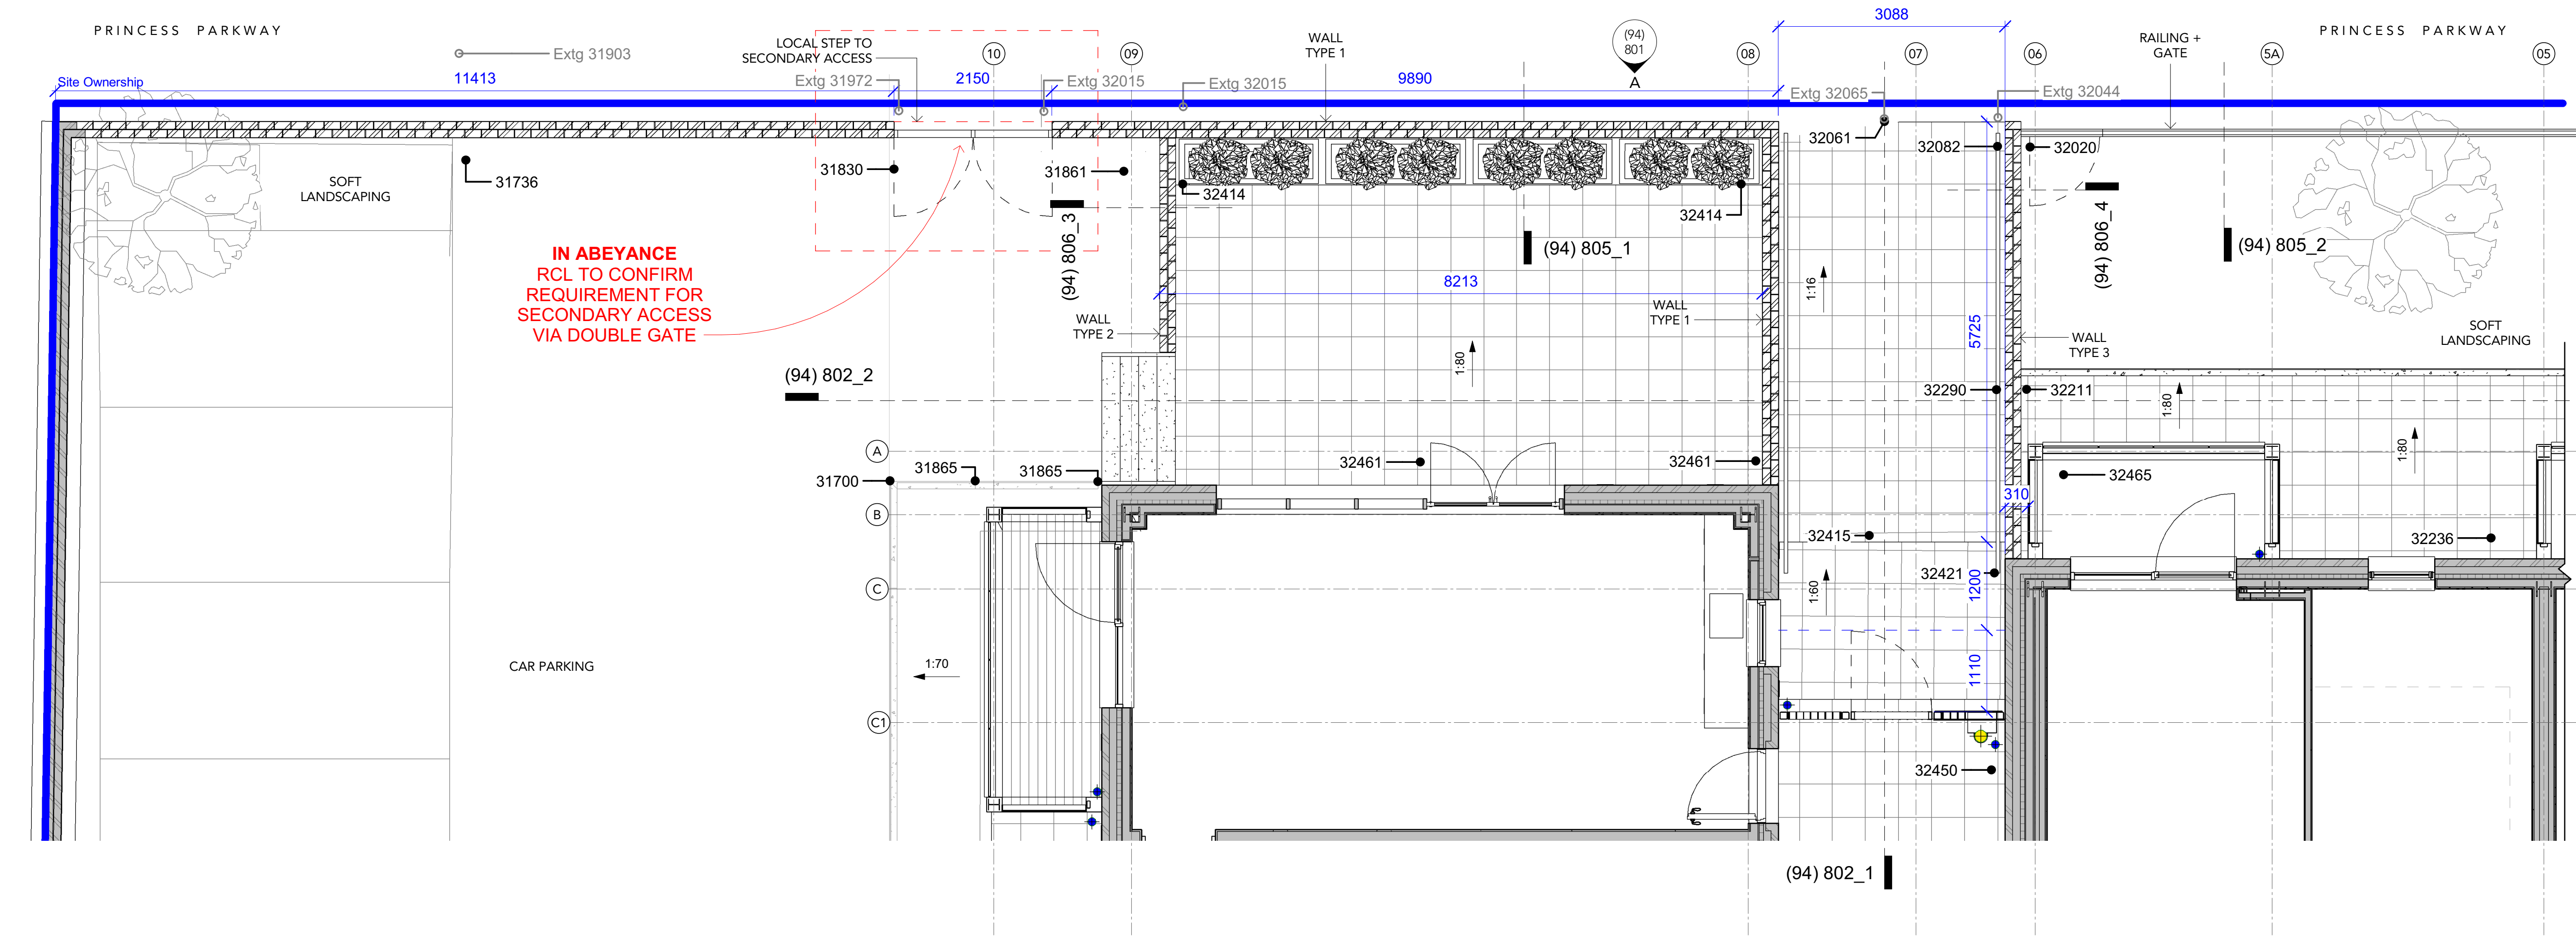

NOTE

CONTRACTOR TO CHECK ALL DIMENSIONS AND CONDITIONS ON SITE PRIOR TO COMMENCING.


ALL WORKS TO BE CARRIED OUT TO MANUFACTURER'S DETAILED REQUIREMENTS (SUB-CONTRACTOR TO ALLOW FOR THESE).

IN ACCORDANCE WITH REGULATION 7, BUILDING WORK MUST BE CARRIED OUT IN A WORKMANLIKE MANNER USING ADEQUATE AND PROPER MATERIALS. GUIDANCE ON REGULATION 7(1) IS GIVEN IN APPROVED DOCUMENT 7 AND GUIDANCE ON REGULATION 7(2) IS PROVIDED IN APPROVED DOCUMENT 8.

ANY DISCREPANCIES IN CONSTRUCTIONAL INFORMATION SHOULD BE REPORTED AND REVIEWED WITH ARCHITECTS, BUILDING CONTROL AND APPOINTED FIRE ENGINEER PRIOR TO COMMENCEMENT OF WORK.

ADDITIONAL NOTES WITH REGARD TO BUILDING REGULATION REQUIREMENTS PROVIDED ON (94) 802 + 805.

1 Plan - Princess Parkway - External Works - Part A
1:50

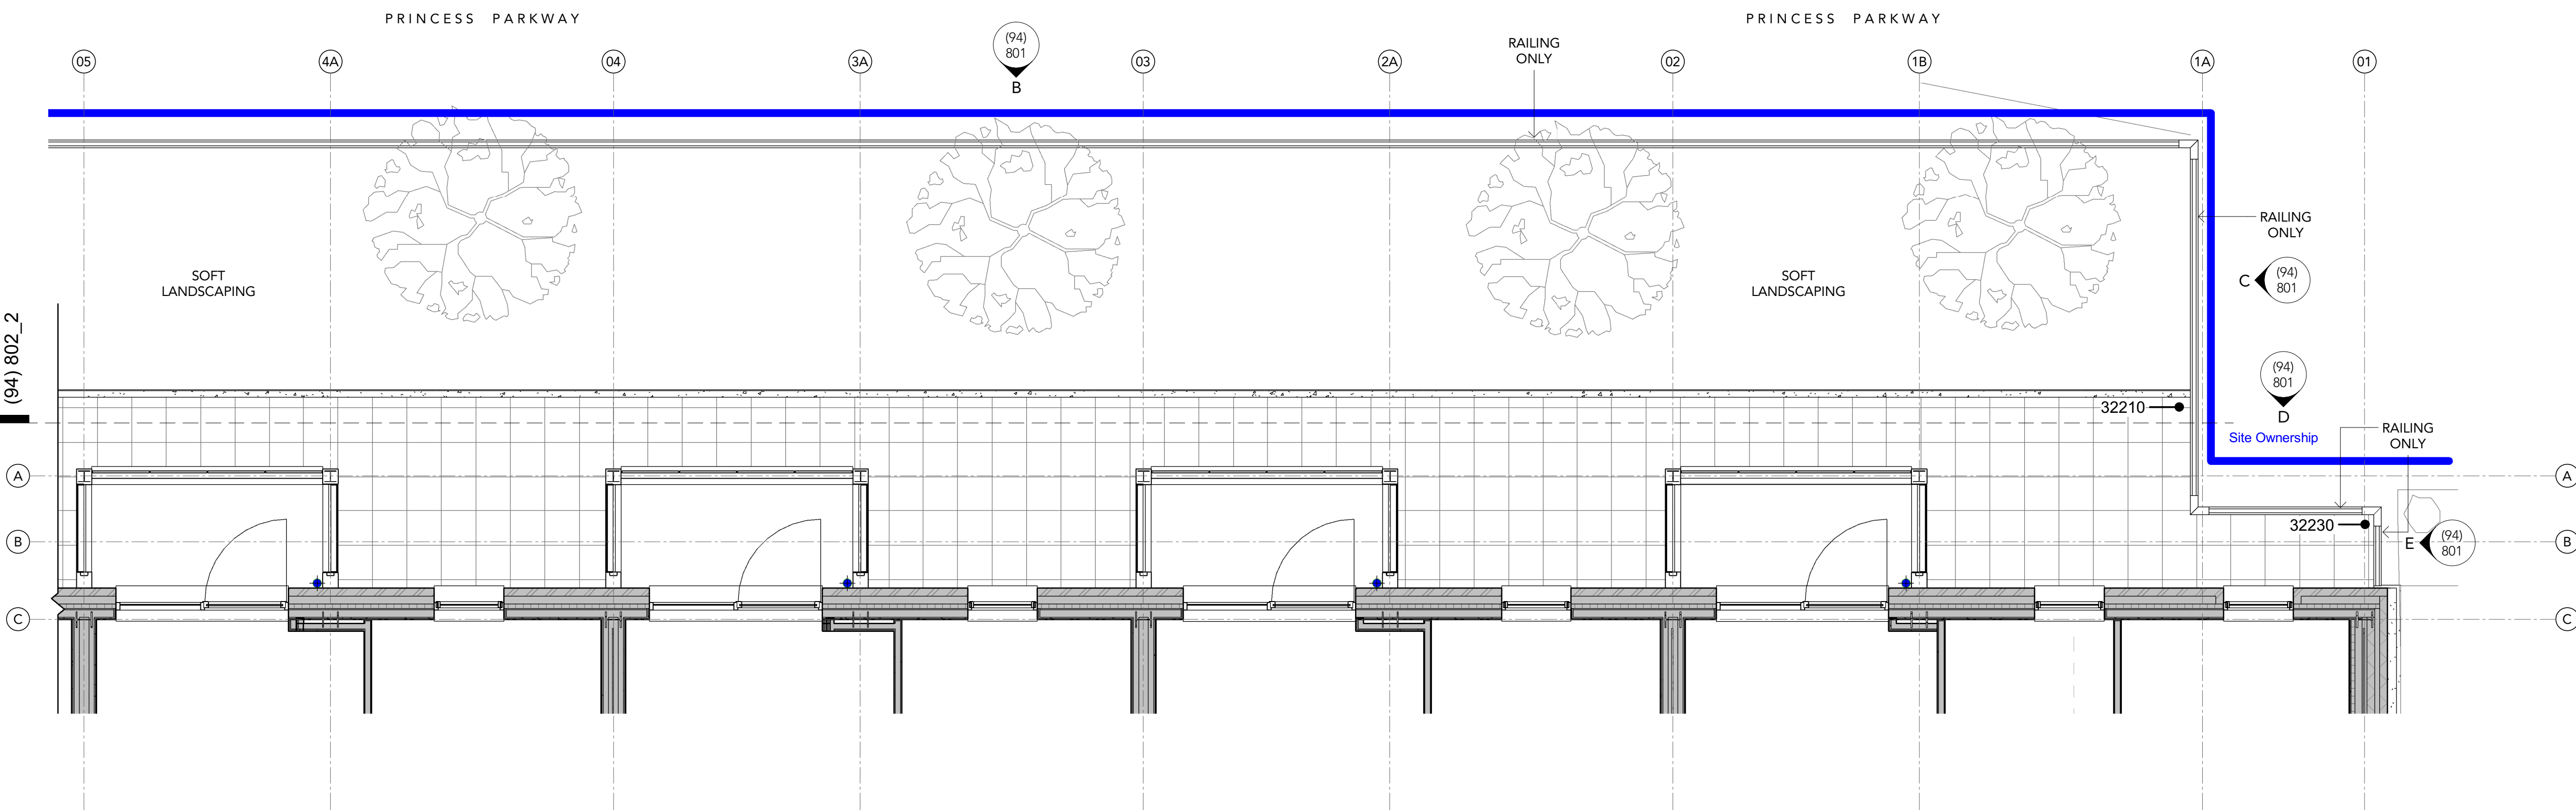

07/10/21 JE First issue for comment

Rev	Date	Ints	Details

© The moral rights of the author are hereby asserted.
This drawing and design is the sole property of Buttress Ltd and must not be reproduced without permission.
Buttress Ltd is Registered in England and Wales: 5385973

Buttress

41 Bengal Street
Manchester
M4 6AF
T 0161 236 3303
E contact@buttress.net
W www.buttress.net

Project Title HAPPI Housing Block
Client Rowlinson Construction LTD
Location Manchester

Drawing ref External Works Plans (Princess Park)

Date 07/10/2021 16:06:38 **Scale** As indicated
Checker DC **Orig Paper Size** A1

Job No: 8134 **Status** FOR COMMENT

Project: Origin: Zone: Level: Type: Disc: Number: Rev:

8134-BA-ZZ-ZZ-DR-A- (94) 800- -