


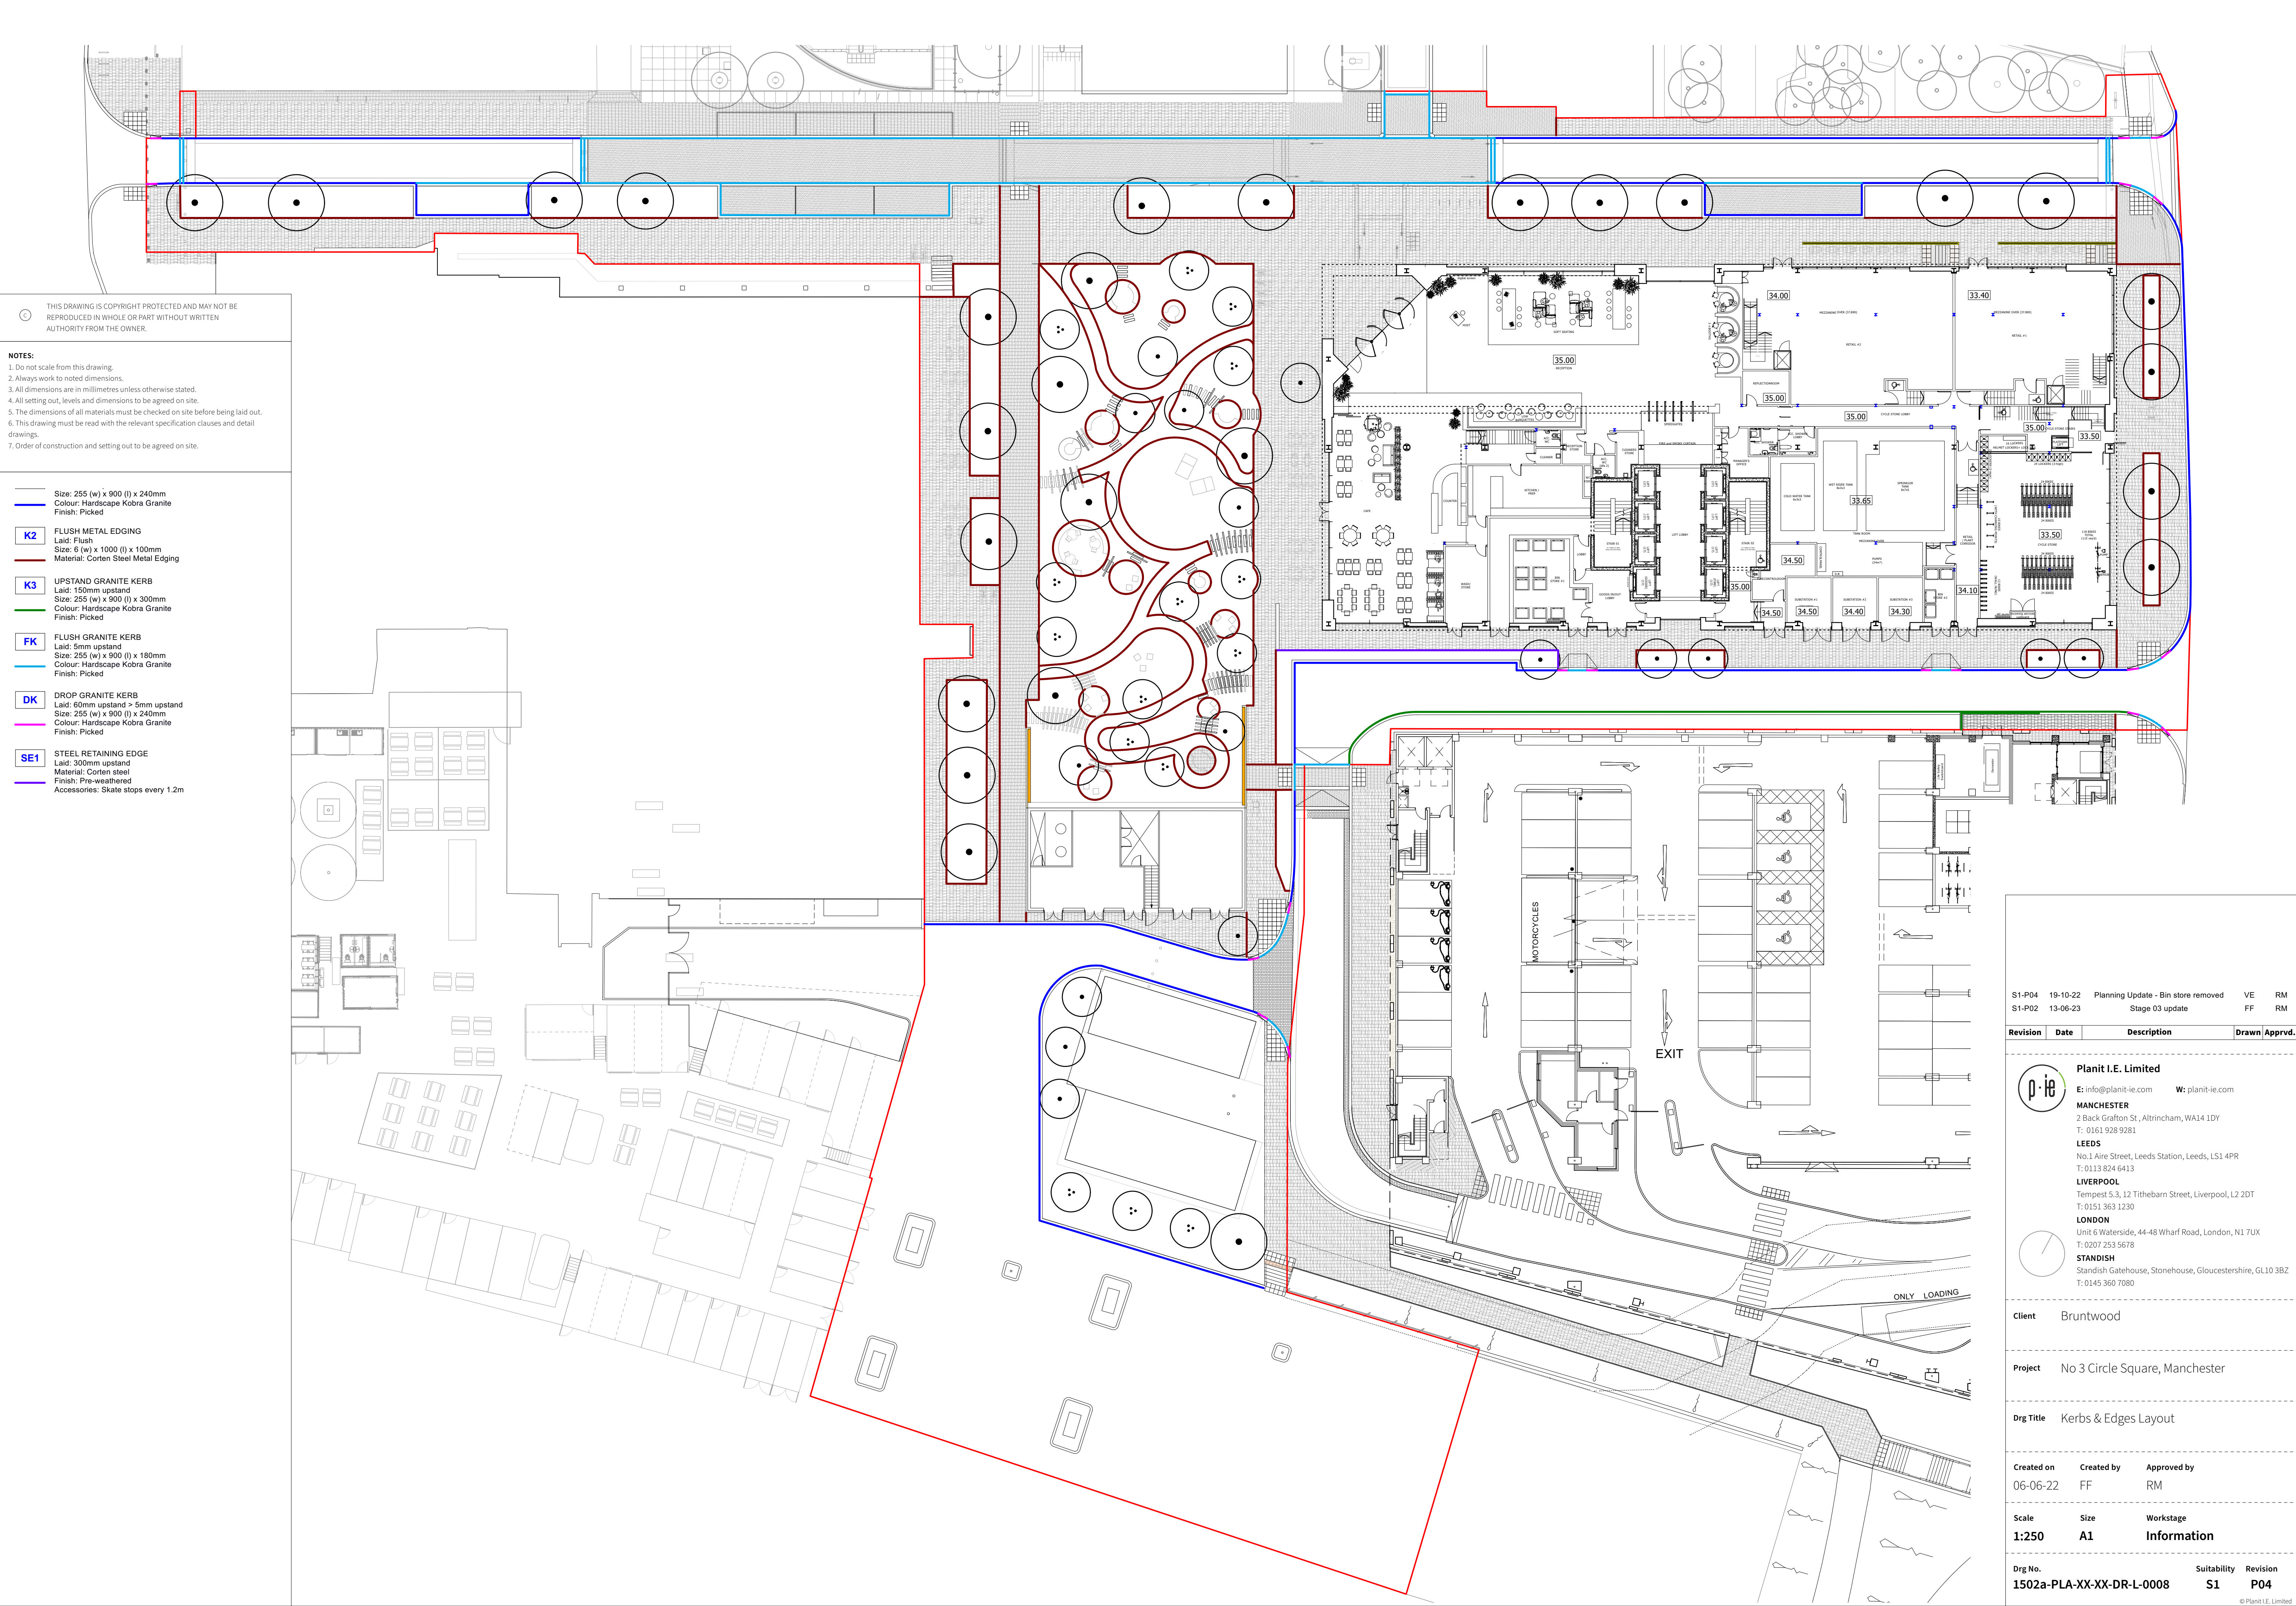

S1-P04 19-10-22 Planning Update - Bin store removed VE RM
S1-P02 13-06-23 Stage 03 update FF RM

Revision	Date	Description	Drawn	Apprvd.
----------	------	-------------	-------	---------

Planit I.E. Limited
E: info@planit-ie.com W: planit-ie.com
MANCHESTER
2 Back Grafton St, Altrincham, WA14 1DY
T: 0161 928 9281
LEEDS
No.1 Aire Street, Leeds Station, Leeds, LS1 4PR
T: 0113 824 6413
LIVERPOOL
Tempest 5.3, 12 Tithebarn Street, Liverpool, L2 2DT
T: 0151 363 1230
LONDON
Unit 6 Waterside, 44-48 Wharf Road, London, N1 7UX
T: 0207 253 5678
STANDISH
Standish Gatehouse, Stonehouse, Gloucestershire, GL10 3BZ
T: 0145 360 7080

Client Bruntwood

Project No 3 Circle Square, Manchester

Drg Title Kerbs & Edges Layout

Created on	Created by	Approved by
06-06-22	FF	RM

Scale	Size	Workstage
1:250	A1	Information

Drg No.	Suitability	Revision
1502a-PLA-XX-XX-DR-L-0008	S1	P04