
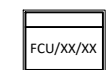
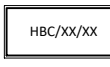


Notes

- This drawing to be read in conjunction with all mechanical, electrical & public health drawings for this contract.
- All services work to be carried out in accordance with the relevant Engineering Specification for this contract.

Legend

-  Indoor fan coil unit
-  Hybrid branch controller box
-  Heating panel radiator
-  Refrigerant pipework between outdoor condenser and branch controller box
-  Water pipework between branch controller box and FCU's (on suitable sized tray) LTHW pipework serving radiators and UFH
-  Wall mounted FCU LCD controller

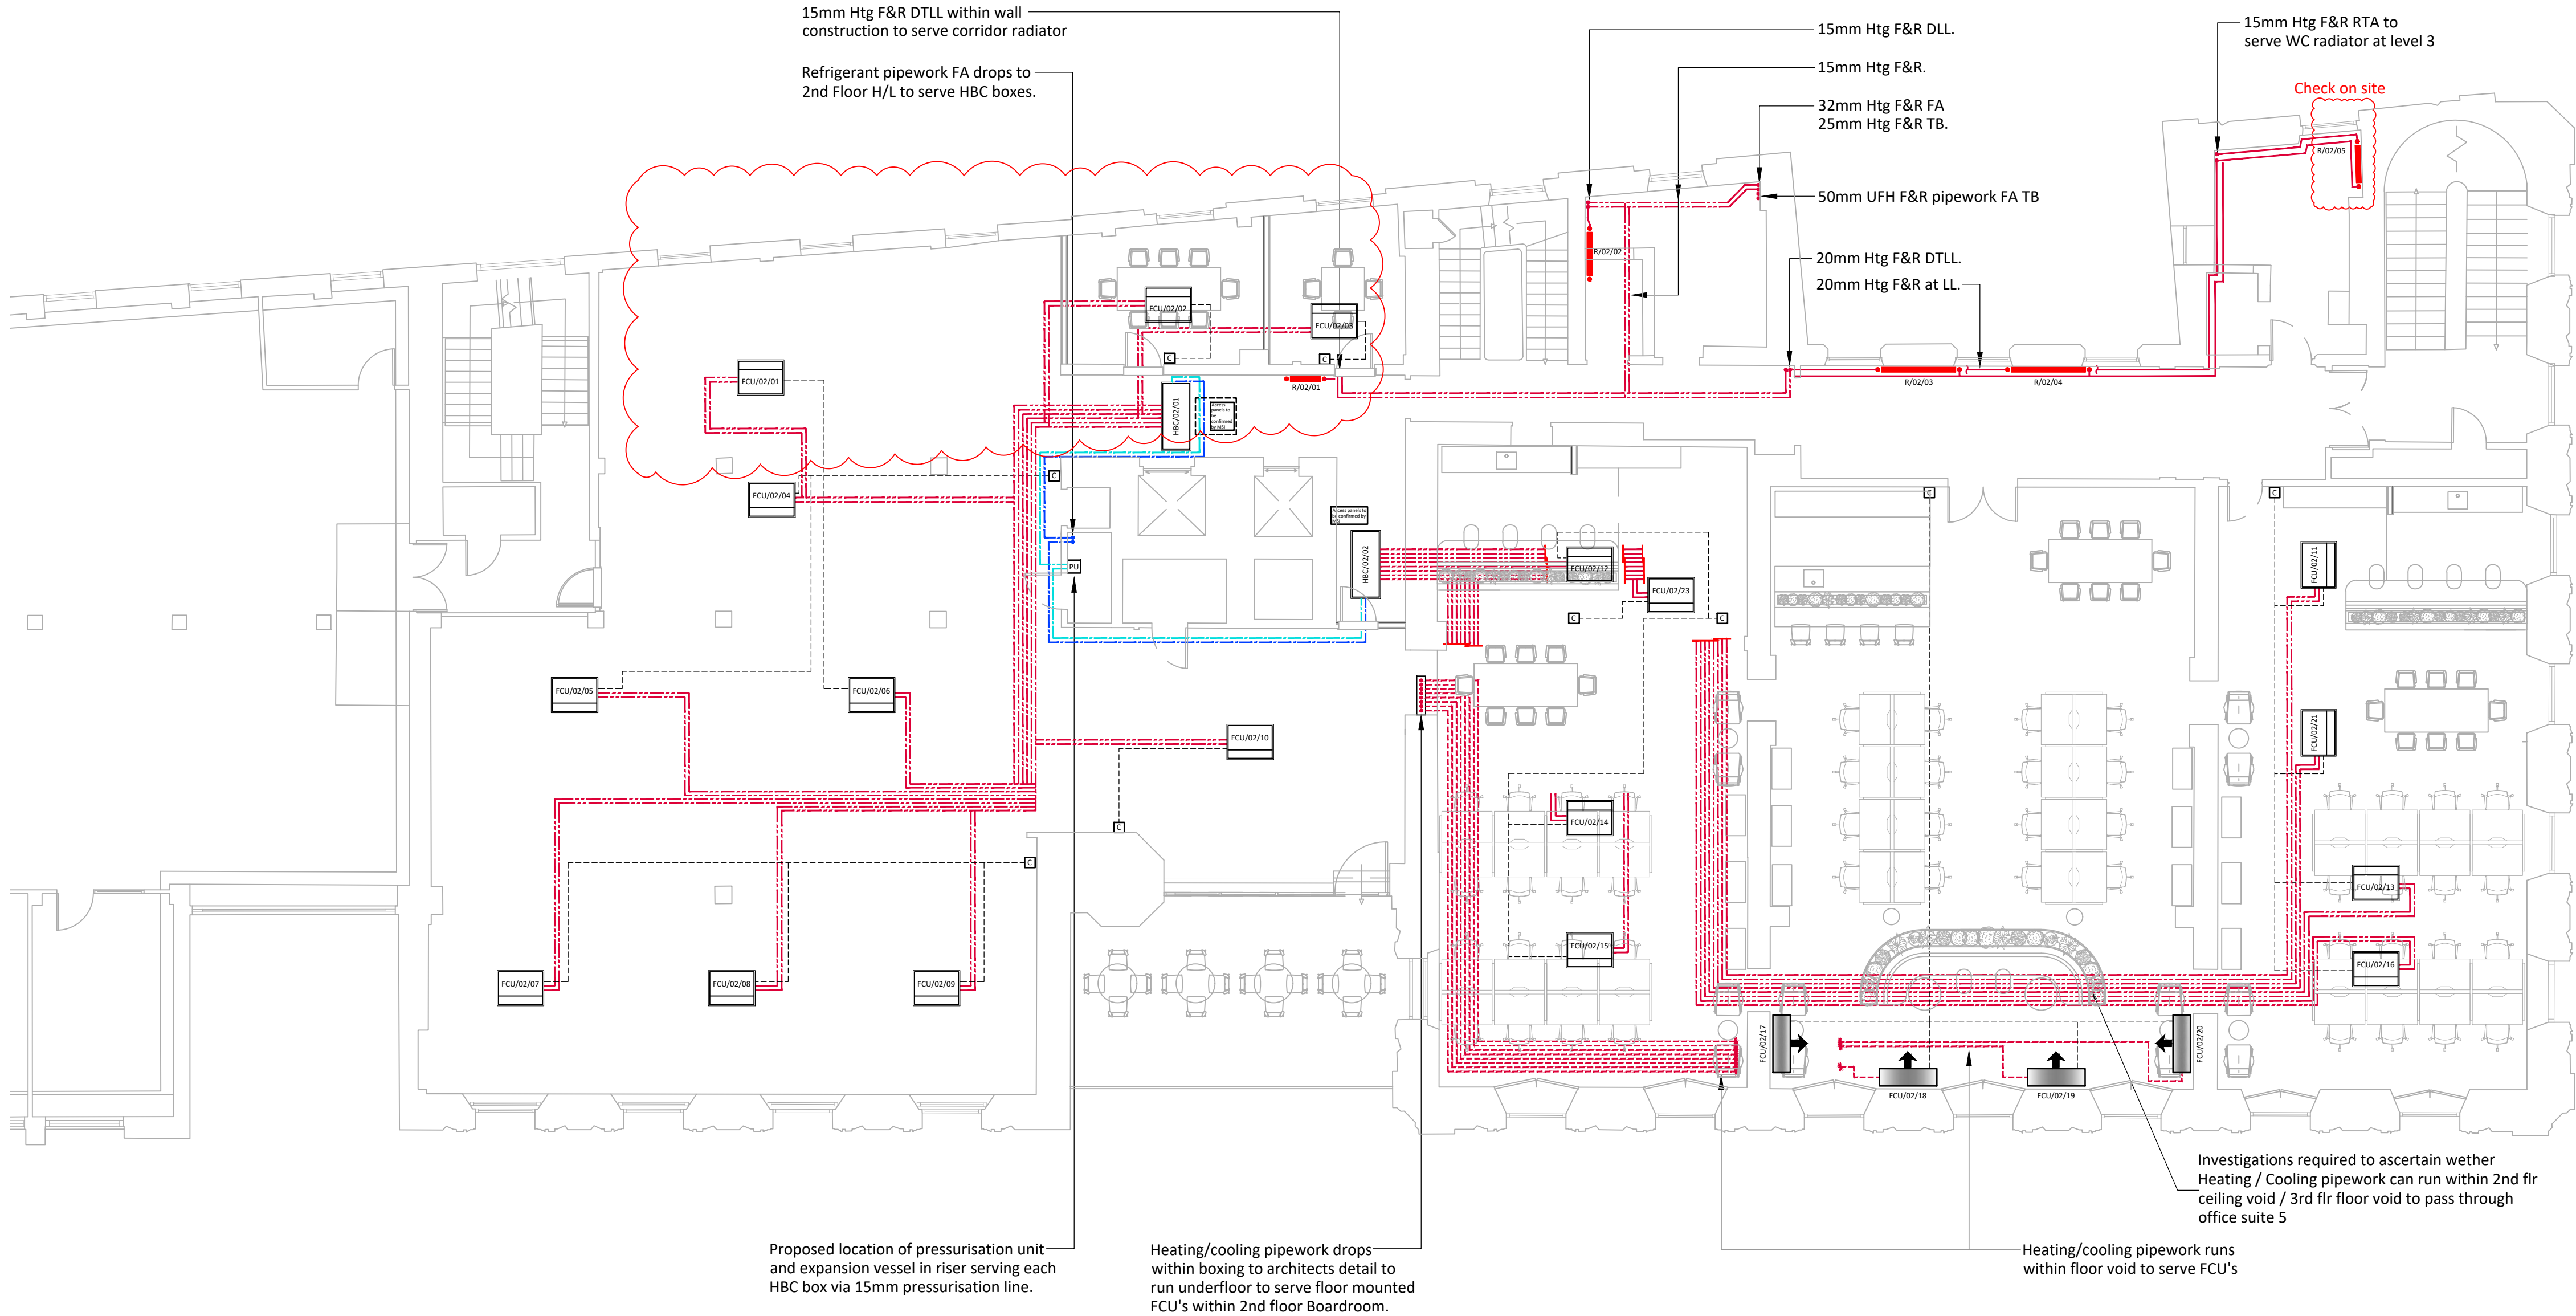

07	16/09/22	FCU'S 01,02 & 03 relocated	PS	RB
06	09/09/22	CAT B Contractor Issue BC box positions changed	SH	SH
05	12/08/22	CAT B Issue For Planning.	MR	SH
04	10/06/22	Planning updated issue.	MR	SH
03	23/05/22	Stage 4 Tender Update.	MR	SH
02	29/04/22	Stage 4 Tender Issue.	MR	SH
01	31/03/22	Stage 3 Issue.	RG	SH
Revision	Date	Description	Drawn	Checked



hilsonmoran.com info@hilsonmoran.com

Client

Bruntwood

Project

38-42 Mosley Street
Grade 2* Listed Building Refurbishment

Drawing Title

Mechanical Services
Second Floor
Heating/Cooling Layout

Scale	Sheet Size	Checked	Approved
1:100	A1	SH	SR
Status	HM Project No.		
FOR INFORMATION	27618		
Drawing No.	Rev		
27618-HM-ZZ-02-DR-MS-1203	07		