

KEY:

Residential (Use Class C3)

- Residential Entrance/
Shared Amenity
-
- Residential circulation/
-
- Private Amenity

One Bed ApartmentTwo Bed ApartmentThree Bed ApartmentTwo Bed Duplex
Apartment

Office (Use Class E(c))

- Office
- Office Entrances
- Office Circulation/
Balconies & Terraces

Commercial, Business & Service Community (Use Class Varies)



- Use Class E
- Use Class E or F2 (b)
- Use Class E or Sui Generis
(Entertainment Venue)
- Entrances & Circulation
- Use Class E or Sui Generis (Drinking Establishments or
Hot Food Takeaway or Entertainment Venue)

Other (Use Class Varies)

- Car Park (Sui Generis)
- Ancillary (Plant, Refuse
Stores, Back of House, etc)
- Ancillary (Cycle Stores)

- Landscaping
- Planning application boundary

KEY PLAN:

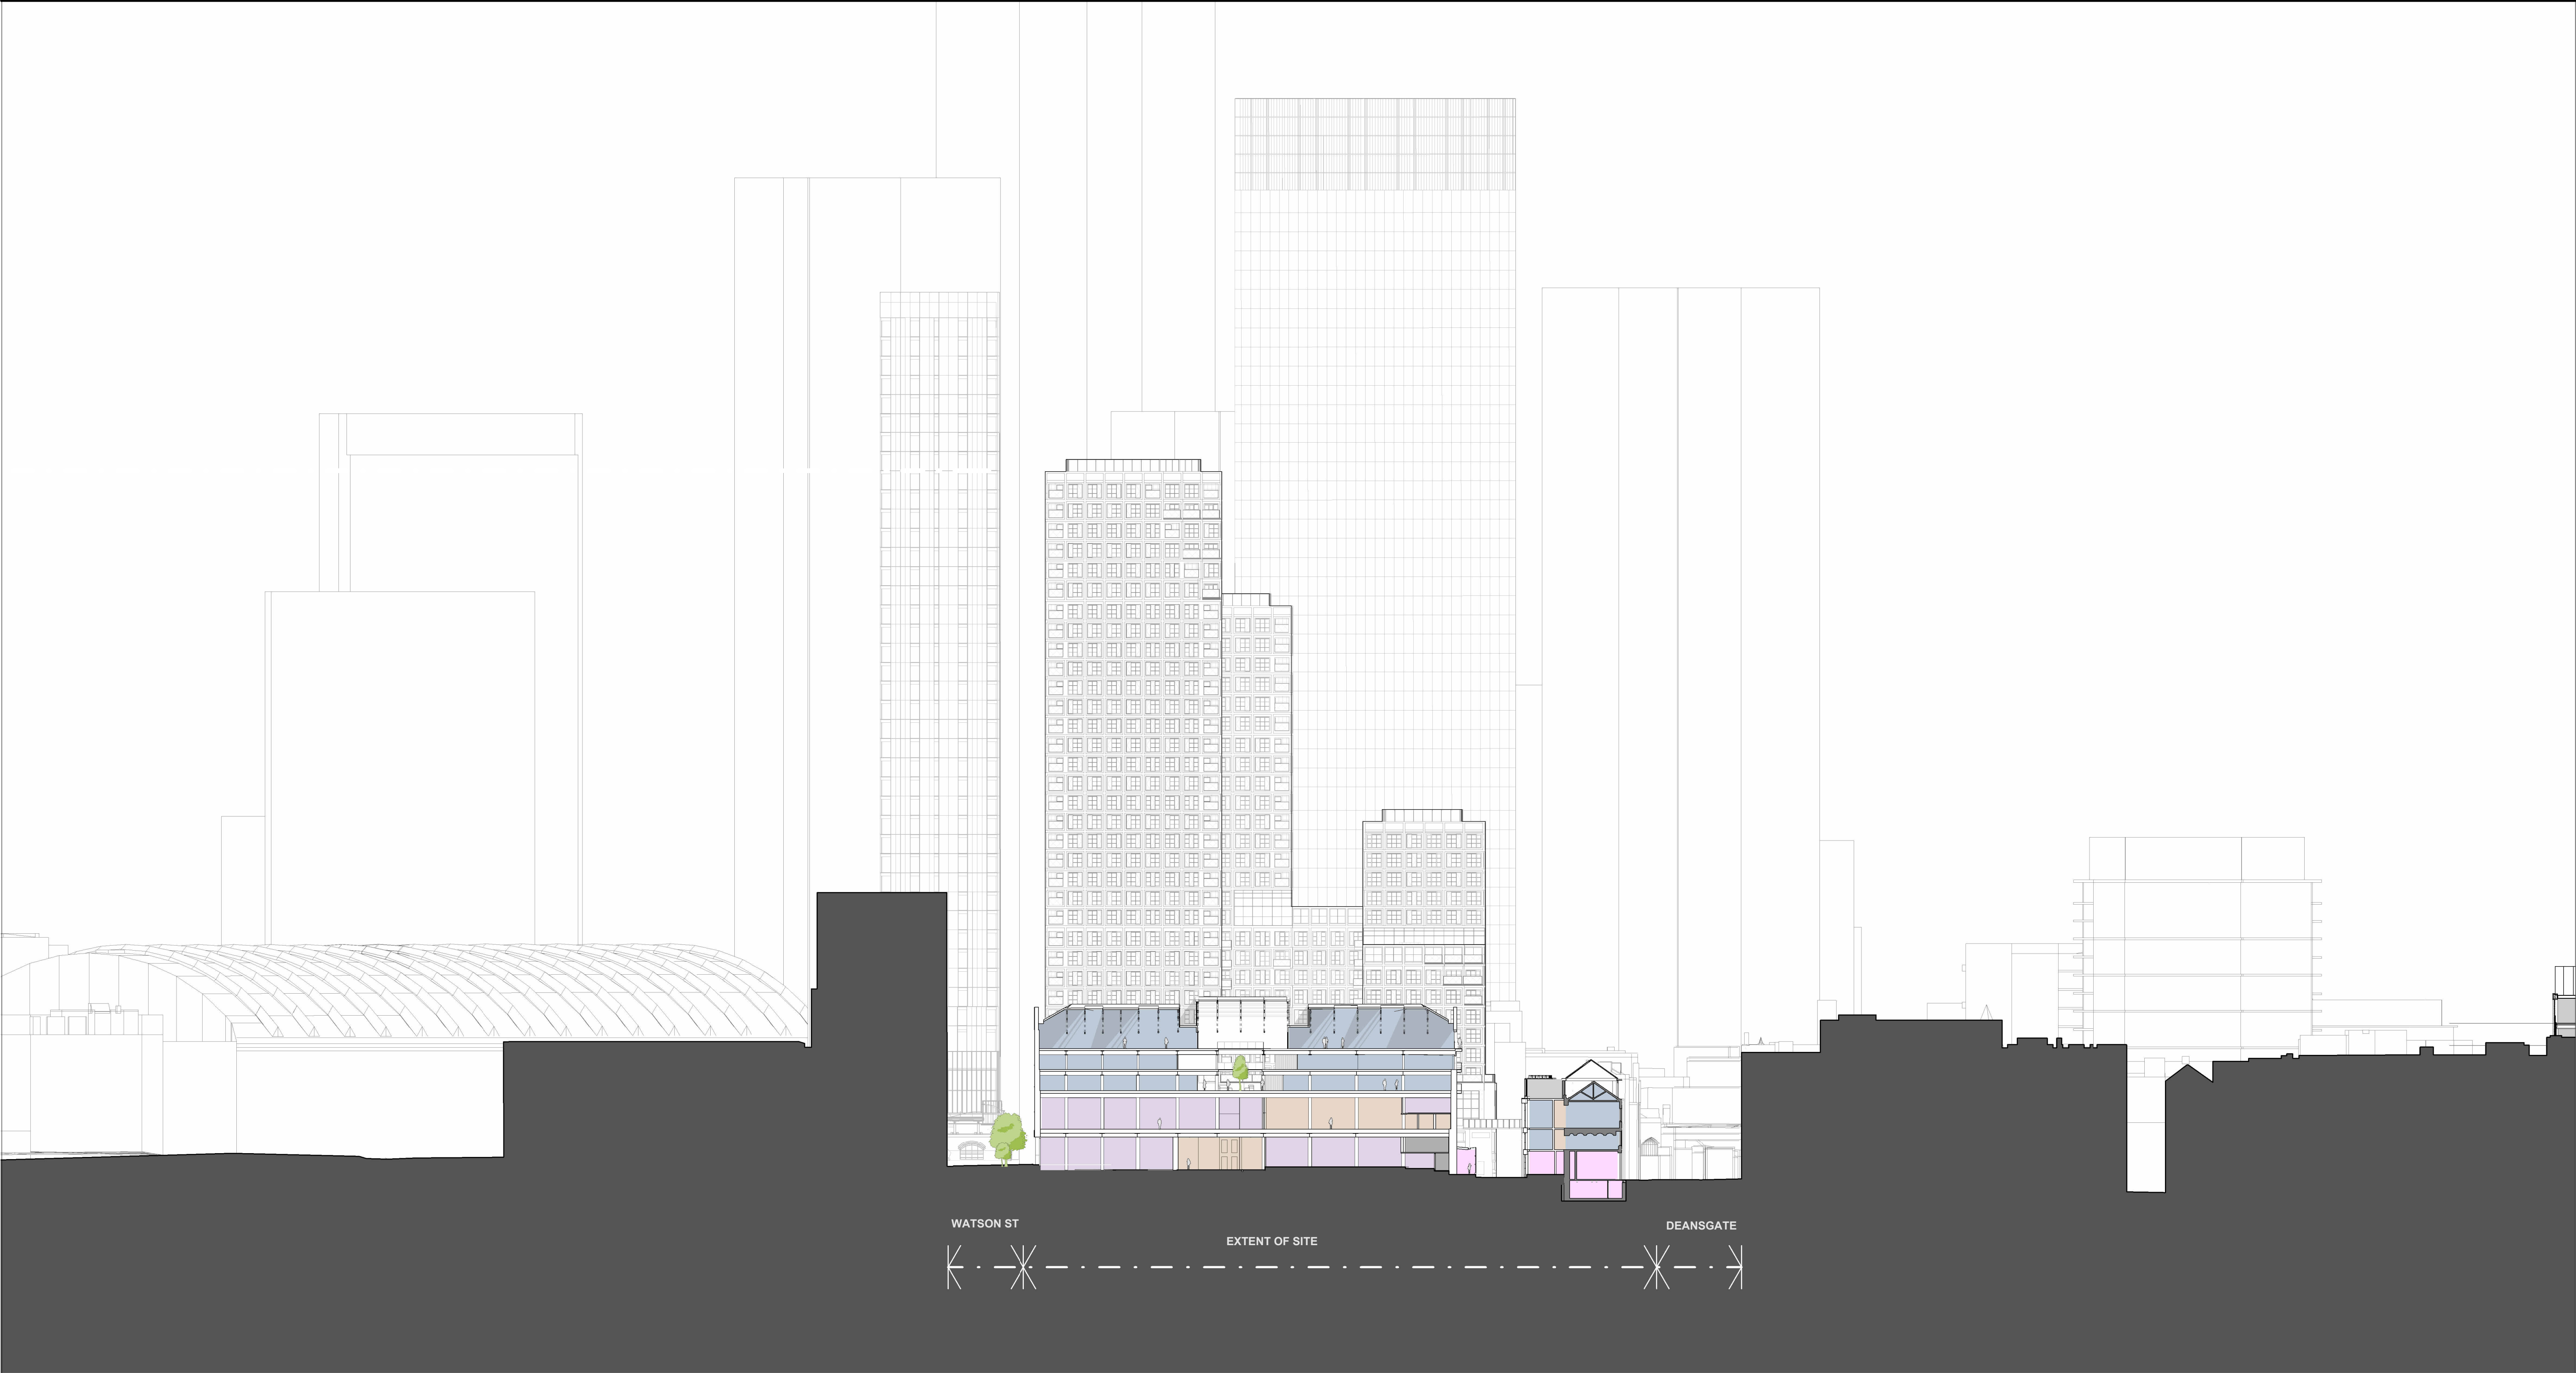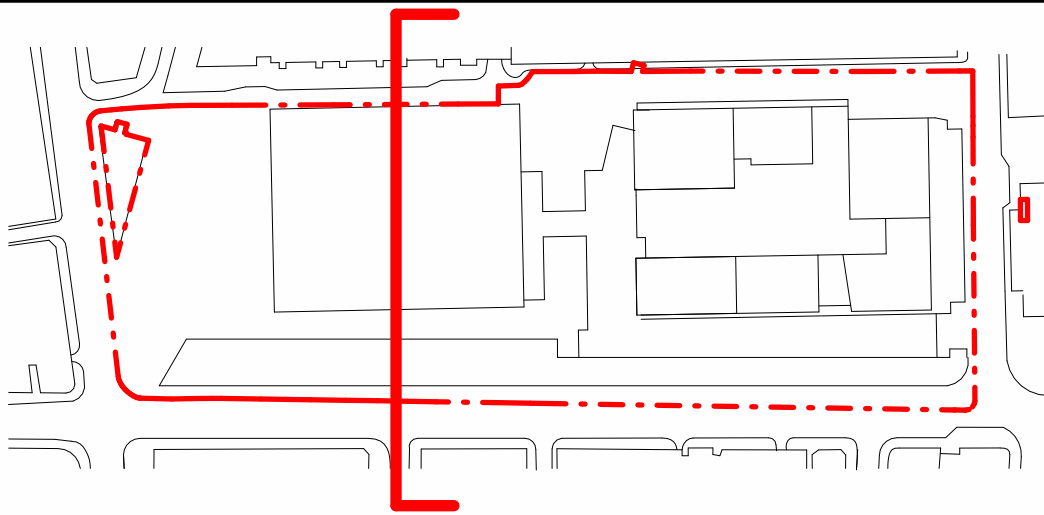

This drawing is copyright
Do not scale off dimensions.

All dimensions to be checked on
site by contractor.

Contractor to report any dimensional
discrepancies, errors or omissions
prior to commencing on site.

Rev	Date	Description
P01	2022-11-22	Planning Submission

simpsonhaugh