

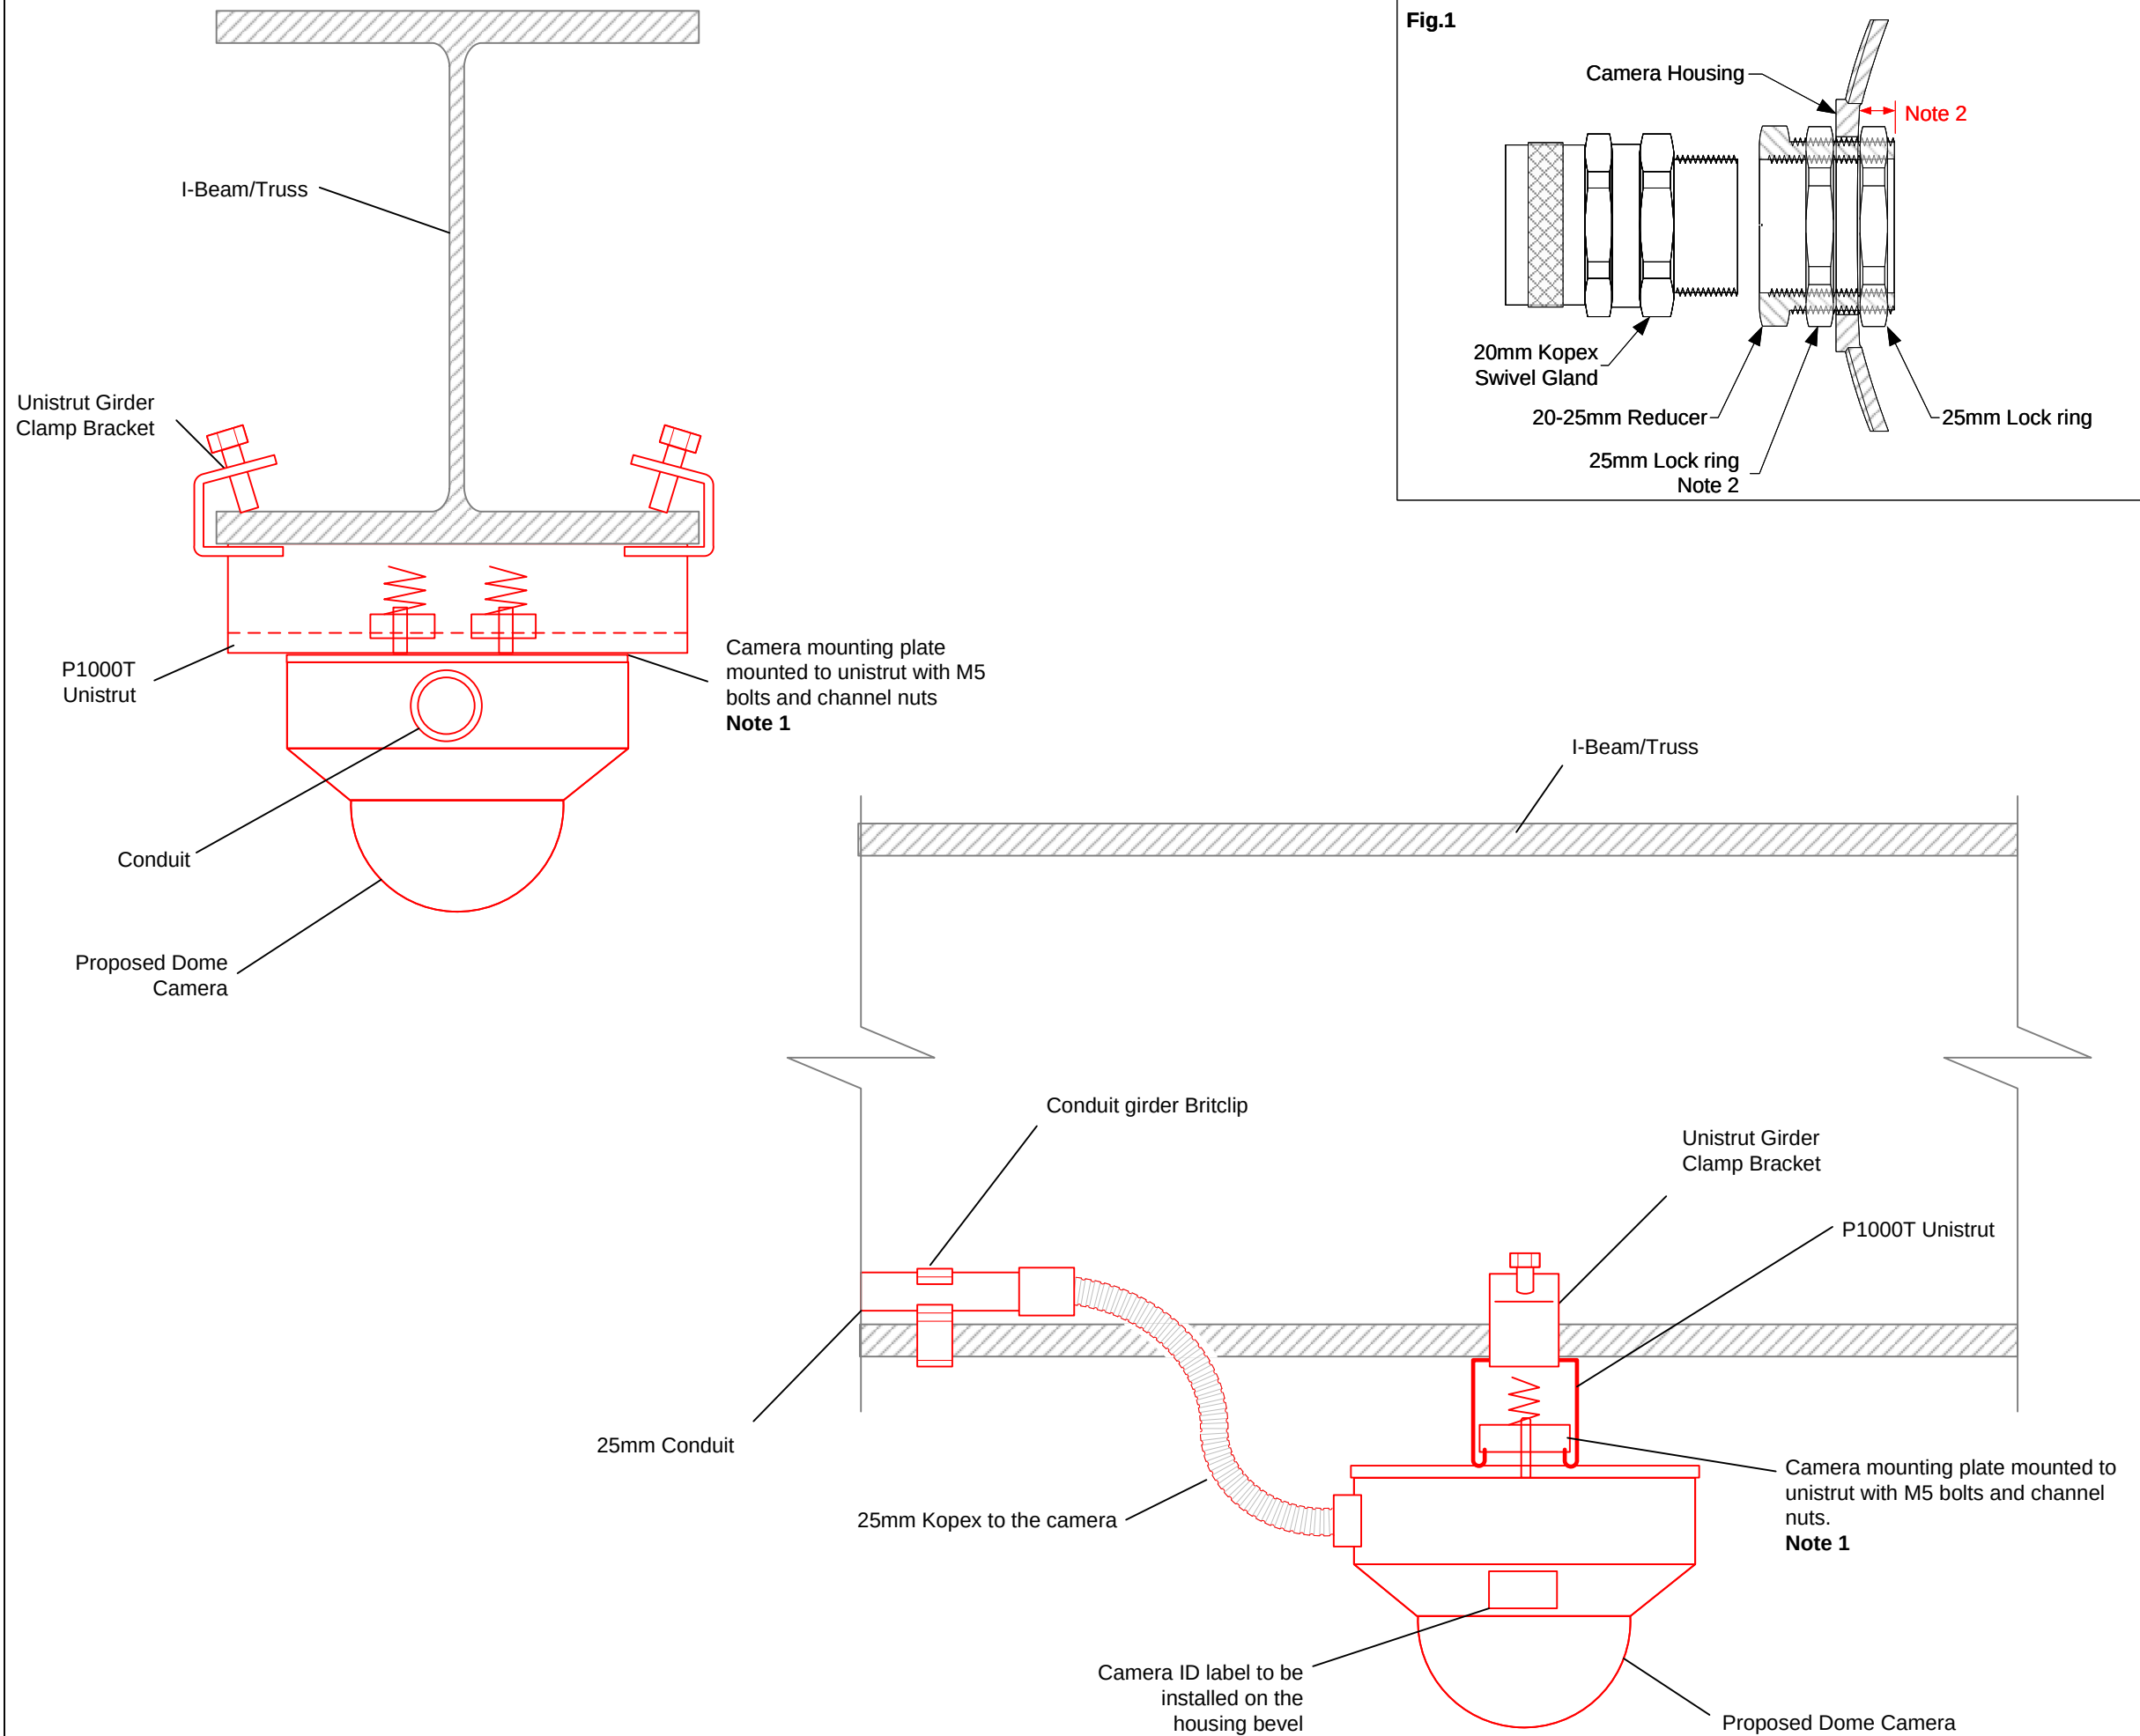


Fig.1

- Notes**
1. The camera mounting plate accommodates M5 bolts. M5 channel nuts are to be used. These are available from Orbital Fasteners (SKU:2240920)
 2. Within the camera housing there is insufficient clearance for a gland or reducers threads and a lock bolts. Therefore a second locking is to be installed on the outside of the housing to ensure no more than 7mm of the reducer protrudes within the housing. See **fig.1**.

KEY:

BLACK – Existing
RED – Proposed
BLUE – Modify
GREEN – Remove

P01	13/11/19	For Information	JAG	DGF	MS
Rev	Date	Description of Revisions	Drawn	Chkd	Appr
Status					
FOR INFORMATION					

Contractor



Address

Unit 2,3 & 4 Churchill Way
Chapelton
Sheffield
S35 2PY

Project

LINBROOKE GENERIC DRAWINGS

Drawing Title

DOMe CAMERA GIRDER MOUNT

Designed	J. GATLEY	Sig	Date	13/11/19
Drawn	J. GATLEY	Sig	Date	13/11/19
Checked	D. FERGUSON	Sig	Date	13/11/19
Approved	M. SIDDALL	Sig	Date	13/11/19
Scale	N.T.S.			
Alternative Reference	N/A			
Drawing Number	LBR-GEN-CCTV-005			Revision P01