


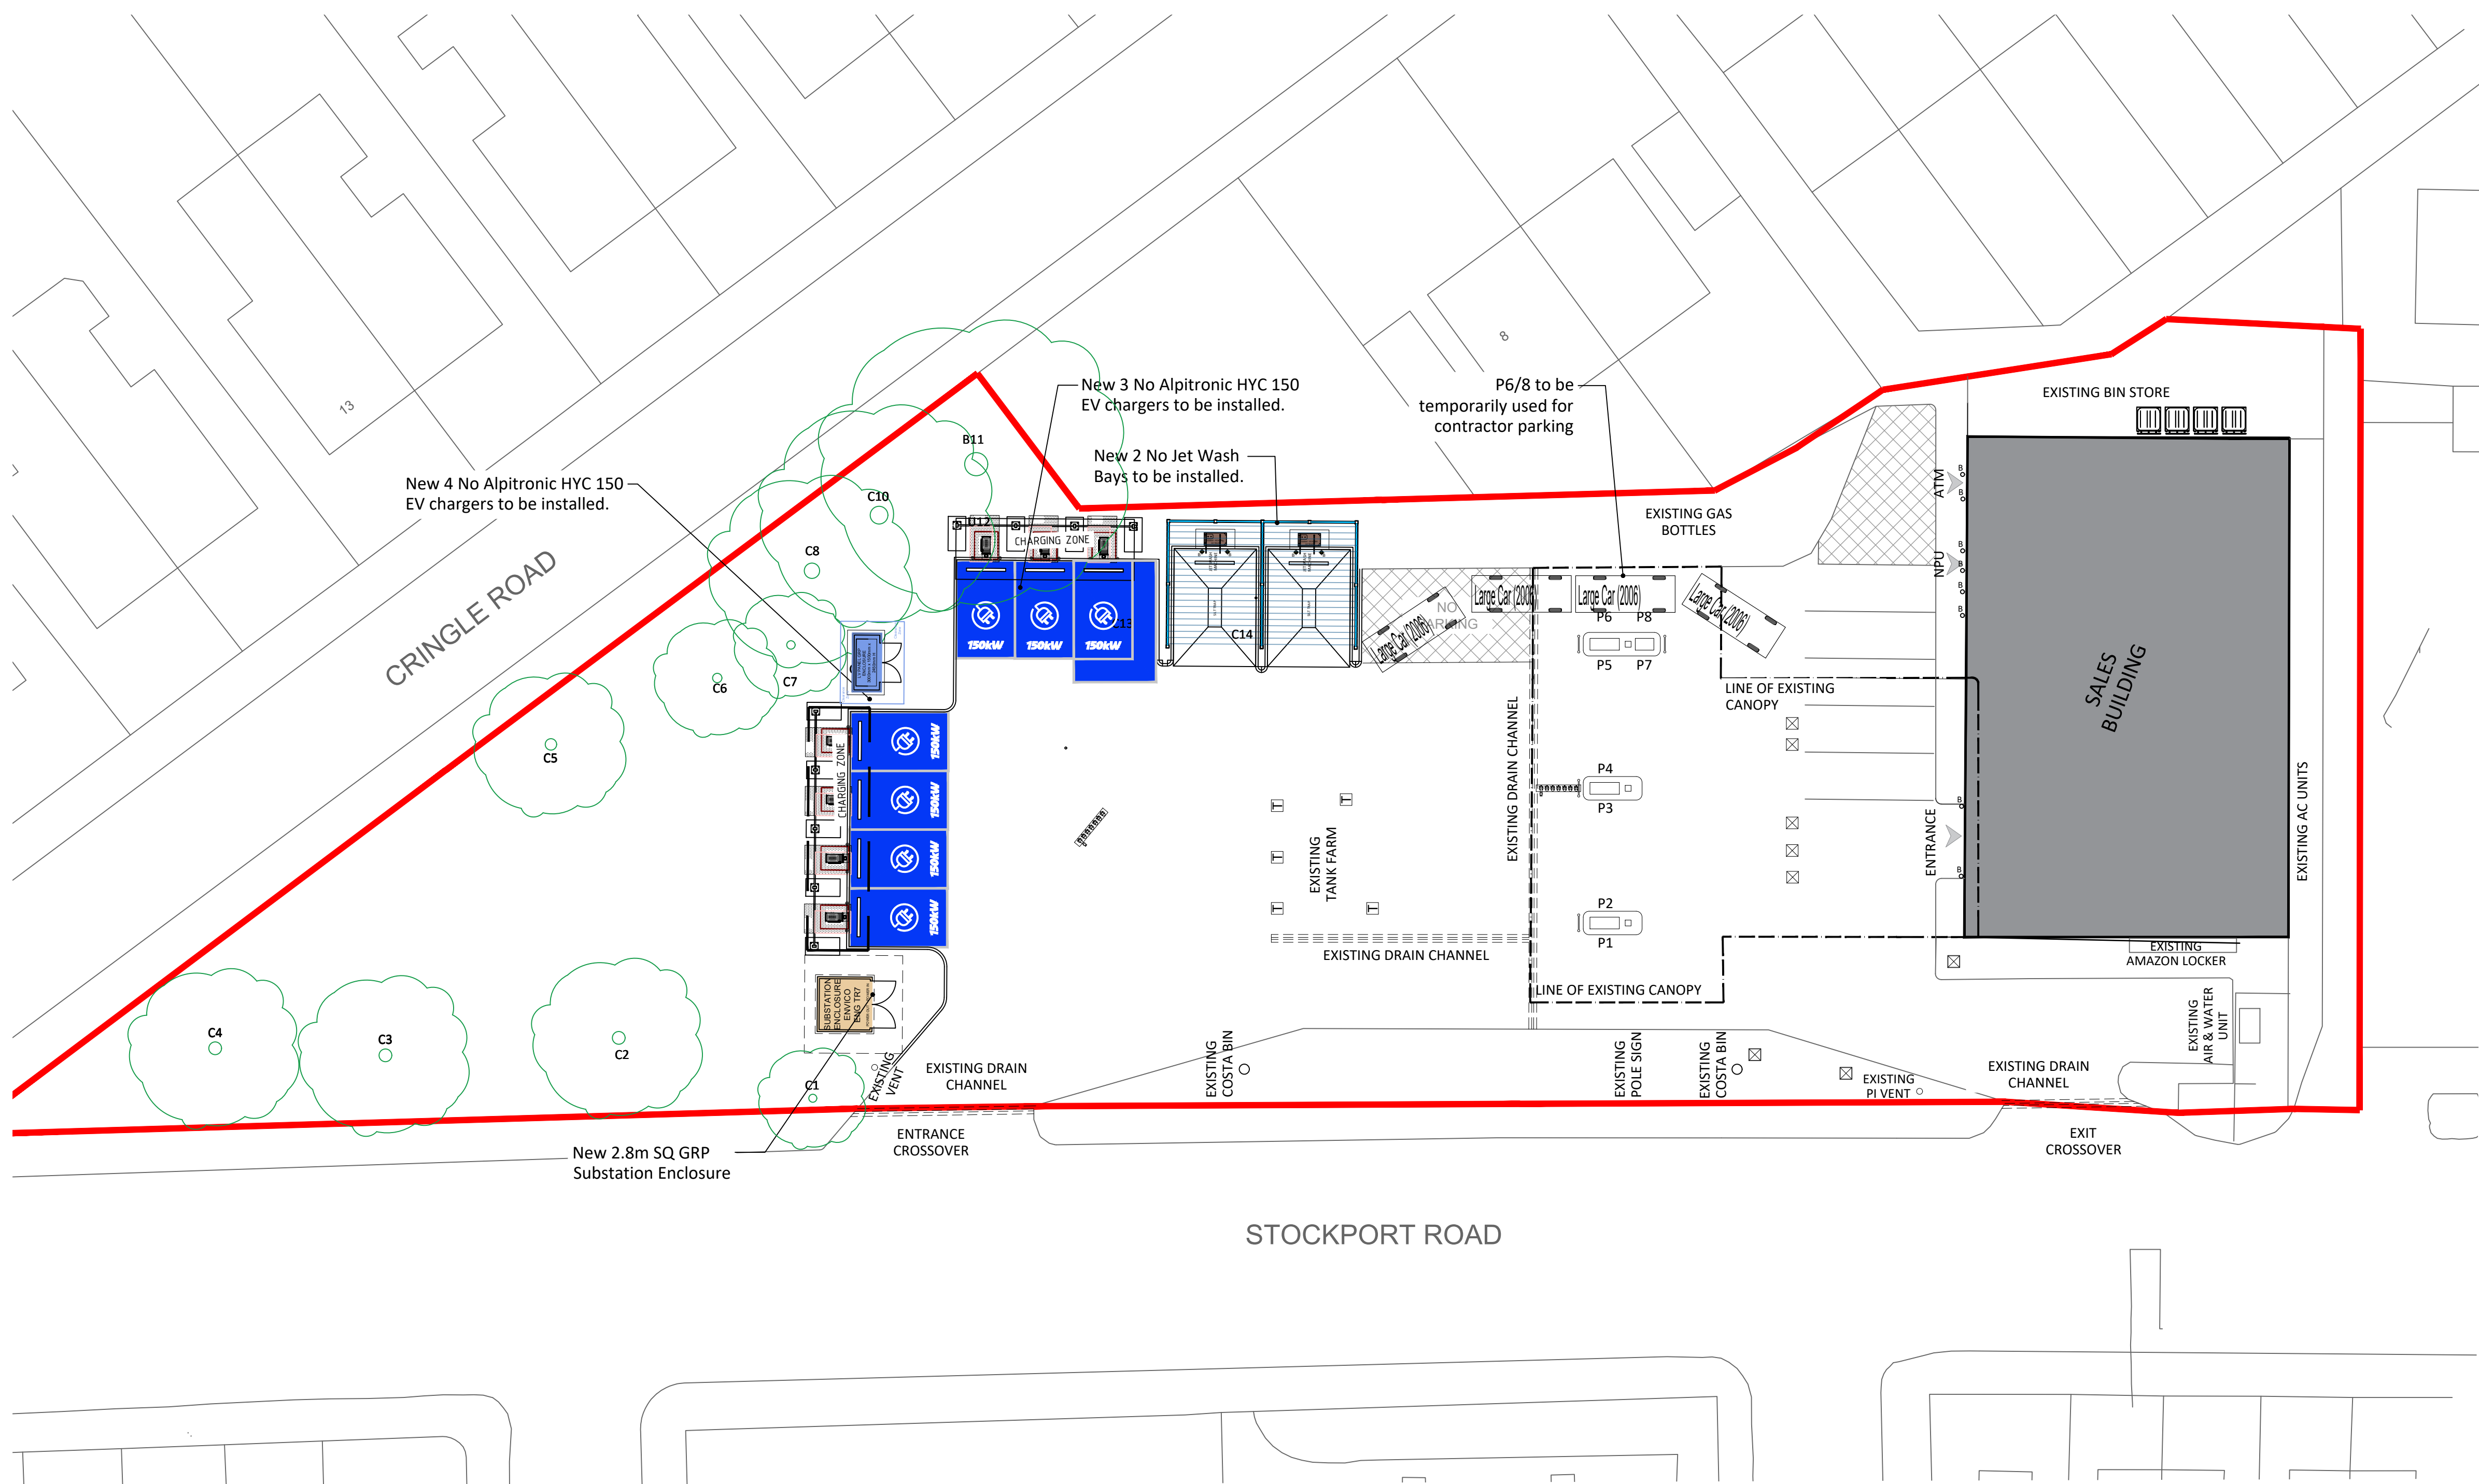
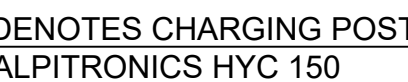


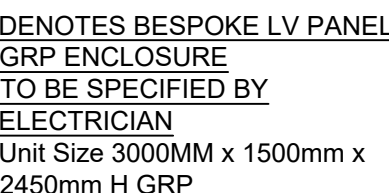

Every effort has been made to ensure the accuracy of these drawings, however MBH Design Studio Ltd. accept no responsibility for any discrepancies arising from the reuse of survey information and preliminary drawings commissioned by the Applicant from others.

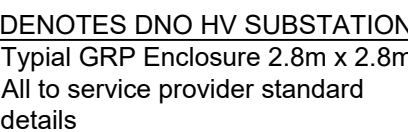

PLEASE REFER TO LANDSCAPING
SCHEME FOR NEW PLANTING. DRG NO.
'J210704-GC-L-DR-3-001' DATED
AUGUST 2021

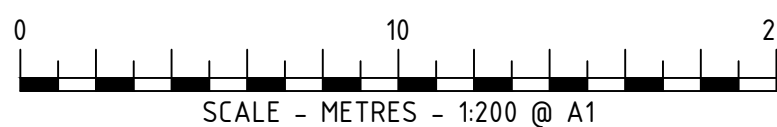

REV	DATE	DESCRIPTION	DRAWN/CHECKED
REVISION NOTES			

mbh

MBH Design Studio Ltd.
Rosemount House, Rosemount Avenue, West Byfleet, Surrey, KT14 6L
www.mbhld.com t: 01932 352 727 f: 01932 351 545



PROJECT
FS304 LEVENSHULME SERVICE STATION
STOCKPORT ROAD, CRINGLE ROAD
MANCHESTER
M19 2RE

DRAWING TITLE

CONSTRUCTION PARKING

DRAWN BY	DATE	SCALE	PAPER SIZE
EJ	23.06.2021	1:200	A1
CHECKED BY	DRAWING NUMBER		REV.
JN	13664-P13-304		-