


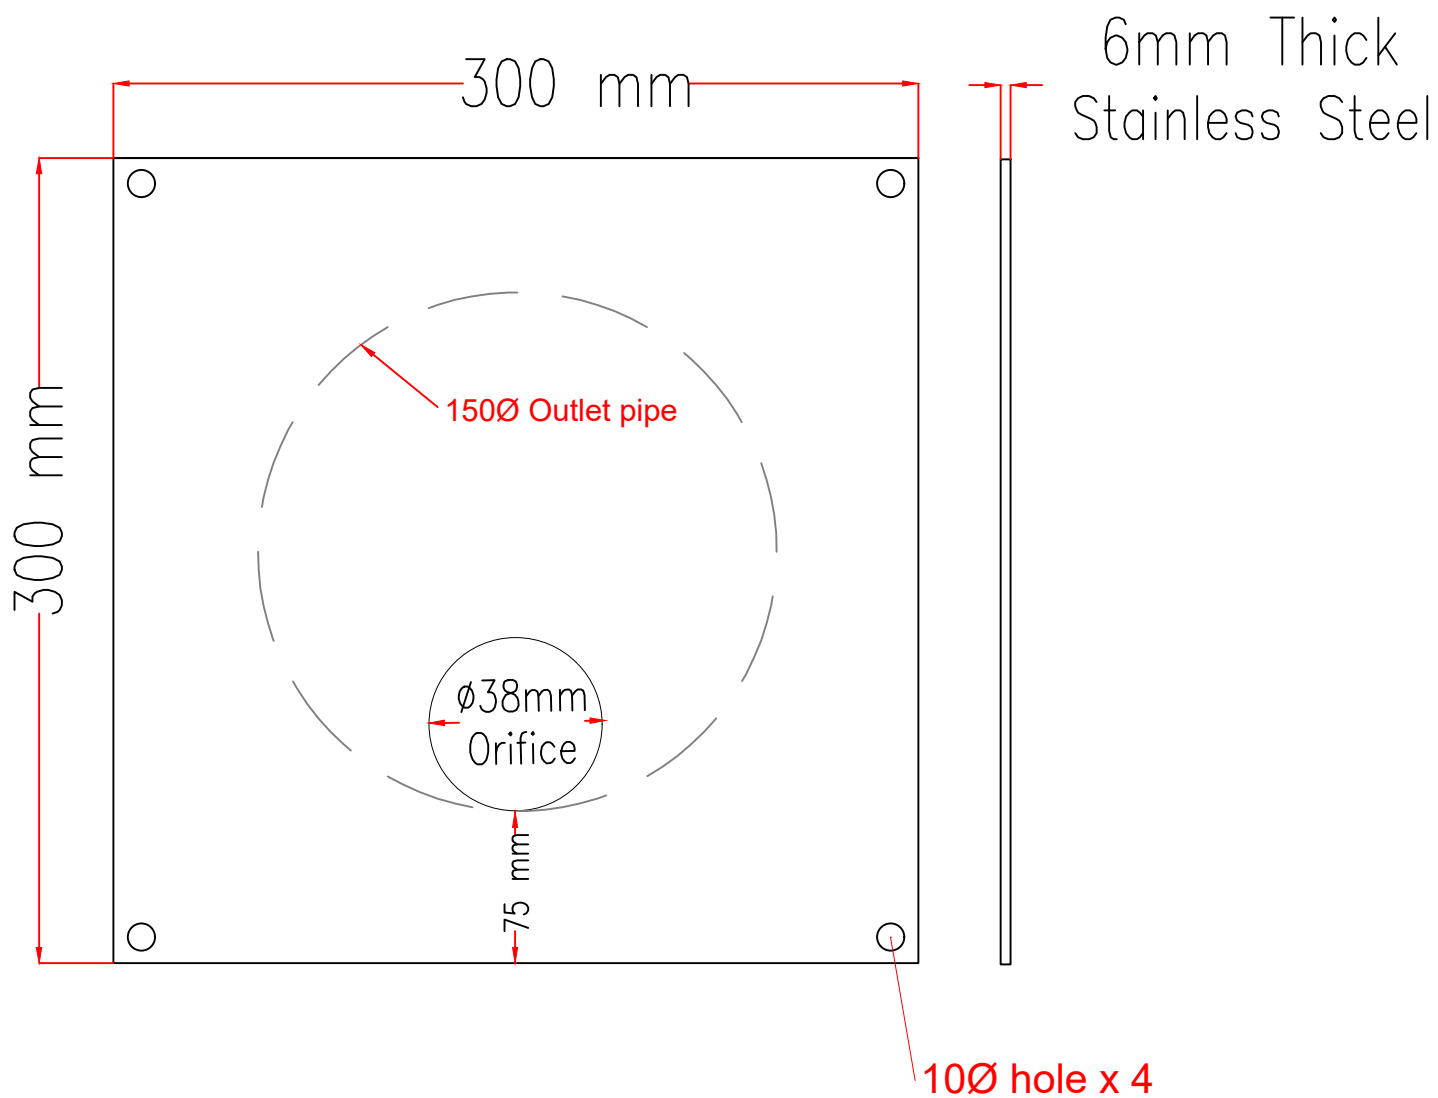

SOLUTIONS HOUSE  
DANE STREET  
ROCHDALE  
OL11 4EZ  
TEL: 01706 374416  
FAX 01706 376785

## ORIFICE PLATE FLOW CONTROL ATTACHMENT FABRICATION DRAWING

|                |     |     |
|----------------|-----|-----|
| DISCHARGE HEAD | TBC | l/s |
| Orifice        | 38  | mm  |

DATE  
19/07/21

DRAWN  
MI

PROJECT:  
GCH-ABL-XX-XX-DR-0005

SCALE  
N.T.S.

CHECKED  
AY

JOB No.  
69698

REVISION No. C02