



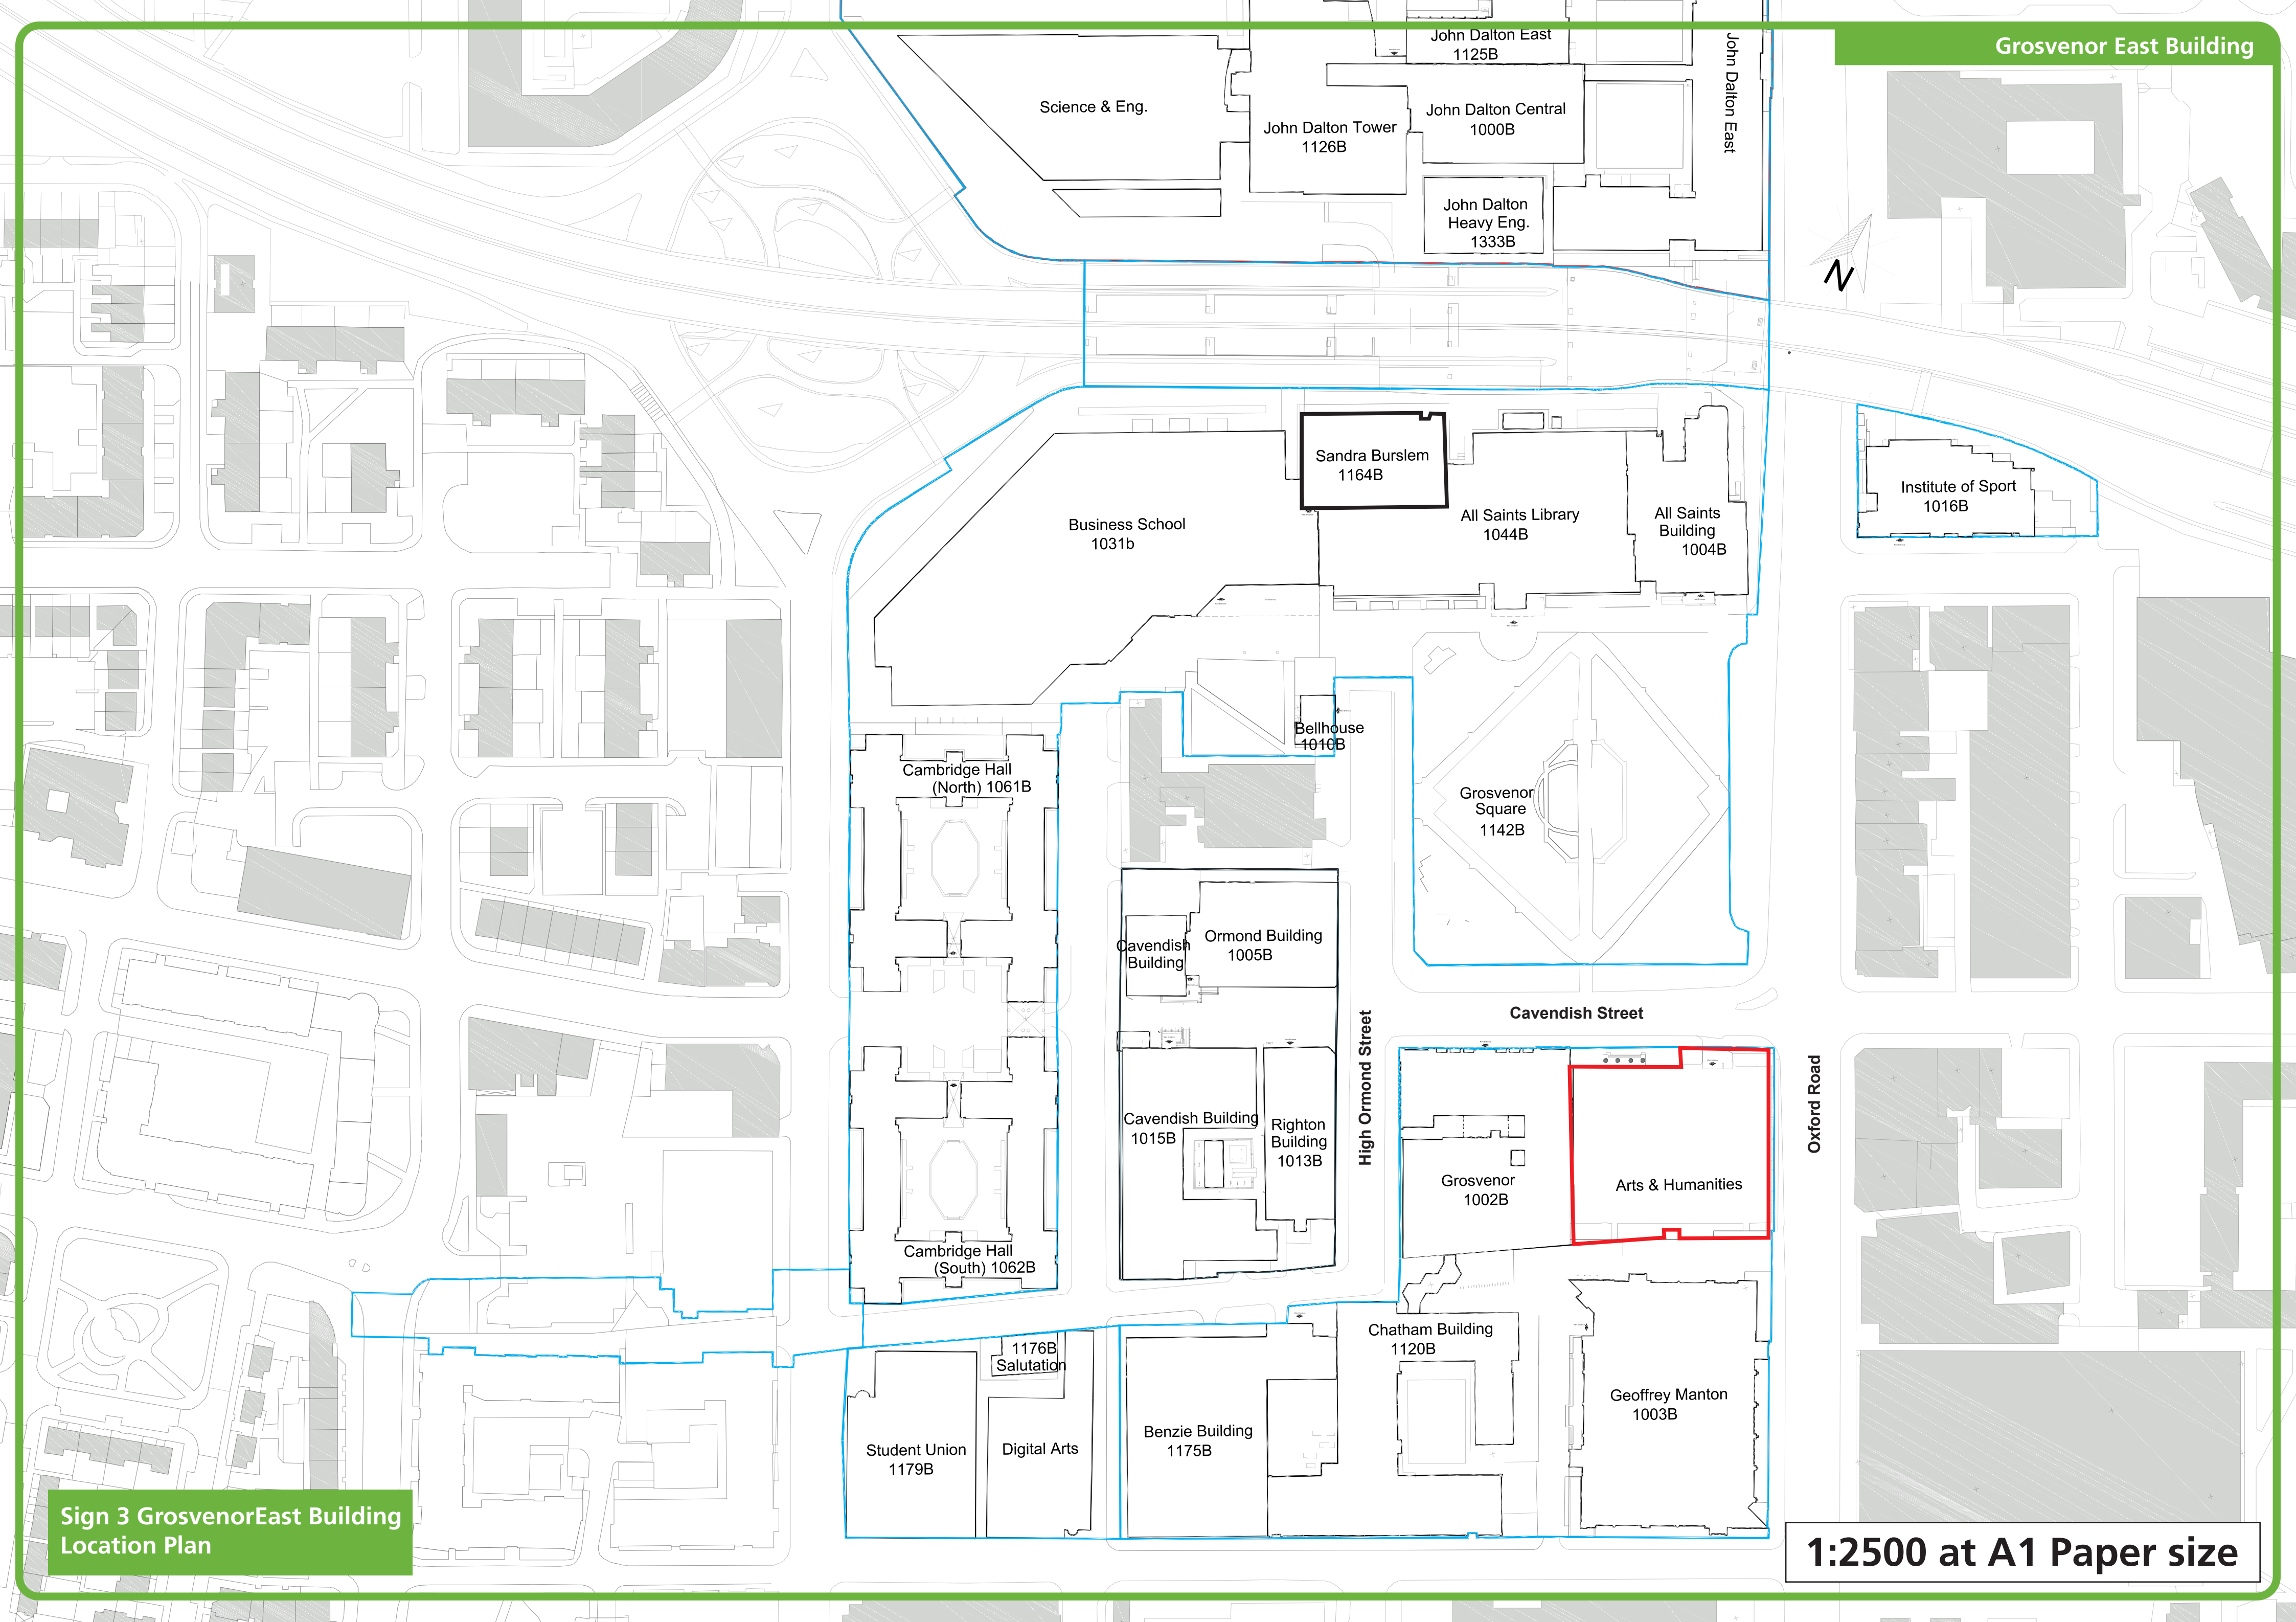

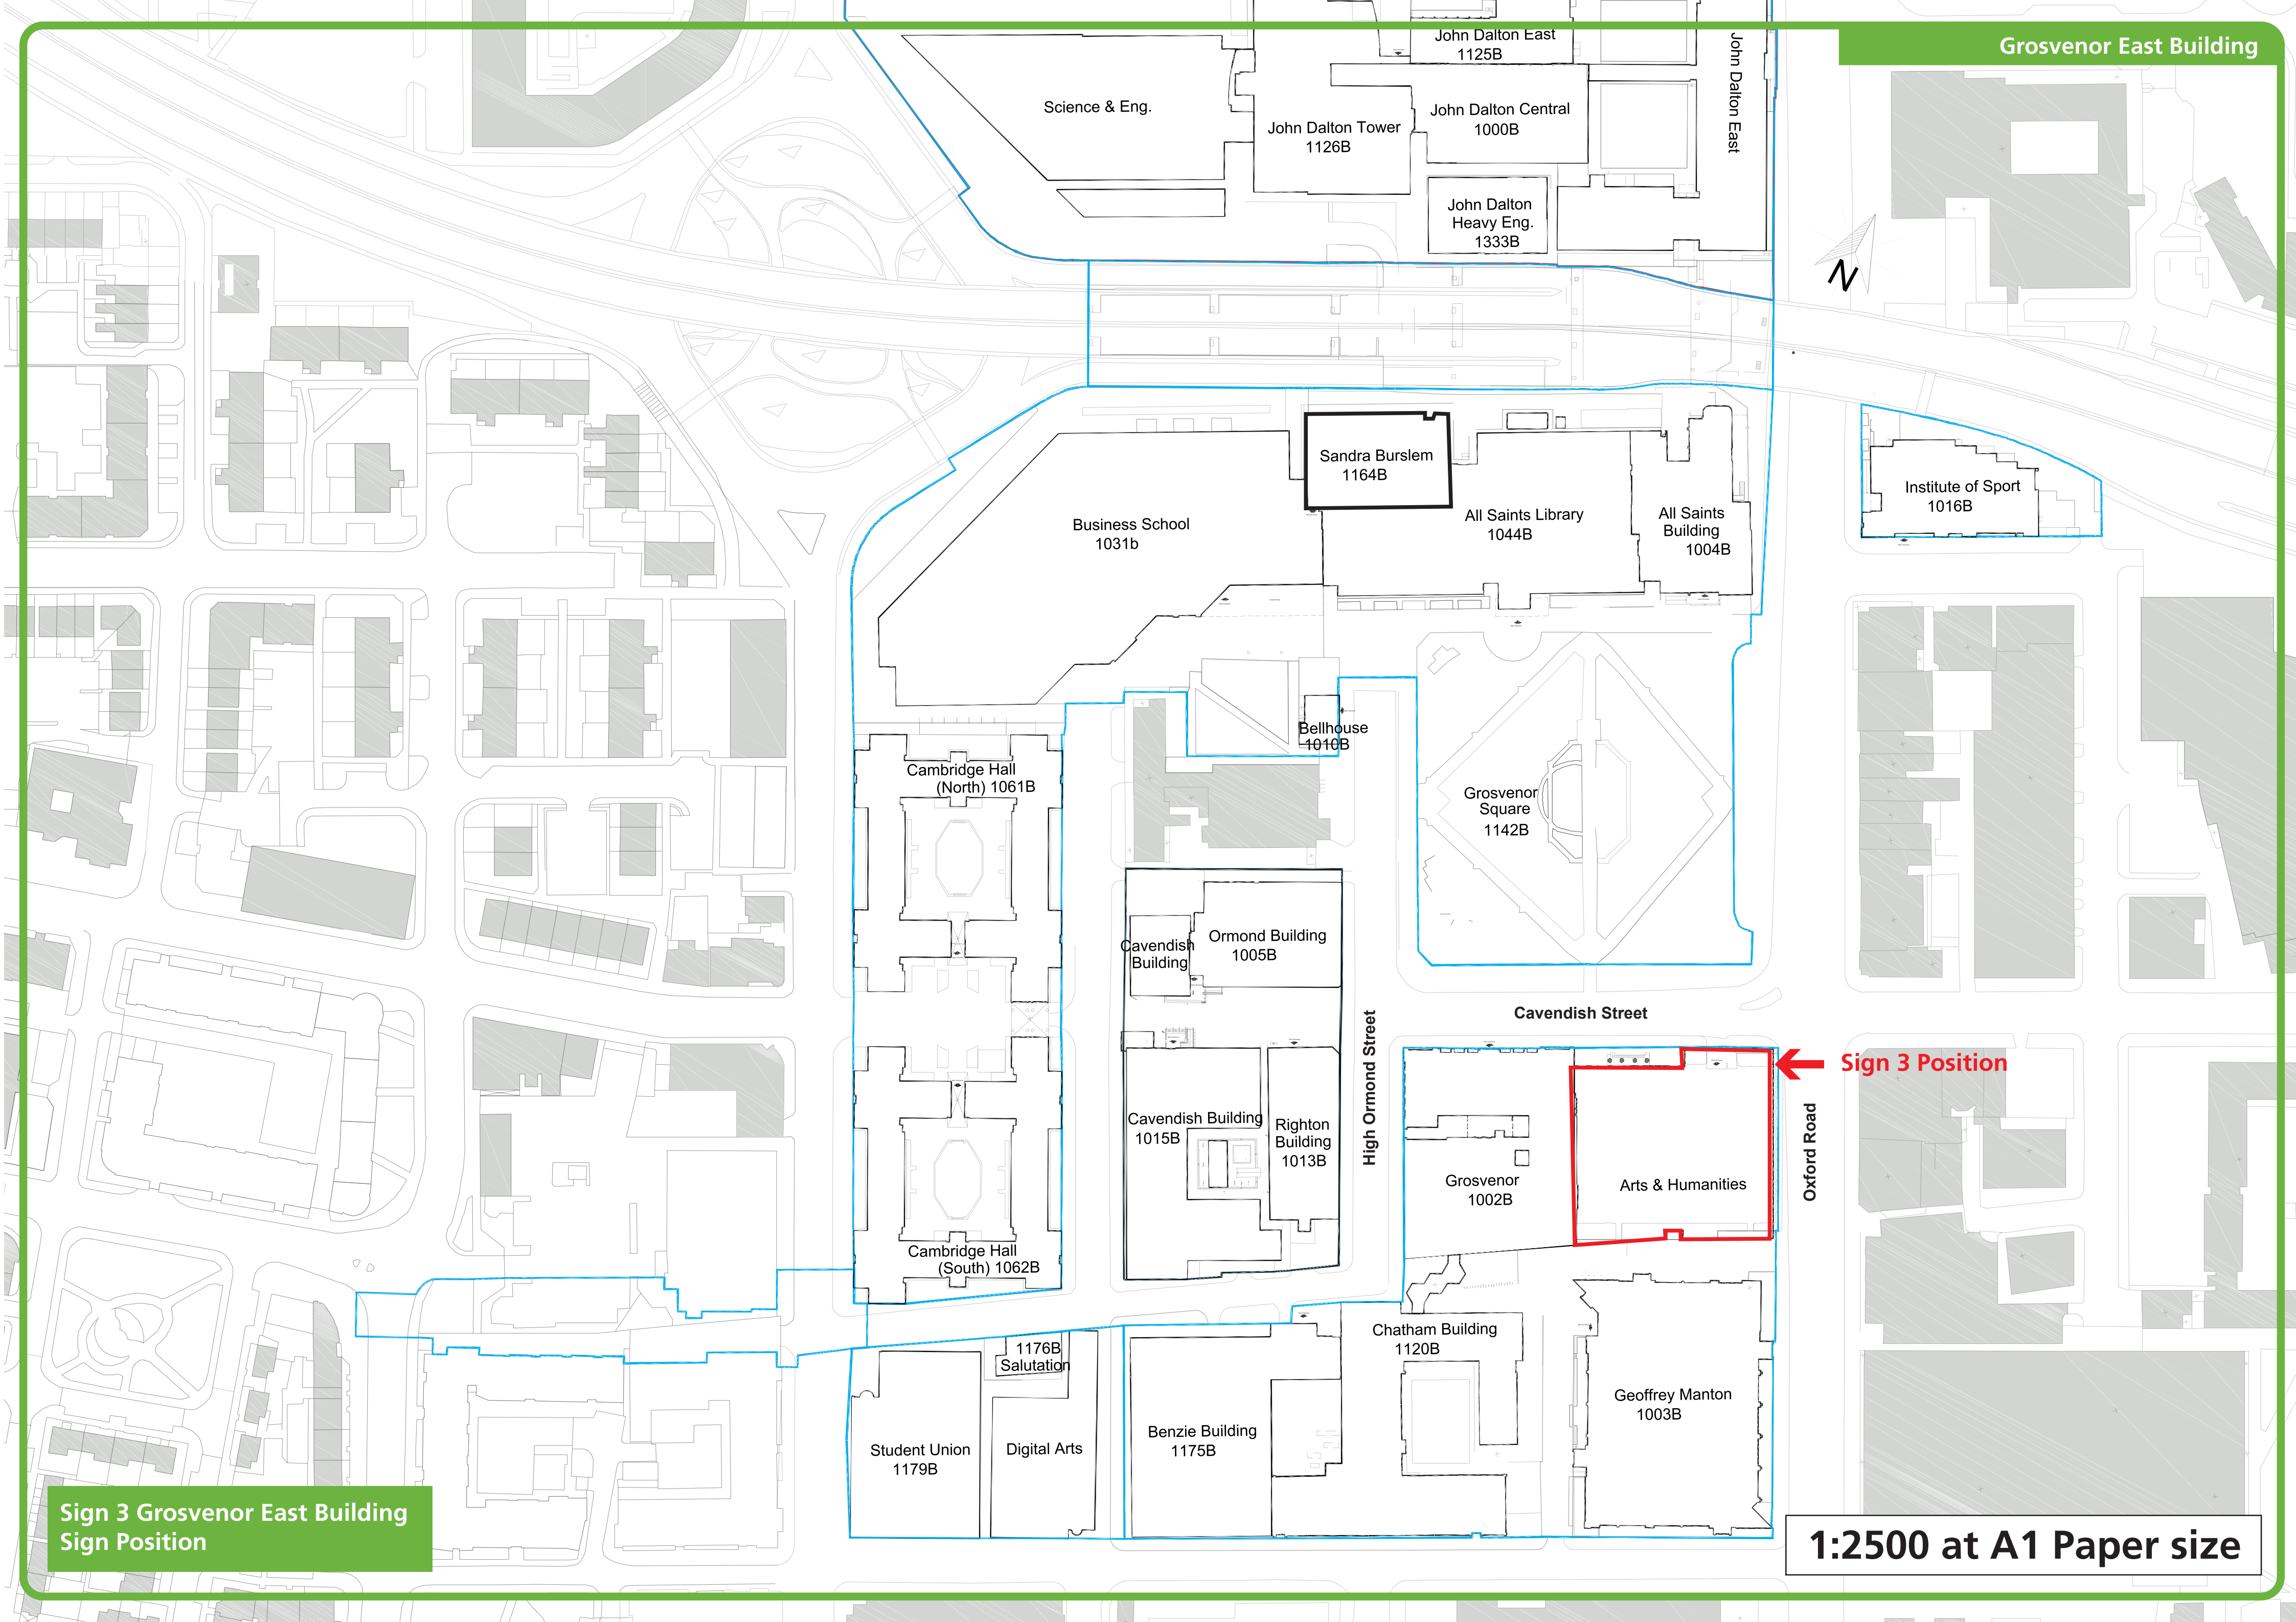

Sign 3 Grosvenor East Building
Sign Position

1:2500 at A1 Paper size



Sign 3 Gosvenor East Building Built up non illuminated logo - 175mm return edge



Quantity:
x1 no

Installation Date:
To Be Confirmed

Signage Detail

Folded 3mm shaped aluminium panels 2500mm high x 2062mm wide x 175mm deep returns coated to one standard RAL 3012 with 3mm aluminium back tray to suit. 5mm white Makrolon inserts cut to shape fitted internally on to aluminium spacers (M4 pan head screws)

1:125 at A1 Paper size

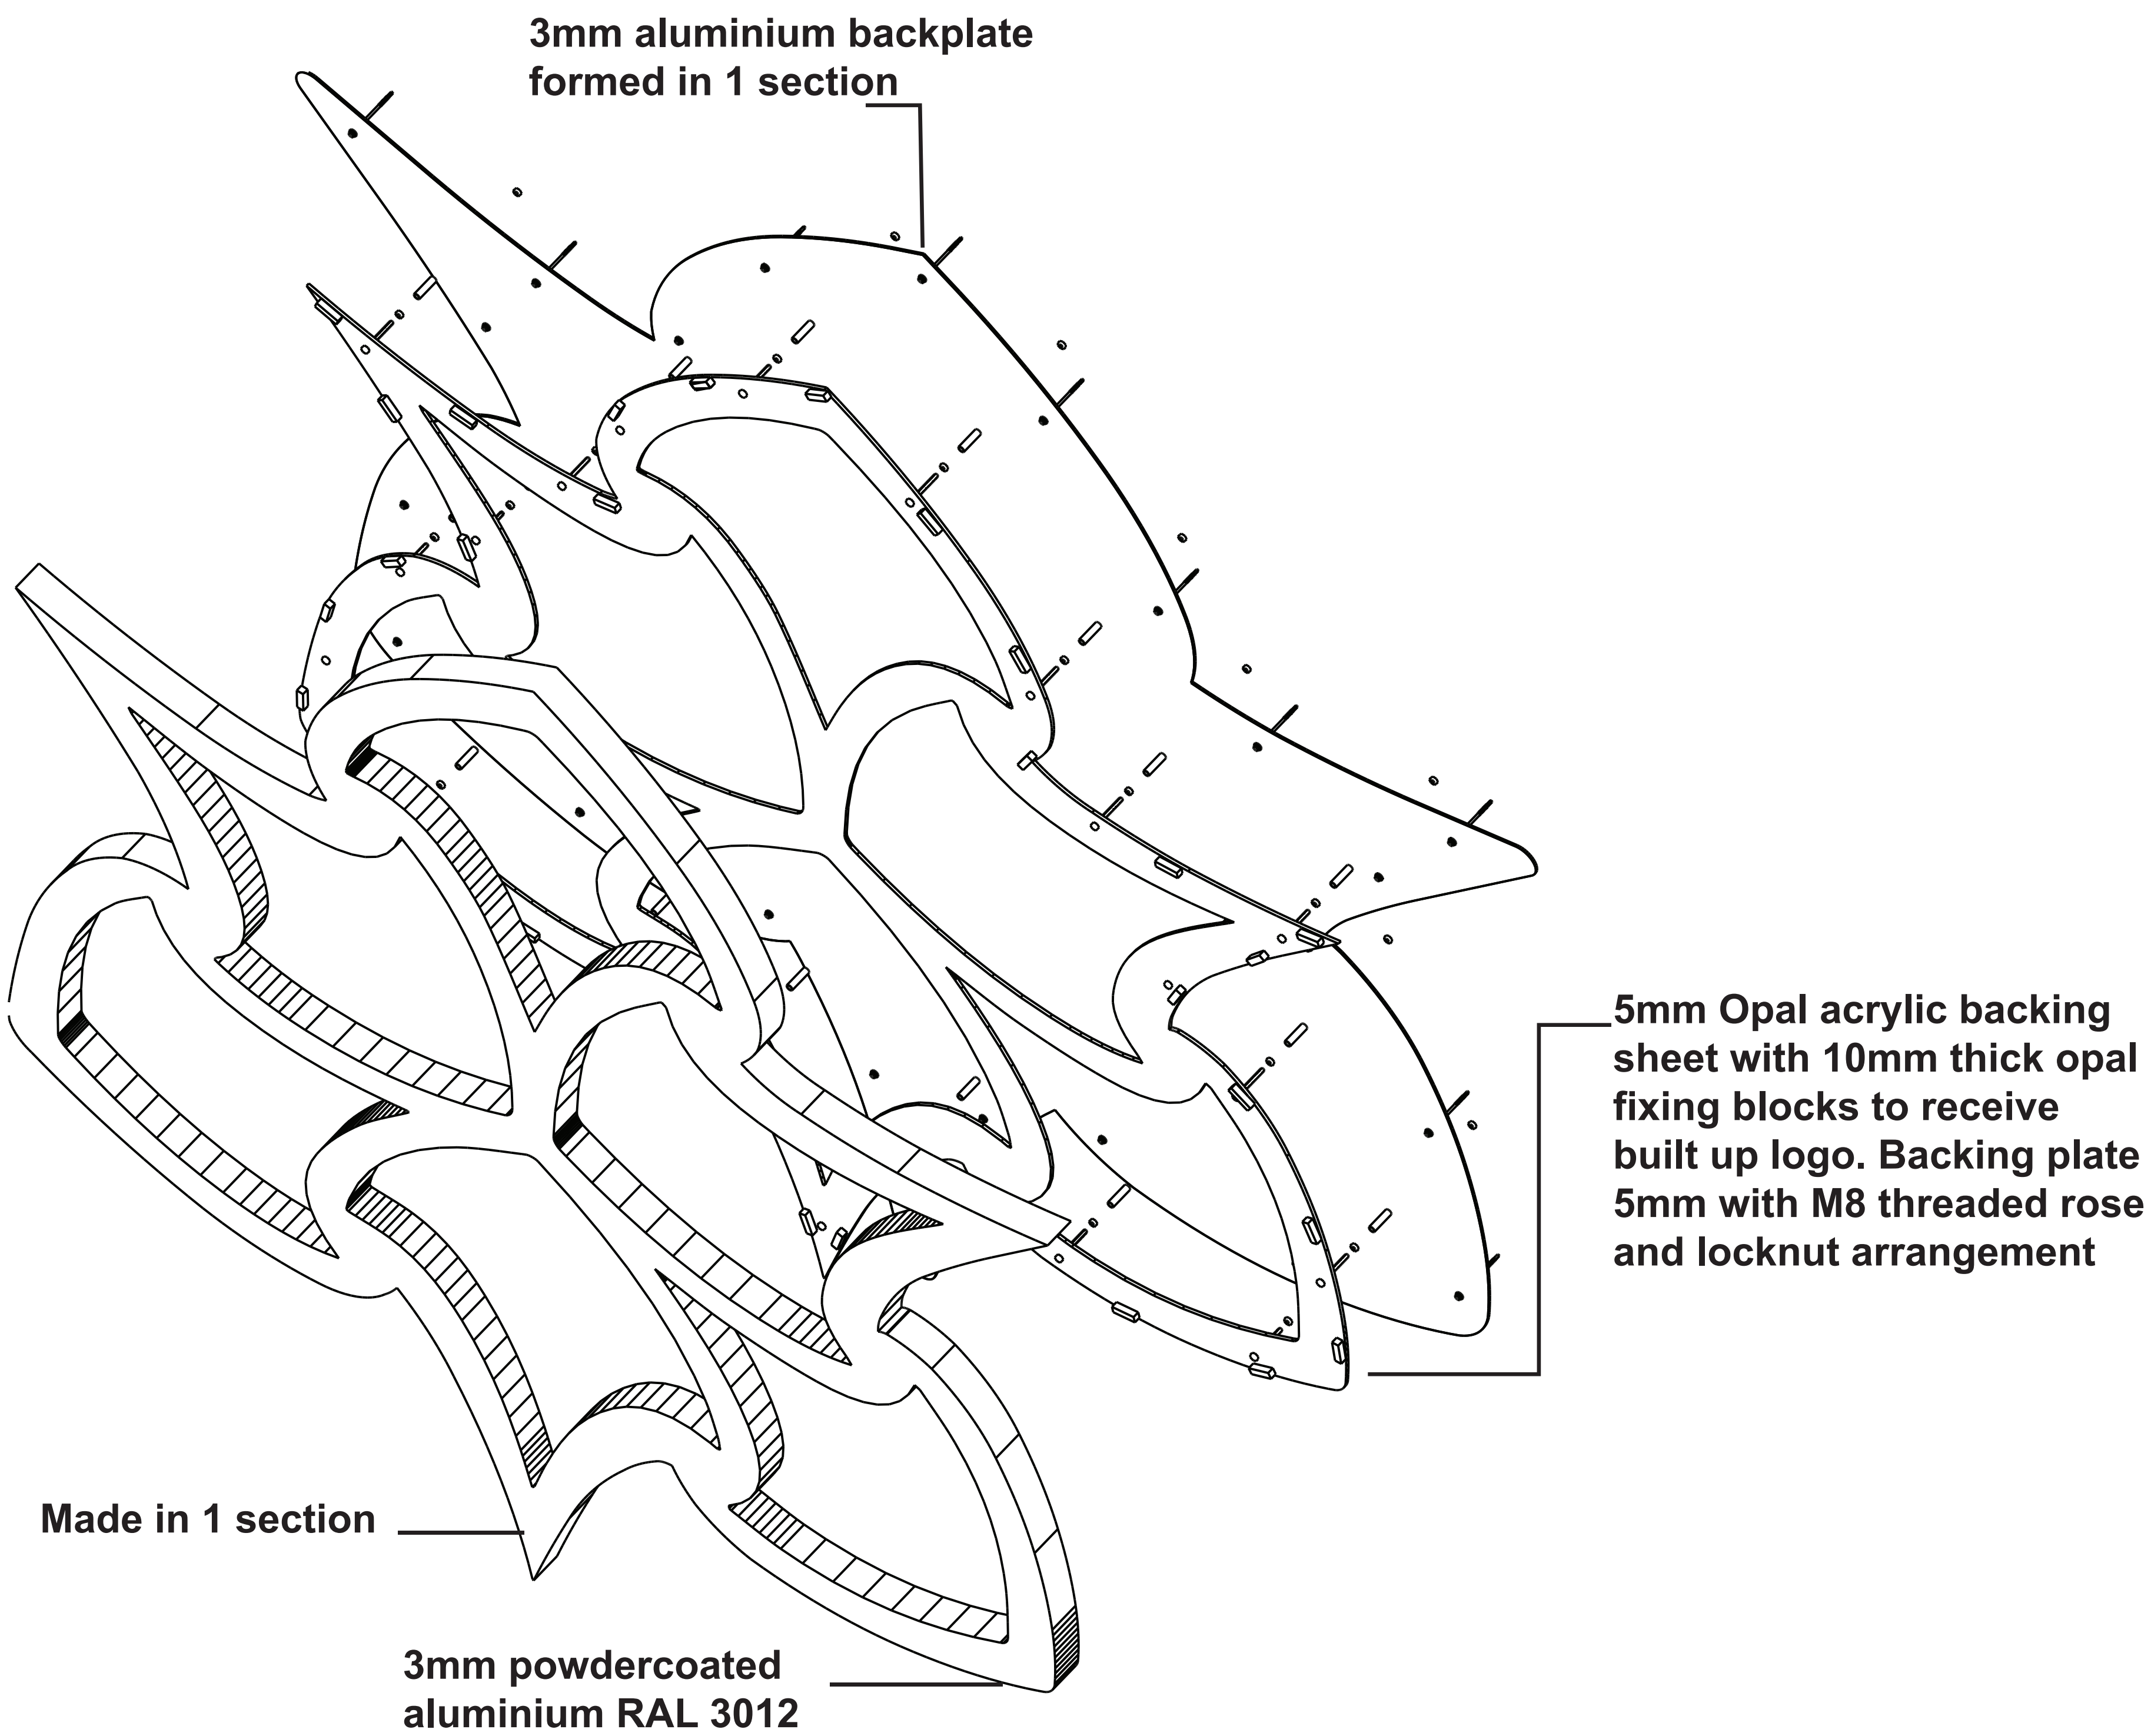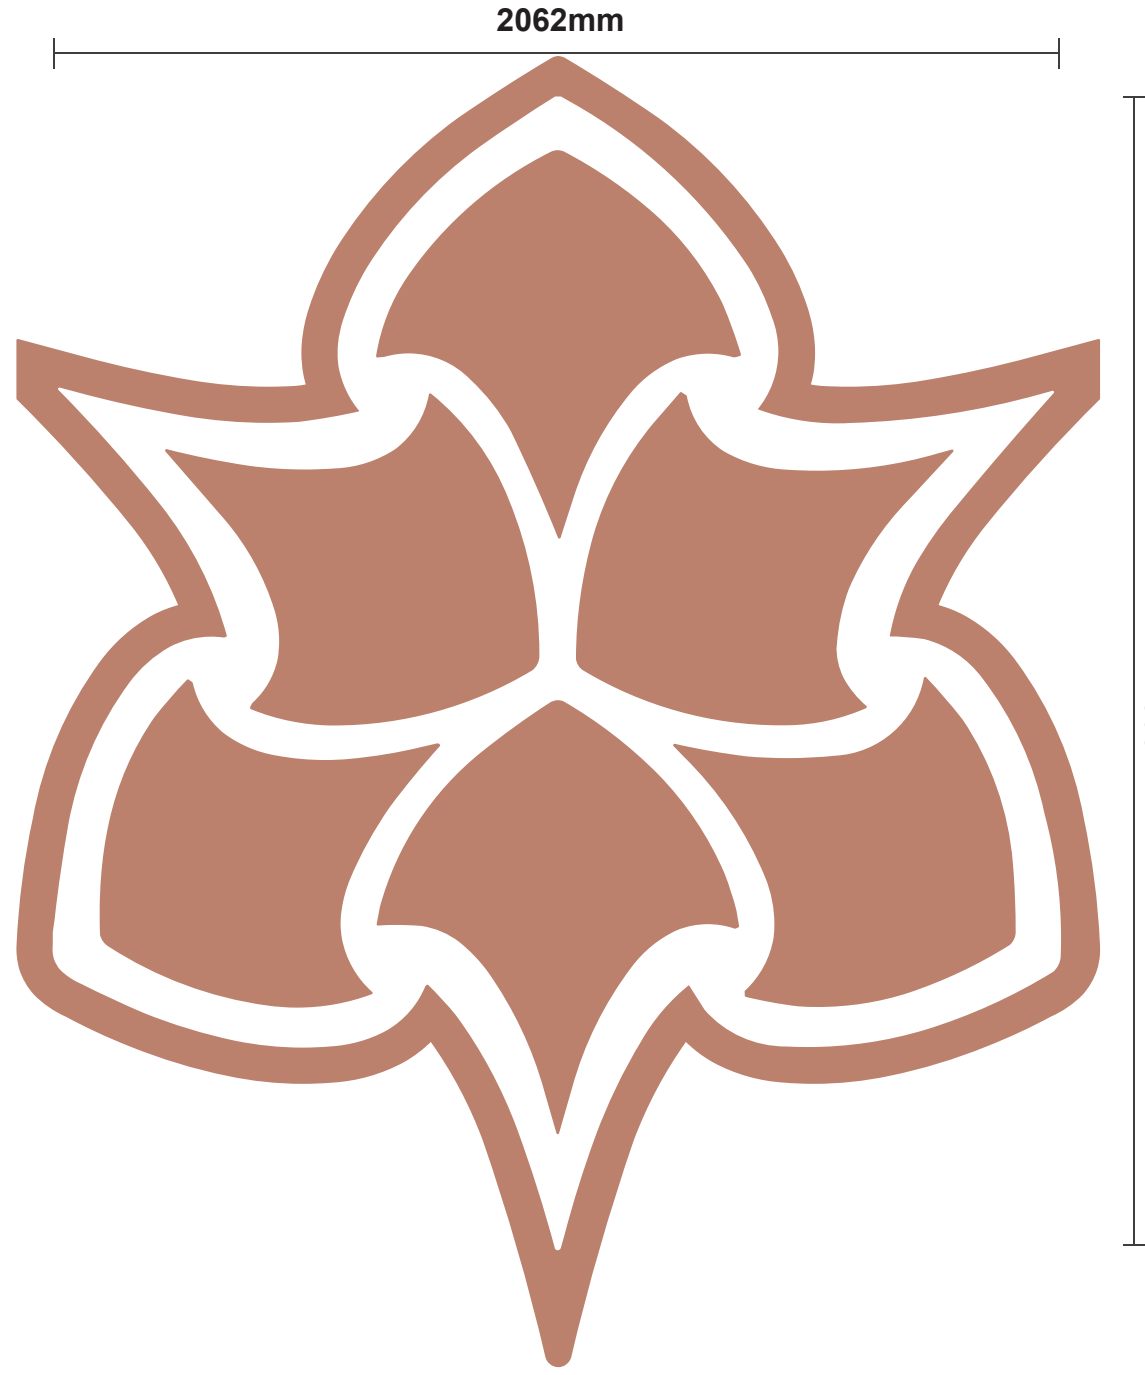

BUILT UP AXONOMETRIC DETAIL NTS

Sign 3 Gosvernor East Building Built up non illuminated logo - 175mm return edge

Quantity:
x1 no

Installation Date:
To Be Confirmed

Signage Detail

Folded 3mm shaped aluminium panels 2500mm high x 2062mm wide x 175mm deep returns coated to one standard RAL 3012 with 3mm aluminium back tray to suit. 5mm white Makrolon inserts cut to shape fitted internally on to aluminium spacers (M4 pan head screws)