


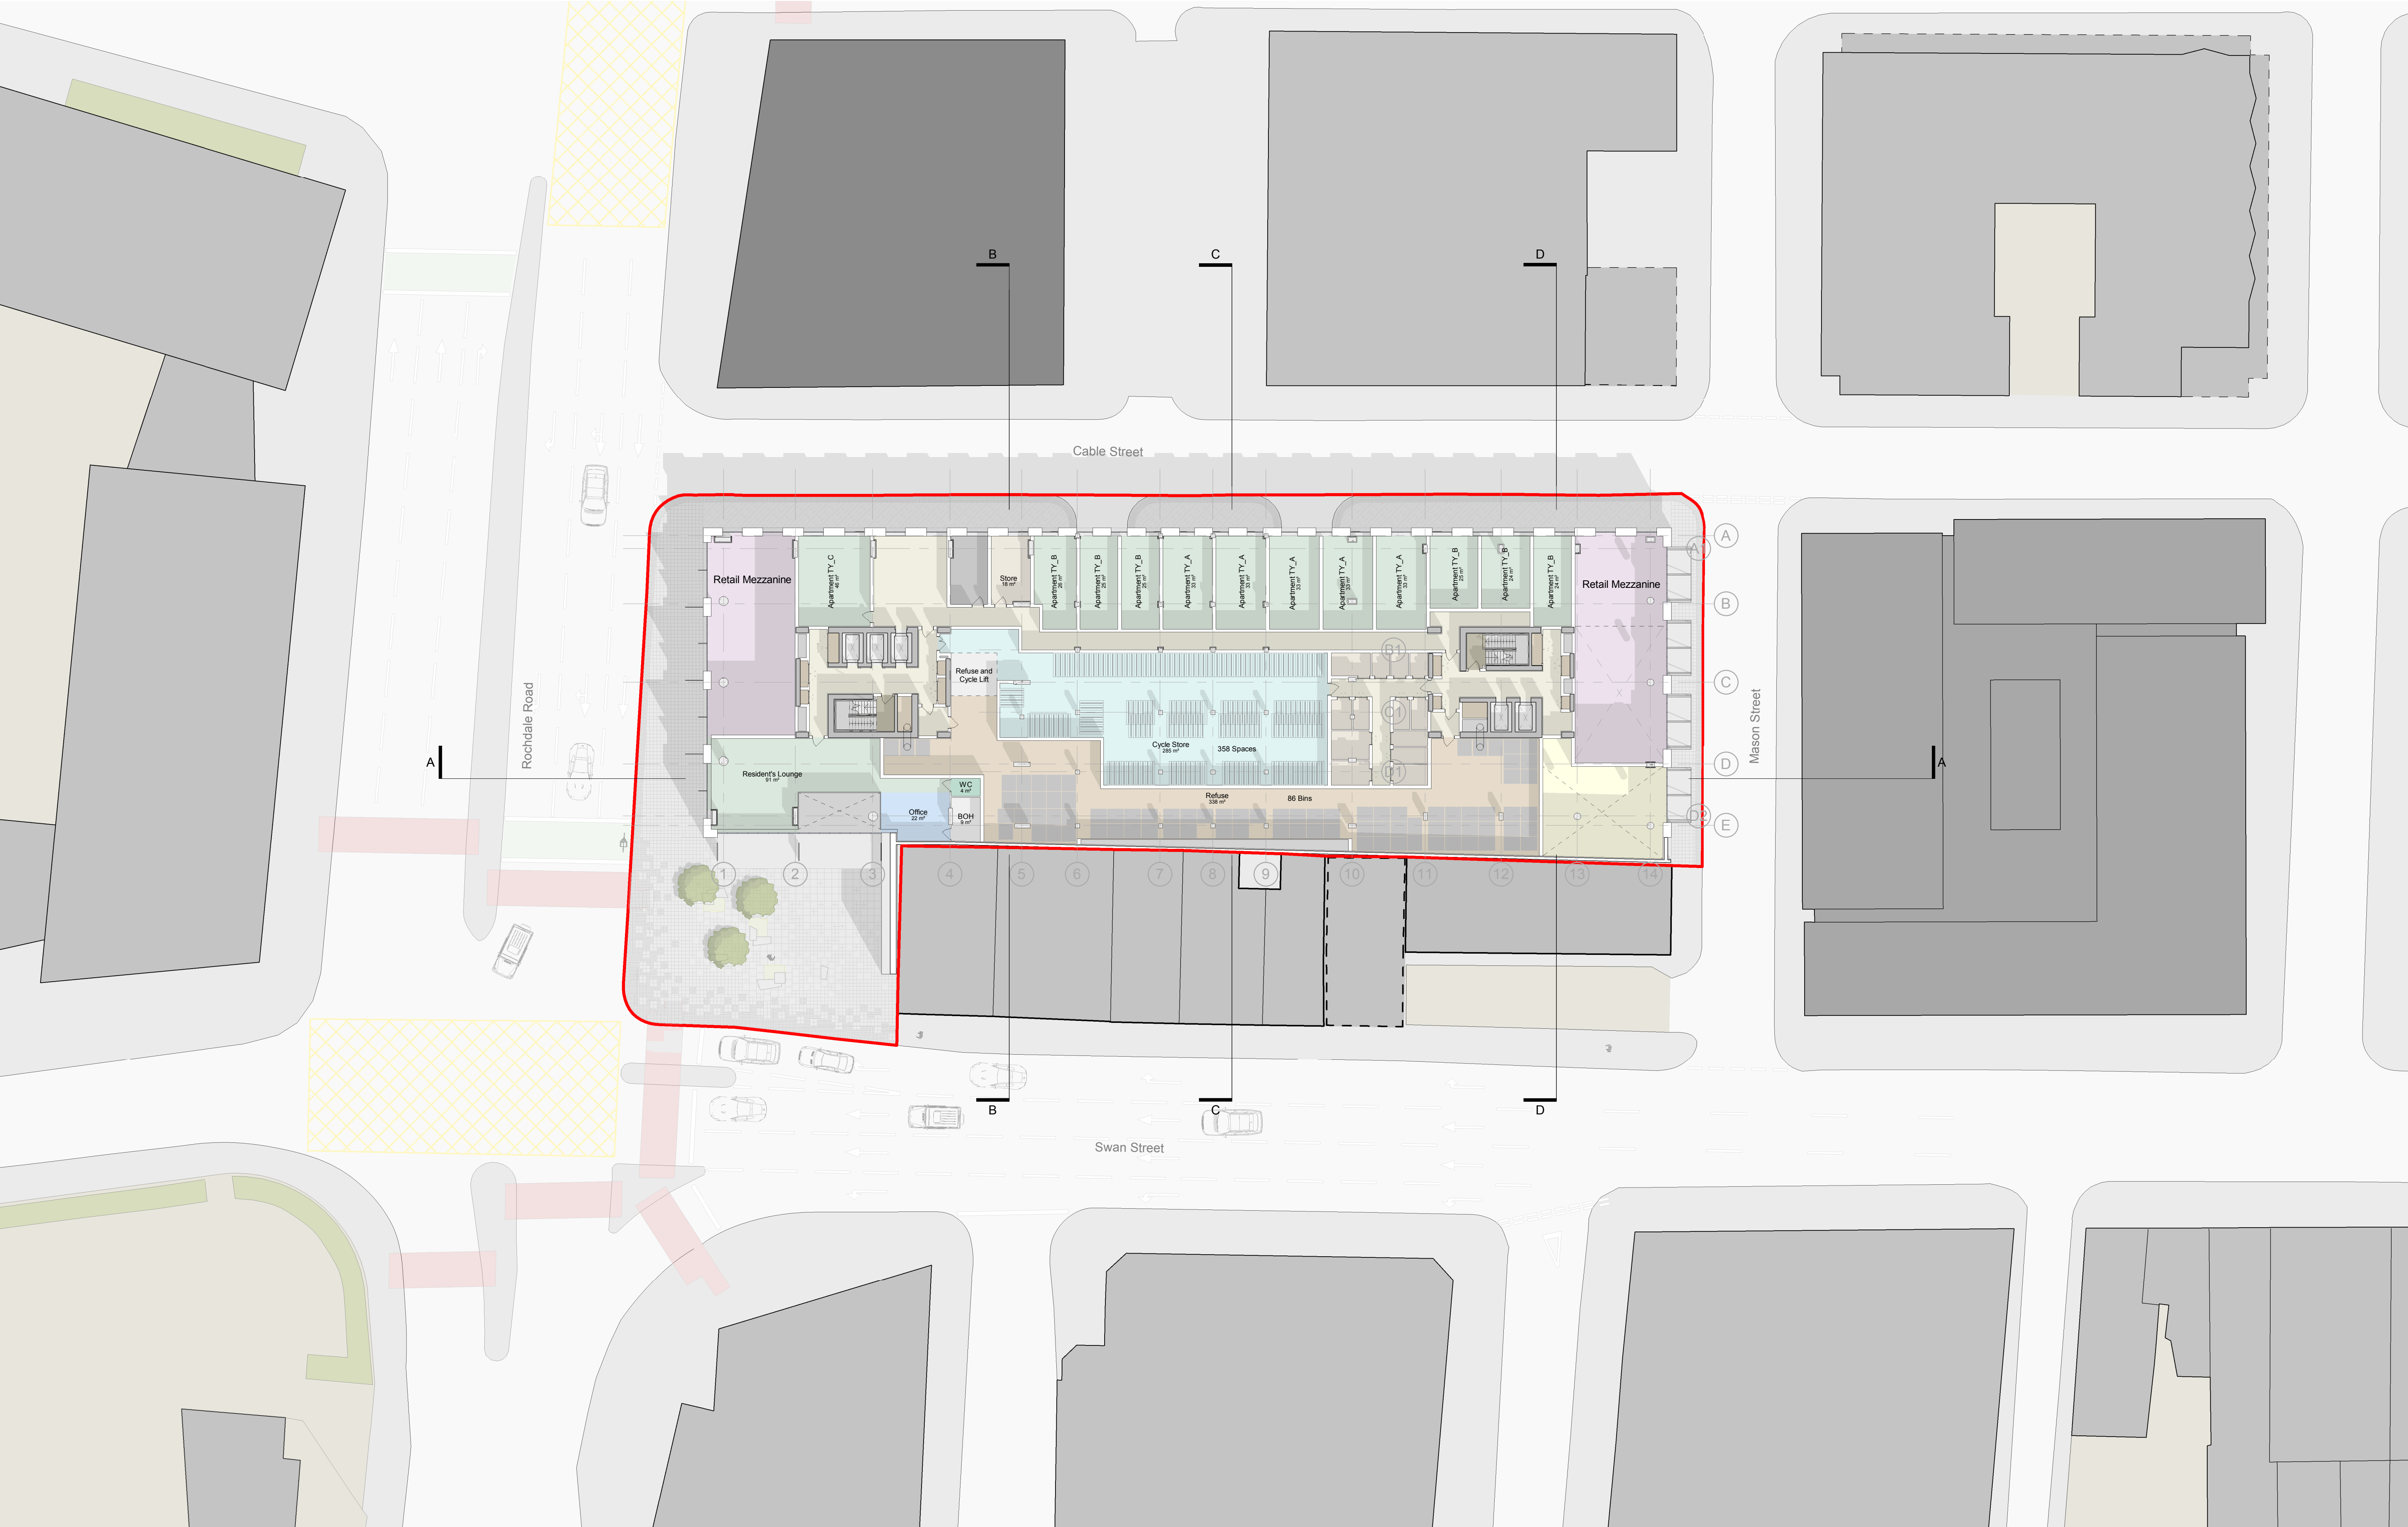

This drawing is copyright.
Do not scale off dimensions.

All dimensions to be checked on site by contractor.

Contractor to report any dimensional discrepancies, errors or omissions prior to commencing on site.

Scale Bar 1:250 @ A1

NORTH

Rev	Date	Description
00	2018-07-06	Issued for Planning
01	2018-07-25	Updated landscaping proposals

Project Title
**Swan House
2 Rochdale Road
Manchester**

Status
Planning Issue

Drawing Title
**General Arrangement Plan
Mezzanine Level**

Job No 10133	Scale 1 : 250 @ A1	Date Jun 2018
SHP Drawing Code 10133-Z1-M0-PL-A-B5D8-G200-0001		Revision 01

Manchester
+44 (0)161 835 2345

London
+44 (0)20 7549 4000