
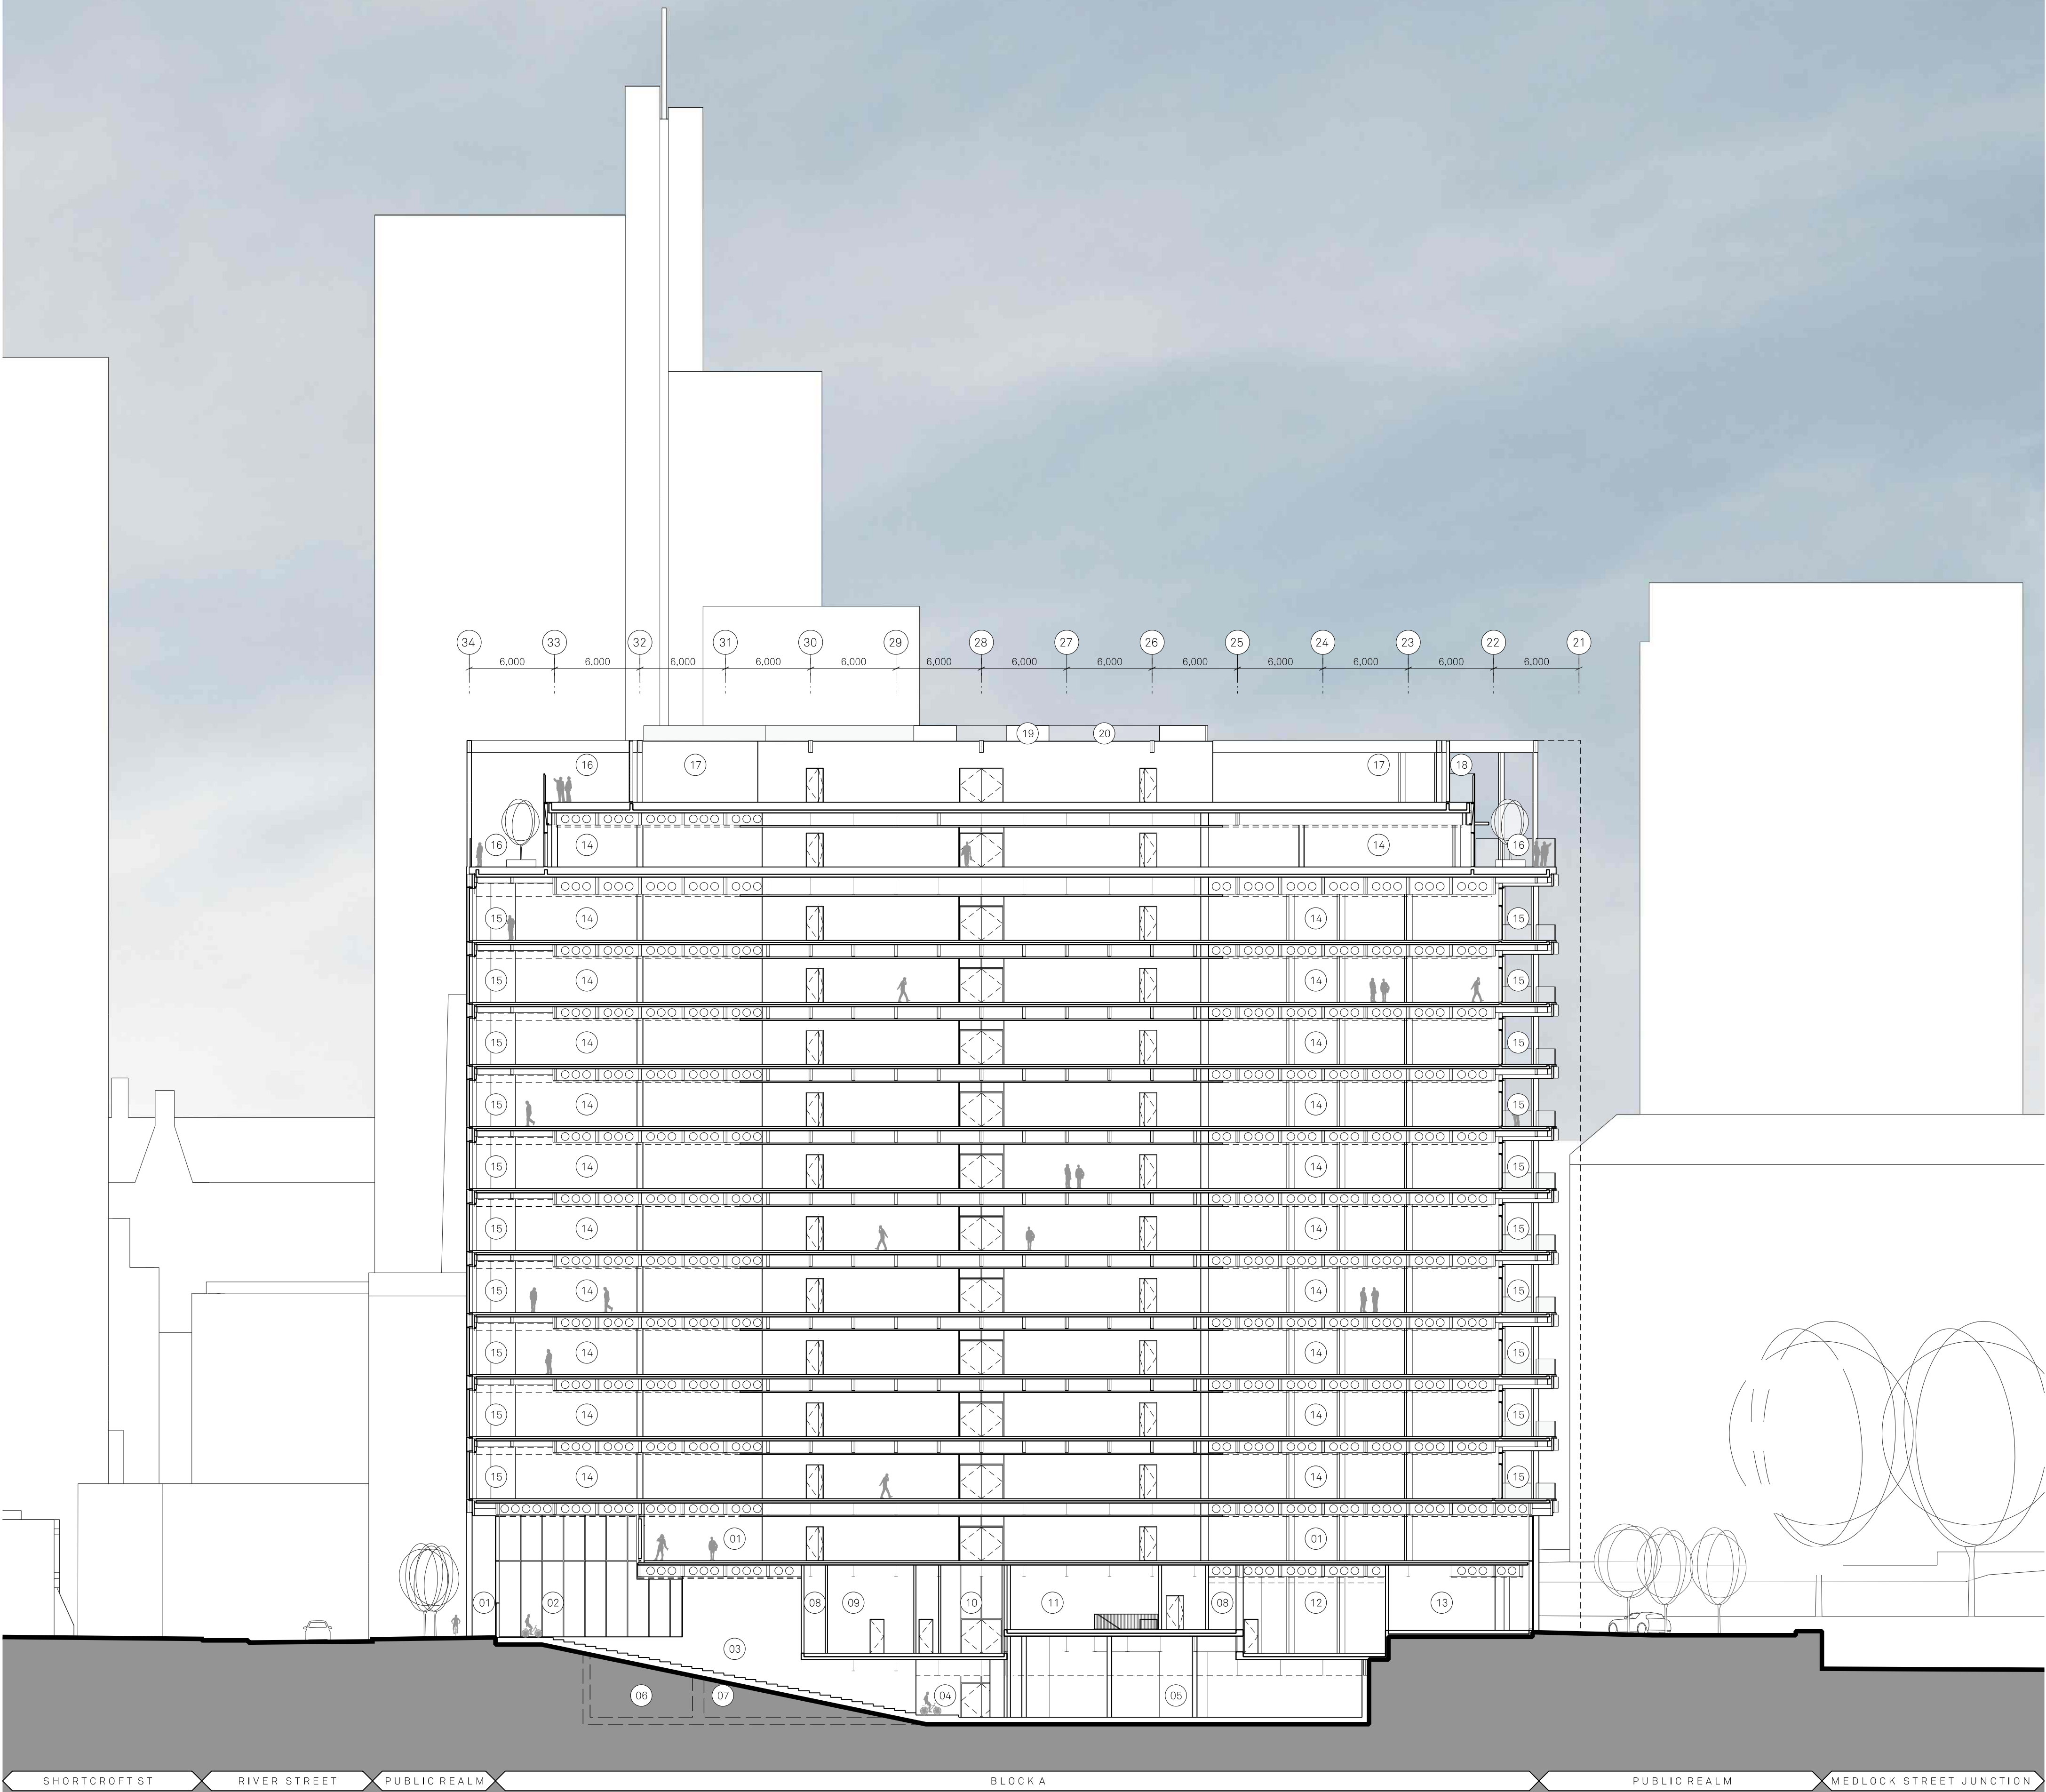


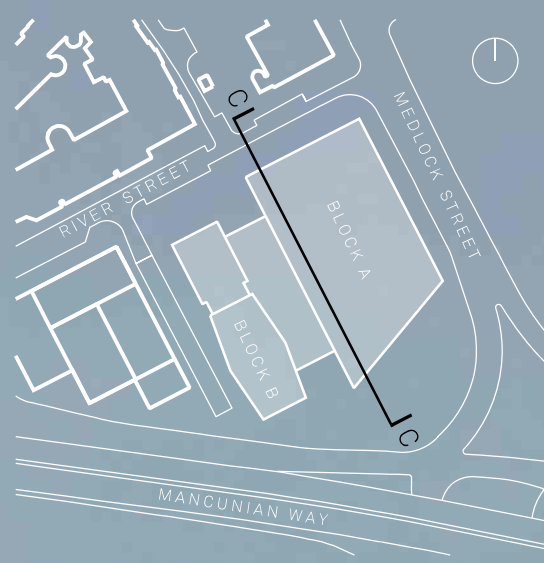

Notes:

- | | | | | | | |
|--|-----------------------------|------------------|--------------------|---------------------|------------------------|--------------------------------|
| 01 Entrance/ colonnade | 04 Cycle workshop and store | 07 Store | 10 Post room | 13 Substation | 16 External terrace | 19 Lift overrun |
| 02 Double height entrance to cycle store | 05 Internal plant | 08 Escape route | 11 Refuse store | 14 Office | 17 External plant area | 20 Perimeter safety balustrade |
| 03 Stepped ramp | 06 Male showers | 09 Staff welfare | 12 Commercial unit | 15 External balcony | 18 Access terrace | |

Project Name:		Title:		Scale:	
One Medlock Street		Section CC		1:250 @ A1	
Drawn:	Checked:	Status:	Project:	Drawing No:	Rev:
DK	MH	Planning	100	_B2_05_2201	C
Details:					
C 07/10/22 Issued for Planning					

Jon Matthews Architects

Union, 2-10 Albert Square, Manchester, M2 6LW

0161 974 3690

Copyright of this drawing is vested in Jon Matthews Architects and must not be copied or reproduced without written consent. Figured dimensions only are to be taken from this drawing. Do not scale from this drawing. For full company disclosure please visit www.jonmatthewsarchitects.com