


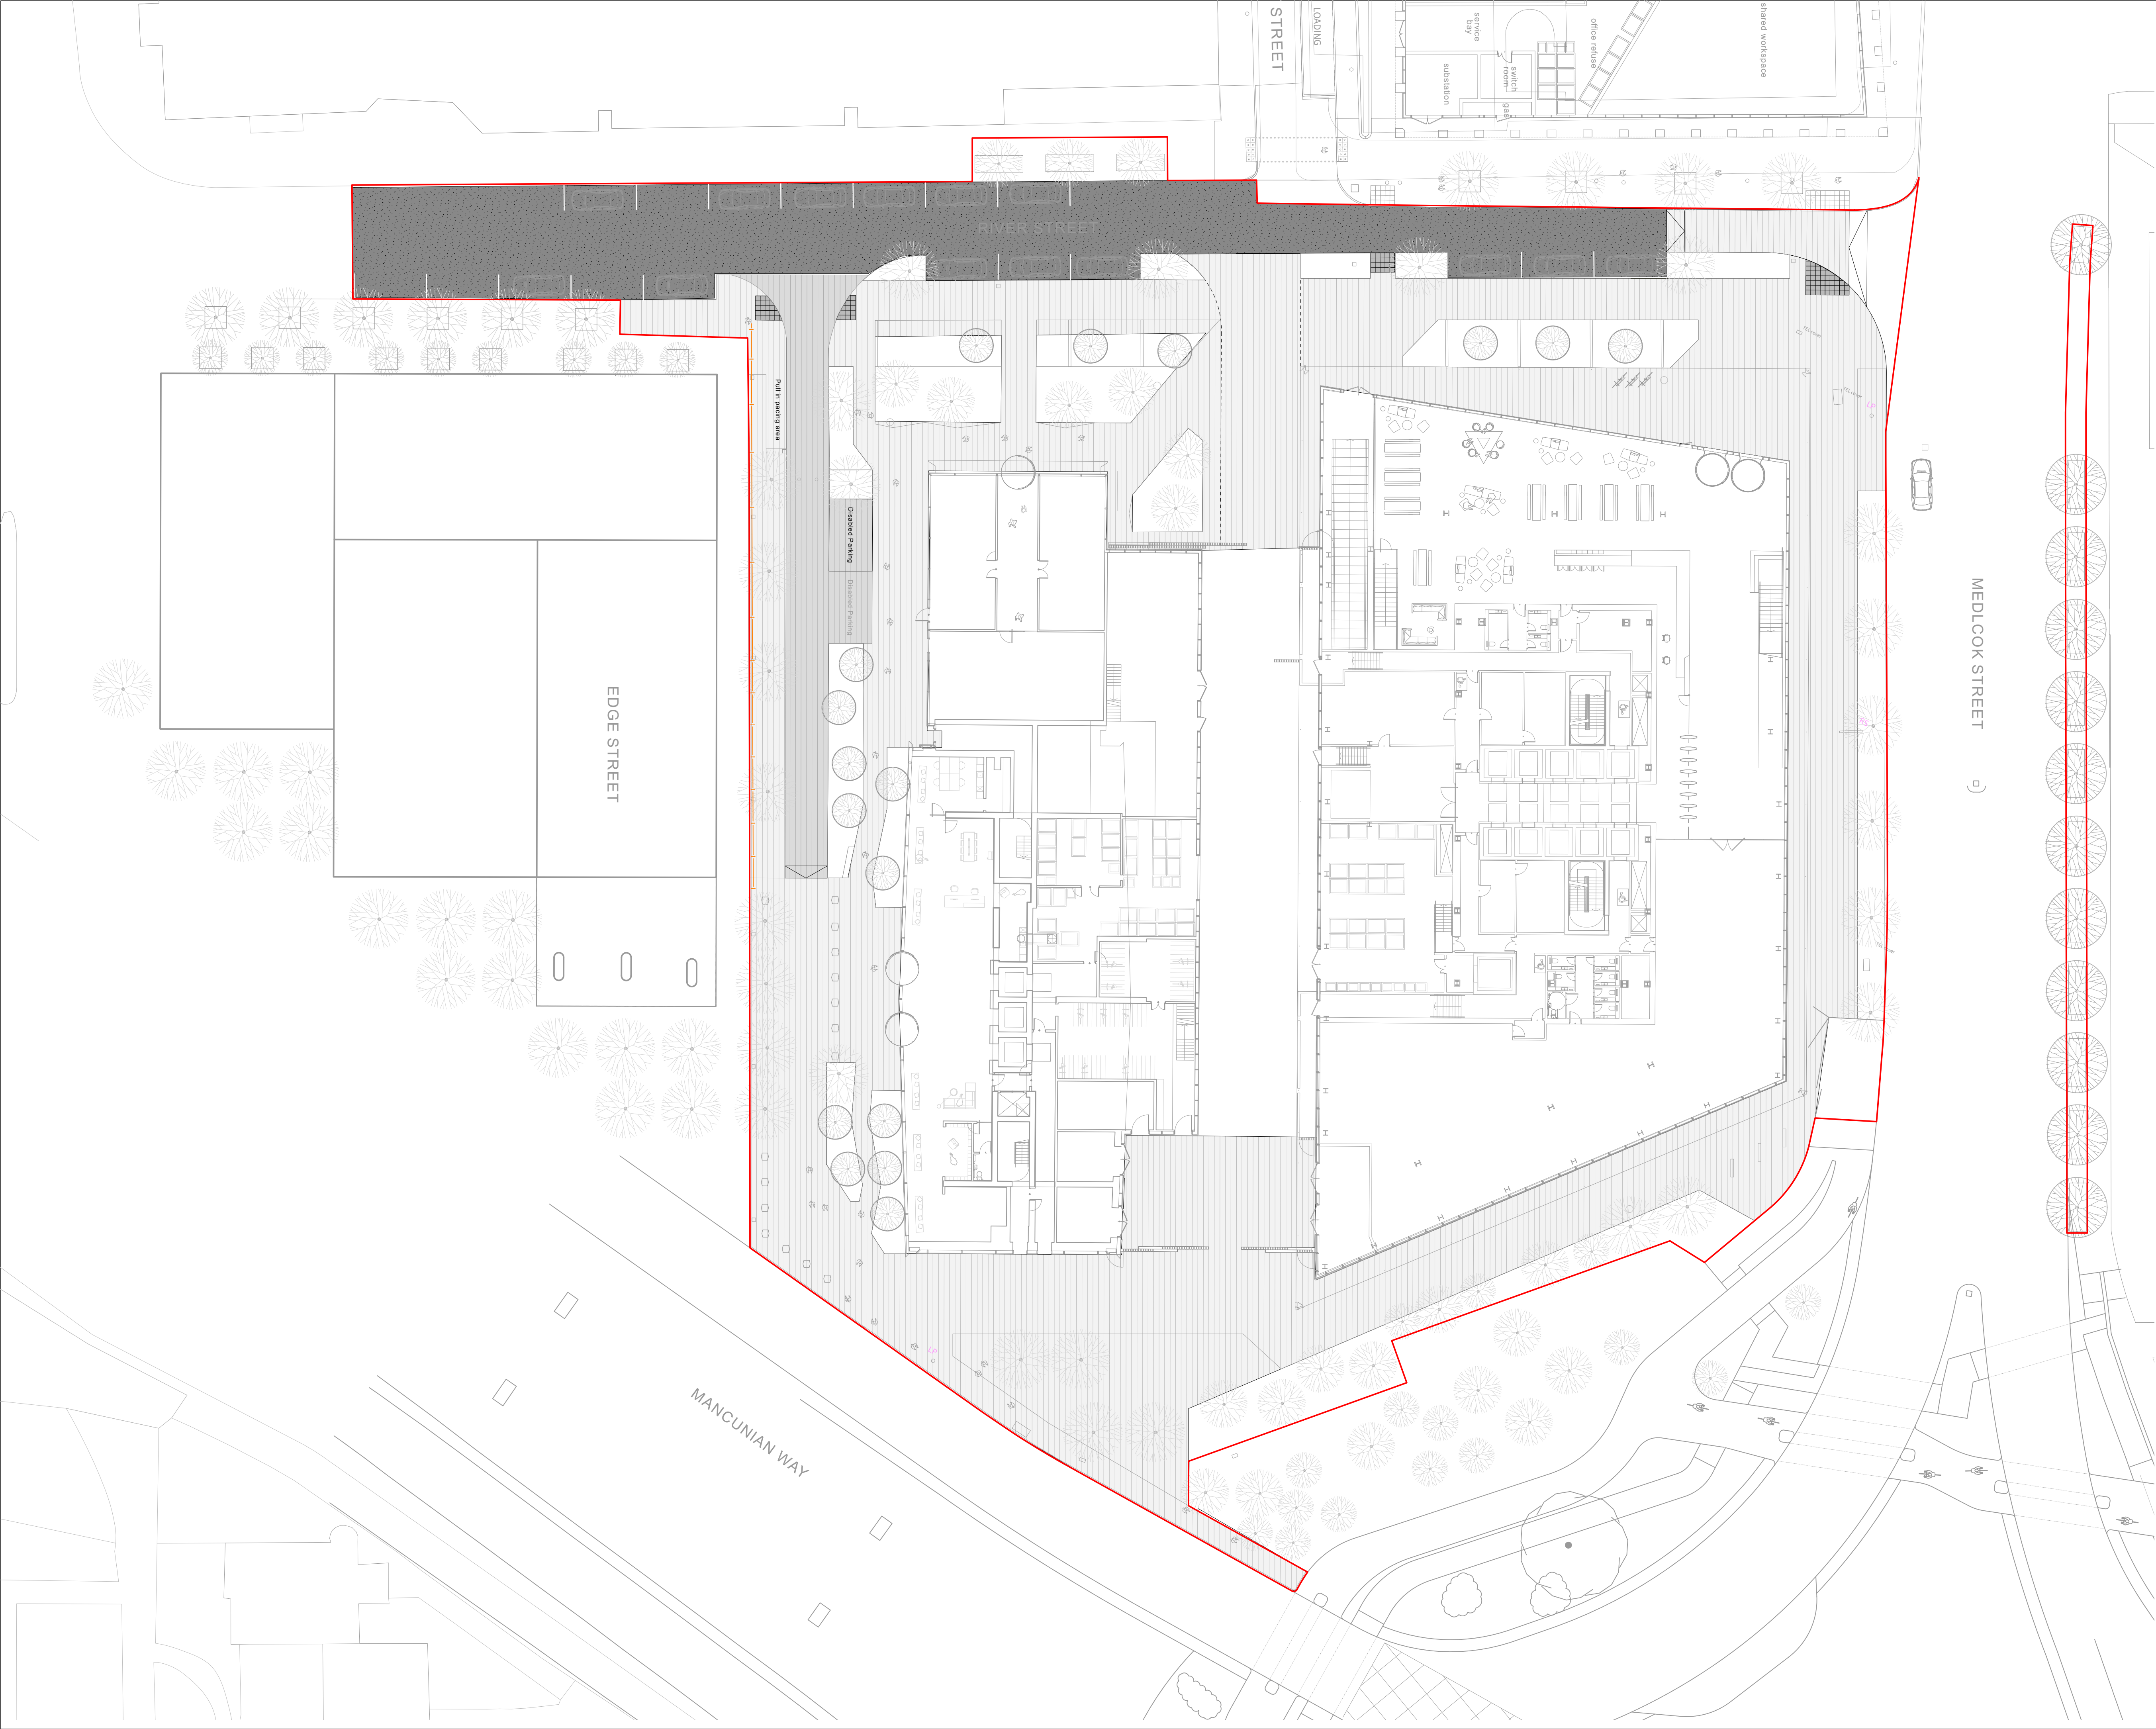

- KEY

Application Boundary
- HARDWORKS

LINEAR CONCRETE BLOCK

- Product: hydro line or equal and approved.

- Colour: grey

LINEAR CONCRETE BLOCK TO VEHICULAR ZONE

- Product: hydro line or equal and approved.

- Colour: dark grey

ASPHALT

- Finish: Coloured chippings

- Location: To adopted carriageway

CONCRETE KERB TO ADOPTED STANDARD - UPSTAND & WIDTH VARIES

HAZARD WARNING PAVING

- To pedestrian crossings and top and bottom of steps. Colour to contrast adjacent material
- | P02 | 07.10.11 | Drawing pack | CB | RM |
|----------|----------|--------------|-------|---------|
| P01 | 10.08.22 | First issue | SF | SF |
| Revision | Date | Description | Drawn | Apprvd. |
- 

Plantit I.E. Limited

E: info@plantit-ie.comW: plantit-ie.com

MANCHESTER

2 Back Grafton St , Altrincham, WA14 1DY

T: 0161 928 9281

LONDON

Unit 6 Waterside, 44-48 Wharf Road, London, N1 7UX

T: 0207 253 5678

LIVERPOOL

No. 8 Princes Parade, Princes Dock, Liverpool, L3 1DL

T: 0151 705 6746
- ClientPremier Inn Hotels and Dominvs Group
- ProjectOne Medlock
- Drg TitleHardworks
- | | | |
|------------|------------|-------------|
| Created on | Created by | Approved by |
| 10-08-22 | SF | SF |
- | | | |
|-------|------|-------------|
| Scale | Size | Workstage |
| 1:250 | A1 | Information |
- | | | |
|--------------------------|-------------|----------|
| Drg No. | Suitability | Revision |
| 2072-PLA-XX-XX-DR-L-1000 | S1 | P02 |
- © Plantit I.E. Limited