


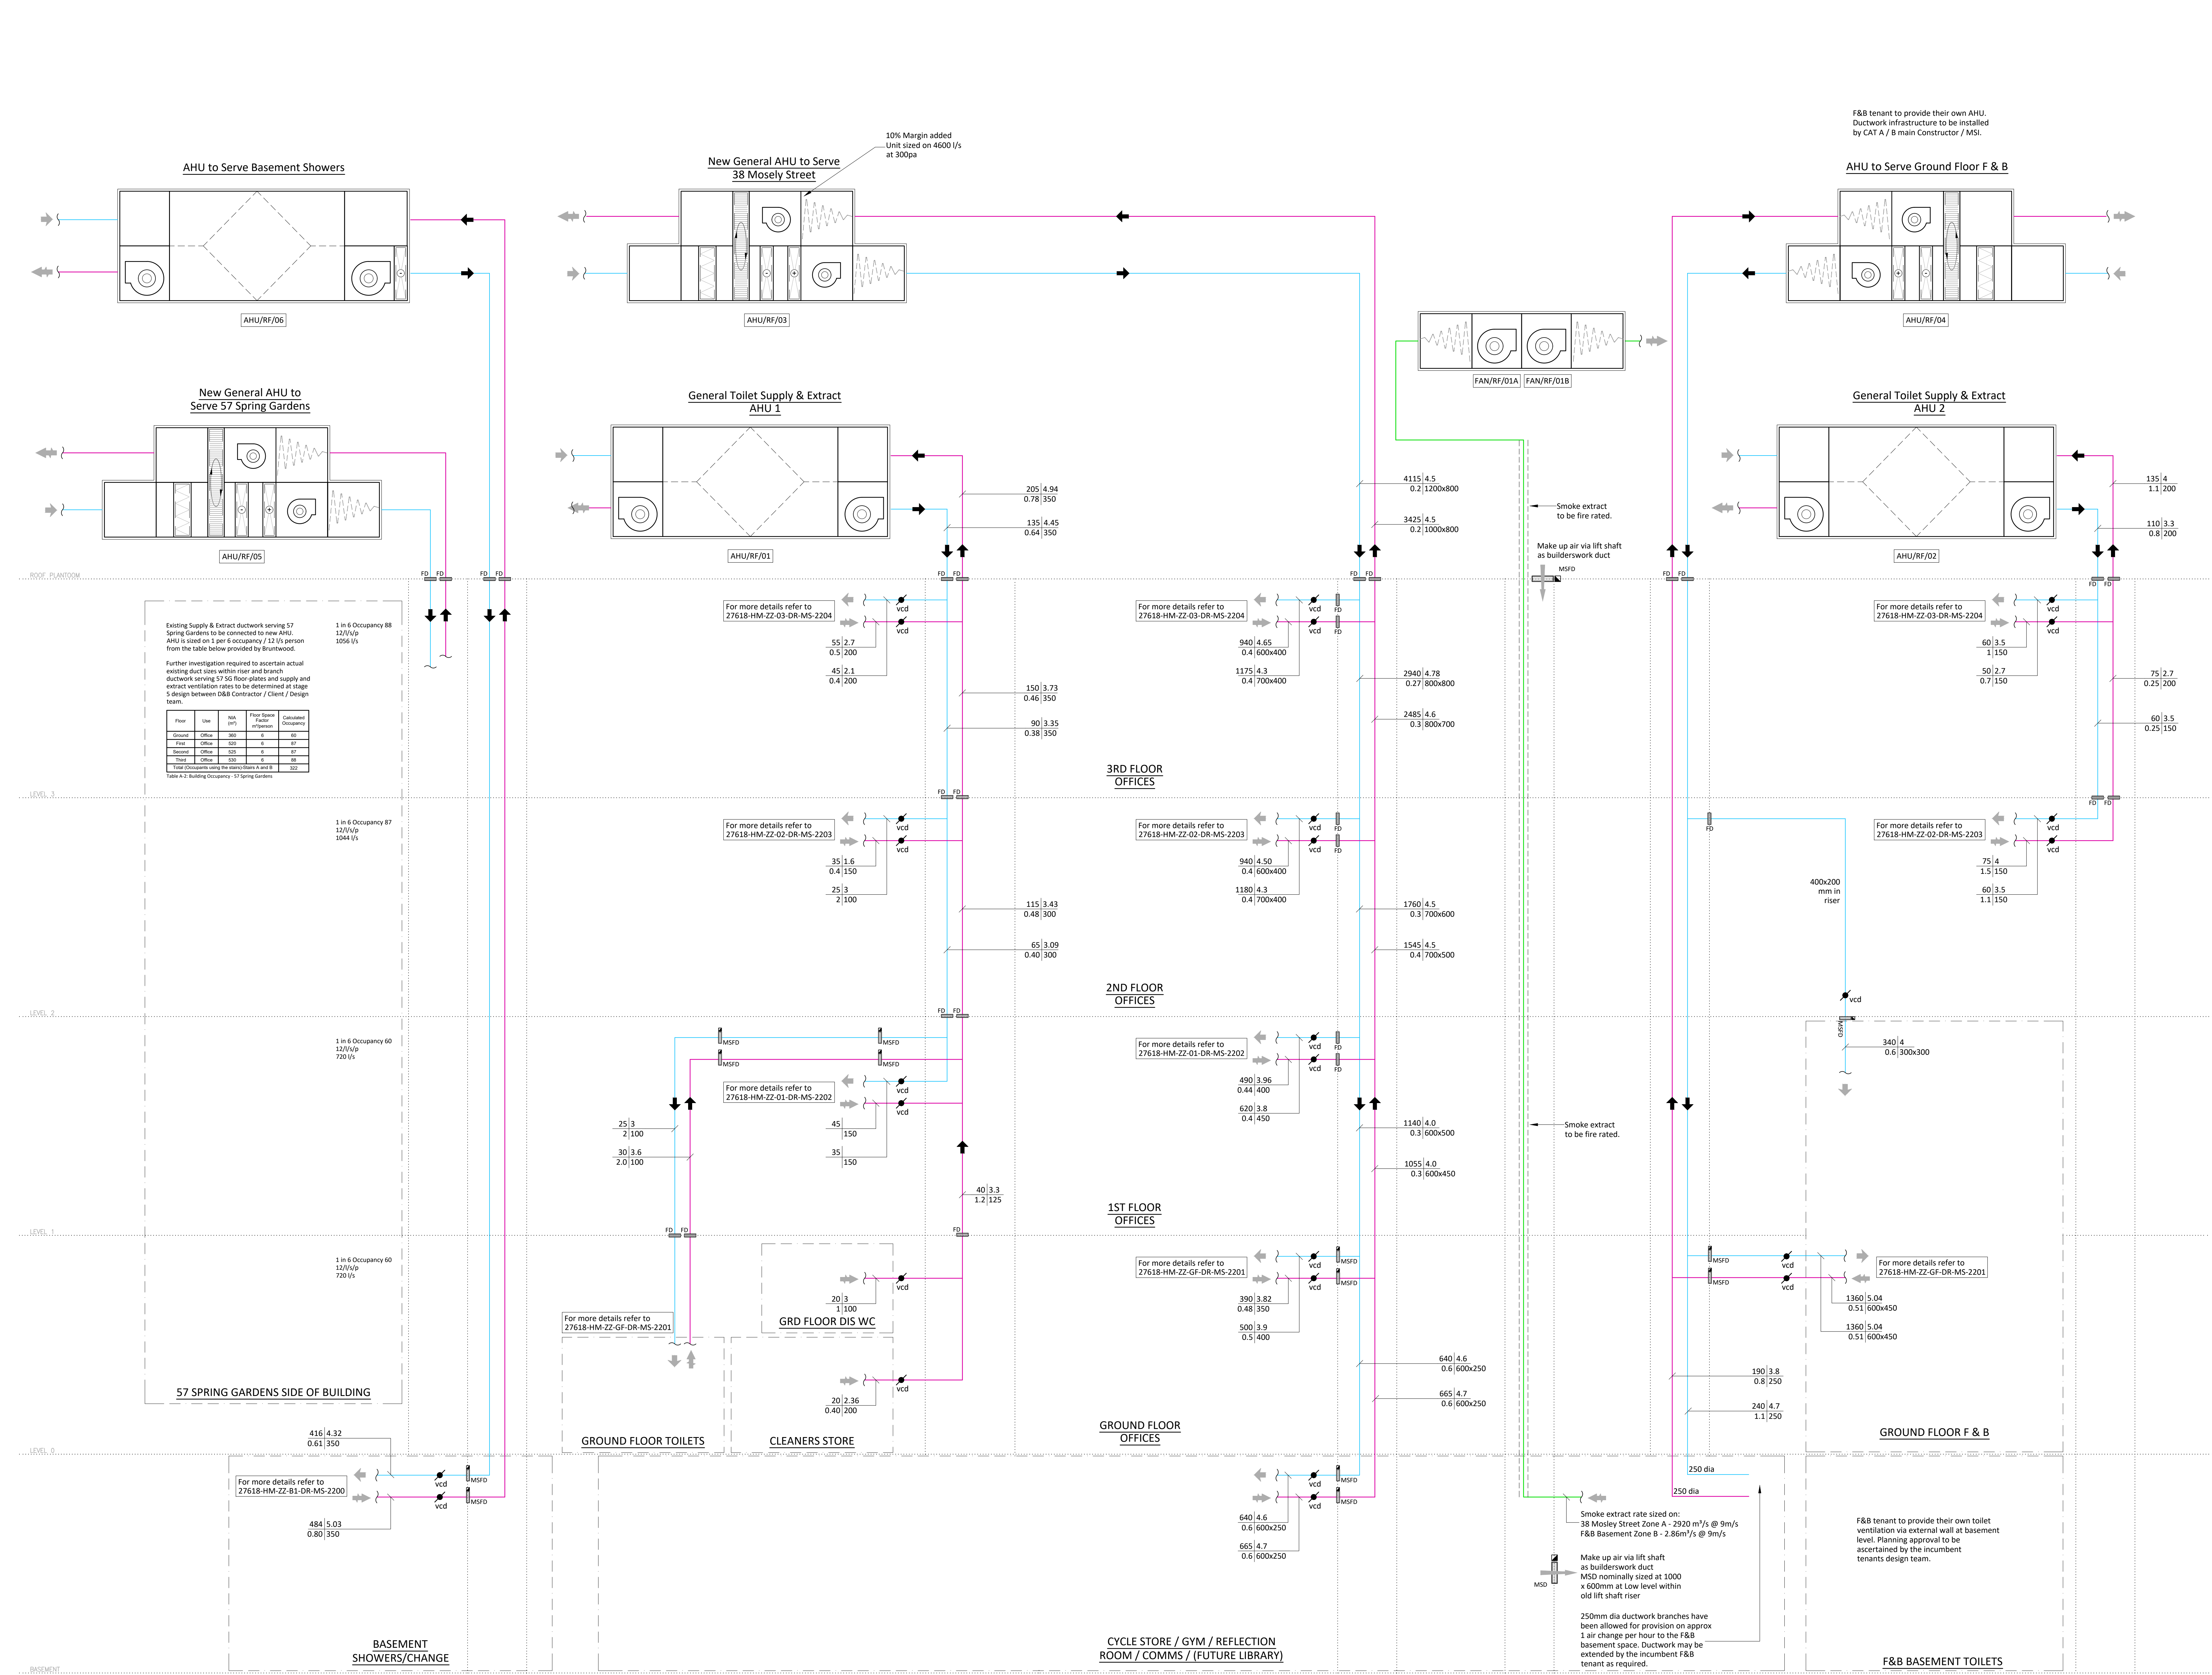

Do not scale from this drawing.
Verify dimensions by site measurement.
Read this drawing in conjunction with the latest architectural and structural drawings.
This drawing is based on the following information:-

- Notes**
- This drawing to be read in conjunction with all mechanical, electrical & public health drawings for this contract.
 - All services work to be carried out in accordance with the relevant Engineering Specification for this contract.

Flow rate l/s / Velocity m/s
Pressure drop Pa/m / Duct size mm

- Legend**
- Supply Ductwork
 - Extract Ductwork
 - Smoke Extract Ductwork

04	09/09/22	SH	SH
03	23/05/22	MR	SH
02	29/04/22	RG	SH
01	31/03/22	RG	SH

Revision Date Description Drawn Checked

HIM
hilsonmoran.com info@hilsonmoran.com

Client
Bruntwood

Project
**38 - 42 Mosley Street
Grade 2*
Listed Building Refurbishment**

Drawing Title
**Mechanical Services
Ventilation Schematic**

Scale Sheet Size Checked Approved
NTS A0 SH SR

Status
For Information 27618

Drawing No. Rev
27618-HM-ZZ-ZZ-DR-MS-2101 04