


Membrane only performance warranty (MOPW) is subject to other qualifying criteria and additional fees. Membrane system is covered by a product warranty. For warranty options please refer to <https://dbgholdings.com/waterproof-warranties/>

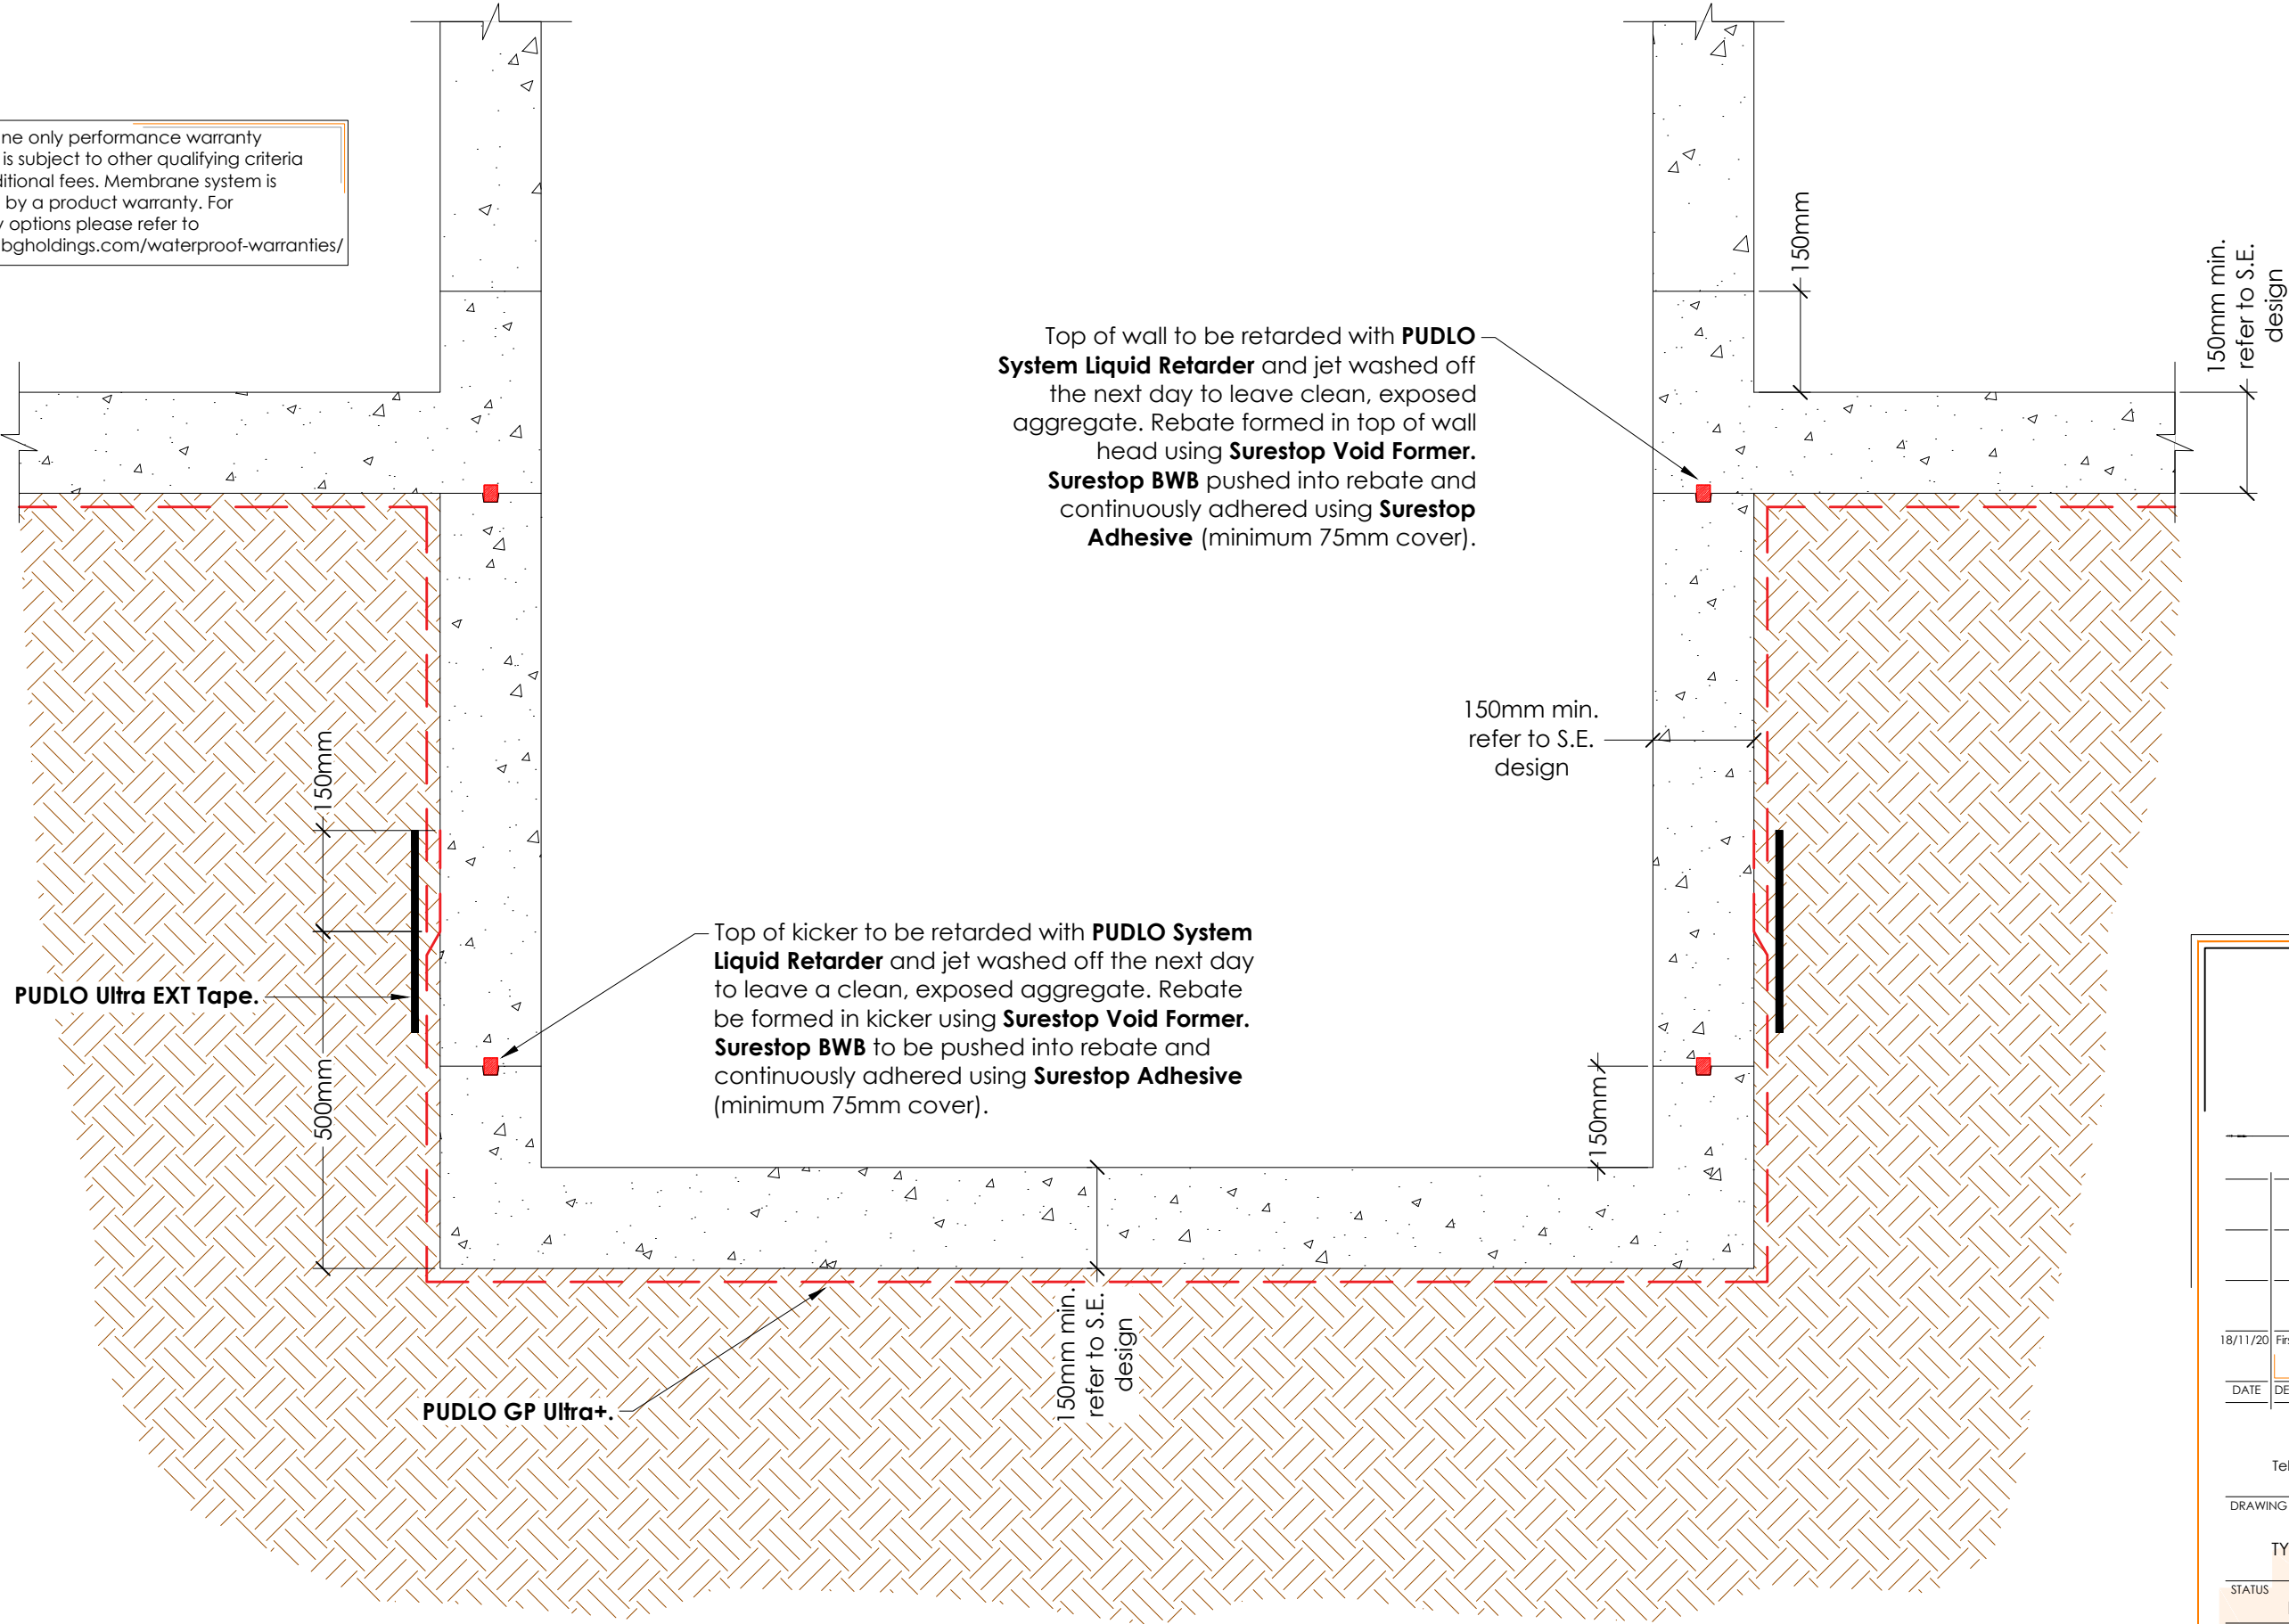

Part of the DB Group

Revision History

DATE	DESCRIPTION	REV.	DES.	Q.C.
18/11/20	First issue.	-	HR	LD

DRAWING TITLE LIFT PIT TYPE 1 DETAIL		PROJECT -	
STATUS FOR INFO		SCALE 1:10 on A3	
DRAWING NUMBER PUDLO-TJD-GPU-MOPW-010		REVISION -	SHEET No. 1 of 1
CLIENT -		PUDLO/DB Group STD Nov 2020 v1	
COPYRIGHT: Not to be reproduced without written permission		A3	

Note:-

This PUDLO detail is to assist with the installation of its products. The detail shows how PUDLO GP Ultra+ and; how PUDLO and Surestop ancillaries are to be installed. For site specific details and confirmation on extent of where PUDLO GP Ultra+ is used i.e. Overlay drawings, must be confirmed by structural engineers/contractor. Individual/Company responsibility for design of the structure must ensure that details shown on PUDLO drawings match the latest construction issue drawings.

The information shown on this detail is given without obligation, or warranty **PRIOR** to consultation or communication with PUDLO/DB Group Ltd.