



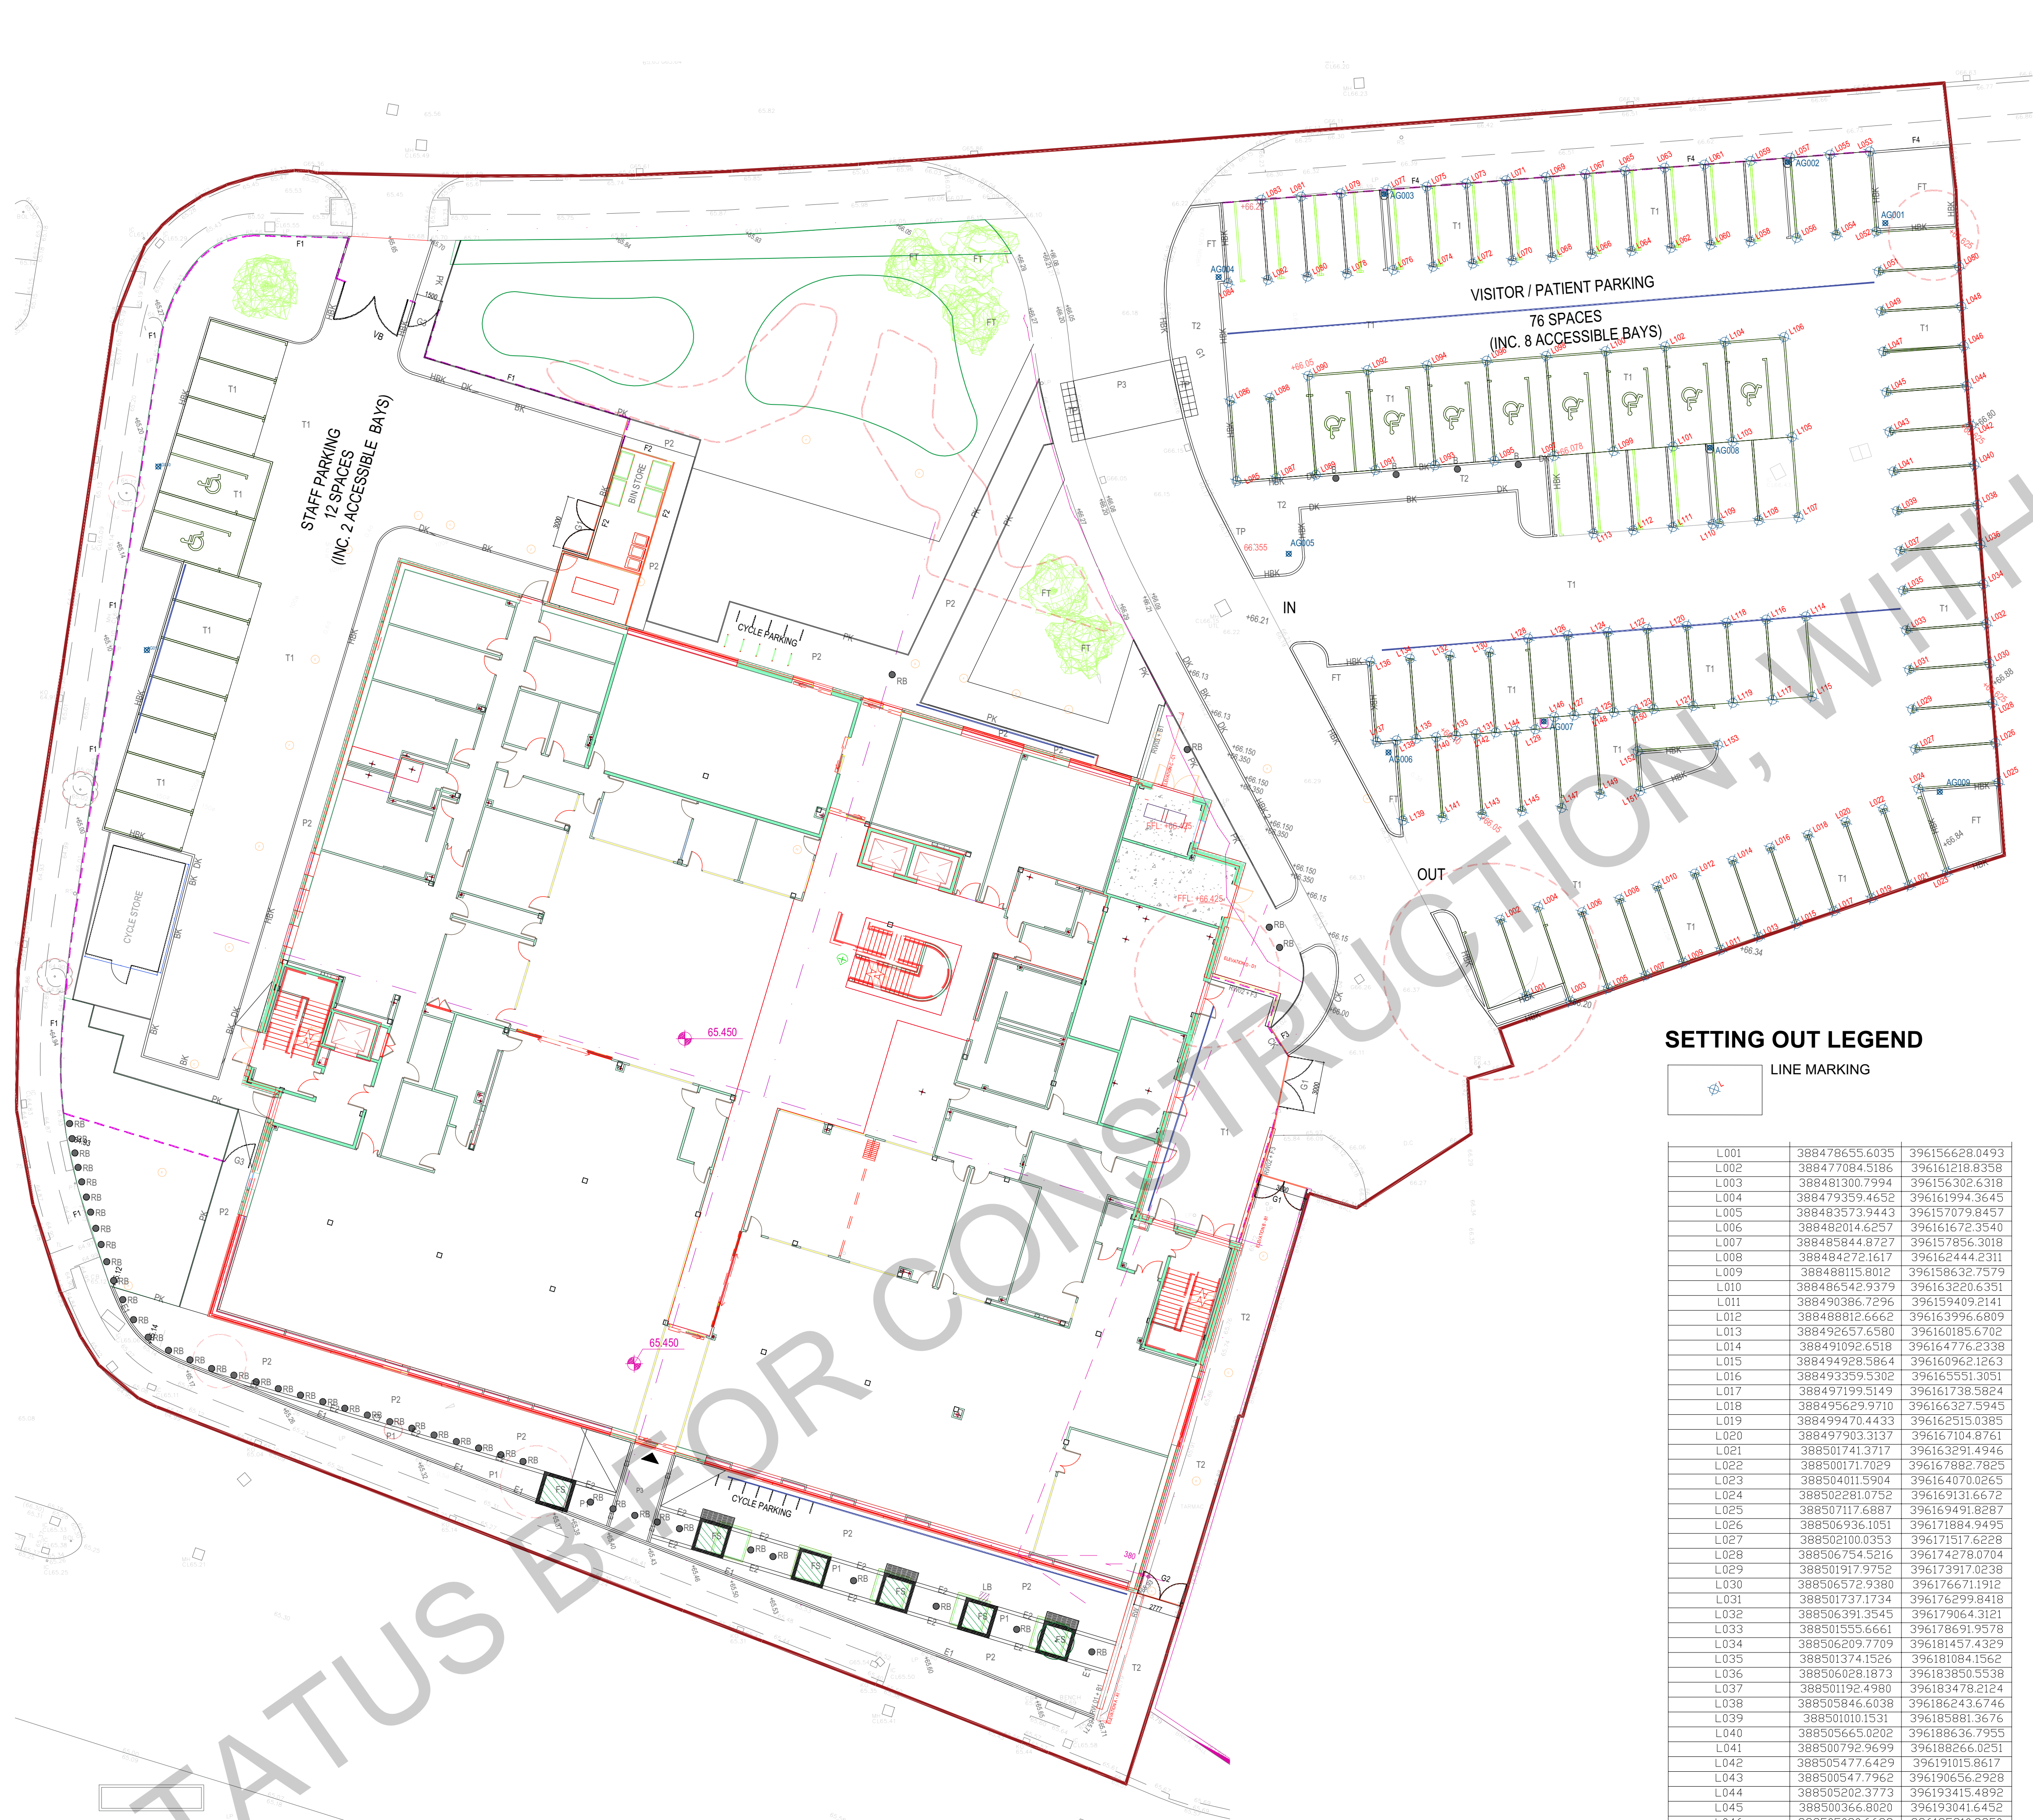


SETTING OUT LEGEND

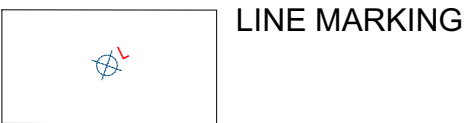

L001	388478655.6035	396156628.0493
L002	388477084.5186	396161218.8358
L003	388481300.7994	396156302.6318
L004	388479359.4652	396161994.3645
L005	388483573.9443	396157079.8457
L006	388482014.6257	396161672.3540
L007	388485844.8727	396157856.3018
L008	388484272.1617	396162444.2311
L009	388488115.8012	396158632.7579
L010	388486542.9379	396163220.6351
L011	388490386.7296	396159409.2141
L012	388488812.6662	396163996.6809
L013	388492657.6580	396160185.6702
L014	388491092.6518	396164776.2338
L015	388494928.5864	396160962.1263
L016	388493359.5302	396165551.3051
L017	388497199.5149	396161738.5824
L018	388495629.9710	396166327.5945
L019	388499470.4433	396162515.0385
L020	388497903.3137	396167104.8761
L021	388501741.3717	396163291.4946
L022	388500171.7029	396167882.7825
L023	388504011.5904	396164070.0265
L024	388502281.0752	396169131.6672
L025	388507117.6887	396169491.8287
L026	388506936.1051	396171884.9495
L027	388502100.0353	396171517.6228
L028	388506754.5216	396174278.0704
L029	388501917.9732	396173917.0238
L030	388506572.9380	396176671.1912
L031	388501737.1734	396176299.8418
L032	388506391.3545	396179064.3121
L033	388501555.6661	396178691.9578
L034	388506209.7709	396181457.4329
L035	388501374.1526	396181084.1562
L036	388506028.1873	396183850.5538
L037	388501192.4980	396183478.2124
L038	388505846.6038	396186243.6746
L039	388501010.1531	396185881.3676
L040	388505665.0202	396188636.7955
L041	388500792.9699	396188266.0251
L042	388505477.6429	396191015.8617
L043	388500547.7962	396190656.2928
L044	388505202.3773	396193415.4892
L045	388500366.8020	396193041.6452
L046	388505020.6629	396195810.3350
L047	388500180.7815	396195493.2416
L048	388504879.7728	396198205.5159
L049	388500037.9874	396197923.3538
L050	388504739.7085	396200601.4254


L050	388504739.7085	396200601.4254
L051	388498988.0955	396200316.3137
L052	388499746.8849	396202720.2259
L053	388499354.3486	396207554.3230
L054	388497348.5901	396202529.9340
L055	388496961.8678	396207364.4925
L056	388494950.5128	396202339.6595
L057	388494569.3870	396207174.6620
L058	388492164.0440	396202118.5681
L059	388492176.9062	396206984.8315
L060	388489763.0673	396201928.0635
L061	388489385.6786	396206763.3625
L062	388487374.0145	396201738.5050
L063	388486993.1978	396206573.5320
L064	388484988.1789	396201549.2017
L065	388484600.7170	396206383.7015
L066	388482592.2717	396201359.0993
L067	388482208.2362	396206193.8710
L068	388480200.1729	396201169.2991
L069	388479815.7554	396206004.4005
L070	388477805.2663	396200979.2761
L071	388477423.2746	396205814.2099
L072	388475412.6922	396200789.4382
L073	388475030.7938	396205624.3794
L074	388473021.0483	396200599.6741
L075	388472638.3130	396205434.5489
L076	388470629.1756	396200409.8918
L077	388470245.8321	396205244.7185
L078	388467837.7455	396200188.4068
L079	388467454.6046	396205023.2494
L080	388465449.5818	396199998.9188
L081	388465062.1238	396204833.4189
L082	388463056.3858	396199809.0316
L083	388462669.6430	396204643.5884
L084	388460662.6686	396199619.1029
L085	388461177.8425	396187672.4222
L086	388460794.0366	396192507.2121
L087	388463570.3233	396187862.2527
L088	388463182.6879	396192696.7387
L089	388465962.8041	396188052.0832
L090	388465492.9199	396194026.1333
L091	388469551.5253	396188336.8290
L092	388469075.8258	396194368.0990
L093	388473140.2465	396188621.5748
L094	388472662.8145	396194652.7074
L095	388476728.9677	396188906.3206
L096	388476251.8359	396194937.4770
L097	388480317.6889	396189191.0664
L098	388479843.7901	396195222.4793
L099	388483906.4101	396189475.8121
L100	388483428.7541	396195506.9269
L101	388487495.1313	396189760.5579
L102	388487016.6390	396195791.6063
L103	388491083.8525	396190045.3037
L104	388490607.0662	396196076.4875
L105	388494672.5737	396190330.0495
L106	388494194.9063	396196361.1634
L107	388495056.1617	396185495.2423
L108	388492661.5160	396185305.2400
L109	388490273.5058	396185115.7642
L110	388489879.2775	396185084.4843
L111	388487482.4124	396184894.3059
L112	388485086.8808	396184704.1587
L113	388482697.5115	396184514.5750
L114	388495500.8995	396179511.6728
L115	388495887.8338	396174677.1311
L116	388493114.3379	396179322.3119
L117	388493495.3530	396174487.3006
L118	388490723.0646	396179132.5772
L119	388491102.8722	396174297.4701
L120	388488321.2165	396178942.0035
L121	388488710.3914	396174107.6396
L122	388485934.7466	396178752.6499
L123	388486318.3624	396173917.8449
L124	388483548.4455	396178563.3097
L125	388483925.4298	396173727.9785
L126	388481147.7816	396178372.8299
L127	388481532.9490	396173538.1480
L128	388478758.7623	396178183.2740
L129	388479191.8806	396172700.3540
L130	388476417.5768	396177345.4706
L131	388476801.1926	396172510.6657
L132	388474023.5845	396177155.5202
L133	388474407.2003	396172320.7152
L134	388471630.1457	396176965.6137
L135	388472013.7615	396172130.8087
L136	388469241.9355	396176776.1220
L137	388469625.5513	396171941.3170
L138	388470818.1978	396172035.9471
L139	388471202.1685	396167201.1703
L140	388473210.6786	396172225.7777
L141	388473594.2945	396167390.9727
L142	388475603.1594	396172415.6082
L143	388475986.7753	396167580.8032
L144	388477995.6402	396172605.4387
L145	388478382.5747	396167770.8971
L146	388480336.7086	396173443.2328
L147	388480772.7186	396167960.5422
L148	388482729.1894	396173633.0633
L149	388483114.2892	396168798.3761
L150	388485121.6702	396173822.8938
L151	388485505.2860	396168988.0888
L152	388485365.2988	396171384.5245
L153	388490200.1038	396171768.1403

- Notes:
- This drawing is copyright.
 - Do not scale dimensions from this drawing.
 - This drawing is to be read in conjunction with all other relevant drawings.
 - All discrepancies on this drawing are to be reported to the architect.
 - Do not modify any element of this drawing.
 - Use drawing only for purpose(s) issued.

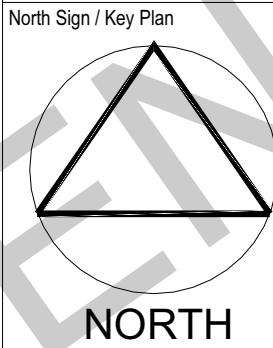

The following external model files are included within this drawing:

C02	17/12/21	Amends following client comments	JH	CH
C01	14/05/20	CONSTRUCTION ISSUE	NV	RW
Rev	Date	Revision Notes	Dn	Rv
Client / Contractor				

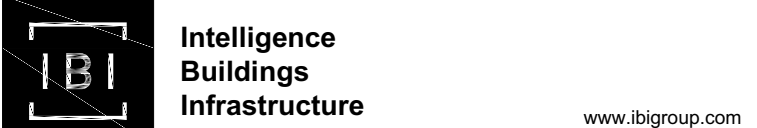

Project
GORTON COMMUNITY HUB

Drawing Title
SETTING OUT 2of3 - LINE MARKINGS

Job Number 119091	Date 06/08/21	Drawn By JH
Scale@A1 1:200	Purpose CONSTRUCTION ISSUE	Reviewed By RW
Drawing Number GCH-IBI-XX-XX-DR-L-700-0017	Revision C02	Suitability S4