


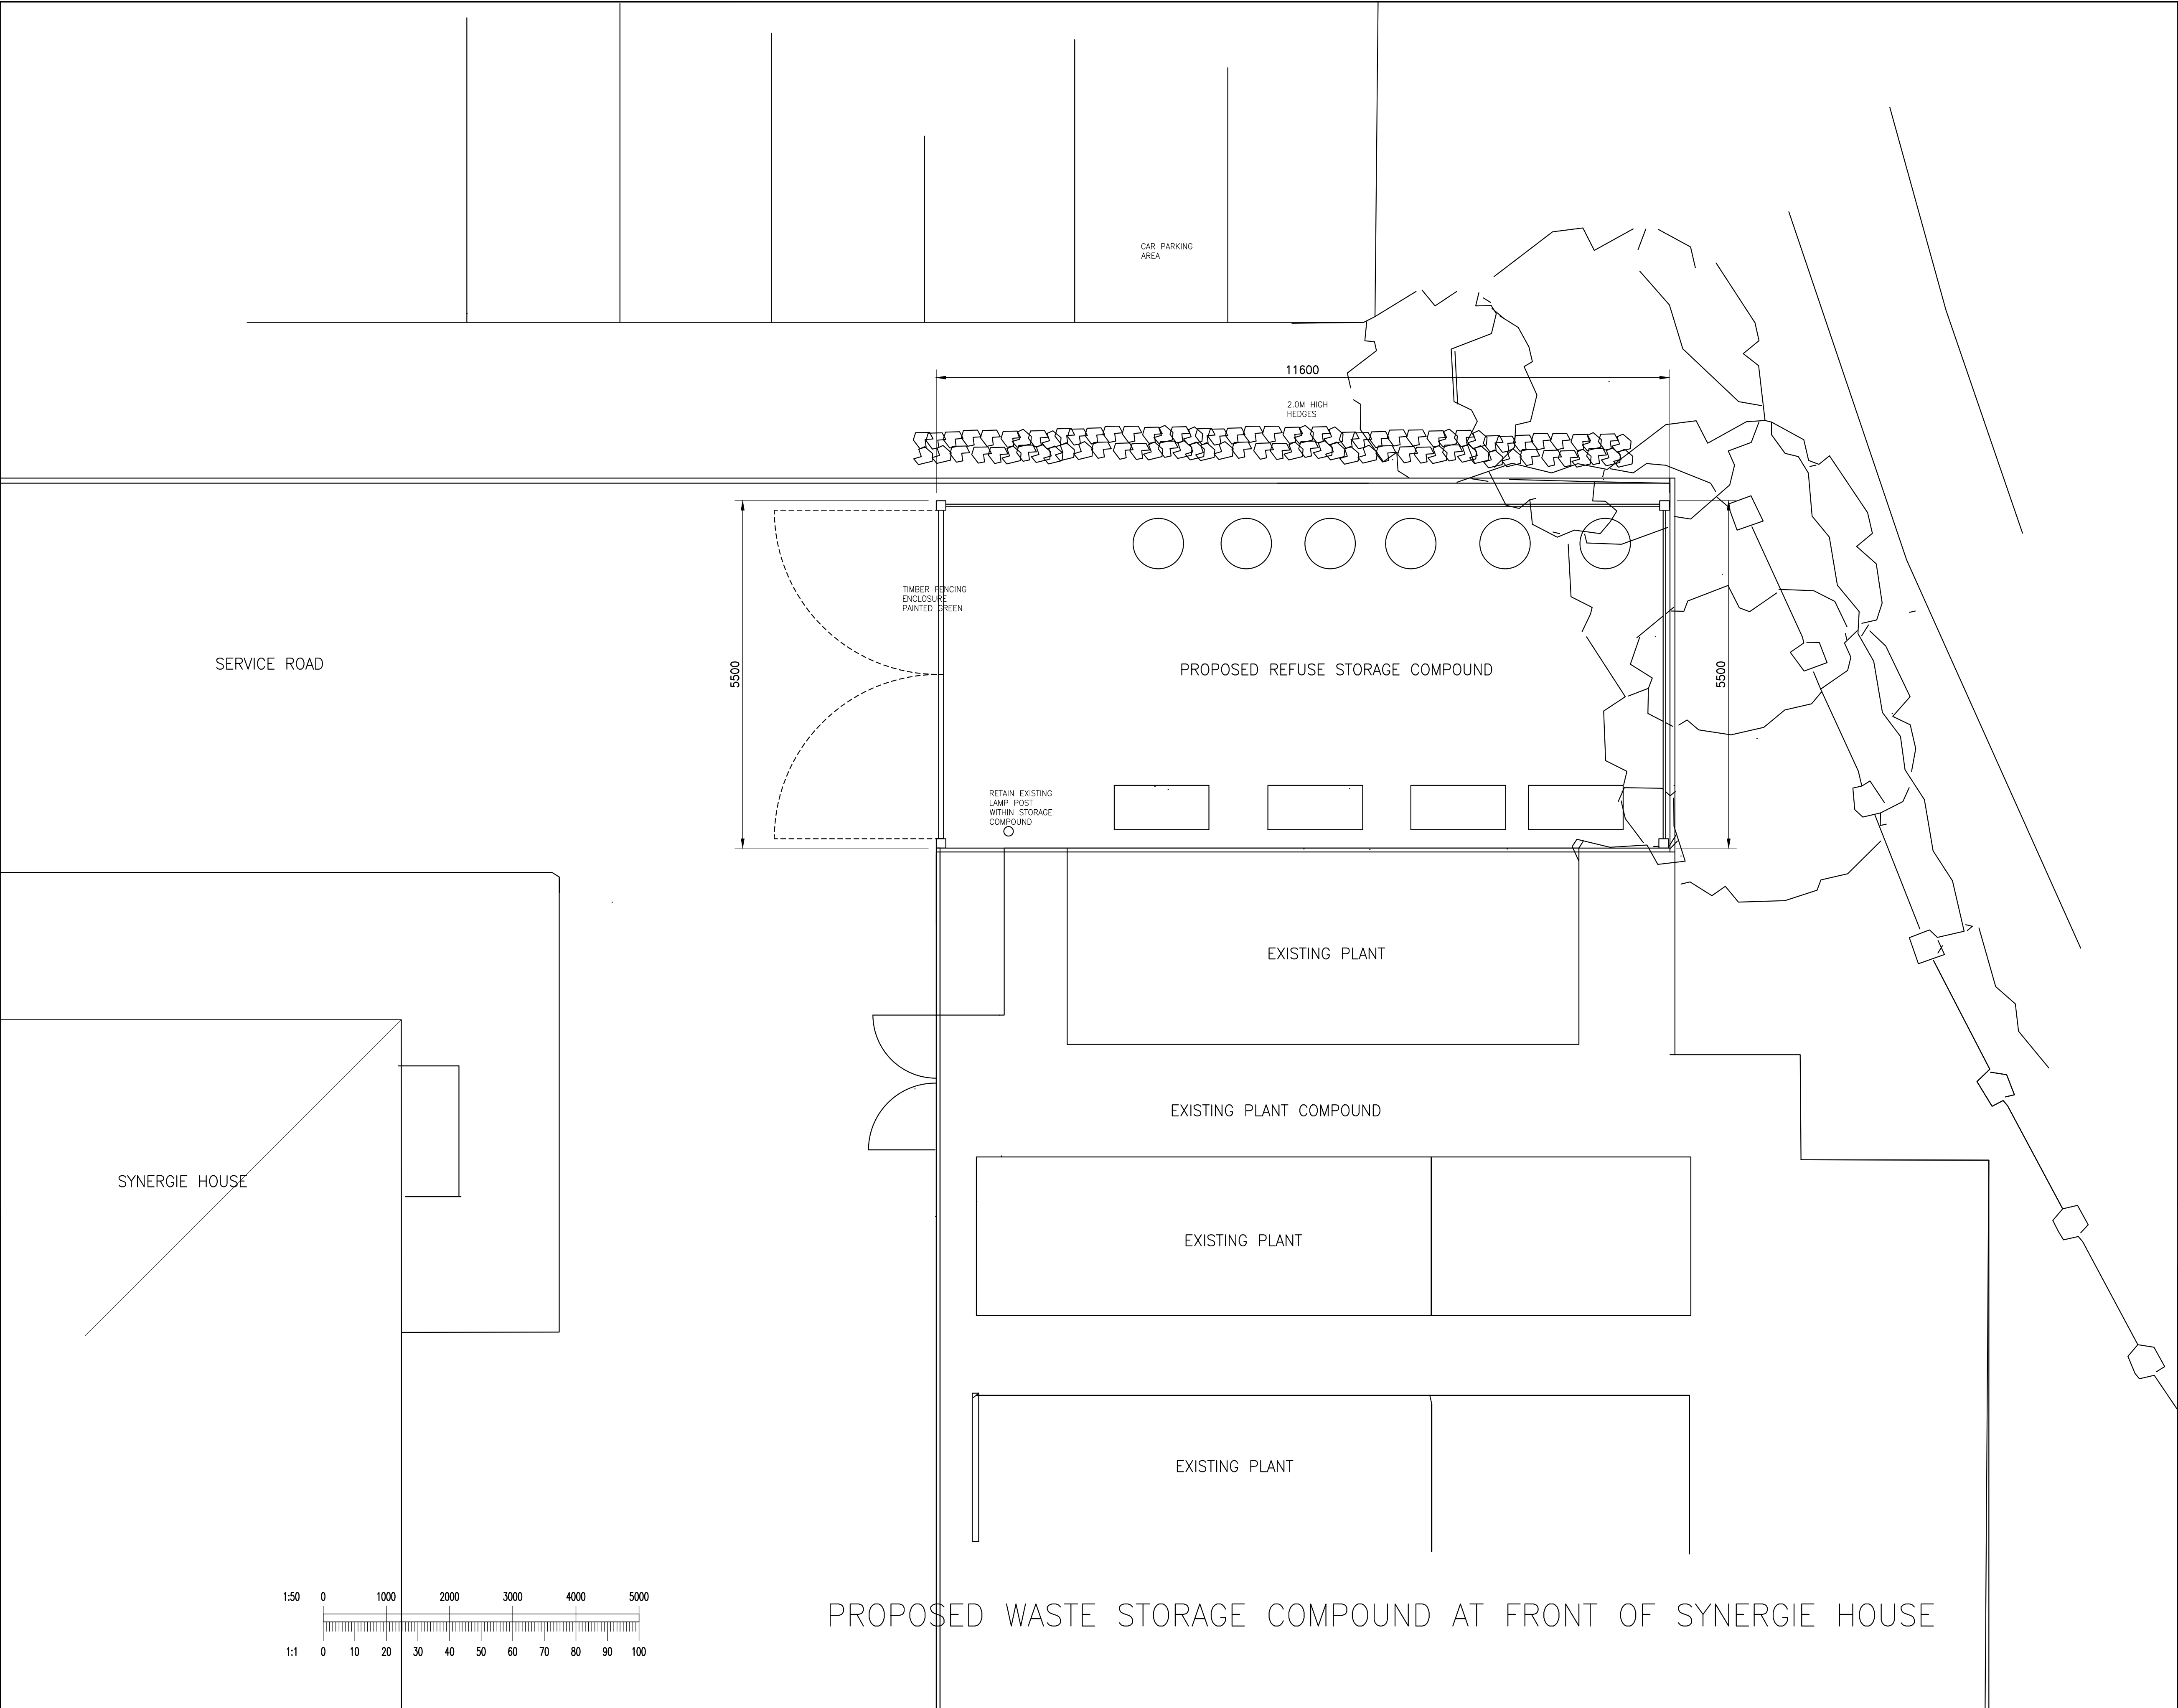

- Notes :
- Dimensions are to be checked on site before fabrication and construction
 - Any discrepancies are to be immediately notified to the designers
 - Structural measurements are to be taken from the structural engineers drawings
 - Do not scale
 - Copyright reserved

REV	DESCRIPTION	DATE
DRAWING ISSUE STATUS		
PLANNING		
Client		
EQUINIX		
Job Title		
WASTE STORAGE COMPOUND AT MA4 MANCHESTER		
Drawing Title		
PROPOSED WASTE STORAGE COMPOUND PLAN		
Scale		
1:50		
Date		Drawn by
SEPT 22		GRS
Drg. No.		Rev
10.002		