


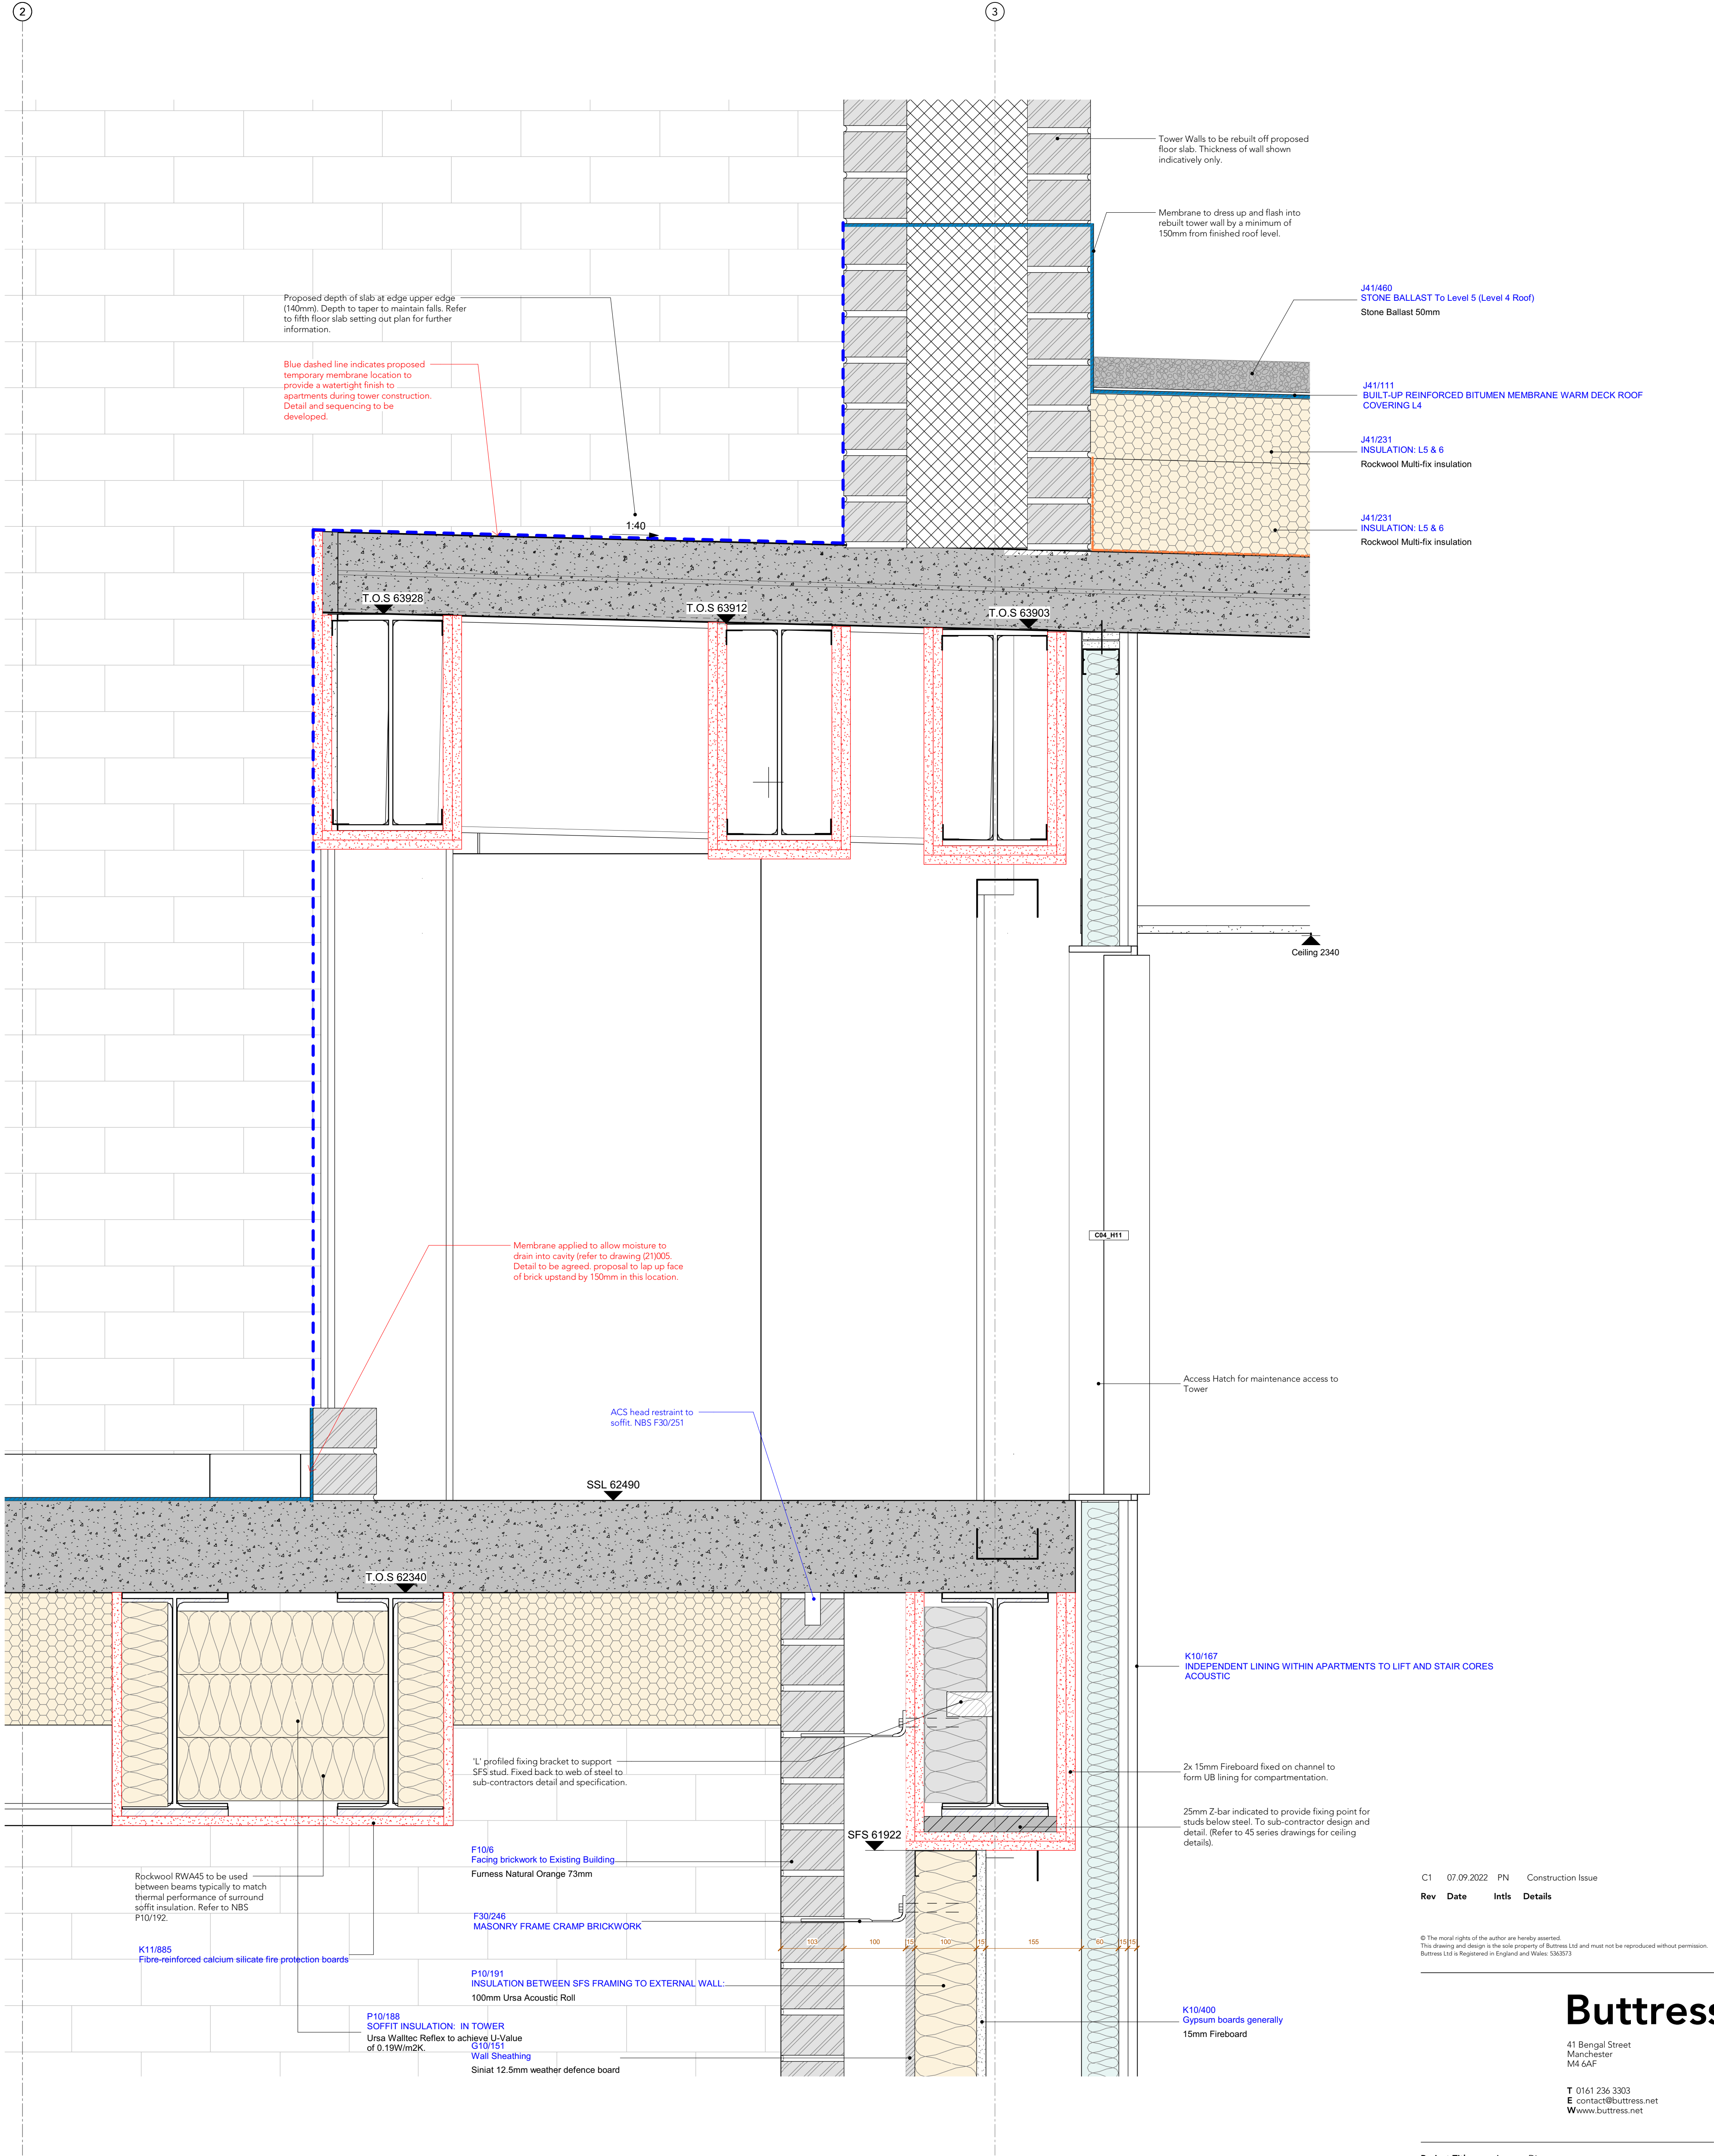

C1 07.09.2022 PN Construction Issue

Rev Date Intls Details

© The moral rights of the author are hereby asserted.
This drawing and design is the sole property of Buttress Ltd and must not be reproduced without permission.
Buttress Ltd is Registered in England and Wales: 5363573

Buttress

41 Bengal Street
Manchester
M4 6AF

T 0161 236 3303
E contact@buttress.net
W www.buttress.net

Project Title Ancoats Dispensary
Client Great Places Housing Group
Location Ancoats, Greater Manchester

Drawing ref Tower Section Detail 01

Date 07/09/2022 16:53:52 Scale 1 : 5
Checker AH Orig Paper Size A1

Job No: 210005 Status CONSTRUCTION

Project: Origin: Zone: Level: Type: Disc: Number: Rev:

210005-BA-XX-XX-DR-A-(21)003- C1

Tower Section Detail 01

1 : 5