


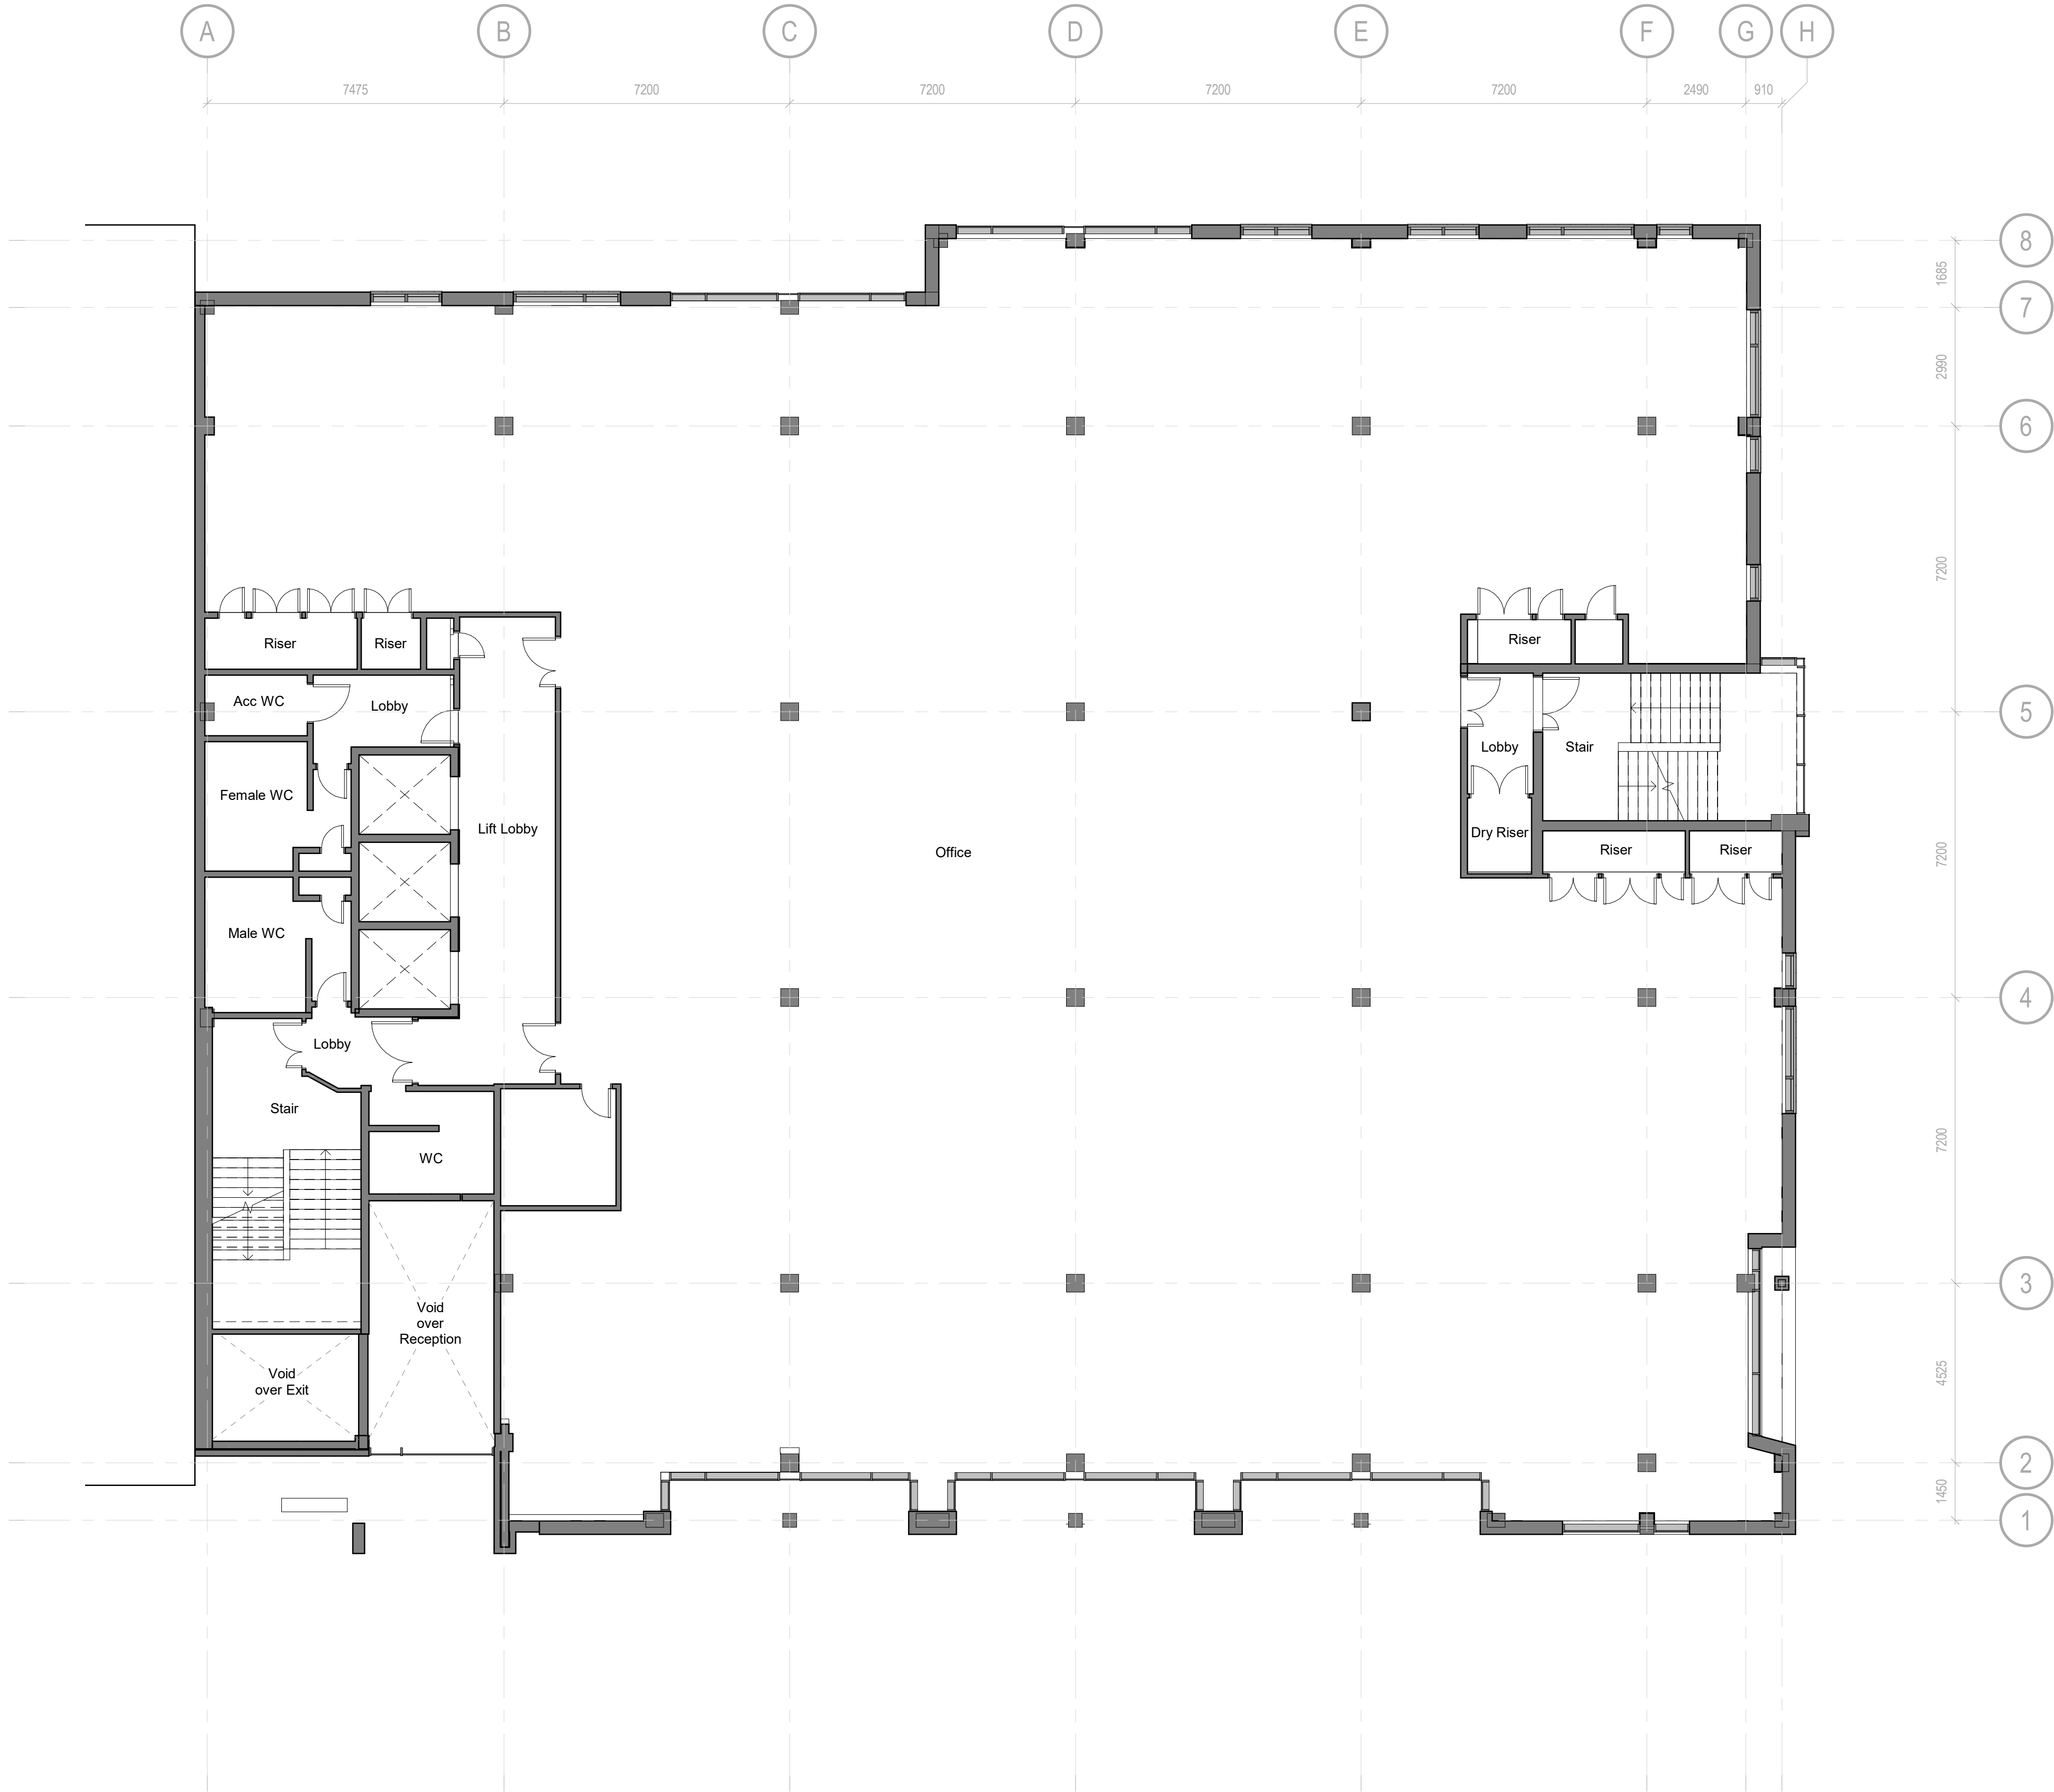


Notes

Do not scale from this drawing.

All dimensions are to be checked prior to construction and any discrepancies are to be identified to the Architect.

Copyright reserved.

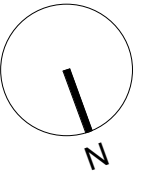

P1 21/10/22 Issued for planning GL

Revisions

Purpose **PLANNING** Status Code **S4**


Client **OBI**

Project **17 QUAY STREET MANCHESTER**

Title **Level 01 Existing GA plan**

Scale	Size	Date	Drawn	Checked
1 : 100	A1	07/10/22	GL	NS

3DReid
www.3DReid.com
Architecture Interiors Masterplanning

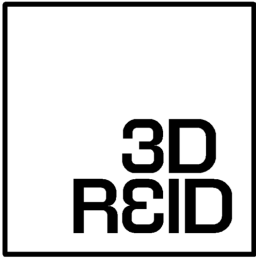

Drawing No.	Rev.
220022-3DR-ZZ-01-DR-A-08103	P1