


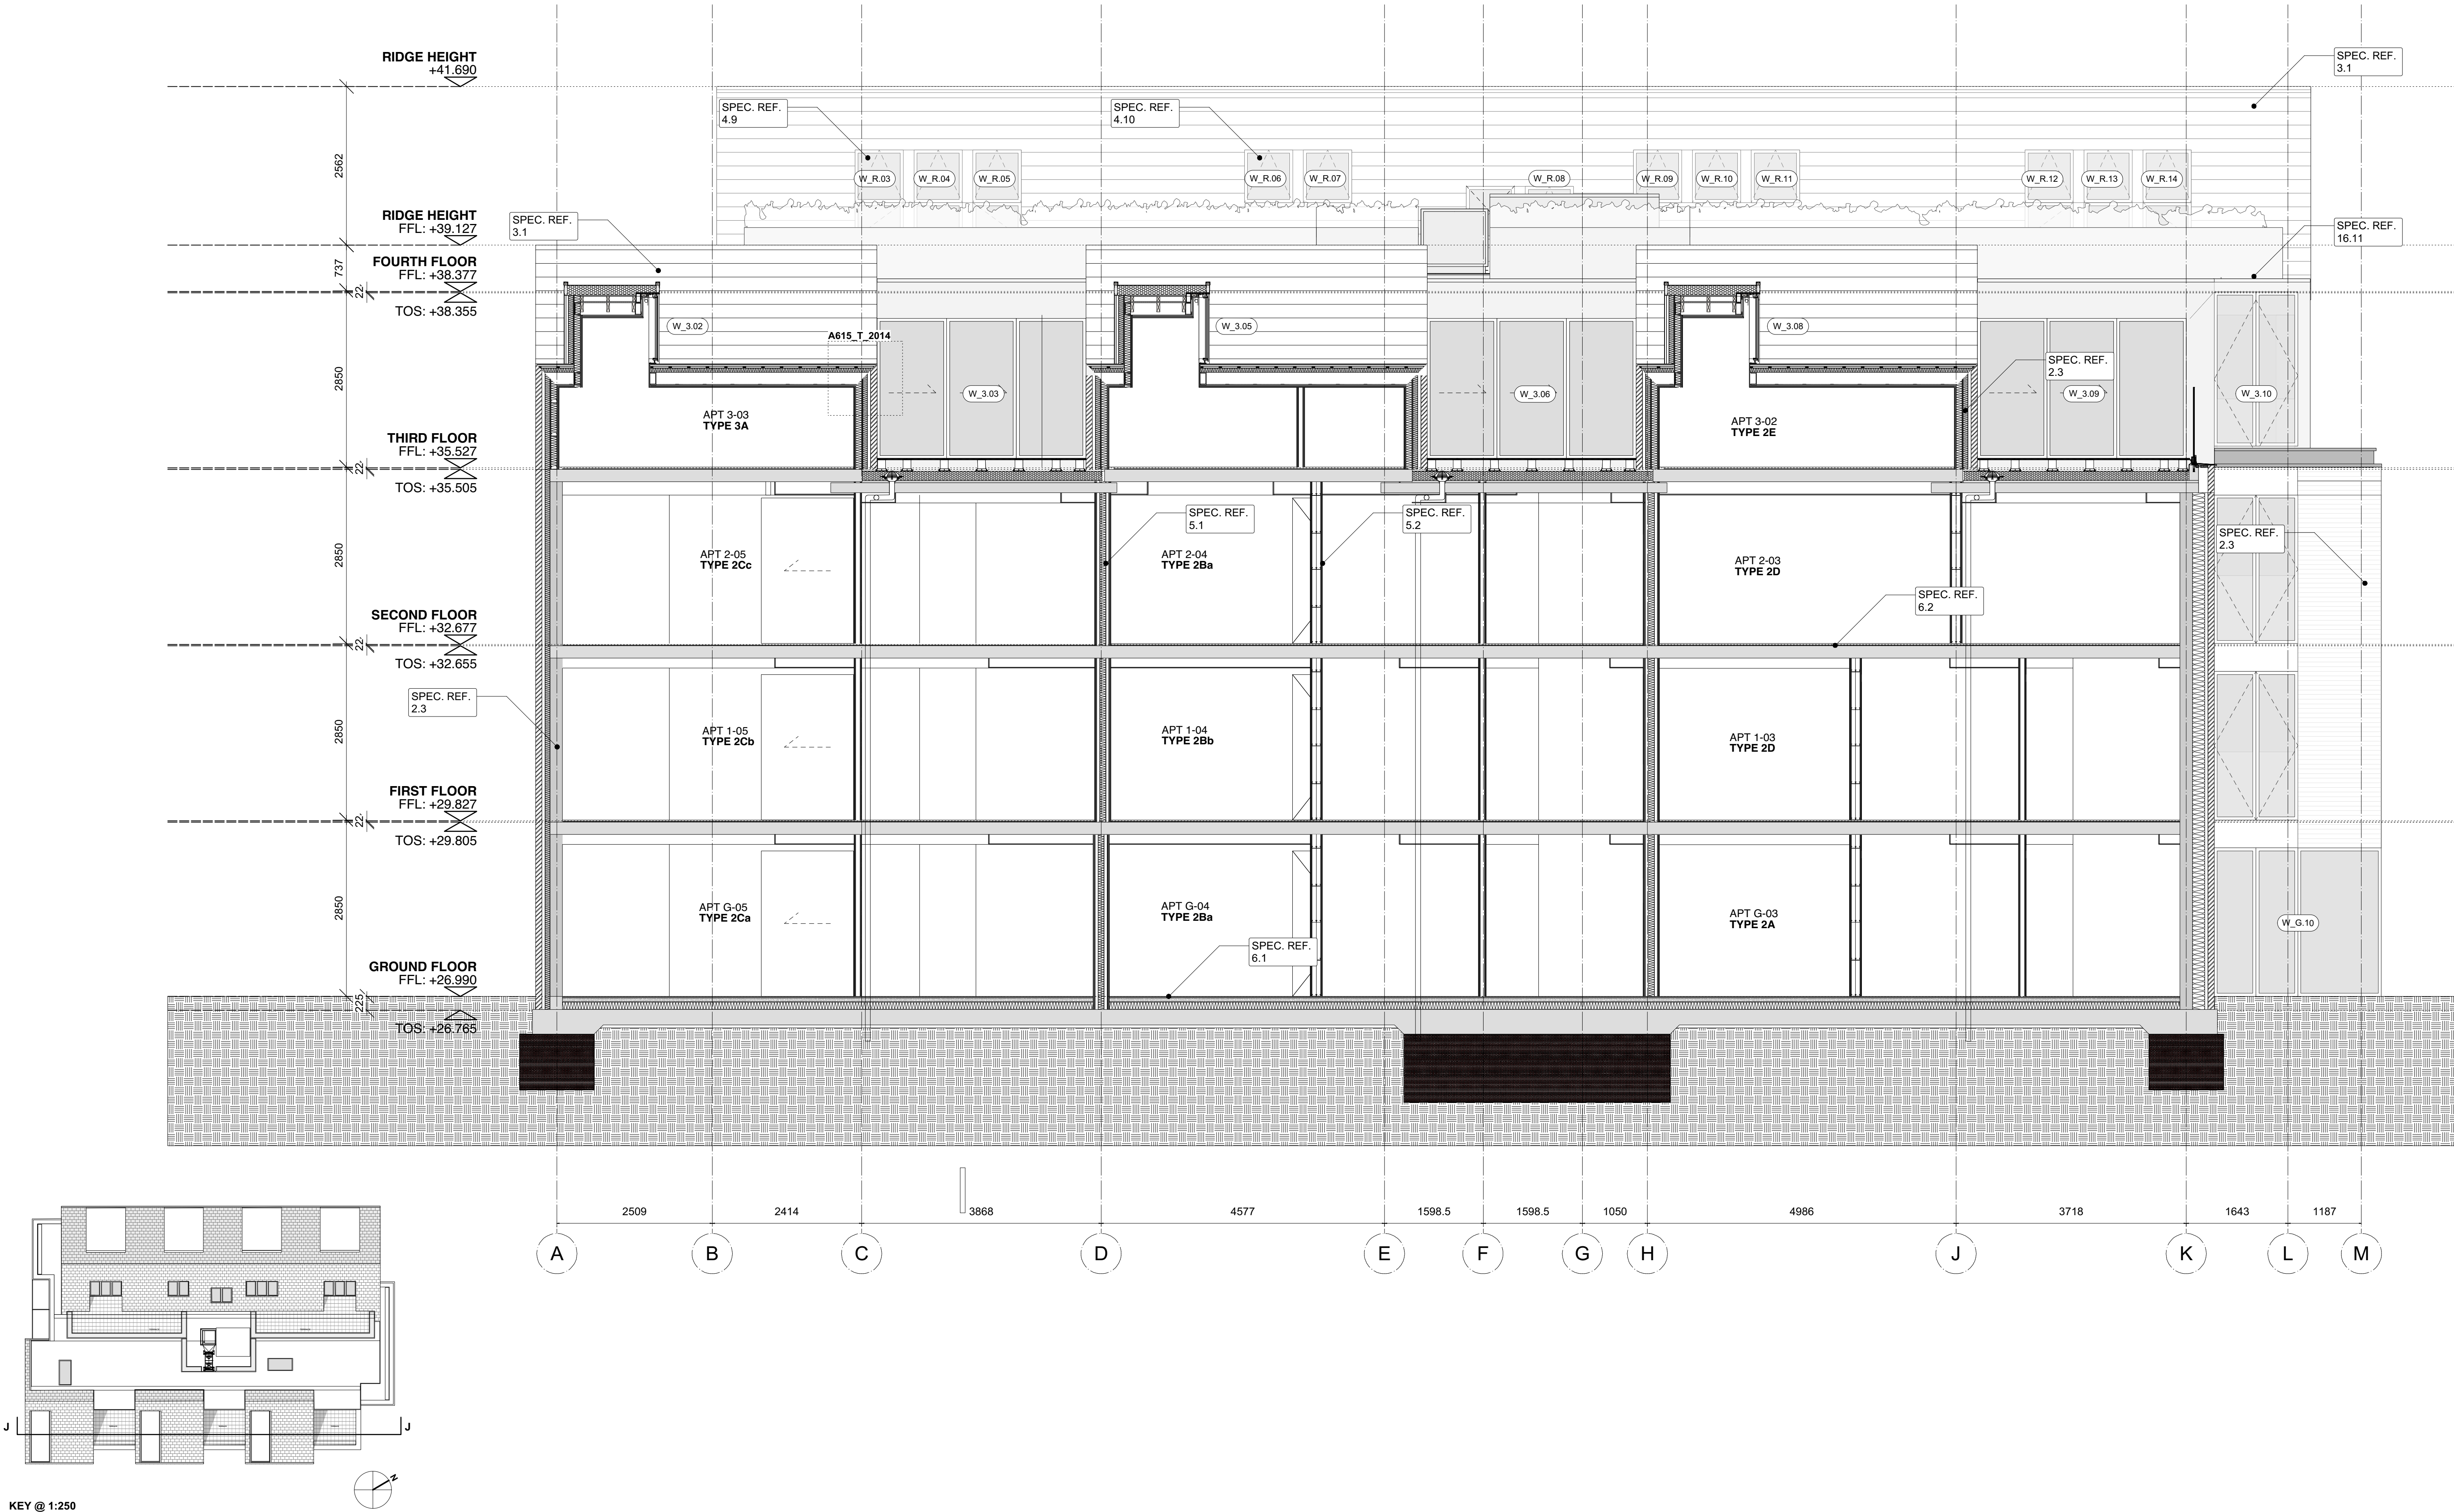

TO BE READ IN CONJUNCTION WITH OUTLINE SPECIFICATION

DO NOT SCALE FROM DRAWING, WORK TO FIGURED DIMENSIONS ONLY. ALL DIMENSIONS TO BE CHECKED BY CONTRACTOR/FABRICATOR PRIOR TO CONSTRUCTION. REPORT ALL DISCREPANCIES TO THE ARCHITECT.

ANY EXISTING DIMENSIONS NOTED ON THE DRAWING ARE TO BE CHECKED BY THE CONTRACTOR PRIOR TO COMMENCEMENT OF THE WORKS.

FOUNDATIONS AND STEELWORK POSITIONS INDICATIVE & SUBJECT TO FINAL CO-ORDINATION WITH STRUCTURAL ENGINEER.

FOR CEILING HEIGHTS REFER TO ARCHITECT'S DRAWINGS A615, C, 130-134.

IMPORTANT NOTES:

B
A
-

24 JUN 22
20 JAN 22
24 NOV 21

FFL LEVELS AMENDED
ISSUED FOR CONSTRUCTION
ISSUED FOR TENDER

REVISION

DATE

DESCRIPTION

CLIENT: PRESTBURY ESTATES

PROJECT: SLATE WHARF

ADDRESS: SLATE WHARF, MANCHESTER, M15 4ST

DRAWING TITLE: PROPOSED SECTION JJ

SCALE: 1:50@A1

DATE: JULY 2021

DRAWING NO: A615_C_409B

OLLIER SMURTHWAITE ARCHITECTS

40 King Street, Manchester, M2 6BA
T 0161 883 0838
F 0161 883 0839
E mail@olliersmurthwaite.com