
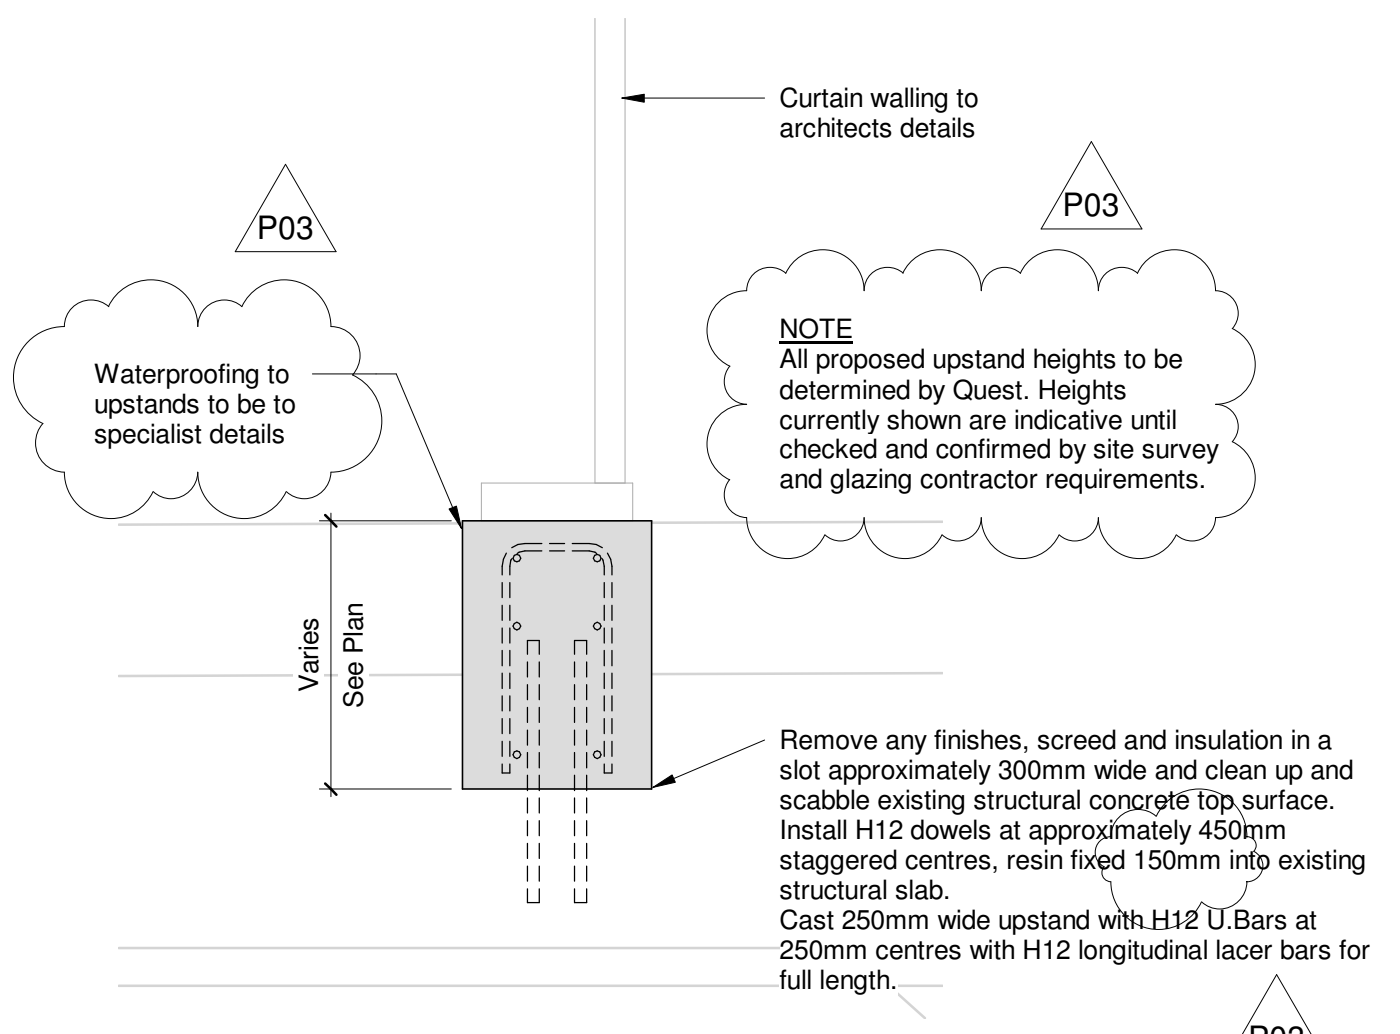


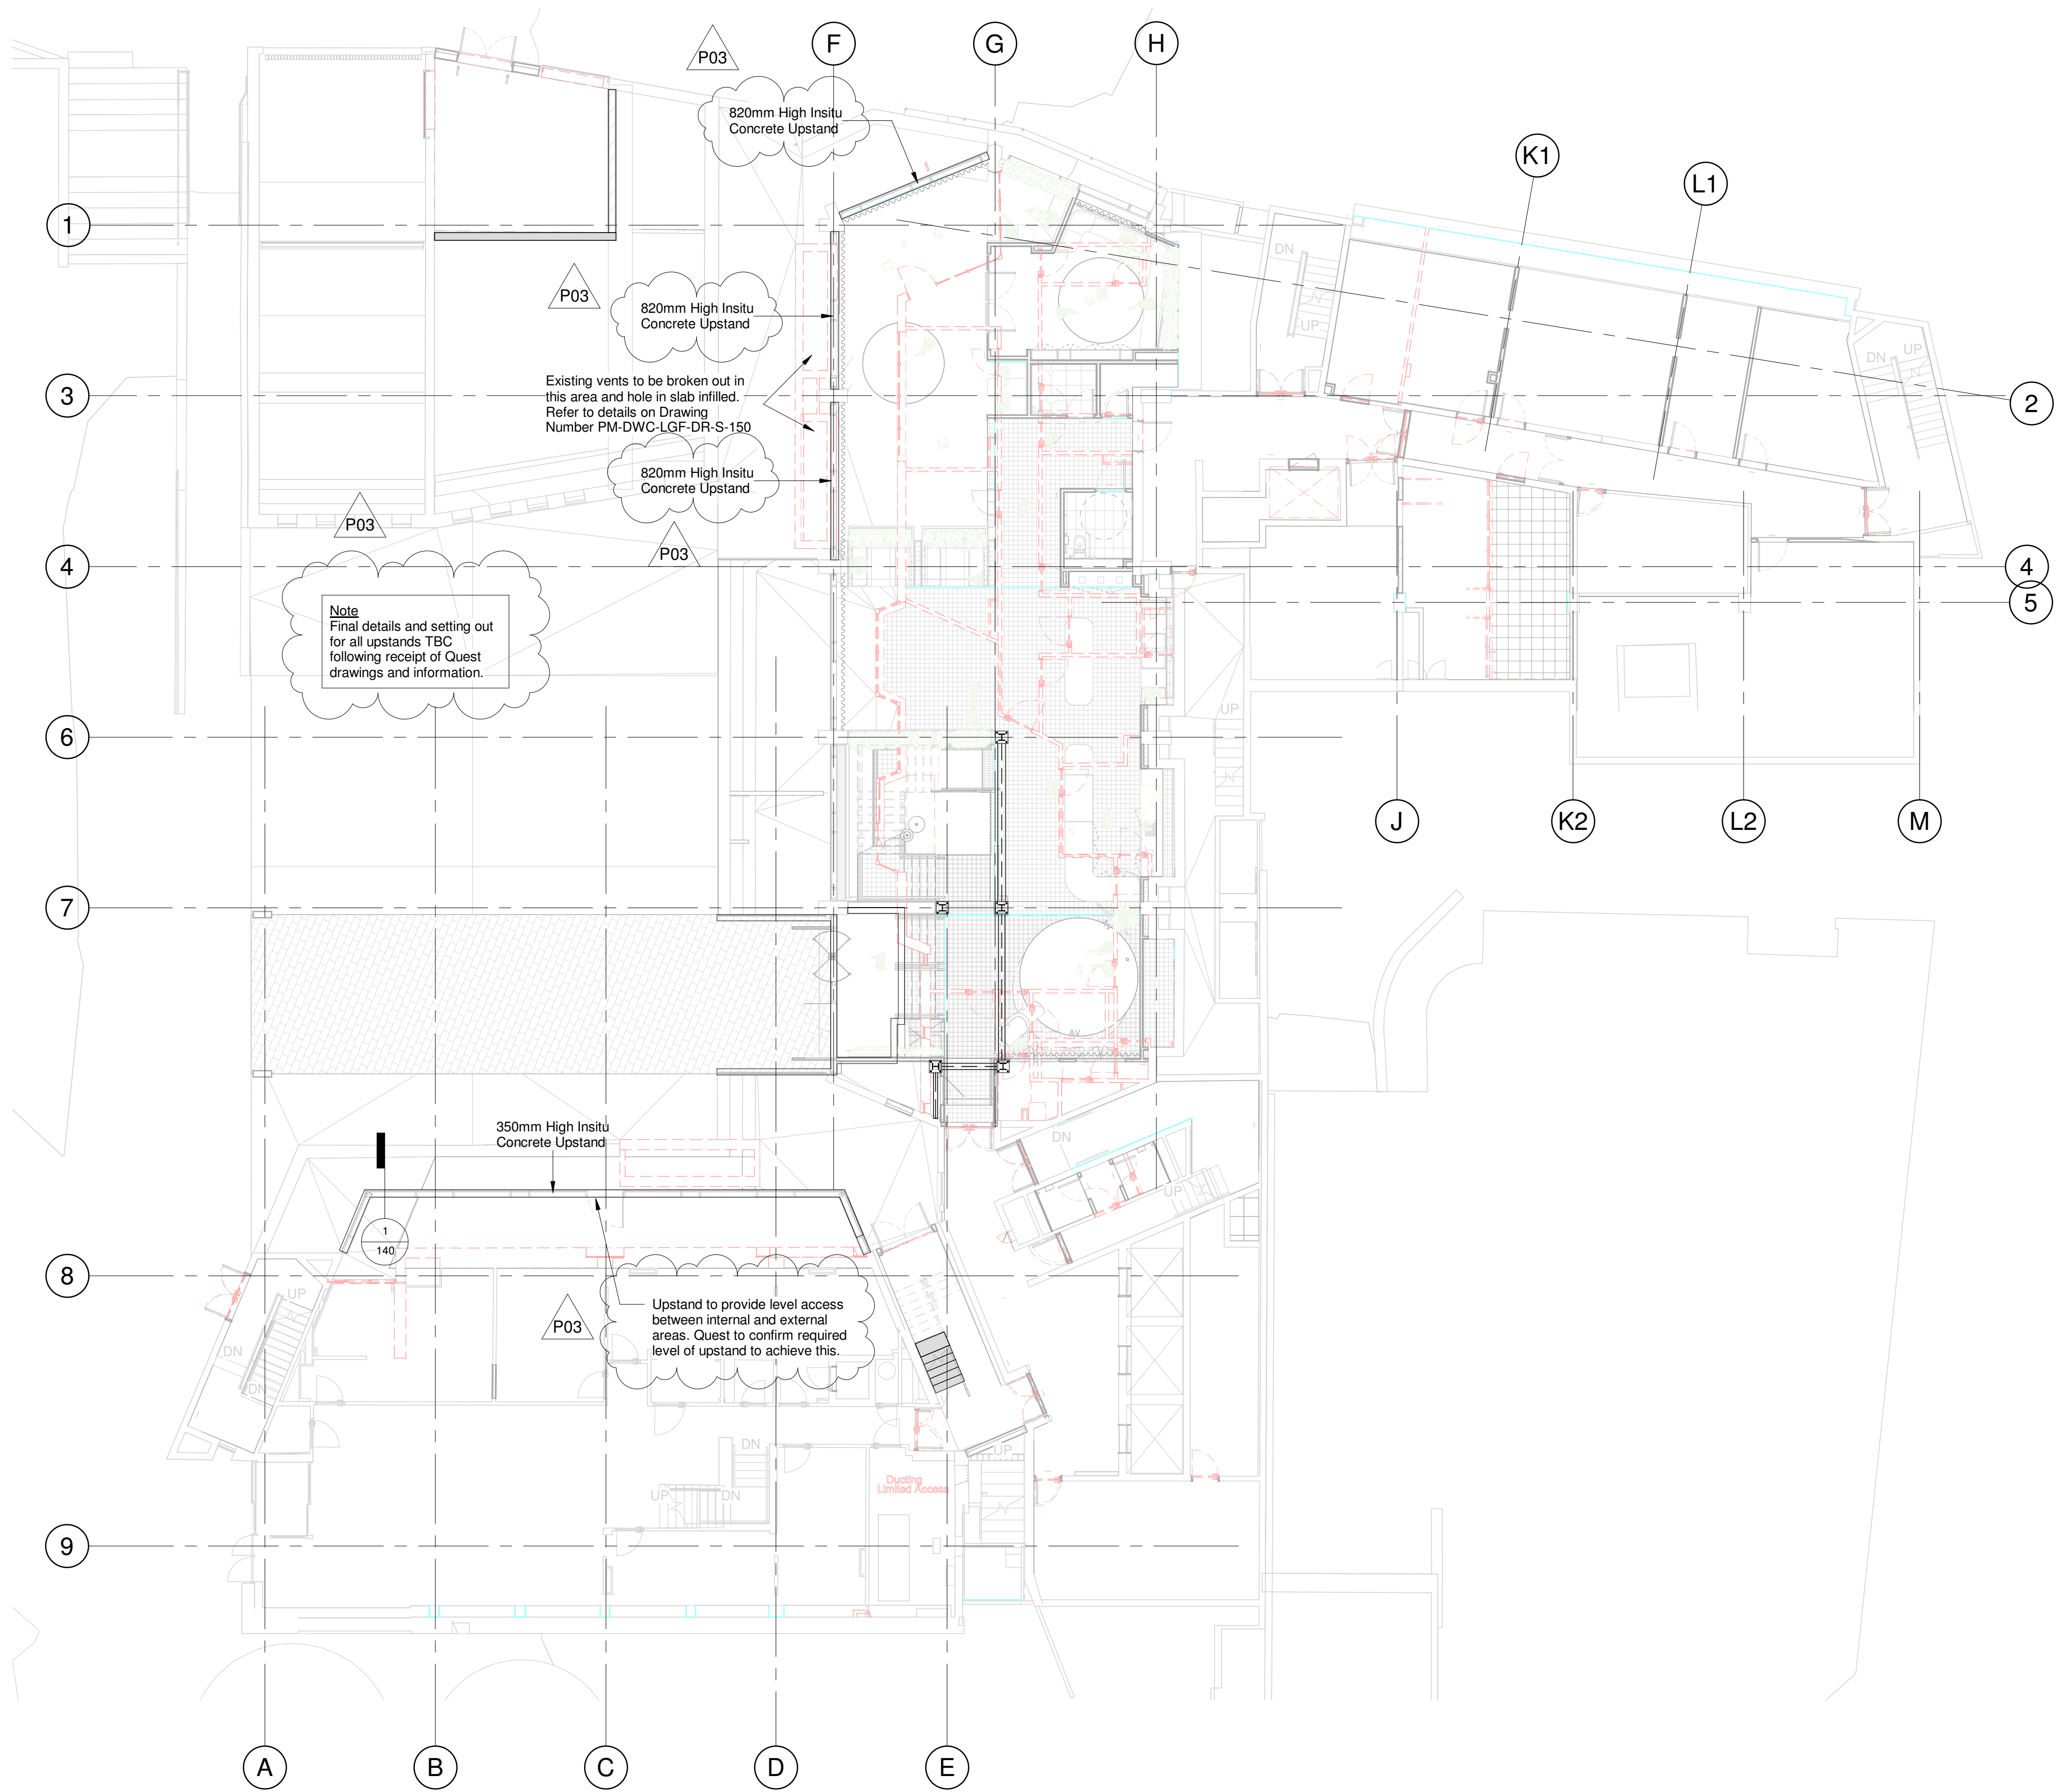

Typical Upstand Detail 1 to Existing Slab
1 : 10

Lower Ground Floor Upstand Layout
1 : 125

GENERAL NOTES

Do not scale from this drawing. If in doubt about a dimension or level shown on this drawing, please ask.

All dimensions are in millimetres and all levels are in metres unless noted otherwise.

Contractor to check all dimensions and levels and report any omissions and errors to the Engineer.

- All setting out and levels are to be to architects details.
- All concrete to be grade C32/40.
- All new concrete slabs to have smooth float finish to minimum SR3 in accordance with BS8204-2 (Ref 6) to architects requirements.

P03	UPDATED WS4 ISSUE	IG	CJC	08.09.22
P02	UPDATED WS4 ISSUE	IG	CJC	24.08.22
P01	WS4 UPDATE	IG	CJC	06.07.22
Rev	Description	By	Auth	Date

Revisions

Marsland House, Marsland Road
Sale, Cheshire, M33 3AQ
Tel: 0161 969 4144
Web: www.dwlip.com

COPYRIGHT:
The concepts and the information contained in this document are the copyright of DW Consulting Engineers LLP. Use or copying of the document in whole or in part without written permission of DW Consulting Engineers LLP constitutes an infringement of copyright.

Client: **bruntwood works**

Project: **Pall Mall Manchester Refurbishment Works**

Drawing Title: **Structural Works Lower Ground Level Upstand Requirements**

Drawing Status: **Preliminary**

THIS DRAWING CAN ONLY BE USED FOR CONSTRUCTION PURPOSES WHEN DRAWING STATUS IS SHOWN AS 'CONSTRUCTION'. UNTIL THEN THIS DRAWING MAY ONLY BE USED FOR INFORMATION.

Project No.	Drwg No.			
DW2291	PM-DWC-LGF-DR-S-140			
Scale:	Sheet Size:	Revision:		
As indicated	A1			
Date:	Drawn:	Checked:	Auth:	
JULY 22	IG	CJC	CJC	P03