


Do not scale from this drawing. All dimensions to be checked on site prior to manufacture and construction. This drawing is the property of Harrison Ince Holdings Limited and should not be reproduced without permission.
All discrepancies to be brought to the attention of the architect immediately.
This drawing is to be read in conjunction with the specification / bill of quantities and related drawings.

REVISIONS


- FIRST ISSUE

07.09.2022 EW

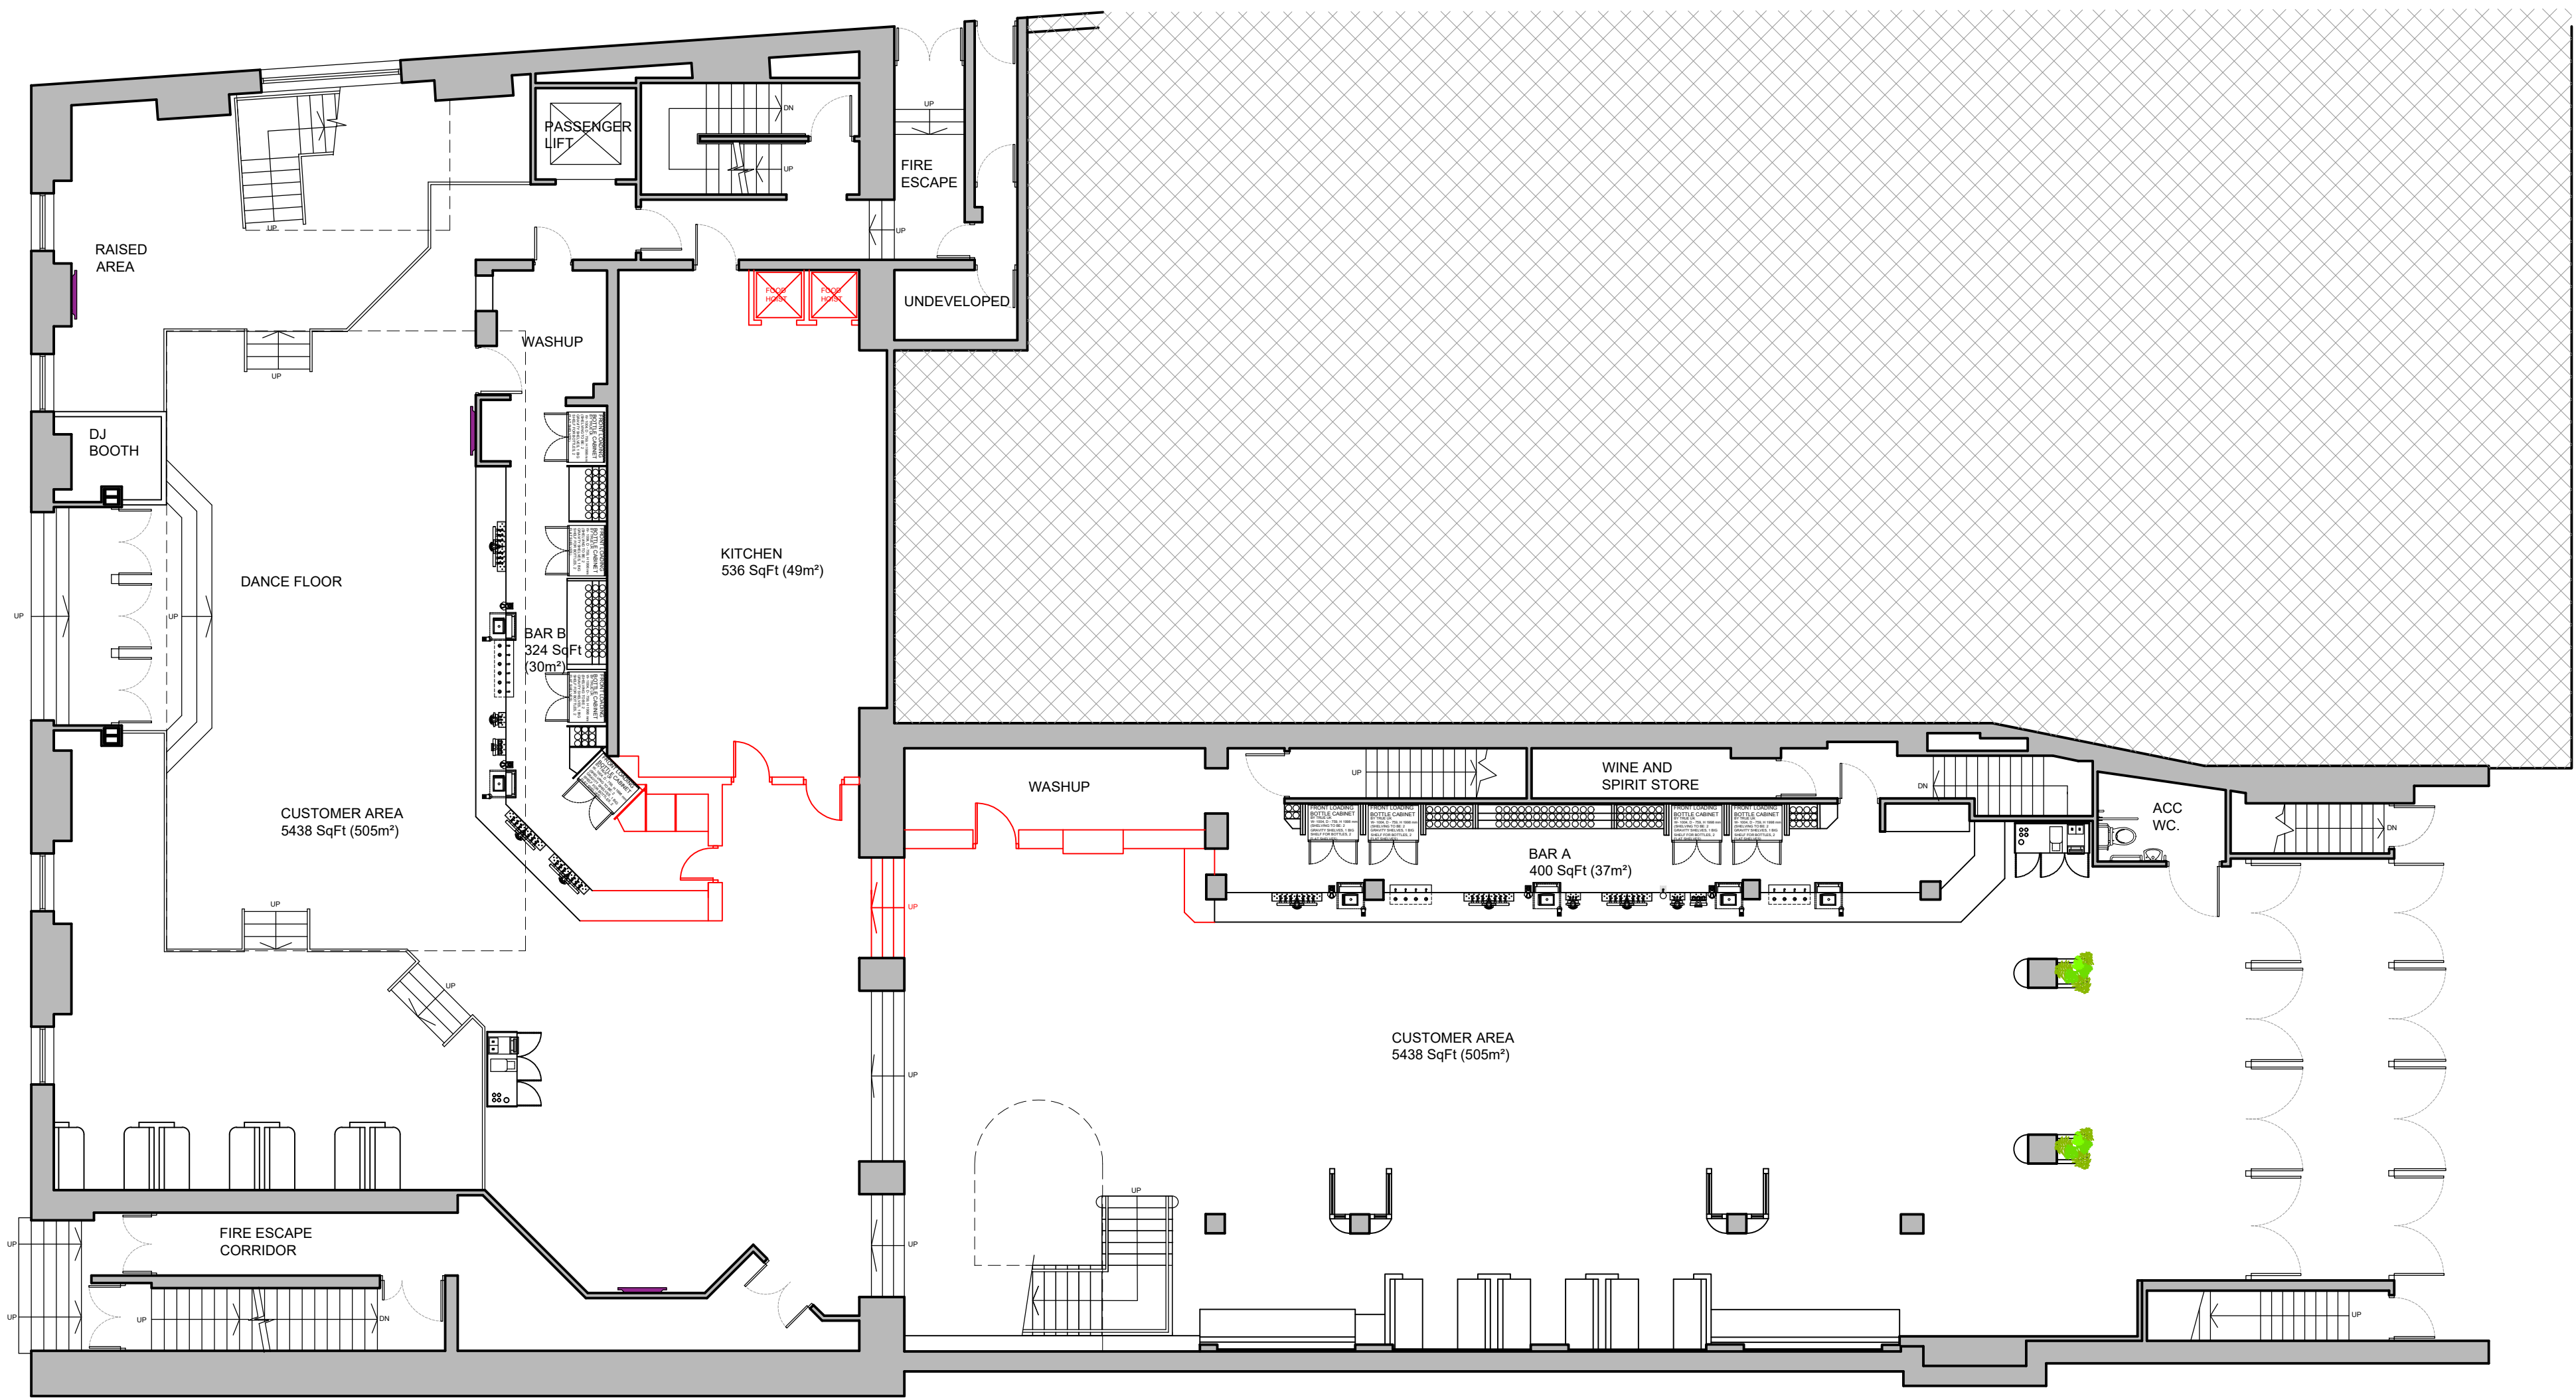

GROUND FLOOR DEMOLITION PLAN
SCALE 1:100

FOR PLANNING

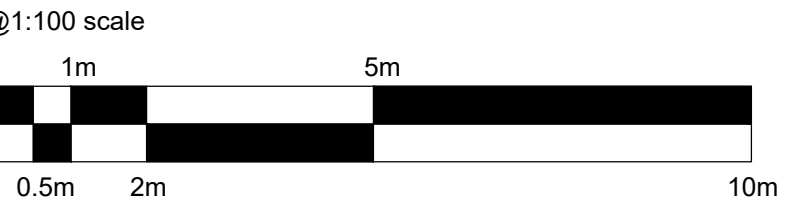

HARRISON INCE

ARCHITECTS INTERIOR DESIGNERS

JD WETHERSPOON PLC

CLIENT

THE MOON UNDER WATER, 68-74
DEANSGATE, MANCHESTER M3 2FN

PROJECT

GROUND FLOOR DEMOLITION PLAN

TITLE

DATE SEPTEMBER 2022

SCALE 1:100 @ A1

JOB NO. PNO193-13

DWG. NO. AL01

DRAWN CAD/EW

CHECKED

2-4 LITTLE PETER STREET
RUN HOUSE
KNOTT MILL
MANCHESTER
M15 4PS
TEL: 0161 236 3050
EMAIL: enquiries@harrison-ince.co.uk