


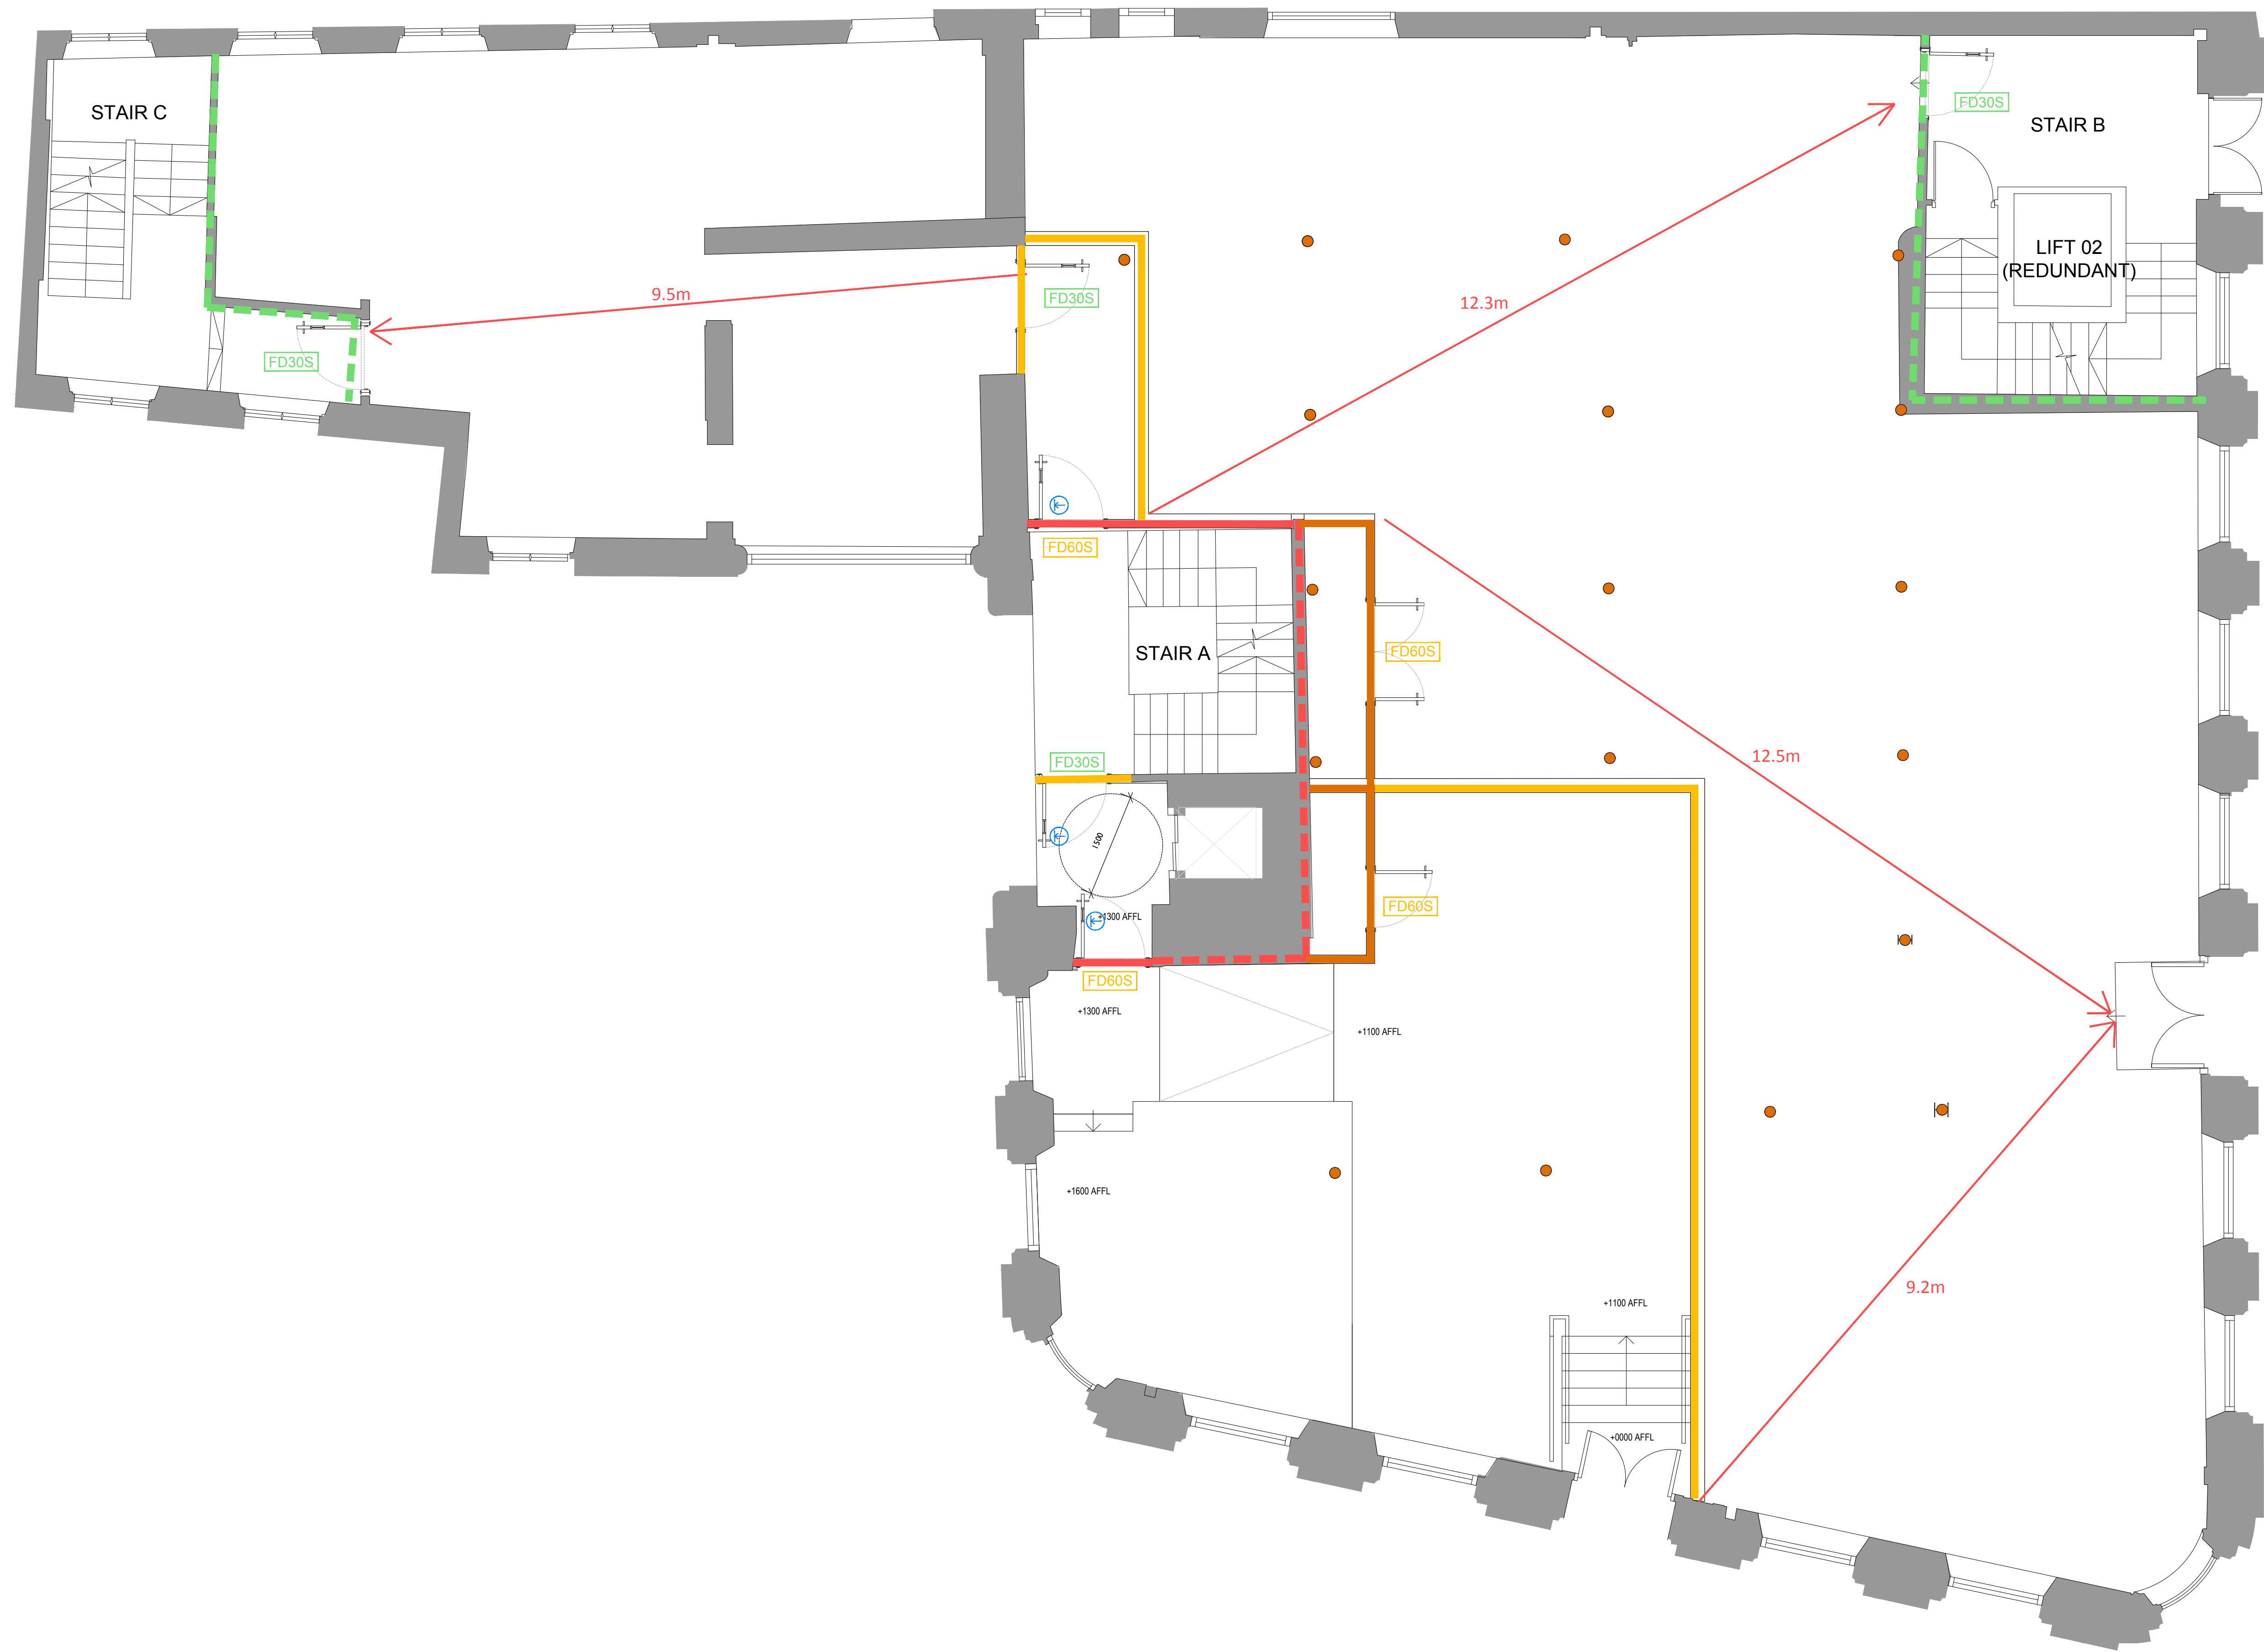

NOTE
DO NOT SCALE OFF DRAWINGS.
WRITTEN DIMENSIONS ONLY.
ALL DIMENSIONS ARE TO BE CHECKED AND
VALIDATED ON SITE BY CONTRACTOR PRIOR
TO CONSTRUCTION.
ANY DISCREPANCIES MUST BE REPORTED
IMMEDIATELY.
DRAWINGS ARE BASED ON LEGACY DRAWINGS
PROVIDED.

- KEY**
- 30 min
 - 60 min
 - 90 min
 - 120 min
- Existing structure (30min FR requirement)
Existing structure (120min FR requirement)
Escape Distances
- Door Rating**
- Fire Door Hold Open
 - FD30
 - FD30S
 - FD60S

REVISION	NOTES	DATE
A	Reception GA altered	20.07.22

PROJECT NAME CHAPEL WALKS, MANCHESTER	
CLIENT NORTHSPRING	
DOCUMENT TITLE Proposed Ground Floor Fire Plan	
DOCUMENT NUMBER 1848(29)200	
VERSION A	SCALE 1:50 @ A1
PRODUCTION DATE 13.01.22	ORIGINATOR AD
ISSUE TYPE STAGE 3	QA CHECK QA