


GROUND FLOOR | WINDOWS

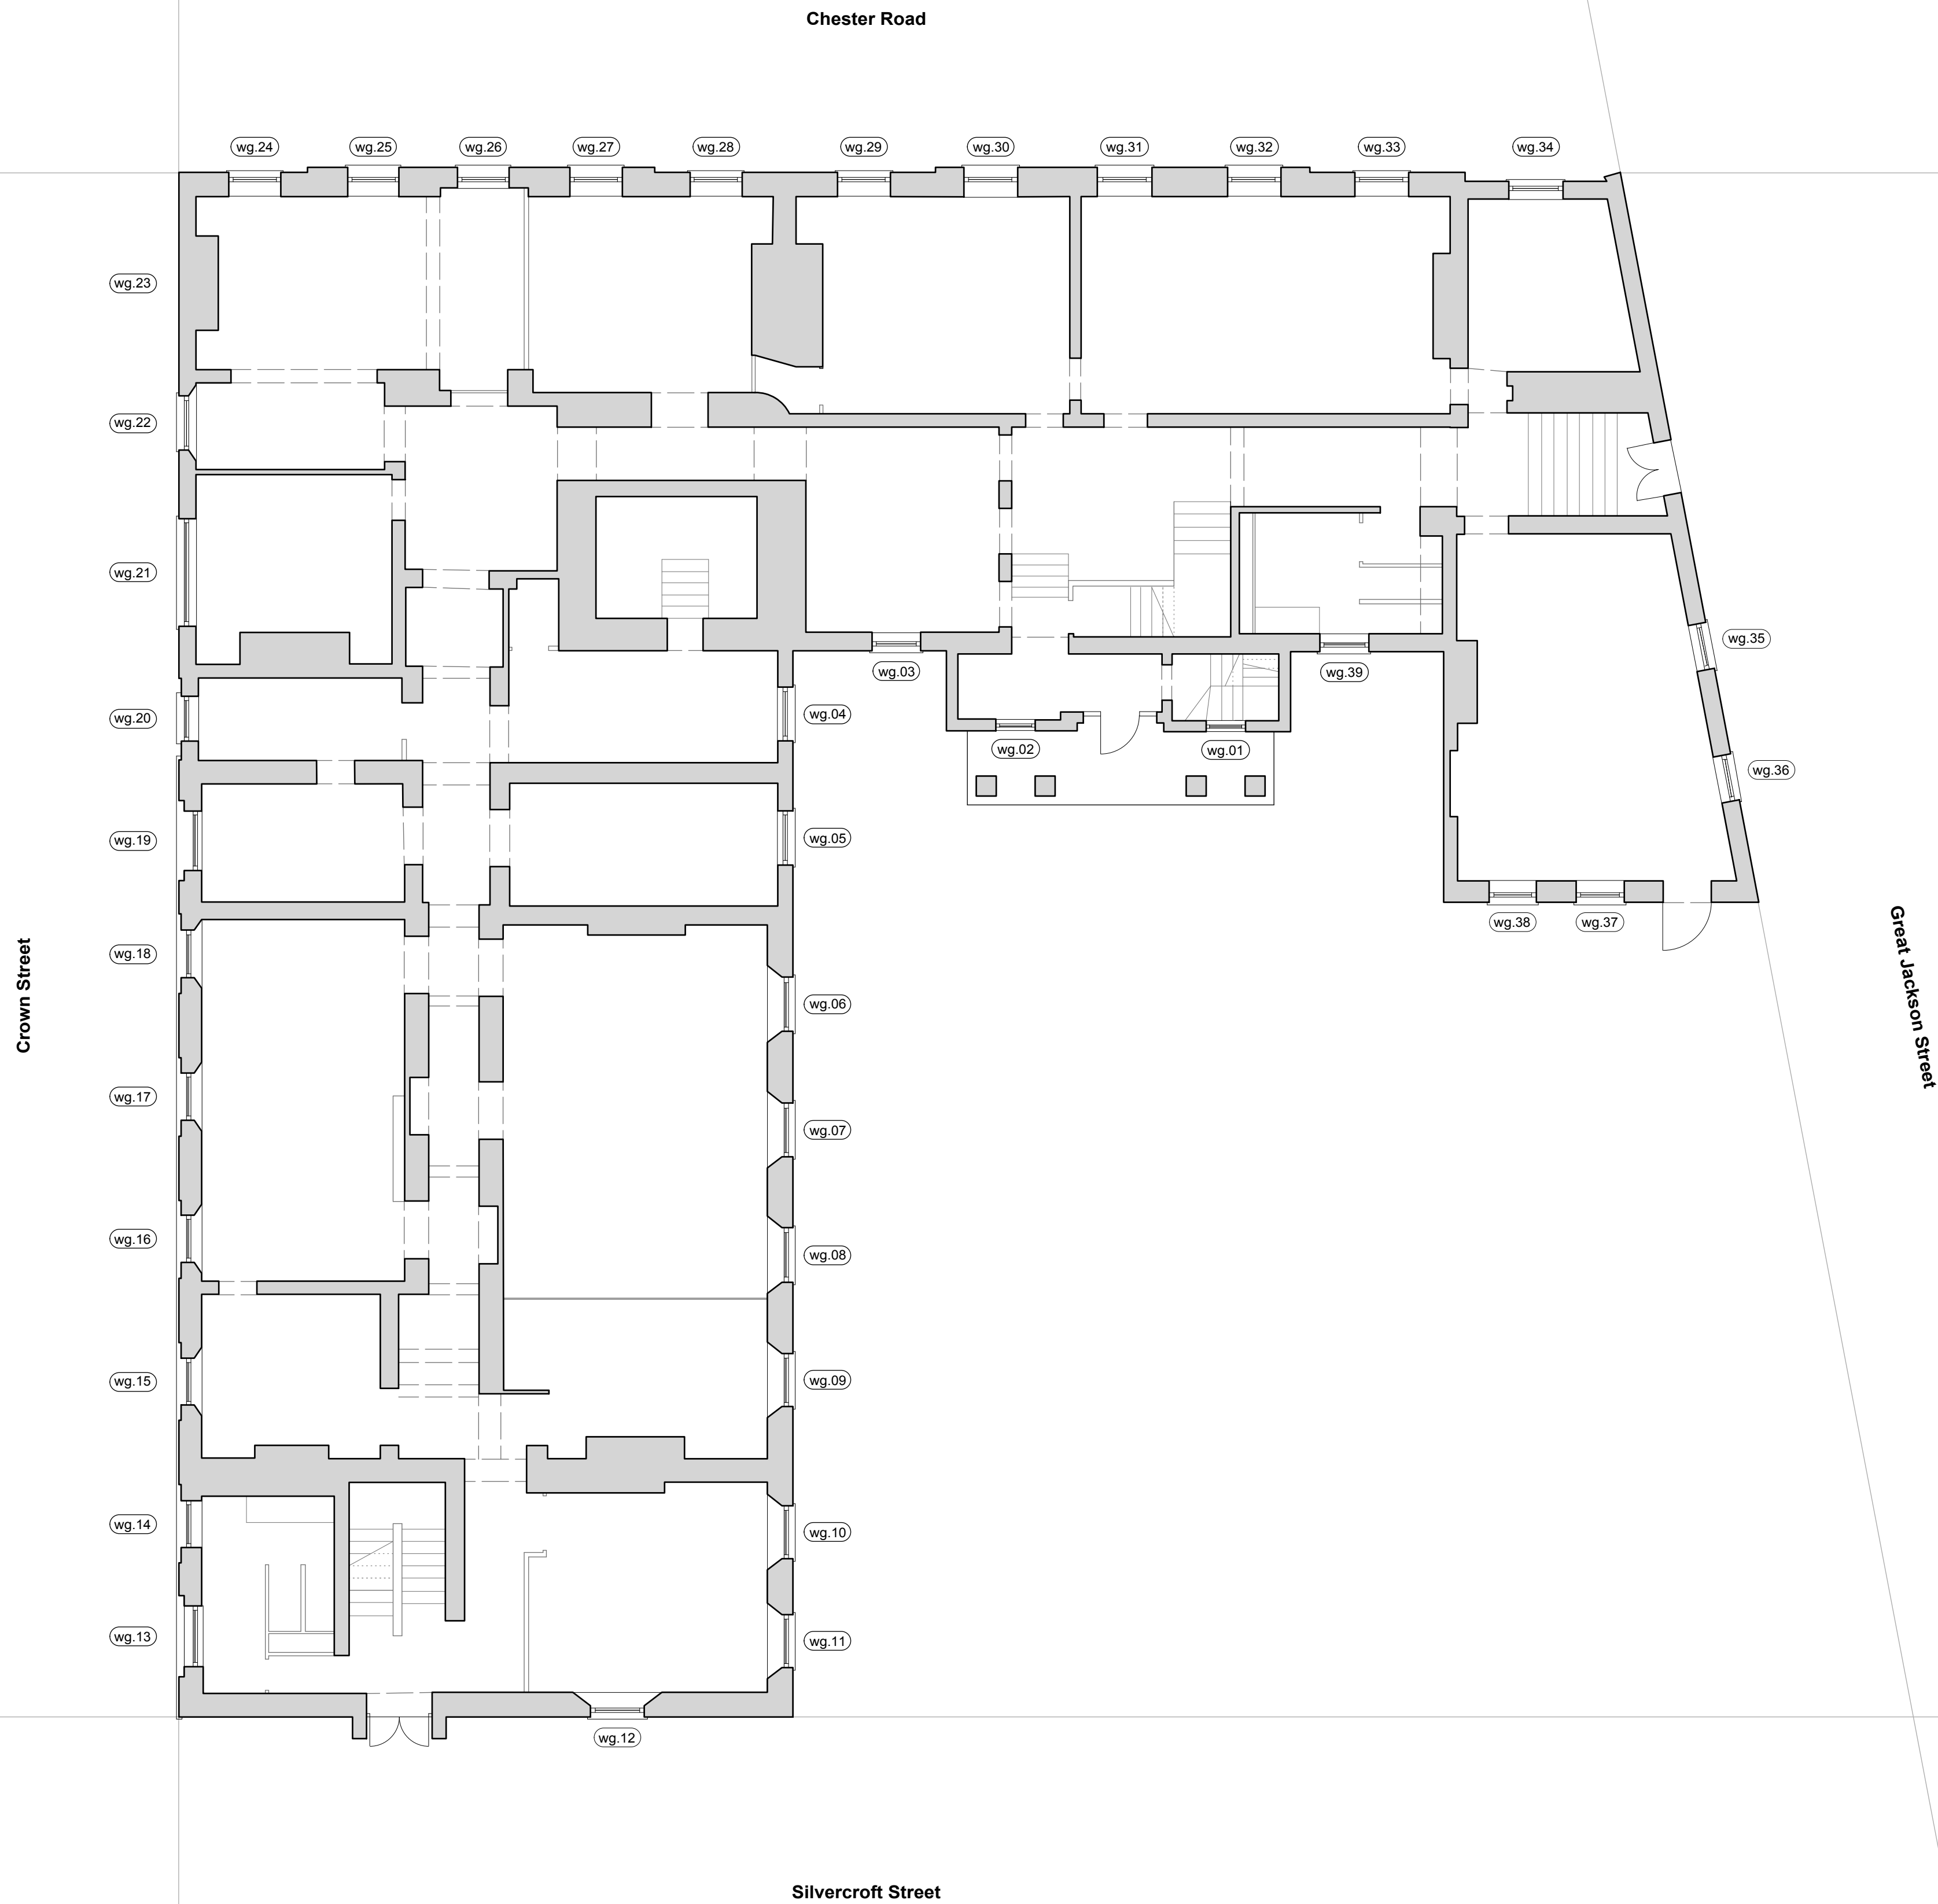

Do not scale from this drawing.
All dimensions are to be checked on site prior to commencing works on site. Discrepancy found between information given on this drawing and that given elsewhere or recorded on site shall be notified immediately to the project architect in writing.

PLANNING ISSUE



snookarchitects		project:	rev.	date	description
89 Wood Street	Liverpool	bridgewater house			
L1 4NU		dwg no:		140	
t: 0151 707 0100		dwg title:		window survey [1 of 16]	
		scale:		1:100 @ a1	

WINDOW WG.01

- Unable to open
- Single glazing
- Modern glass
- Broken glass
- Non original frame (damaged)




WINDOW WG.02

- Unable to open
- Single glazing
- Modern glass
- Non original frame (probably)
- Damaged frame




WINDOW WG.03

- Unable to open
- No glass
- Non original frame

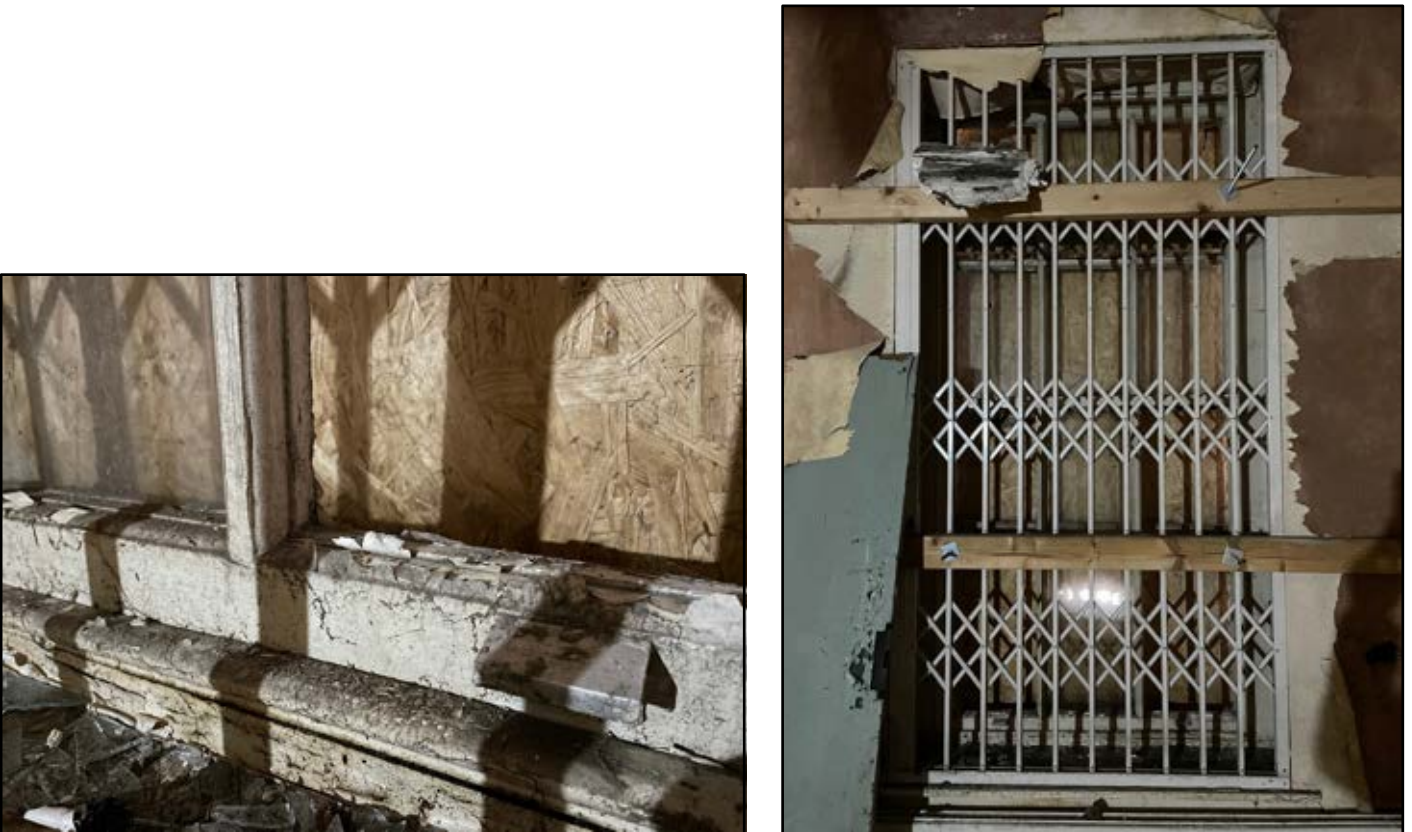

WINDOW WG.04

- Unable to open
- No glass
- Non original frame (probably)
- Damaged frame

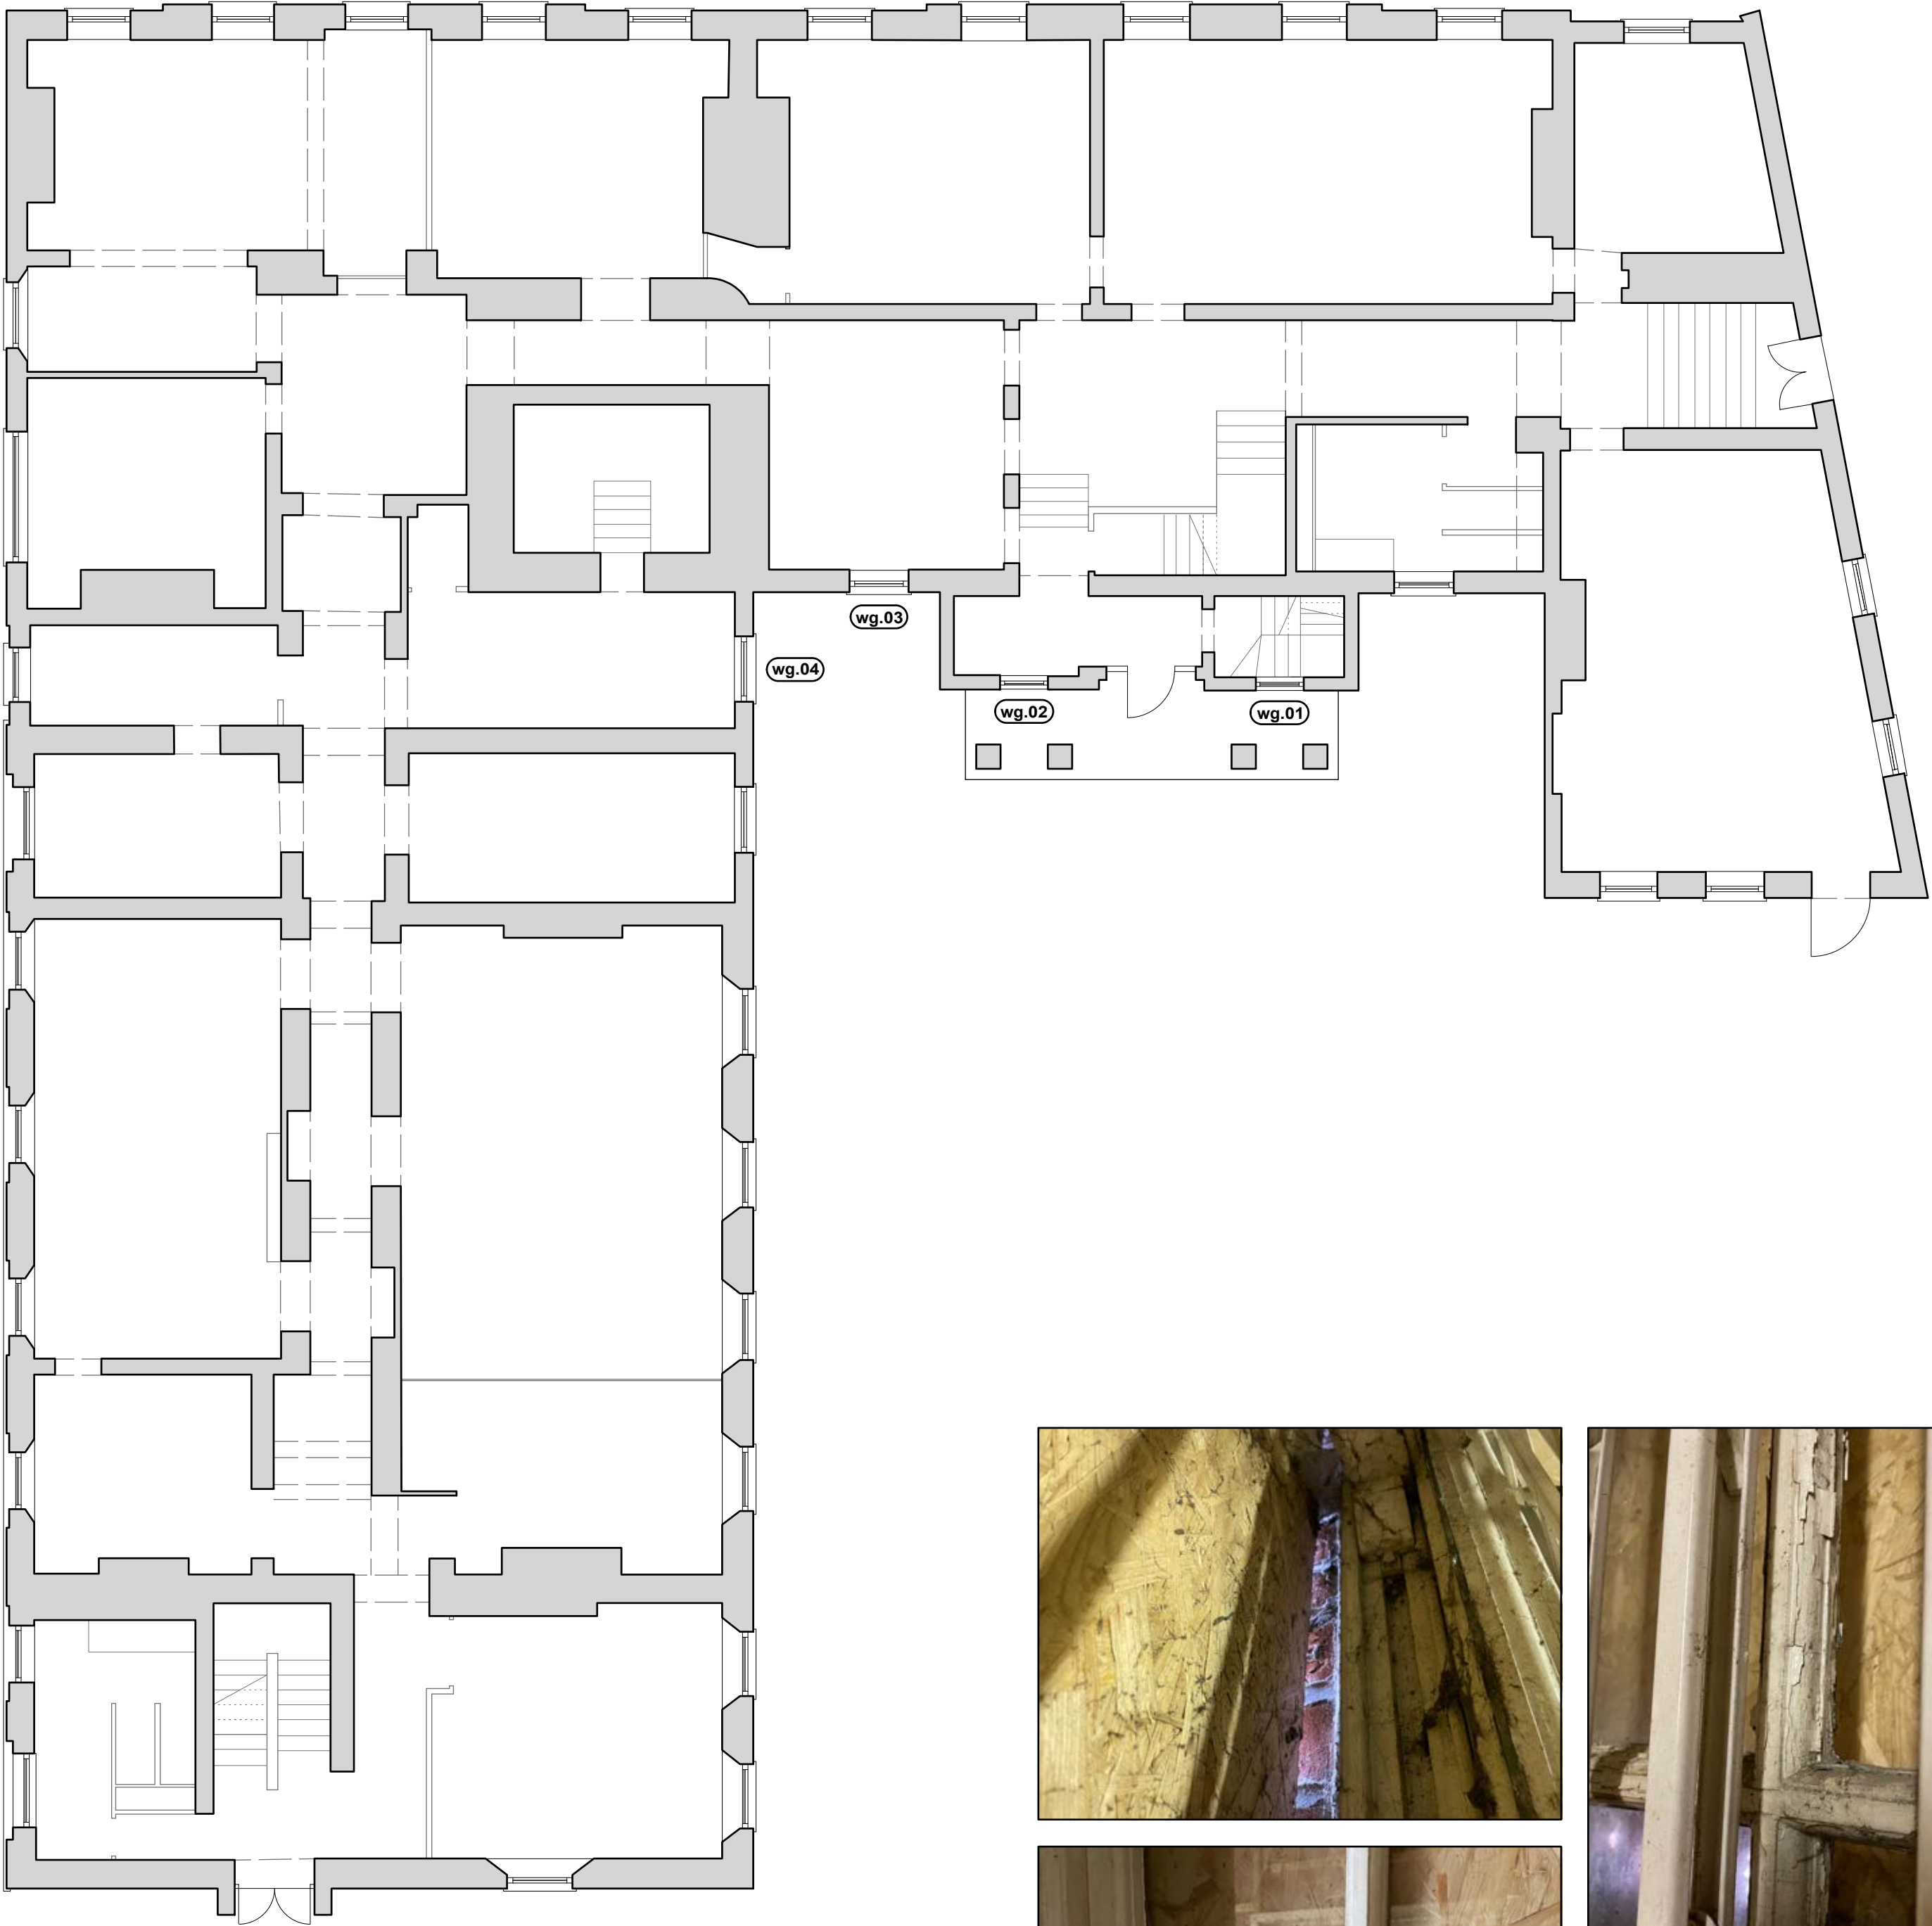


Do not scale from this drawing.
All dimensions are to be checked on site prior to commencing works on site. Discrepancy found between information given on this drawing and that given elsewhere or recorded on site shall be notified immediately to the project architect in writing.

PLANNING ISSUE



WINDOW **WG.05**

- Unable to open
- No glass
- Damaged frame
- Non original frame (probably)

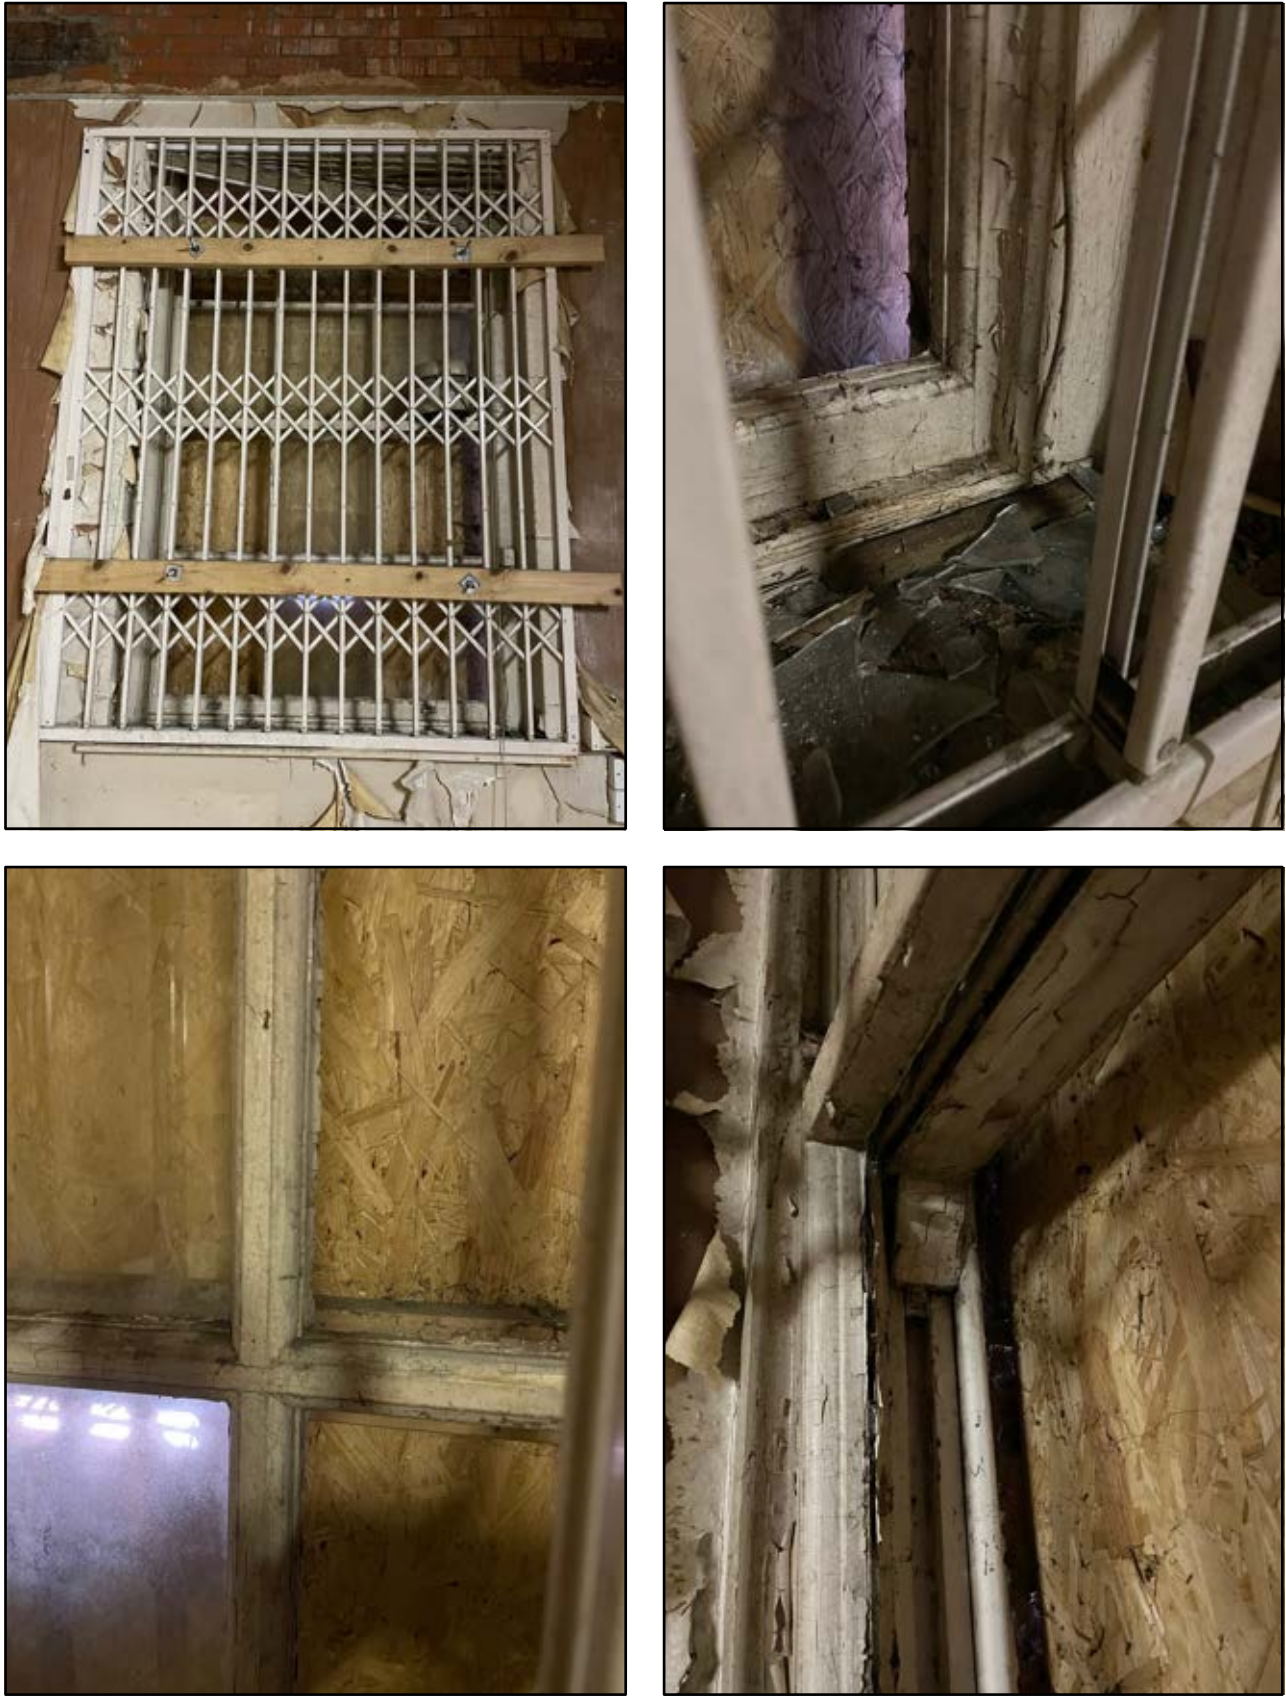

WINDOW **WG.09**

- Restricted access - Window is inaccessible due to collapsed ceiling and/or unsafe floor structure
- Photo taken from a distance
- Frame looks damaged
- Glass looks broken



WINDOW **WG.15**

- Restricted access - Window is inaccessible due to collapsed ceiling and/or unsafe floor structure
- Photo taken from a distance
- Frame looks damaged
- Glass looks broken




WINDOW **WG.16**

- Restricted access - Window is inaccessible due to collapsed ceiling and/or unsafe floor structure
- Photo taken from a distance
- Frame looks damaged
- Glass looks broken



WINDOW **WG.17**

- Restricted access - Window is inaccessible due to collapsed ceiling and/or unsafe floor structure
- Photo taken from a distance
- Frame looks damaged
- Glass looks broken

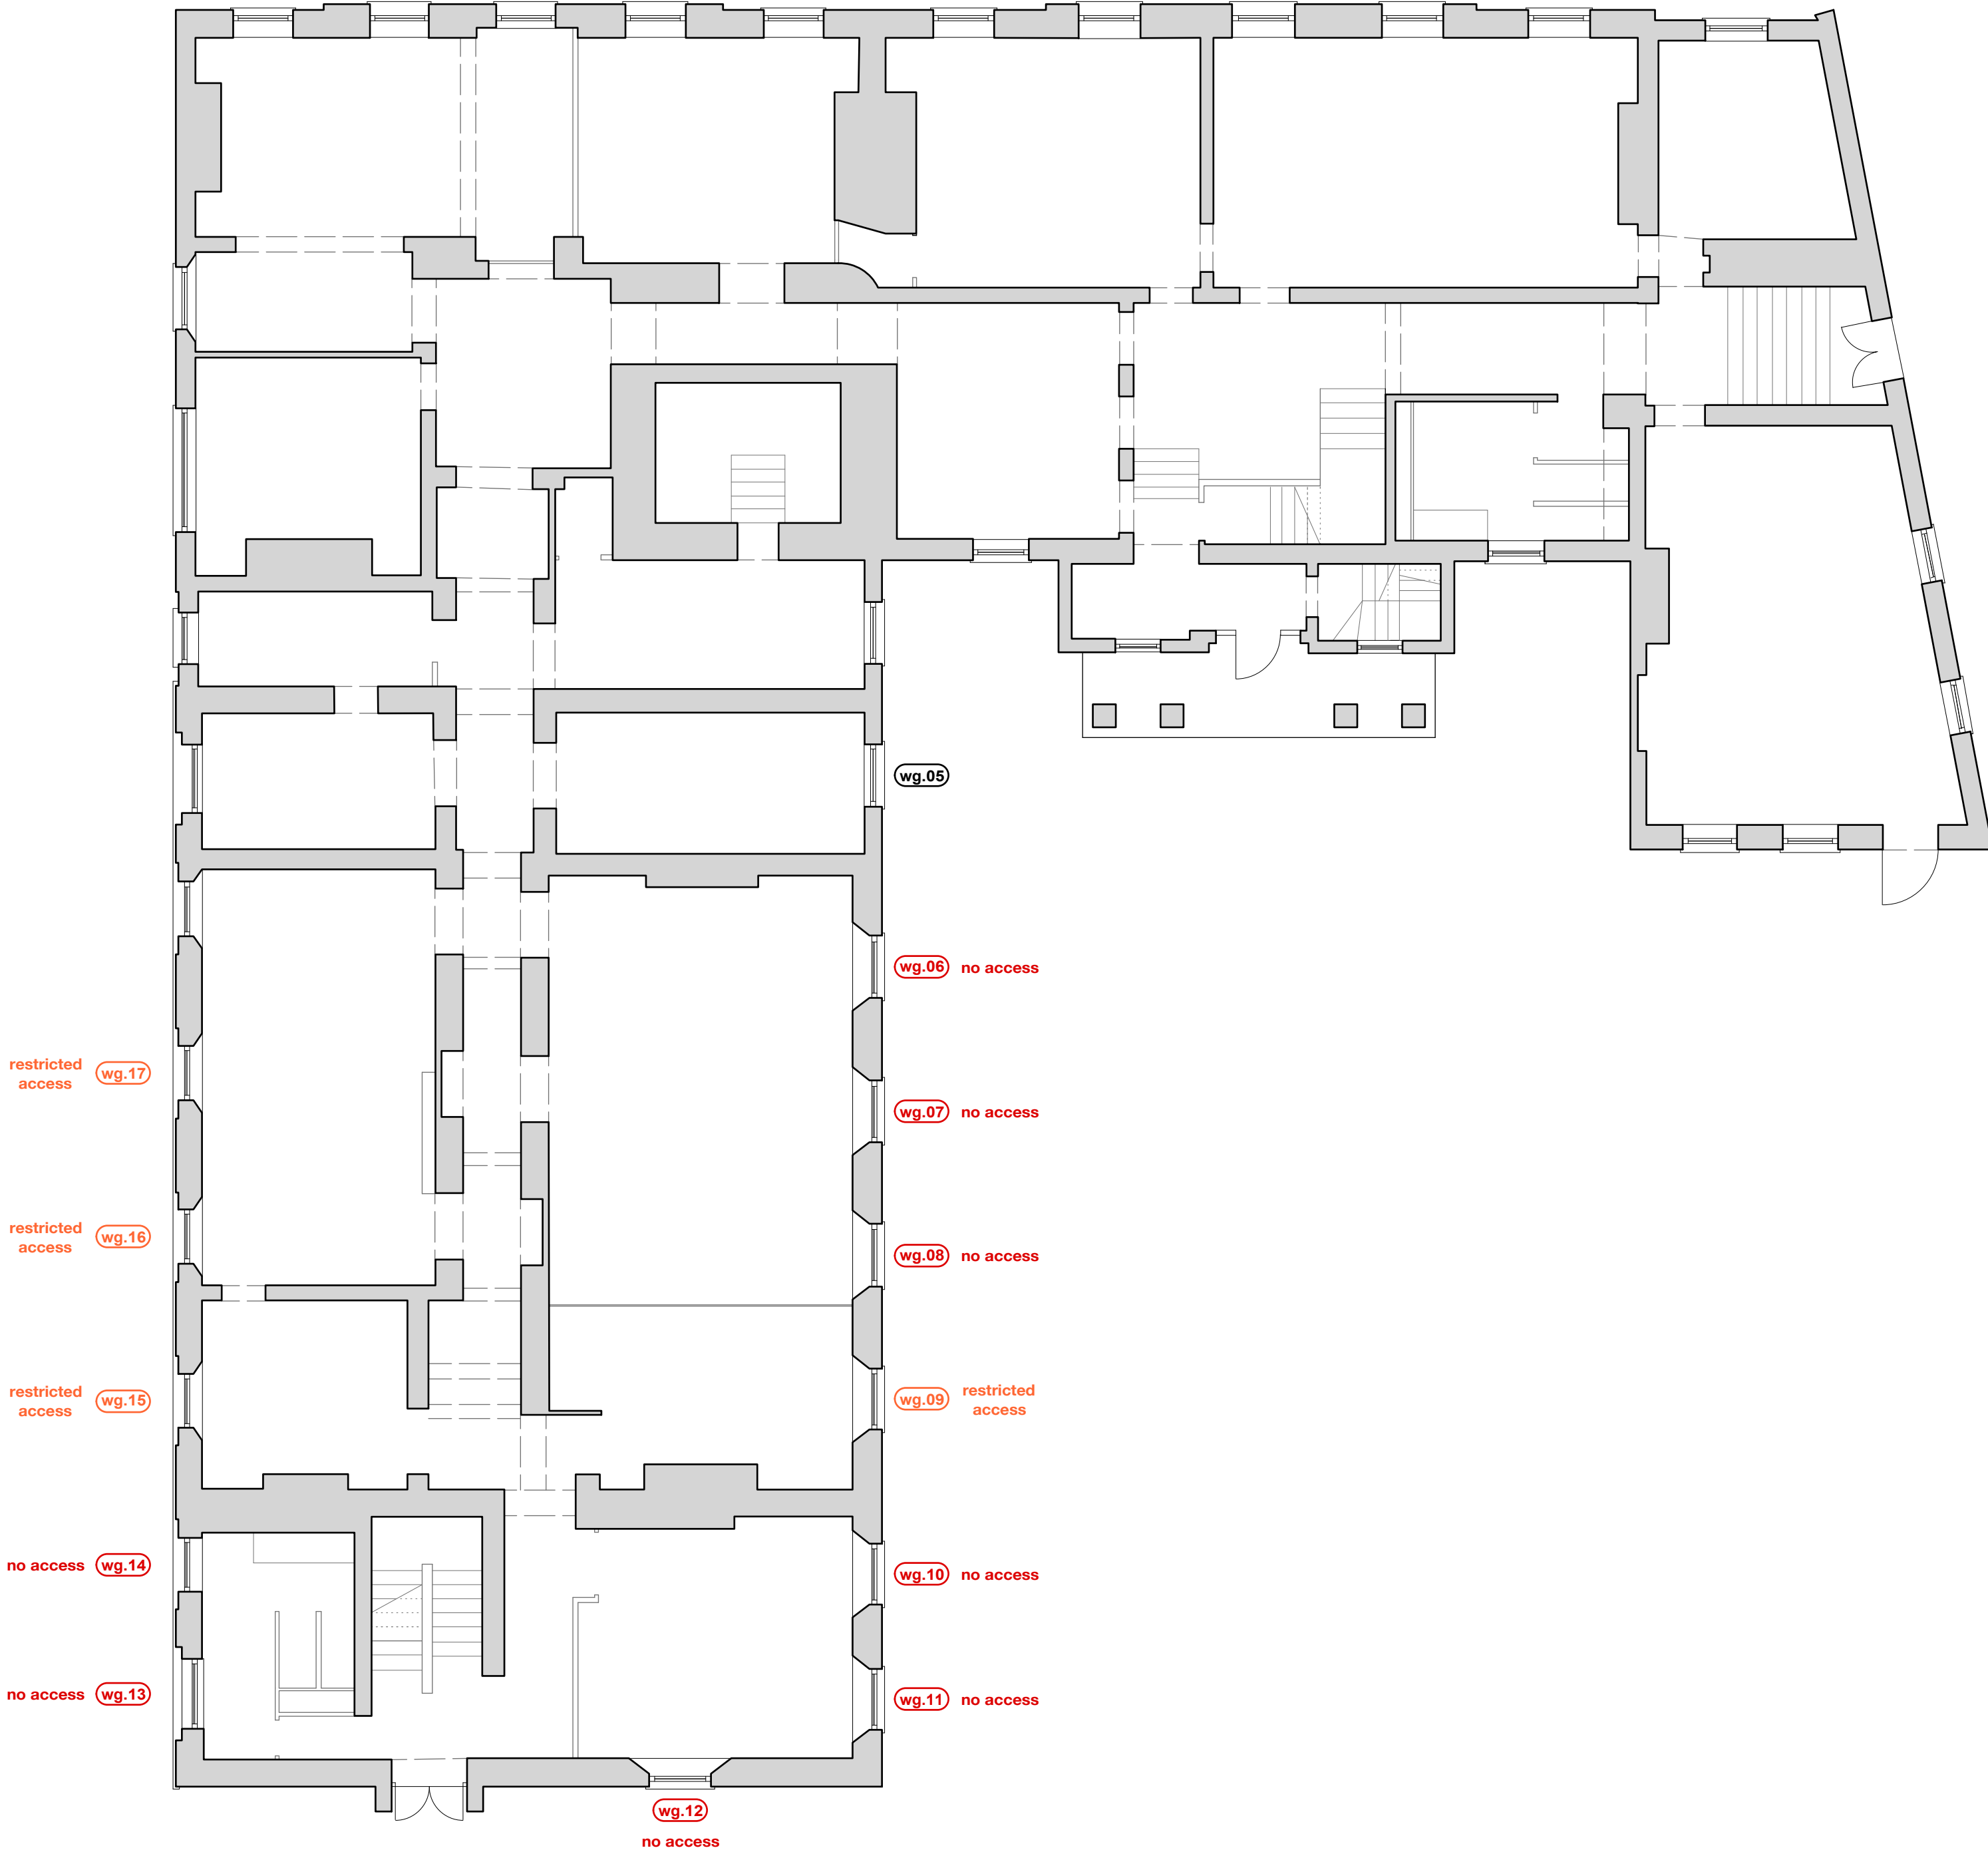

WINDOW **WG.18**

- Restricted access - Window is inaccessible due to collapsed ceiling and/or unsafe floor structure
- Photo taken from a distance
- Frame looks damaged
- Glass looks broken



WINDOW **WG.19**

- Restricted access - Window is inaccessible due to collapsed ceiling and/or unsafe floor structure
- Photo taken from a distance
- Frame looks damaged
- Glass looks broken



WINDOW **WG.20**

- Restricted access - Window is inaccessible due to collapsed ceiling and/or unsafe floor structure
- Photo taken from a distance
- Frame looks damaged
- Glass looks broken




WINDOW **WG.21**

- Restricted access - Window is inaccessible due to collapsed ceiling and/or unsafe floor structure
- Photo taken from a distance
- Frame looks damaged
- Glass looks broken




WINDOW **WG.22**

- Unable to open
- Original frame
- Damaged frame
- Glass mostly broken

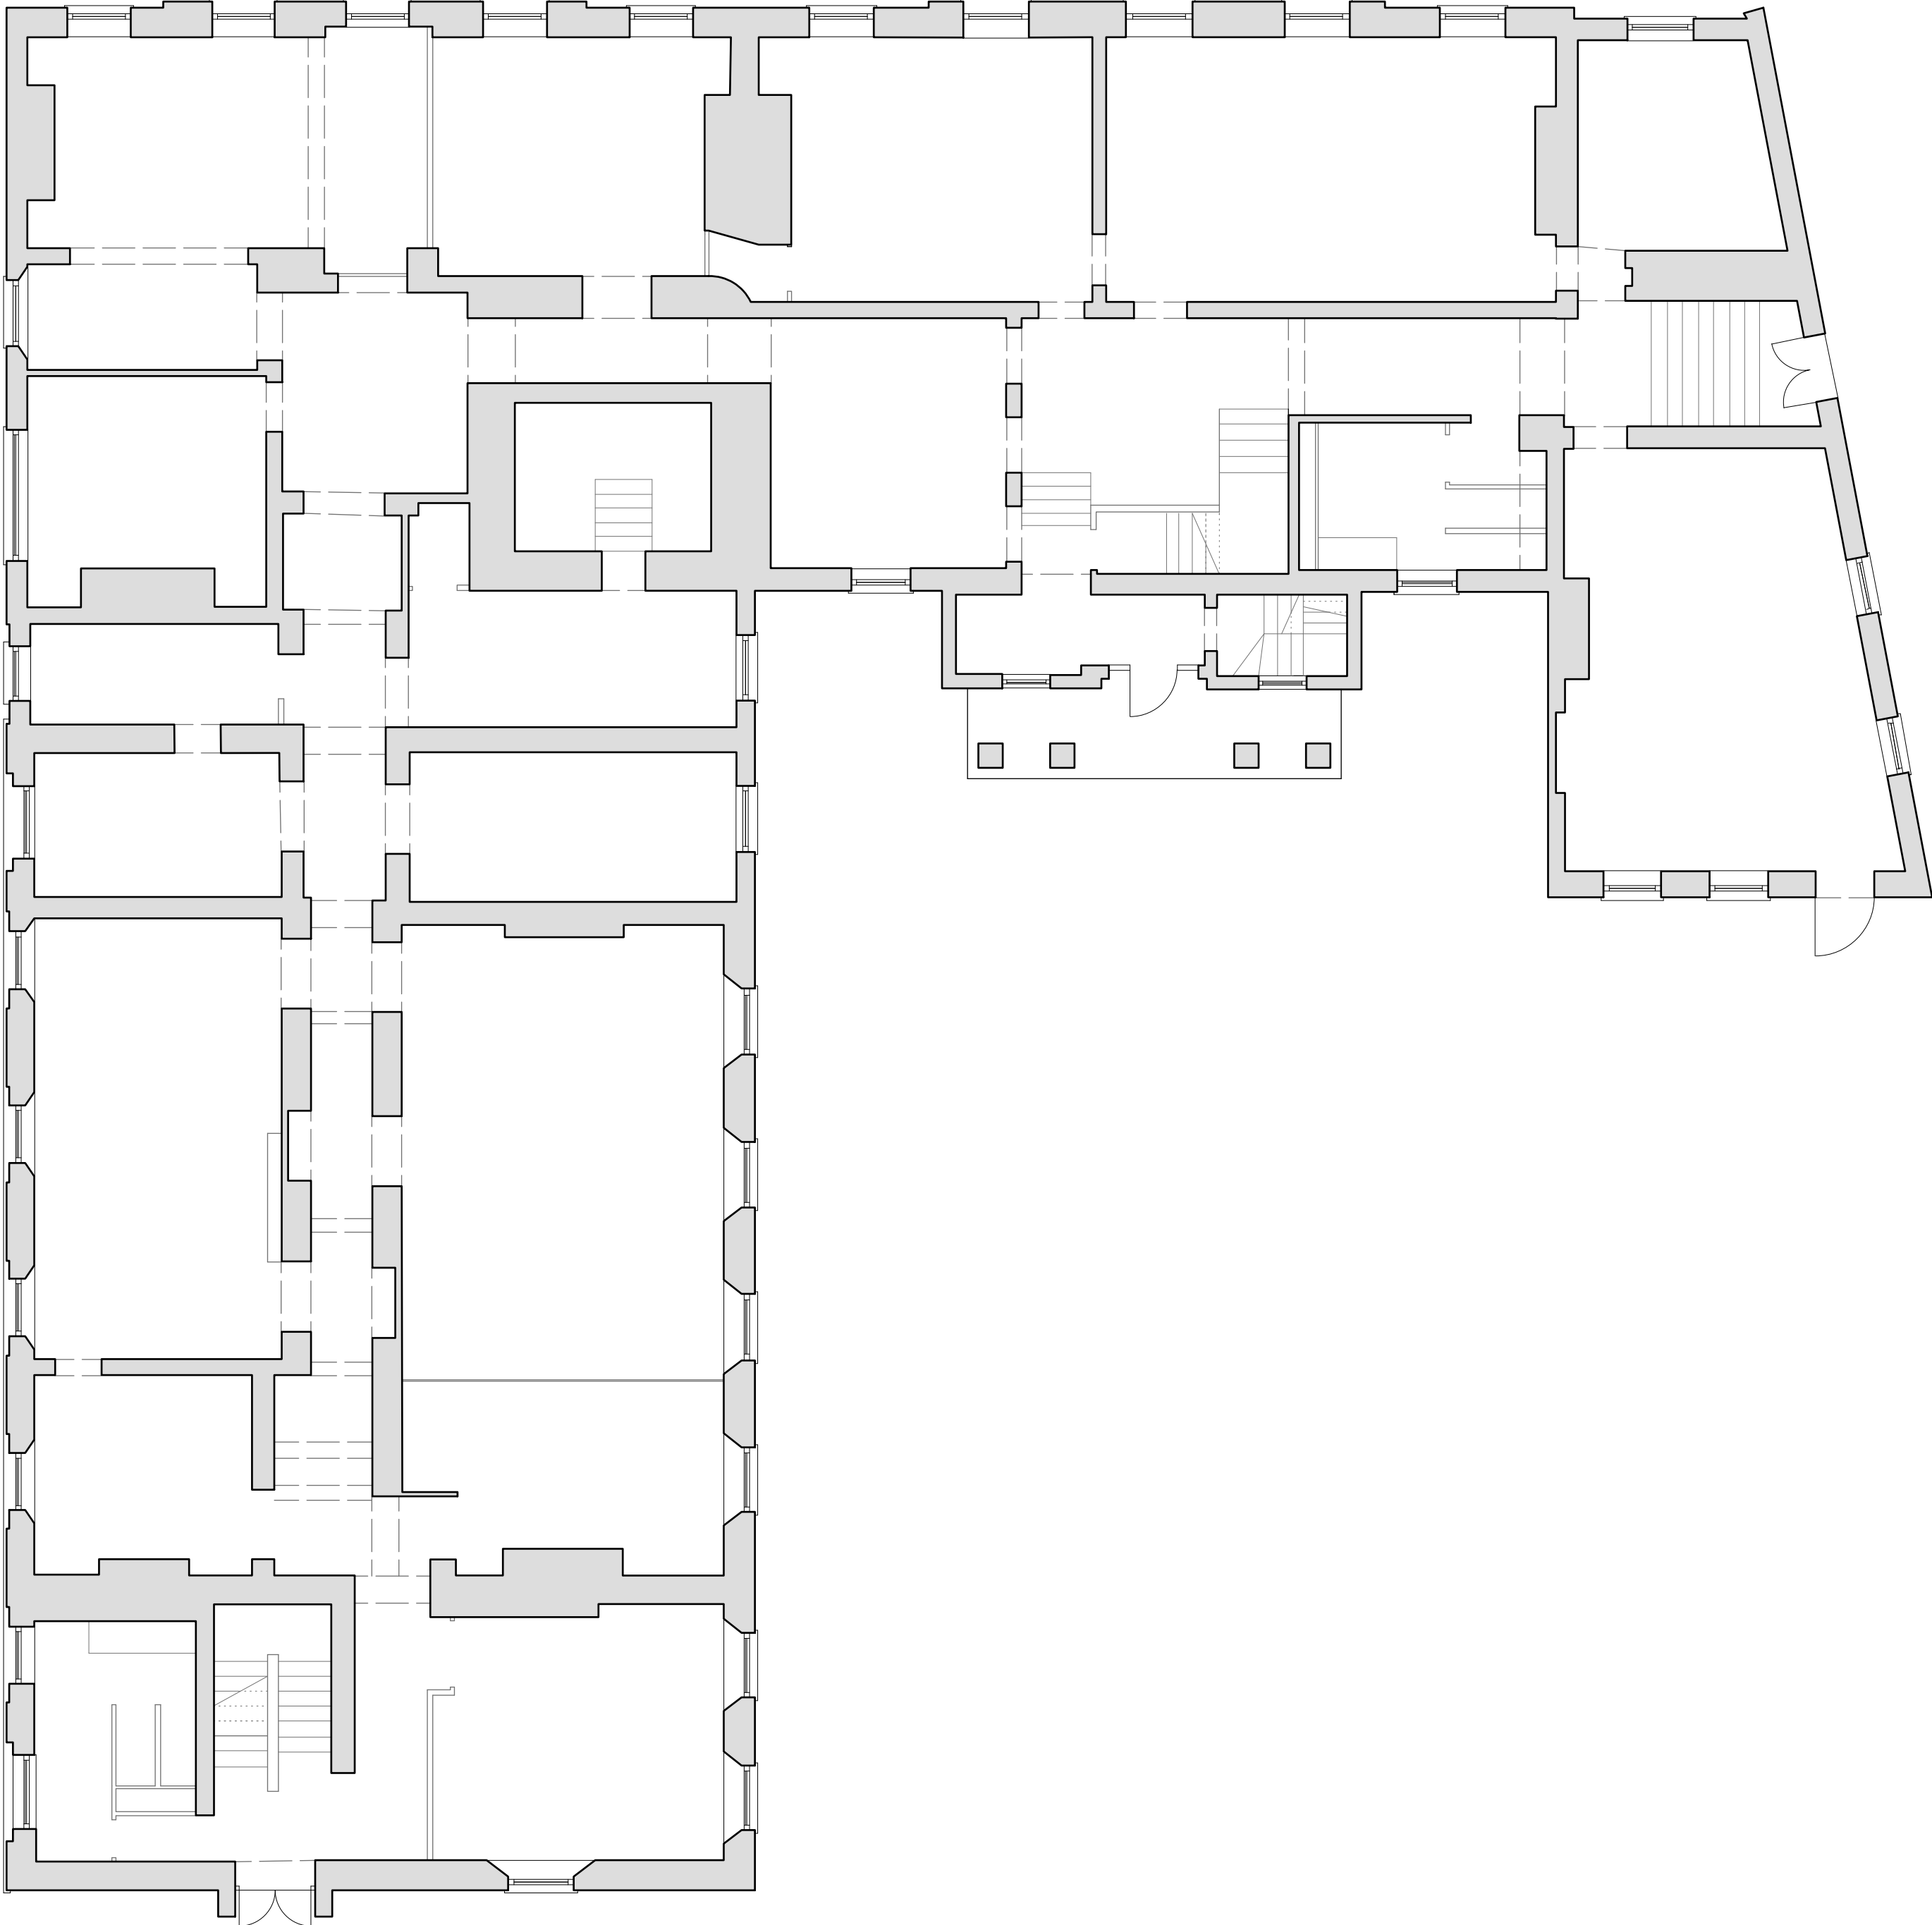



WINDOW WG.24

- Unable to open
- Original frame
- Damaged frame
- No glass (mostly broken)
- Non original glass

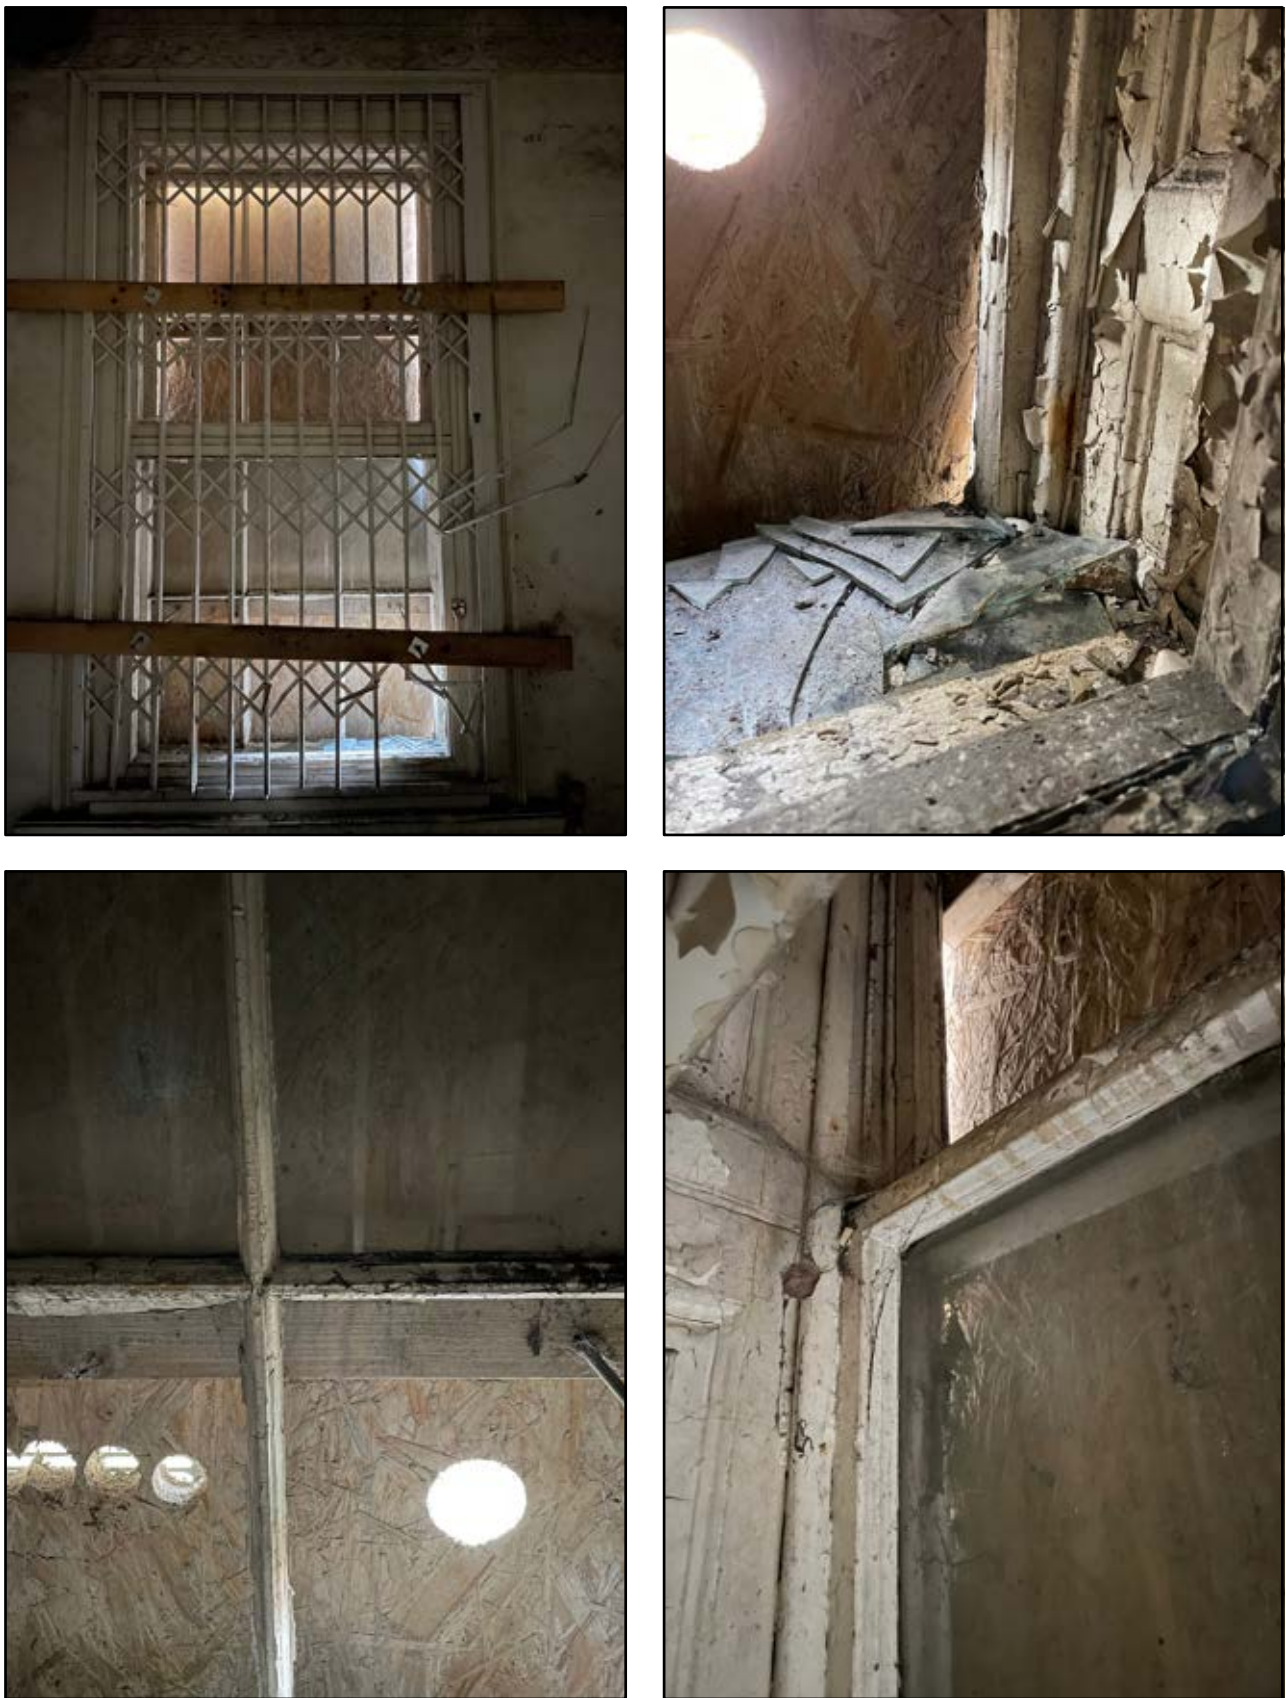

WINDOW WG.25

- Unable to open
- Original frame
- Damaged frame
- No glass (mostly broken)
- Non original glass

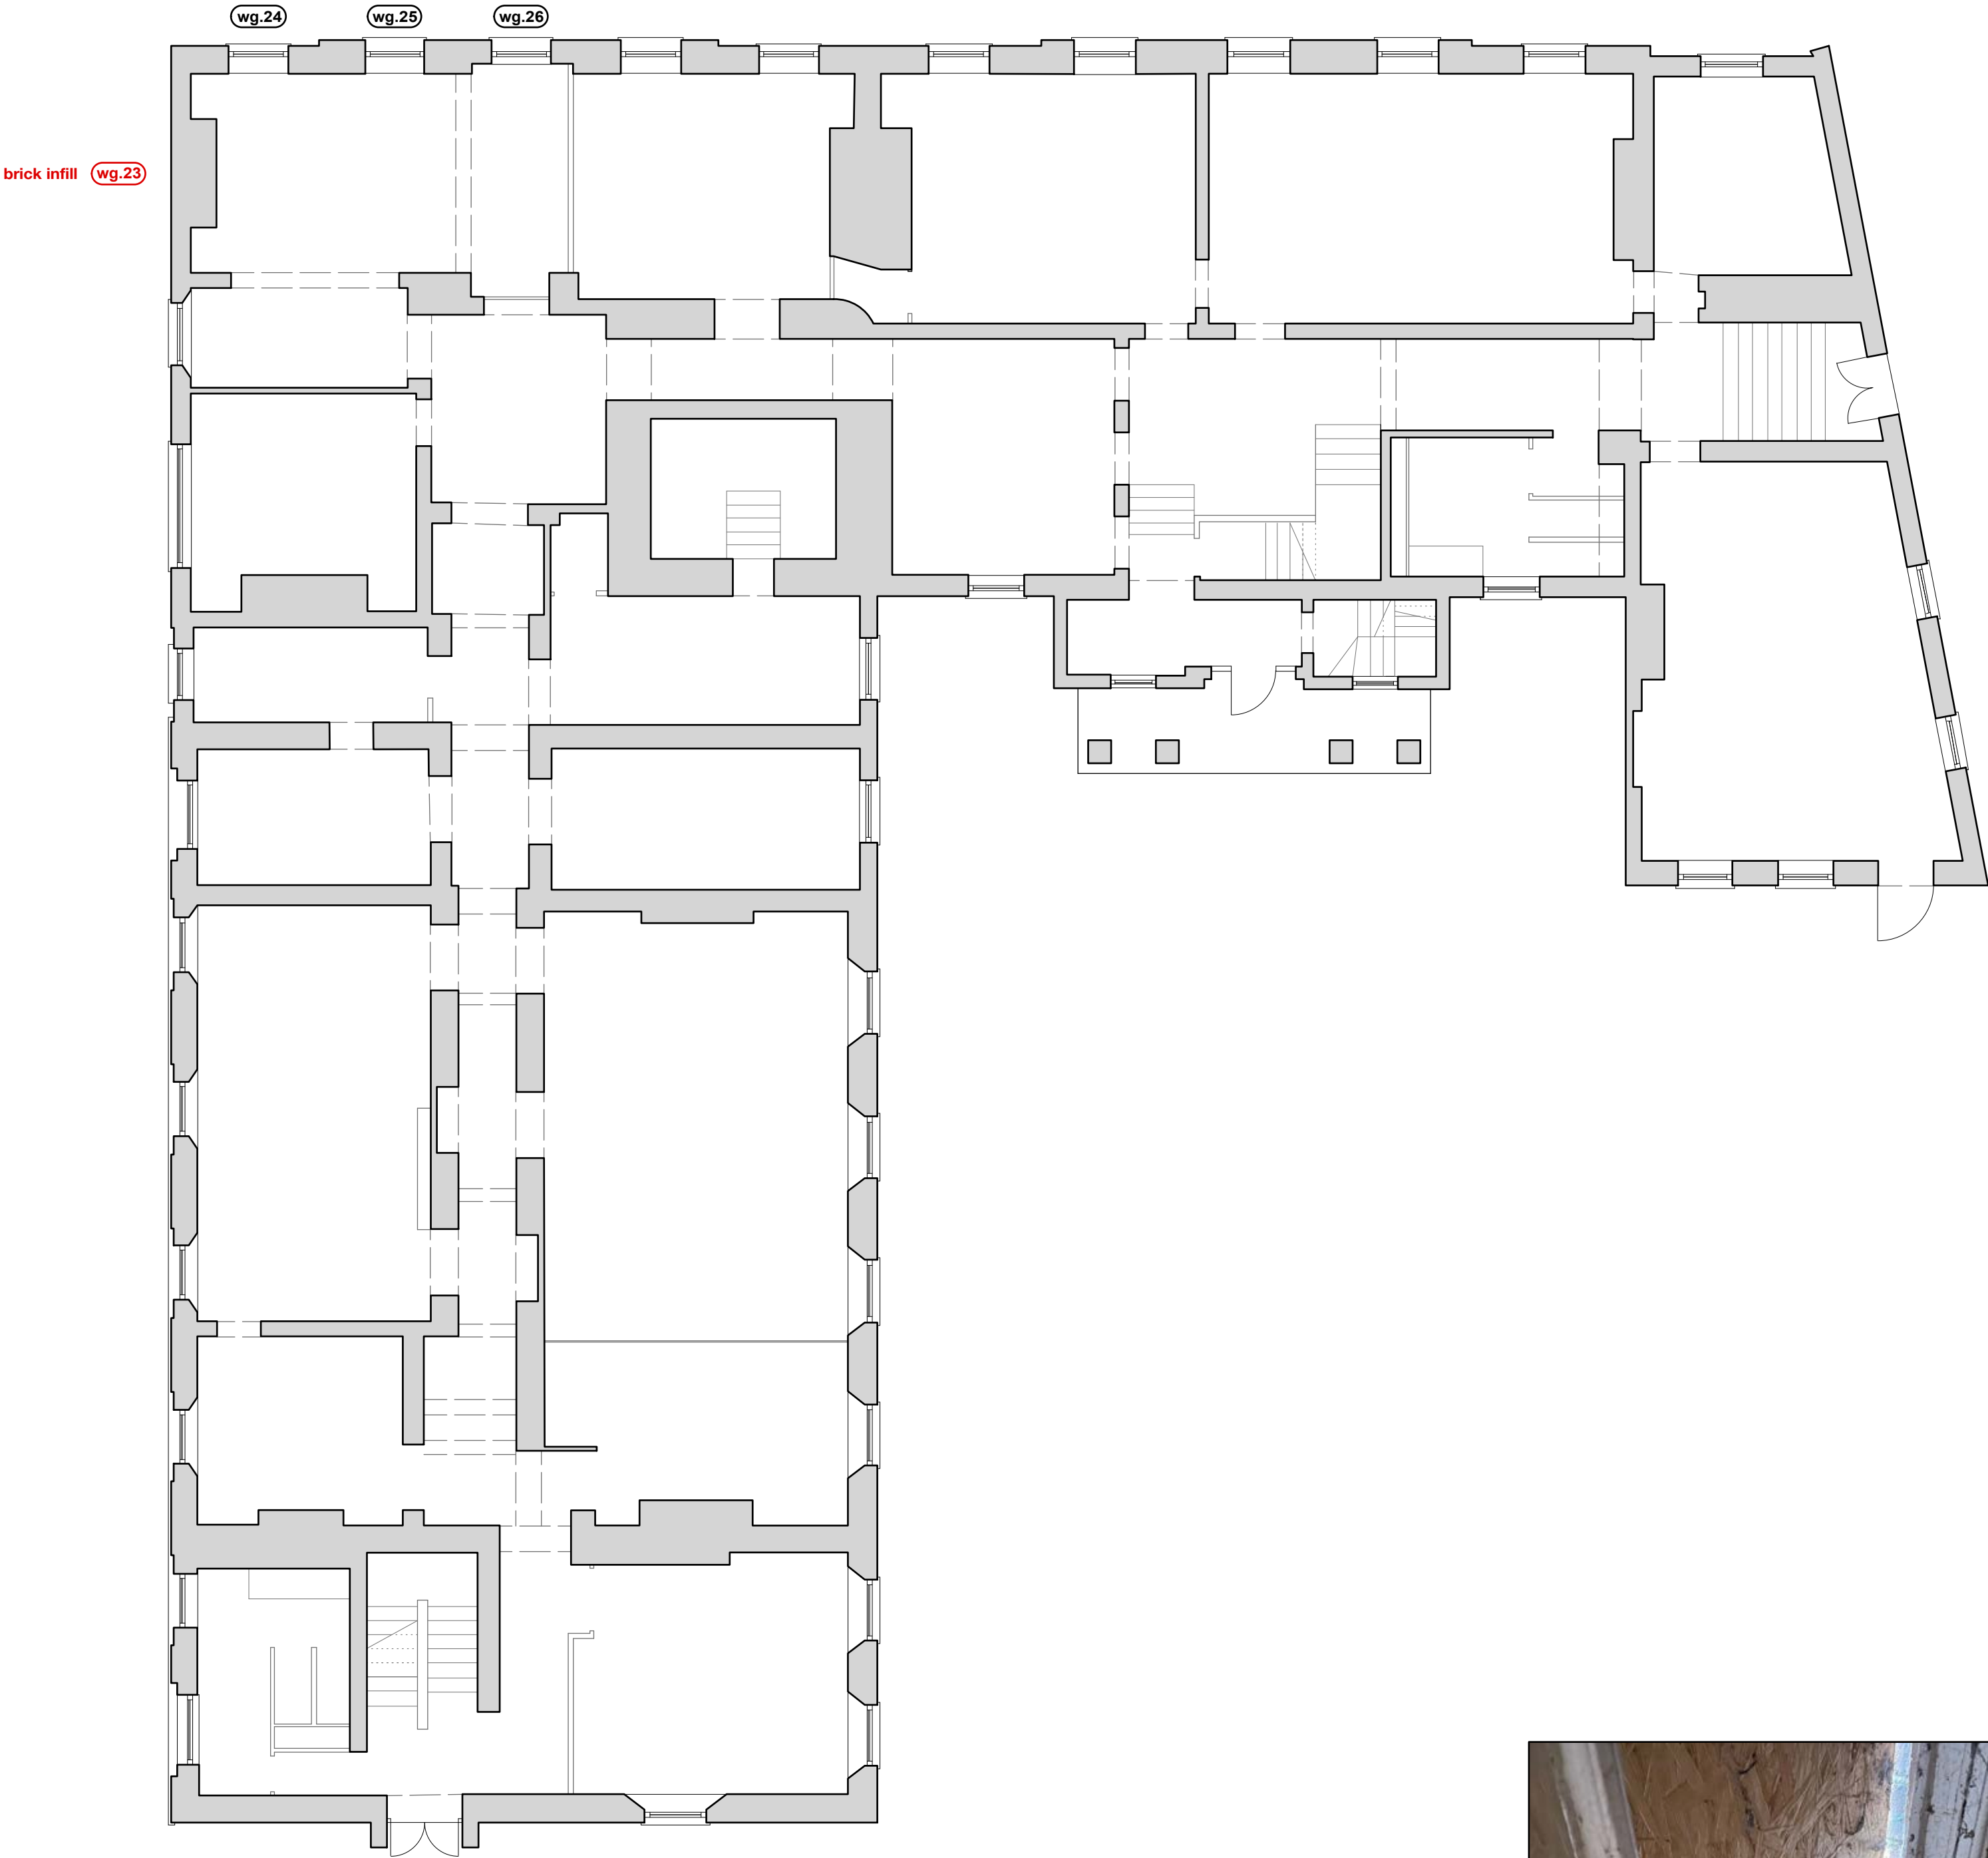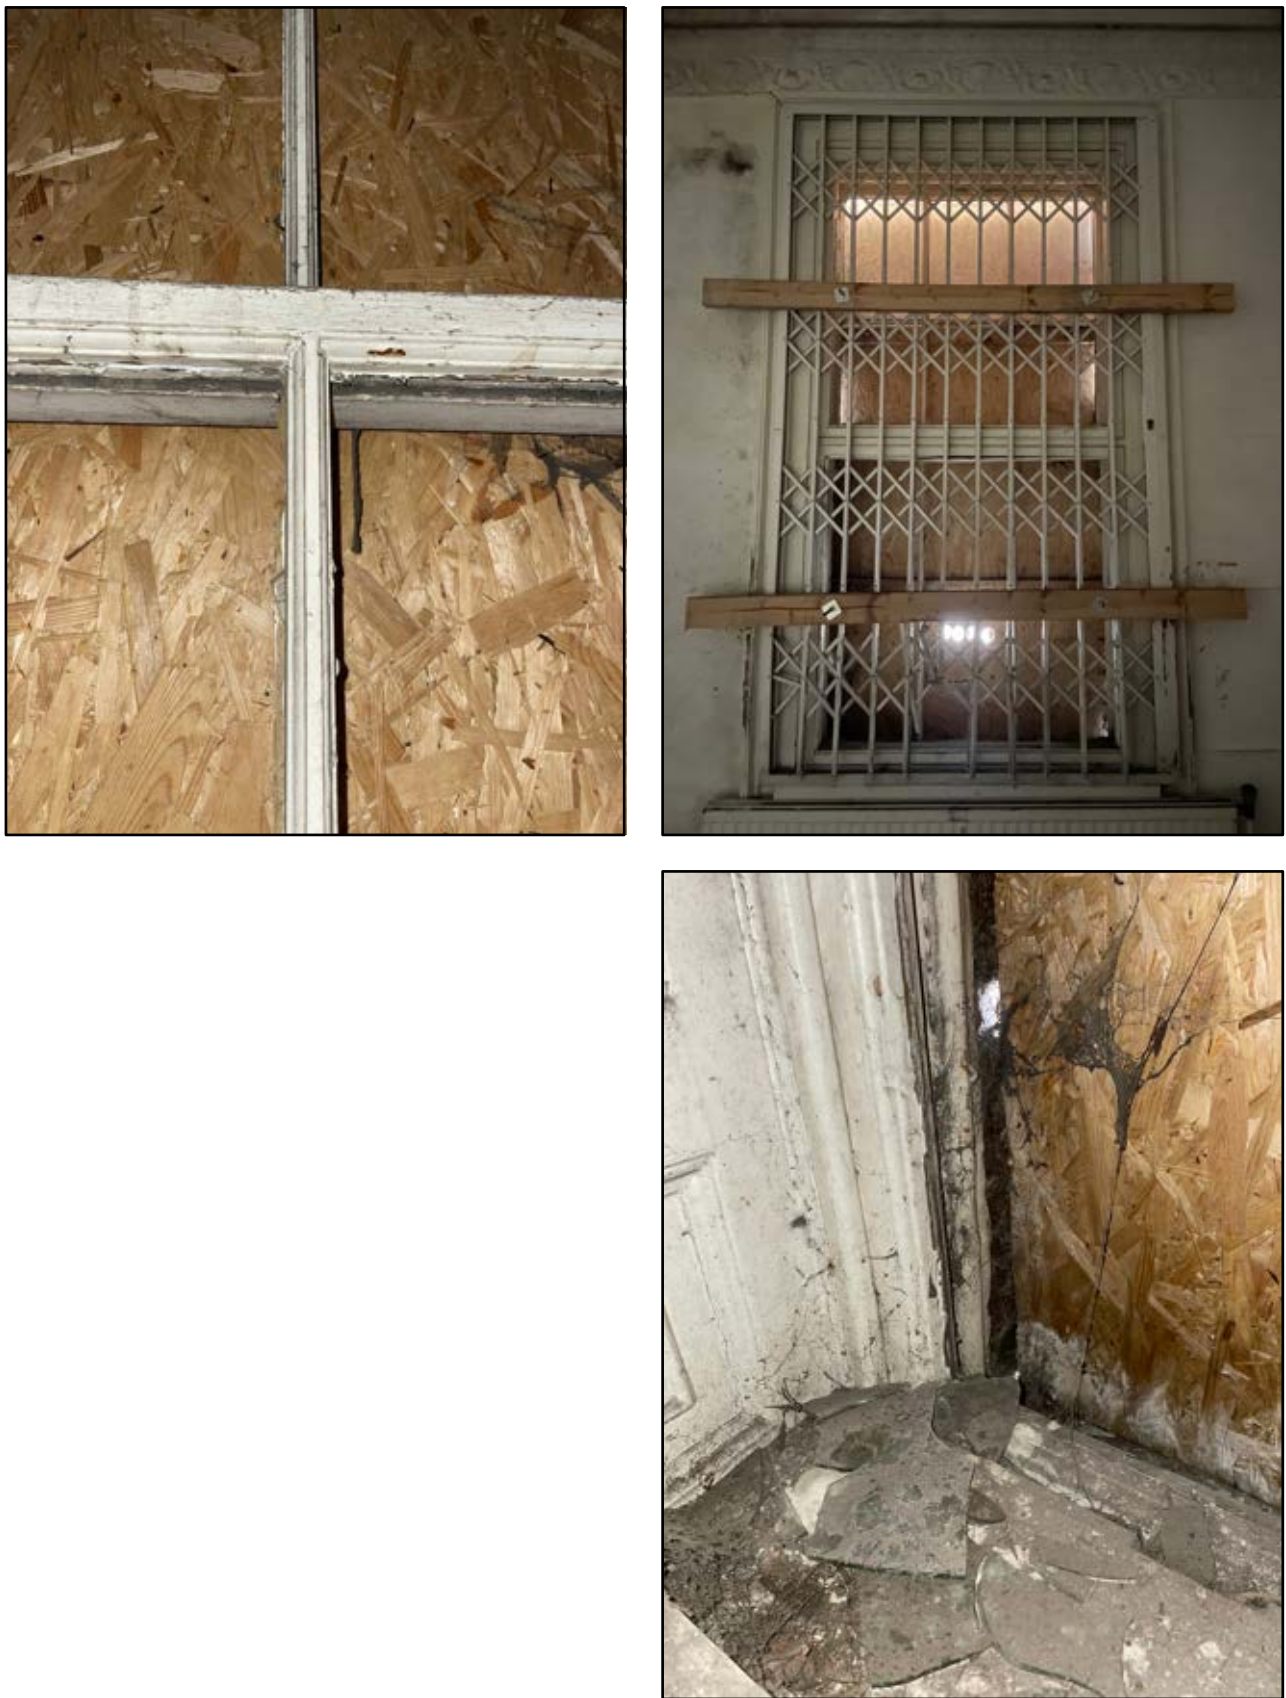

WINDOW WG.26

- Unable to open
- Original frame
- Damaged frame
- No glass (mostly broken)
- Non original glass



Do not scale from this drawing.
All dimensions are to be checked on site prior to commencing works on site. Discrepancy found between information given on this drawing and that given elsewhere or recorded on site shall be notified immediately to the project architect in writing.

PLANNING ISSUE





WINDOW WG.27

- Unable to open
- Original frame
- Damaged frame
- No glass (mostly broken)
- Non original glass



WINDOW WG.28

- Unable to open
- Original frame
- Damaged frame
- No glass (mostly broken)
- Non original glass

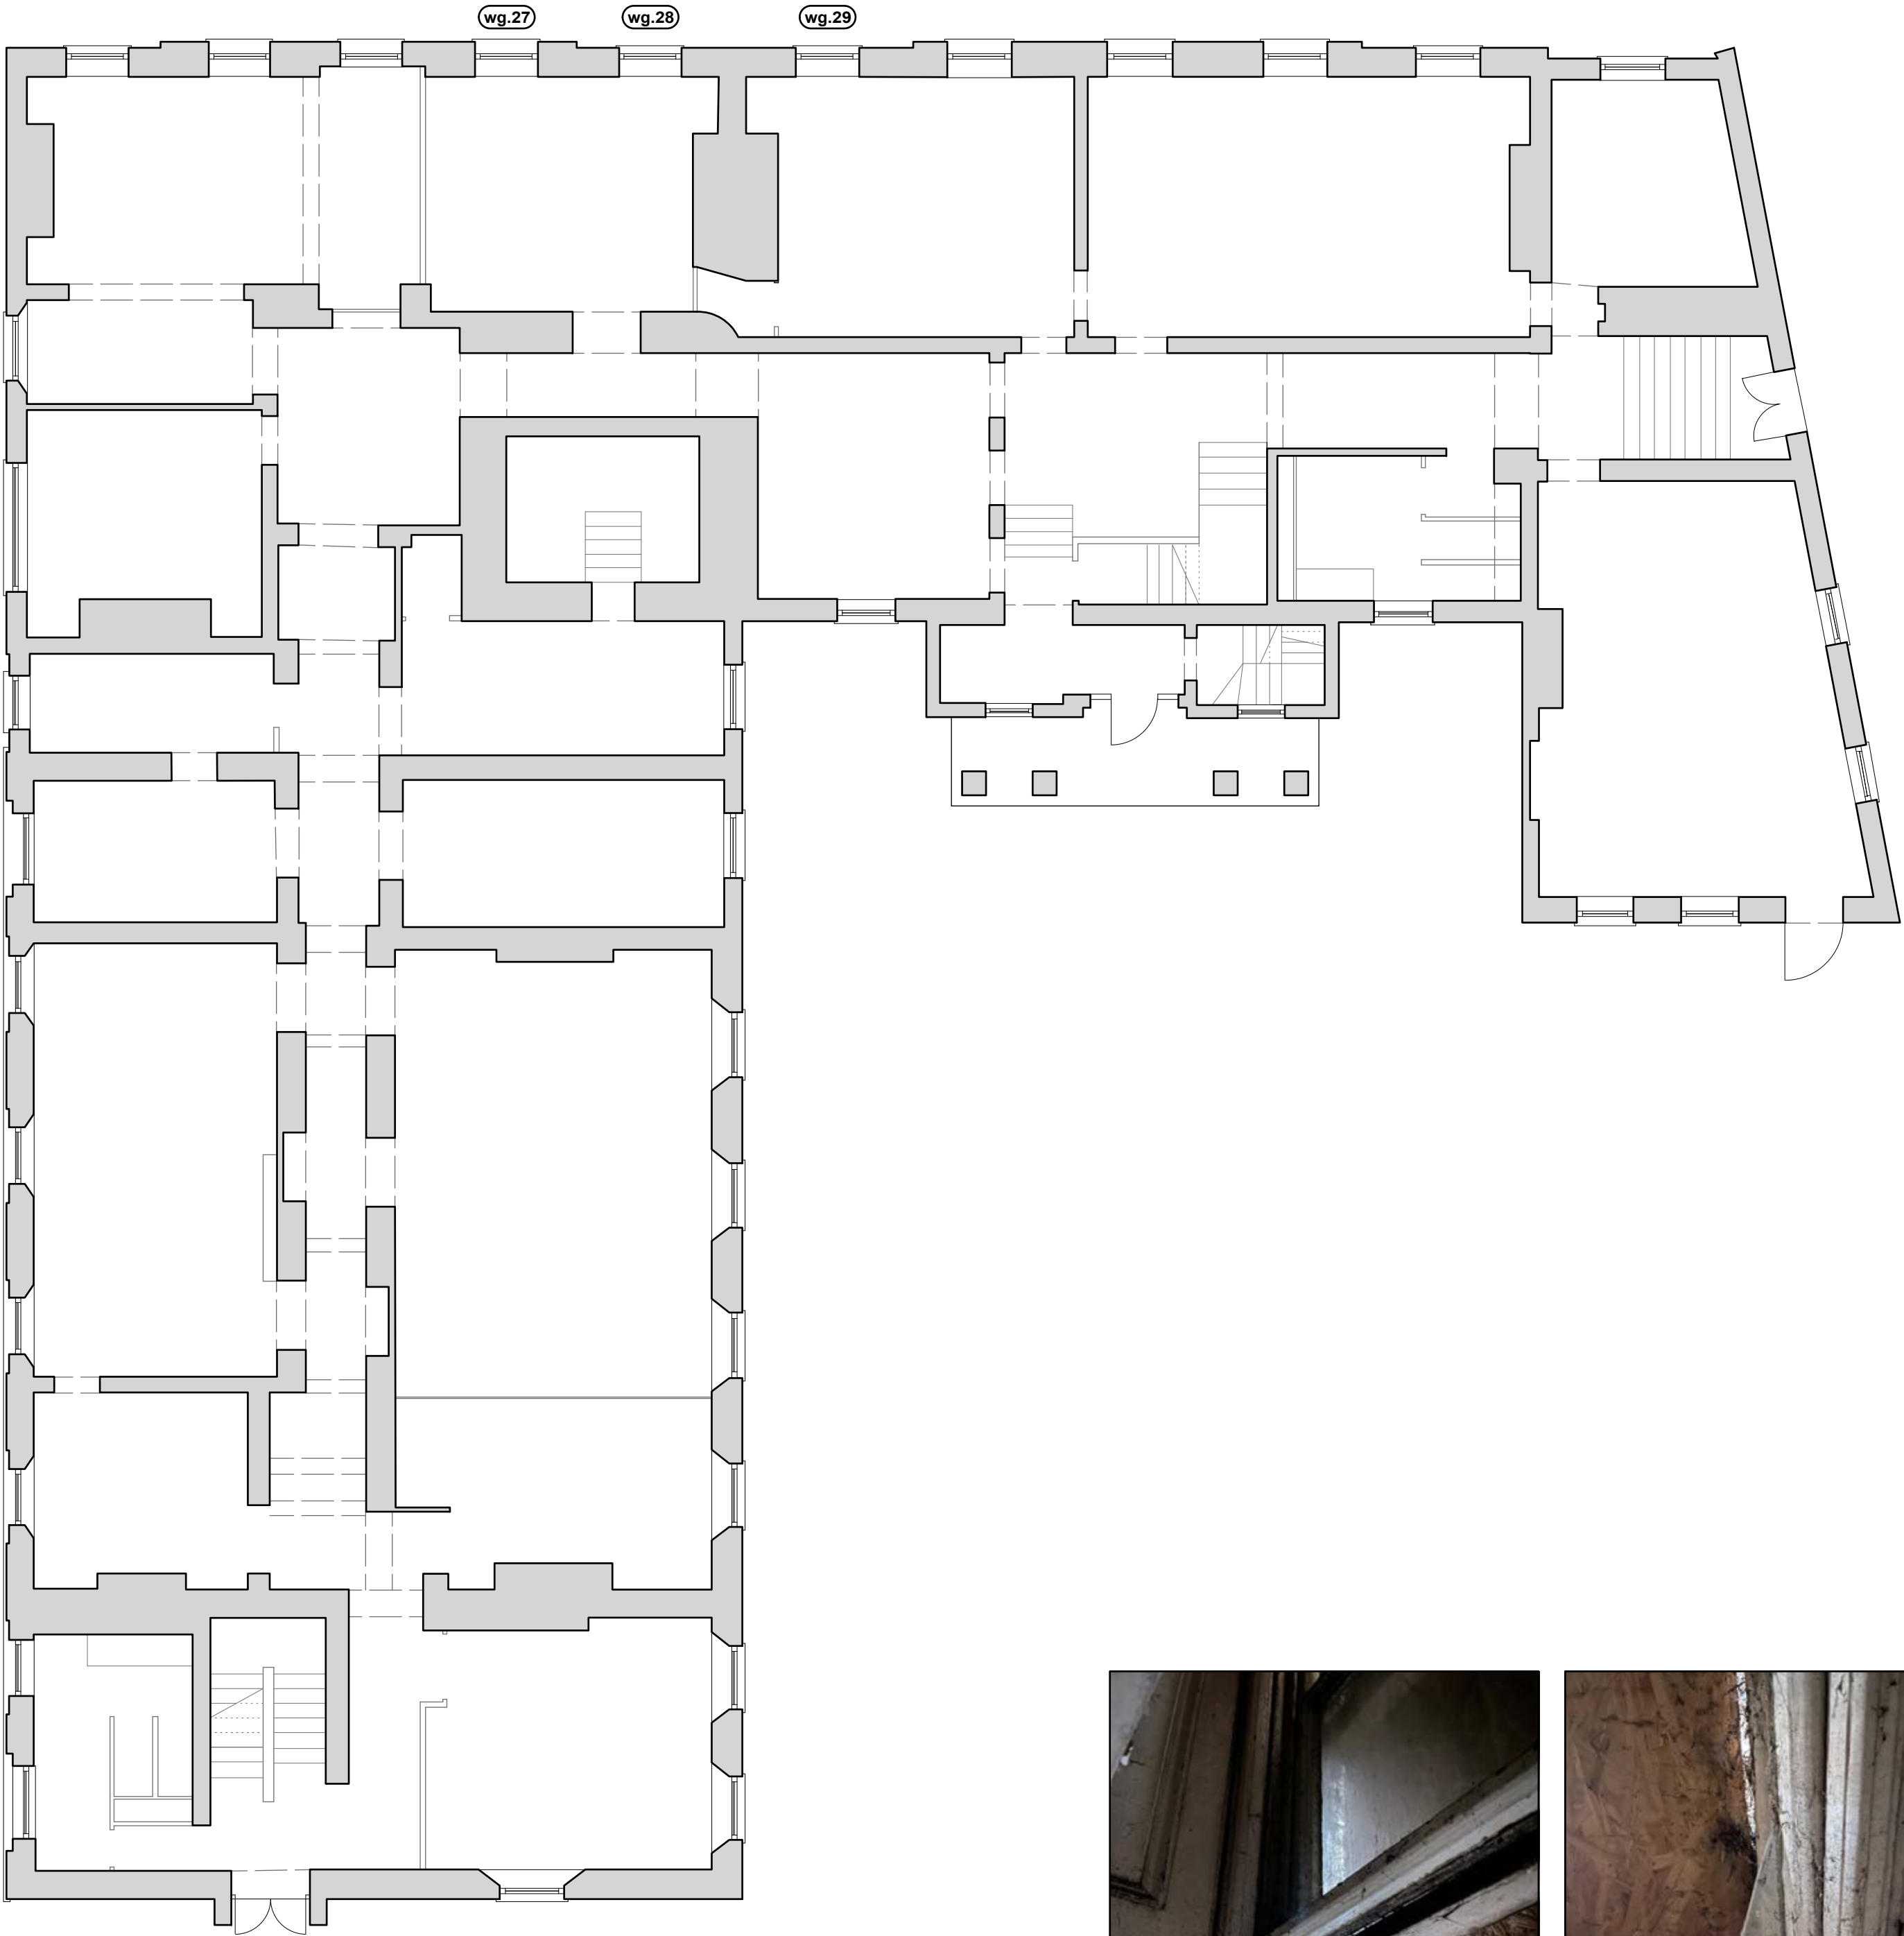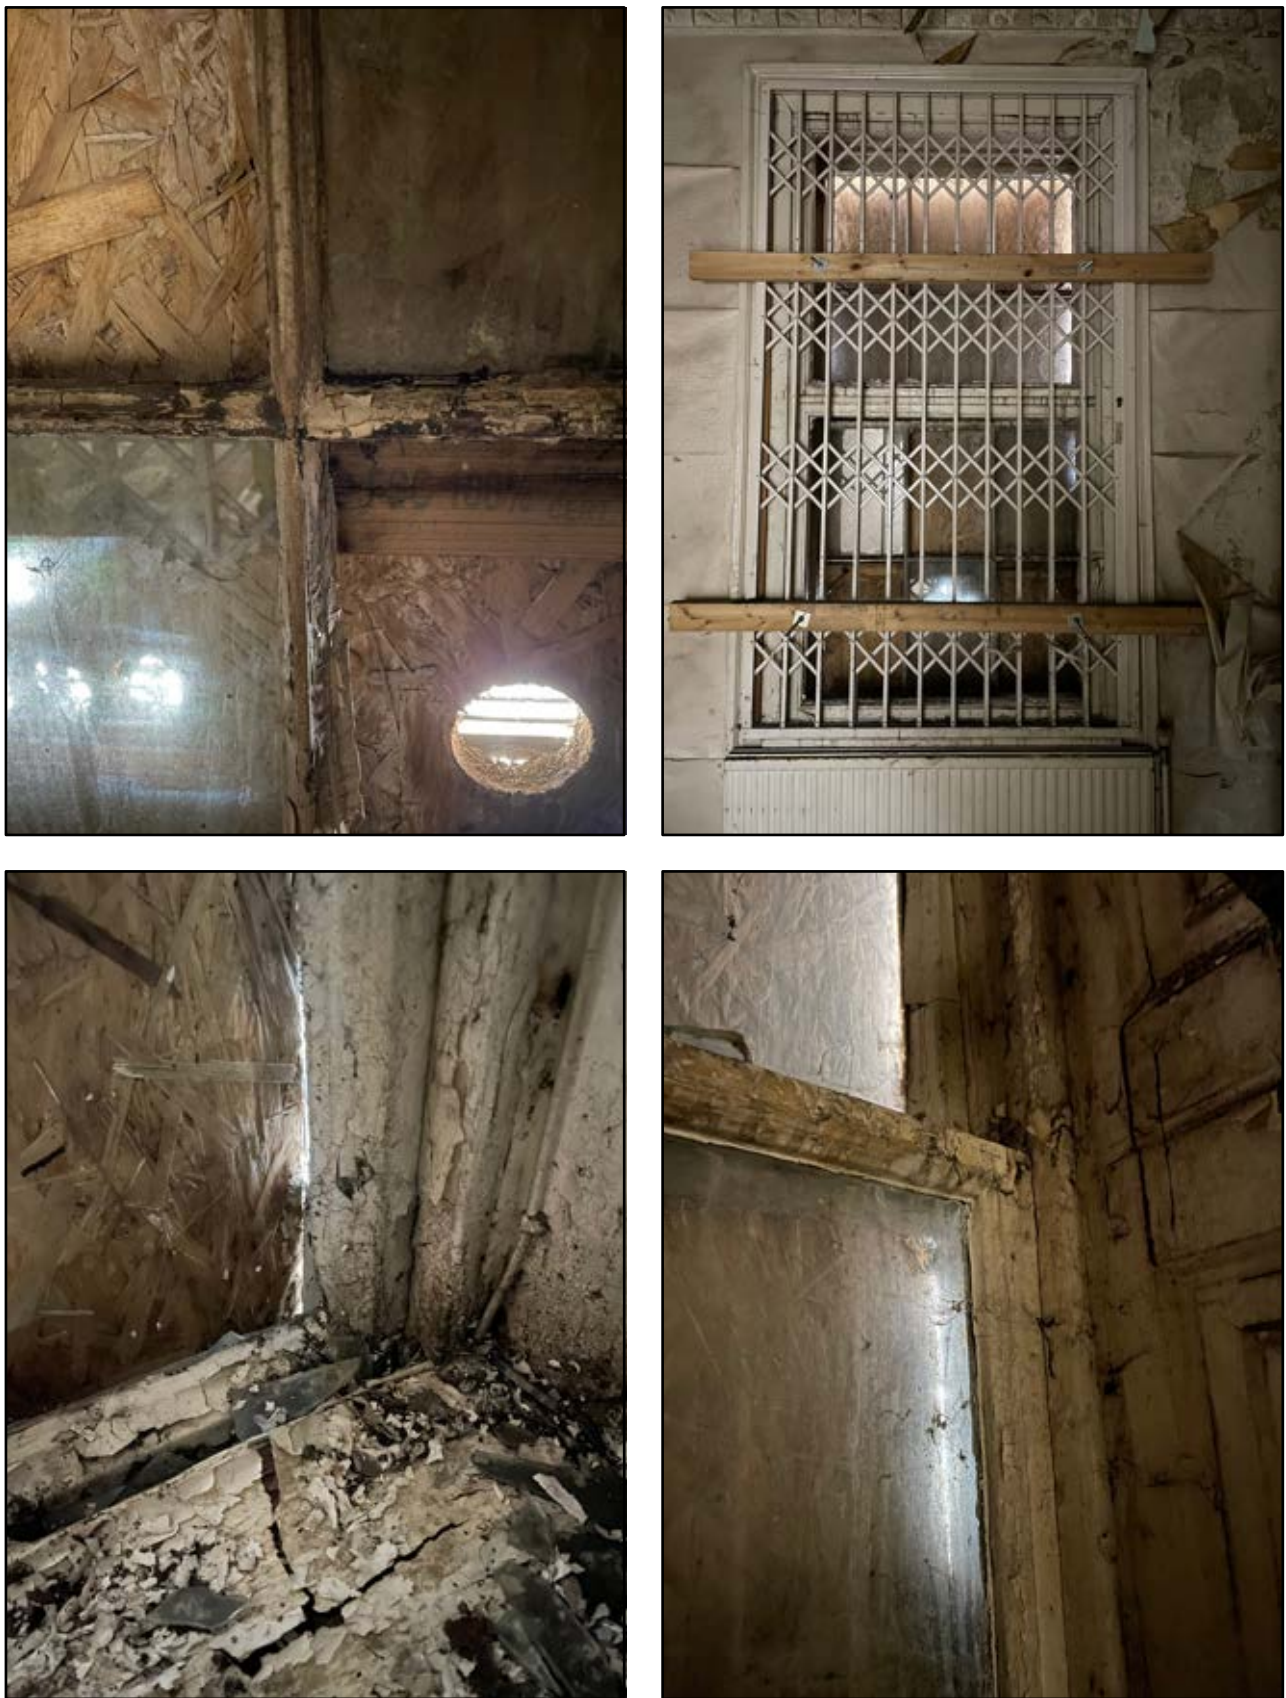

WINDOW WG.29

- Unable to open
- Original frame
- Damaged frame
- No glass (mostly broken)
- Non original glass



Do not scale from this drawing.
All dimensions are to be checked on site prior to commencing works on site. Discrepancy found between information given on this drawing and that given elsewhere or recorded on site shall be notified immediately to the project architect in writing.

PLANNING ISSUE



snookarchitects	project:	bridgewater house
89 Wood Street	dwg no:	145
Liverpool	dwg title:	window survey [6 of 16]
L1 4NU	scale:	1:100 @ a1
t: 0151 707 0100		



WINDOW WG.30

- Unable to open
- Original frame
- Damaged frame
- No glass (mostly broken)
- Non original glass



WINDOW WG.31

- Unable to open
- Original frame
- Damaged frame
- No glass (mostly broken)
- Non original glass

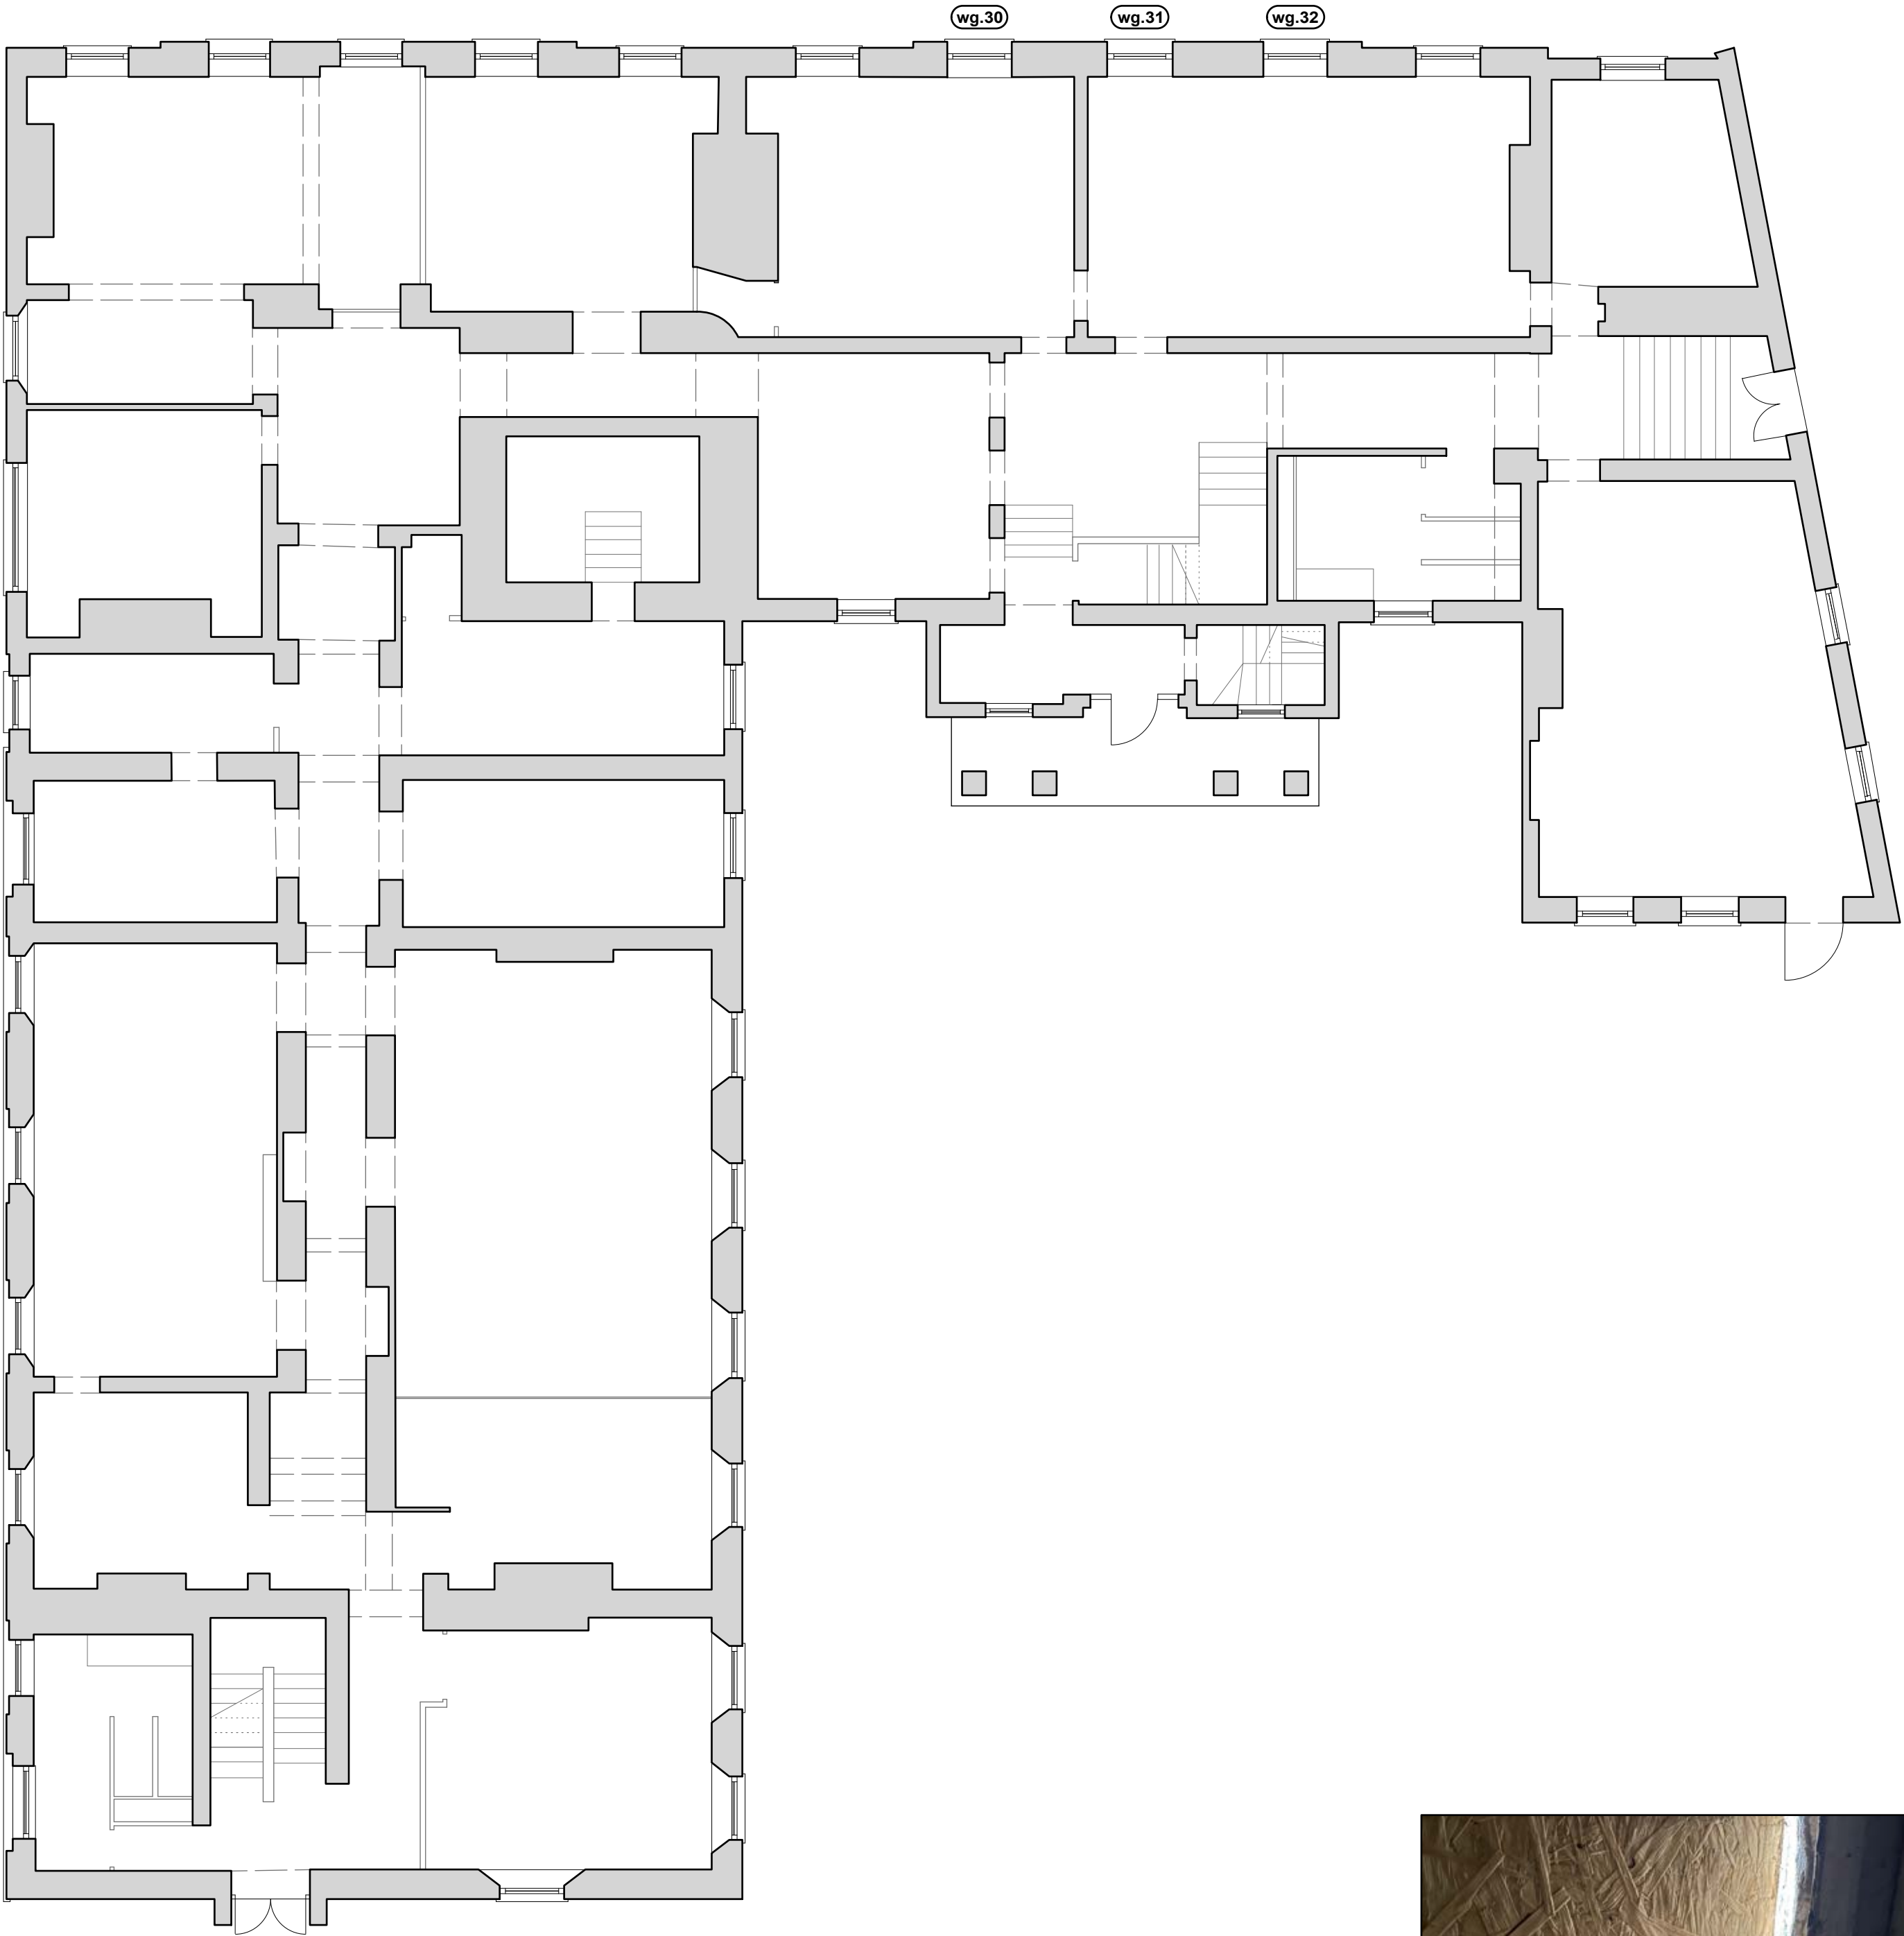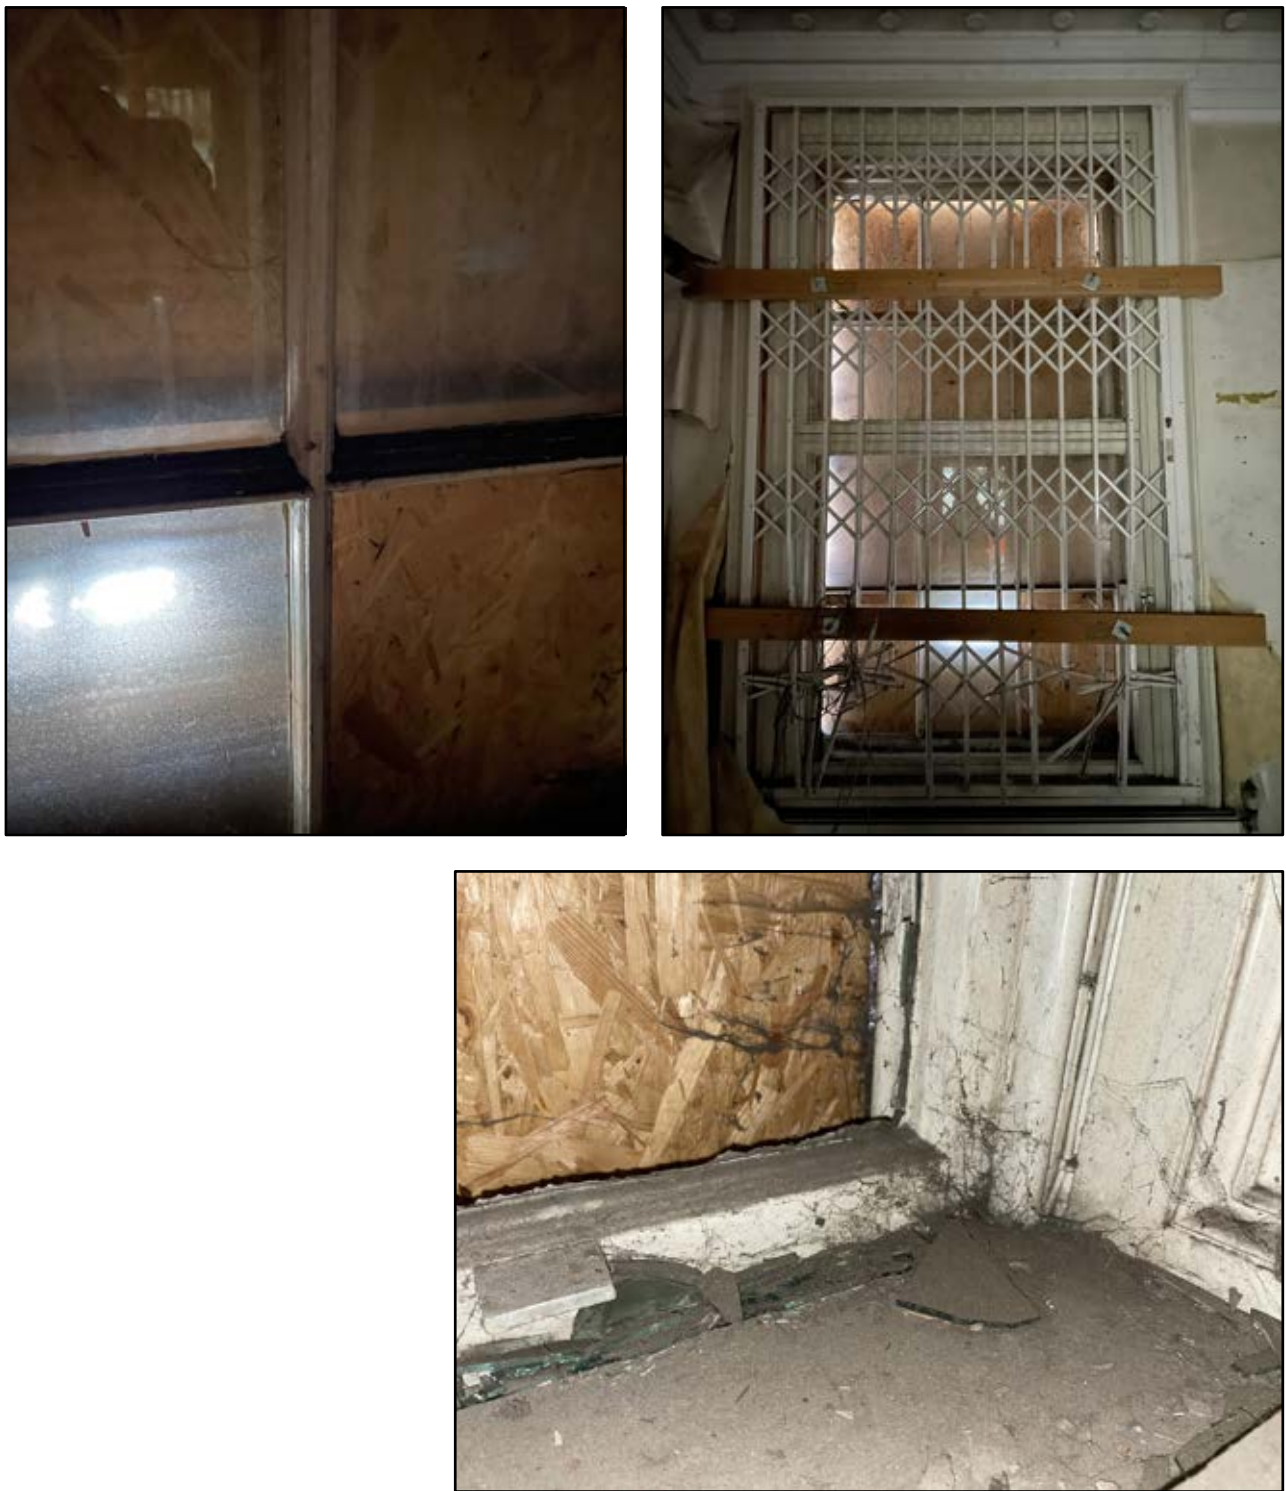

WINDOW WG.32

- Unable to open
- Original frame
- Damaged frame
- No glass (mostly broken)
- Non original glass



Do not scale from this drawing.
All dimensions are to be checked on site prior to commencing works on site. Discrepancy found between information given on this drawing and that given elsewhere or recorded on site shall be notified immediately to the project architect in writing.


PLANNING ISSUE



snookarchitects	project:	bridgewater house
89 Wood Street	dwg no:	146
Liverpool	dwg title:	window survey [7 of 16]
L1 4NU	scale:	1:100 @ a1
t: 0151 707 0100		


WINDOW **WG.33**

- Unable to open
- Original frame
- Damaged frame
- No glass (mostly broken)
- Non original glass

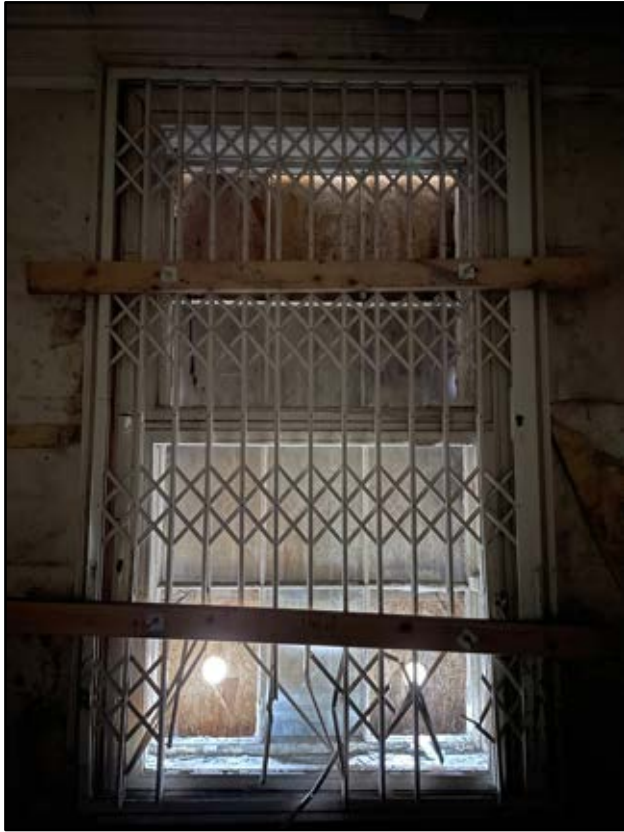


WINDOW **WG.34**


- Restricted access - Window is inaccessible due to collapsed ceiling and/or unsafe floor structure
- Photo taken from a distance
- Frame looks badly damaged

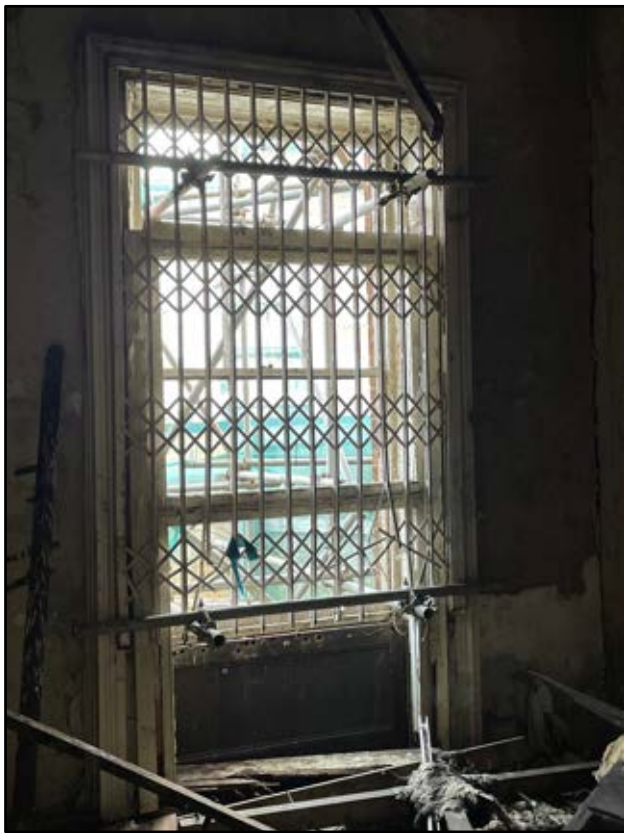

WINDOW **WG.39**

- Unable to open
- Original frame
- Damaged frame
- Non original glass

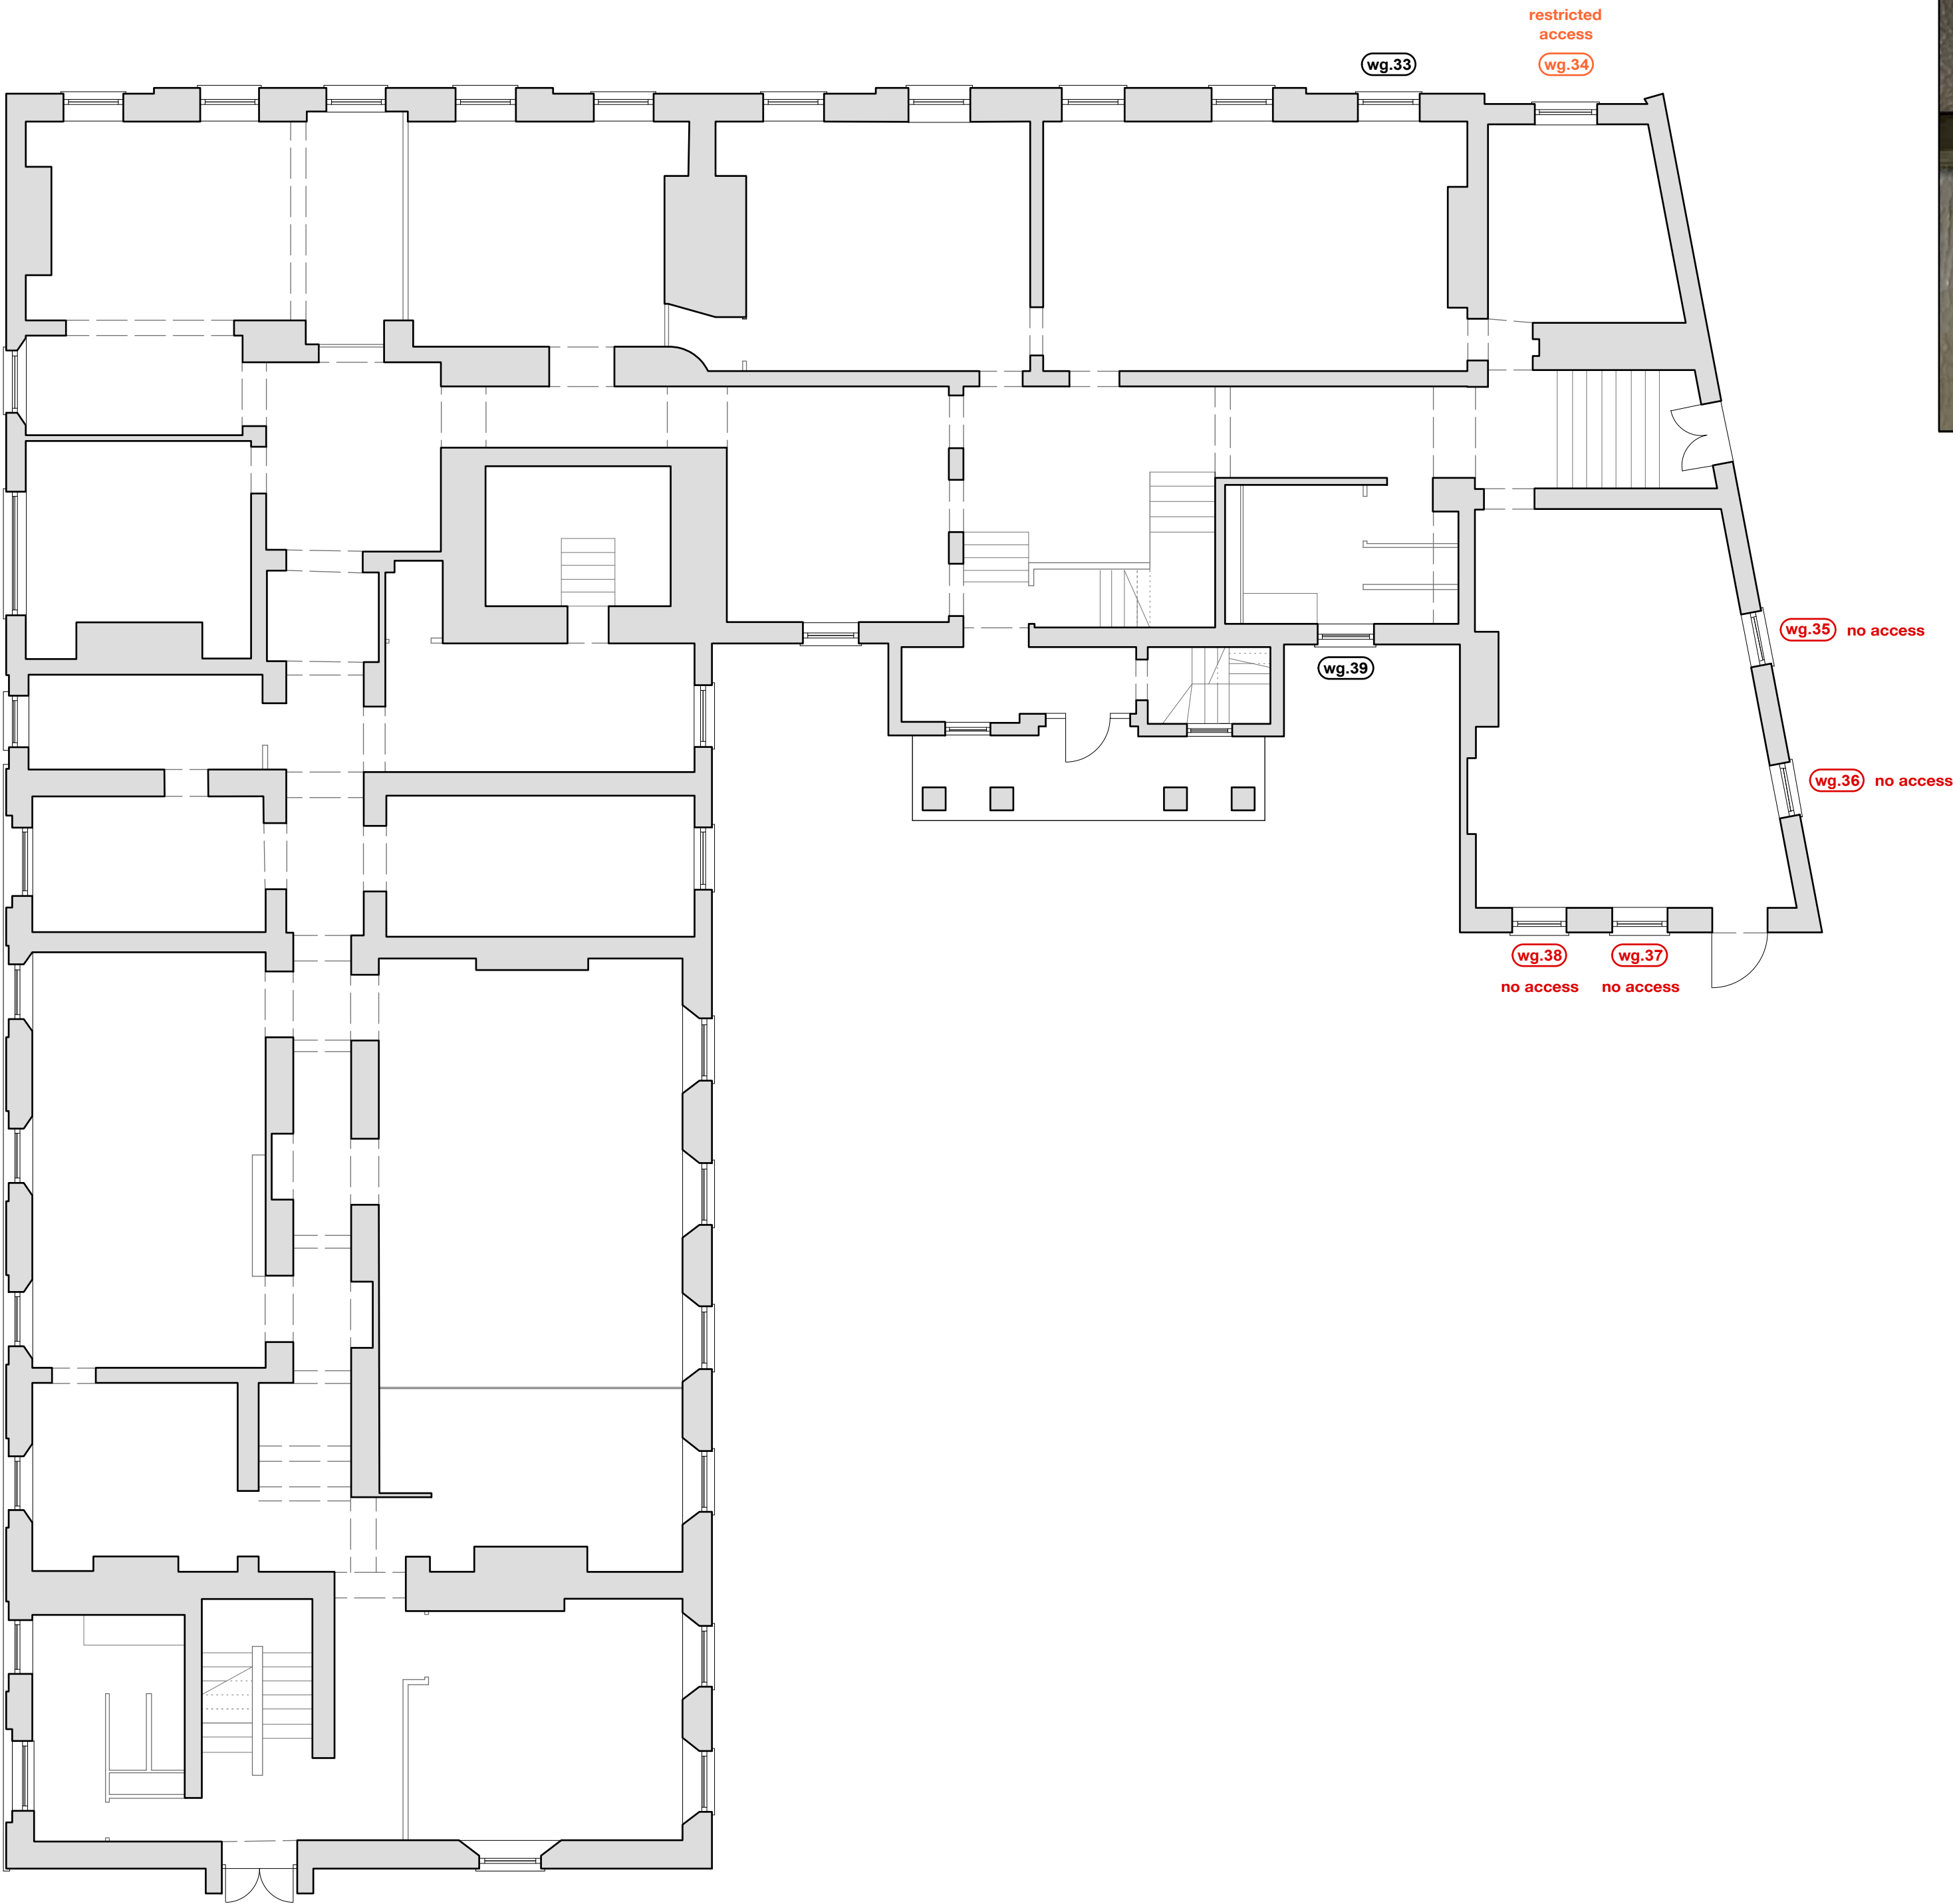

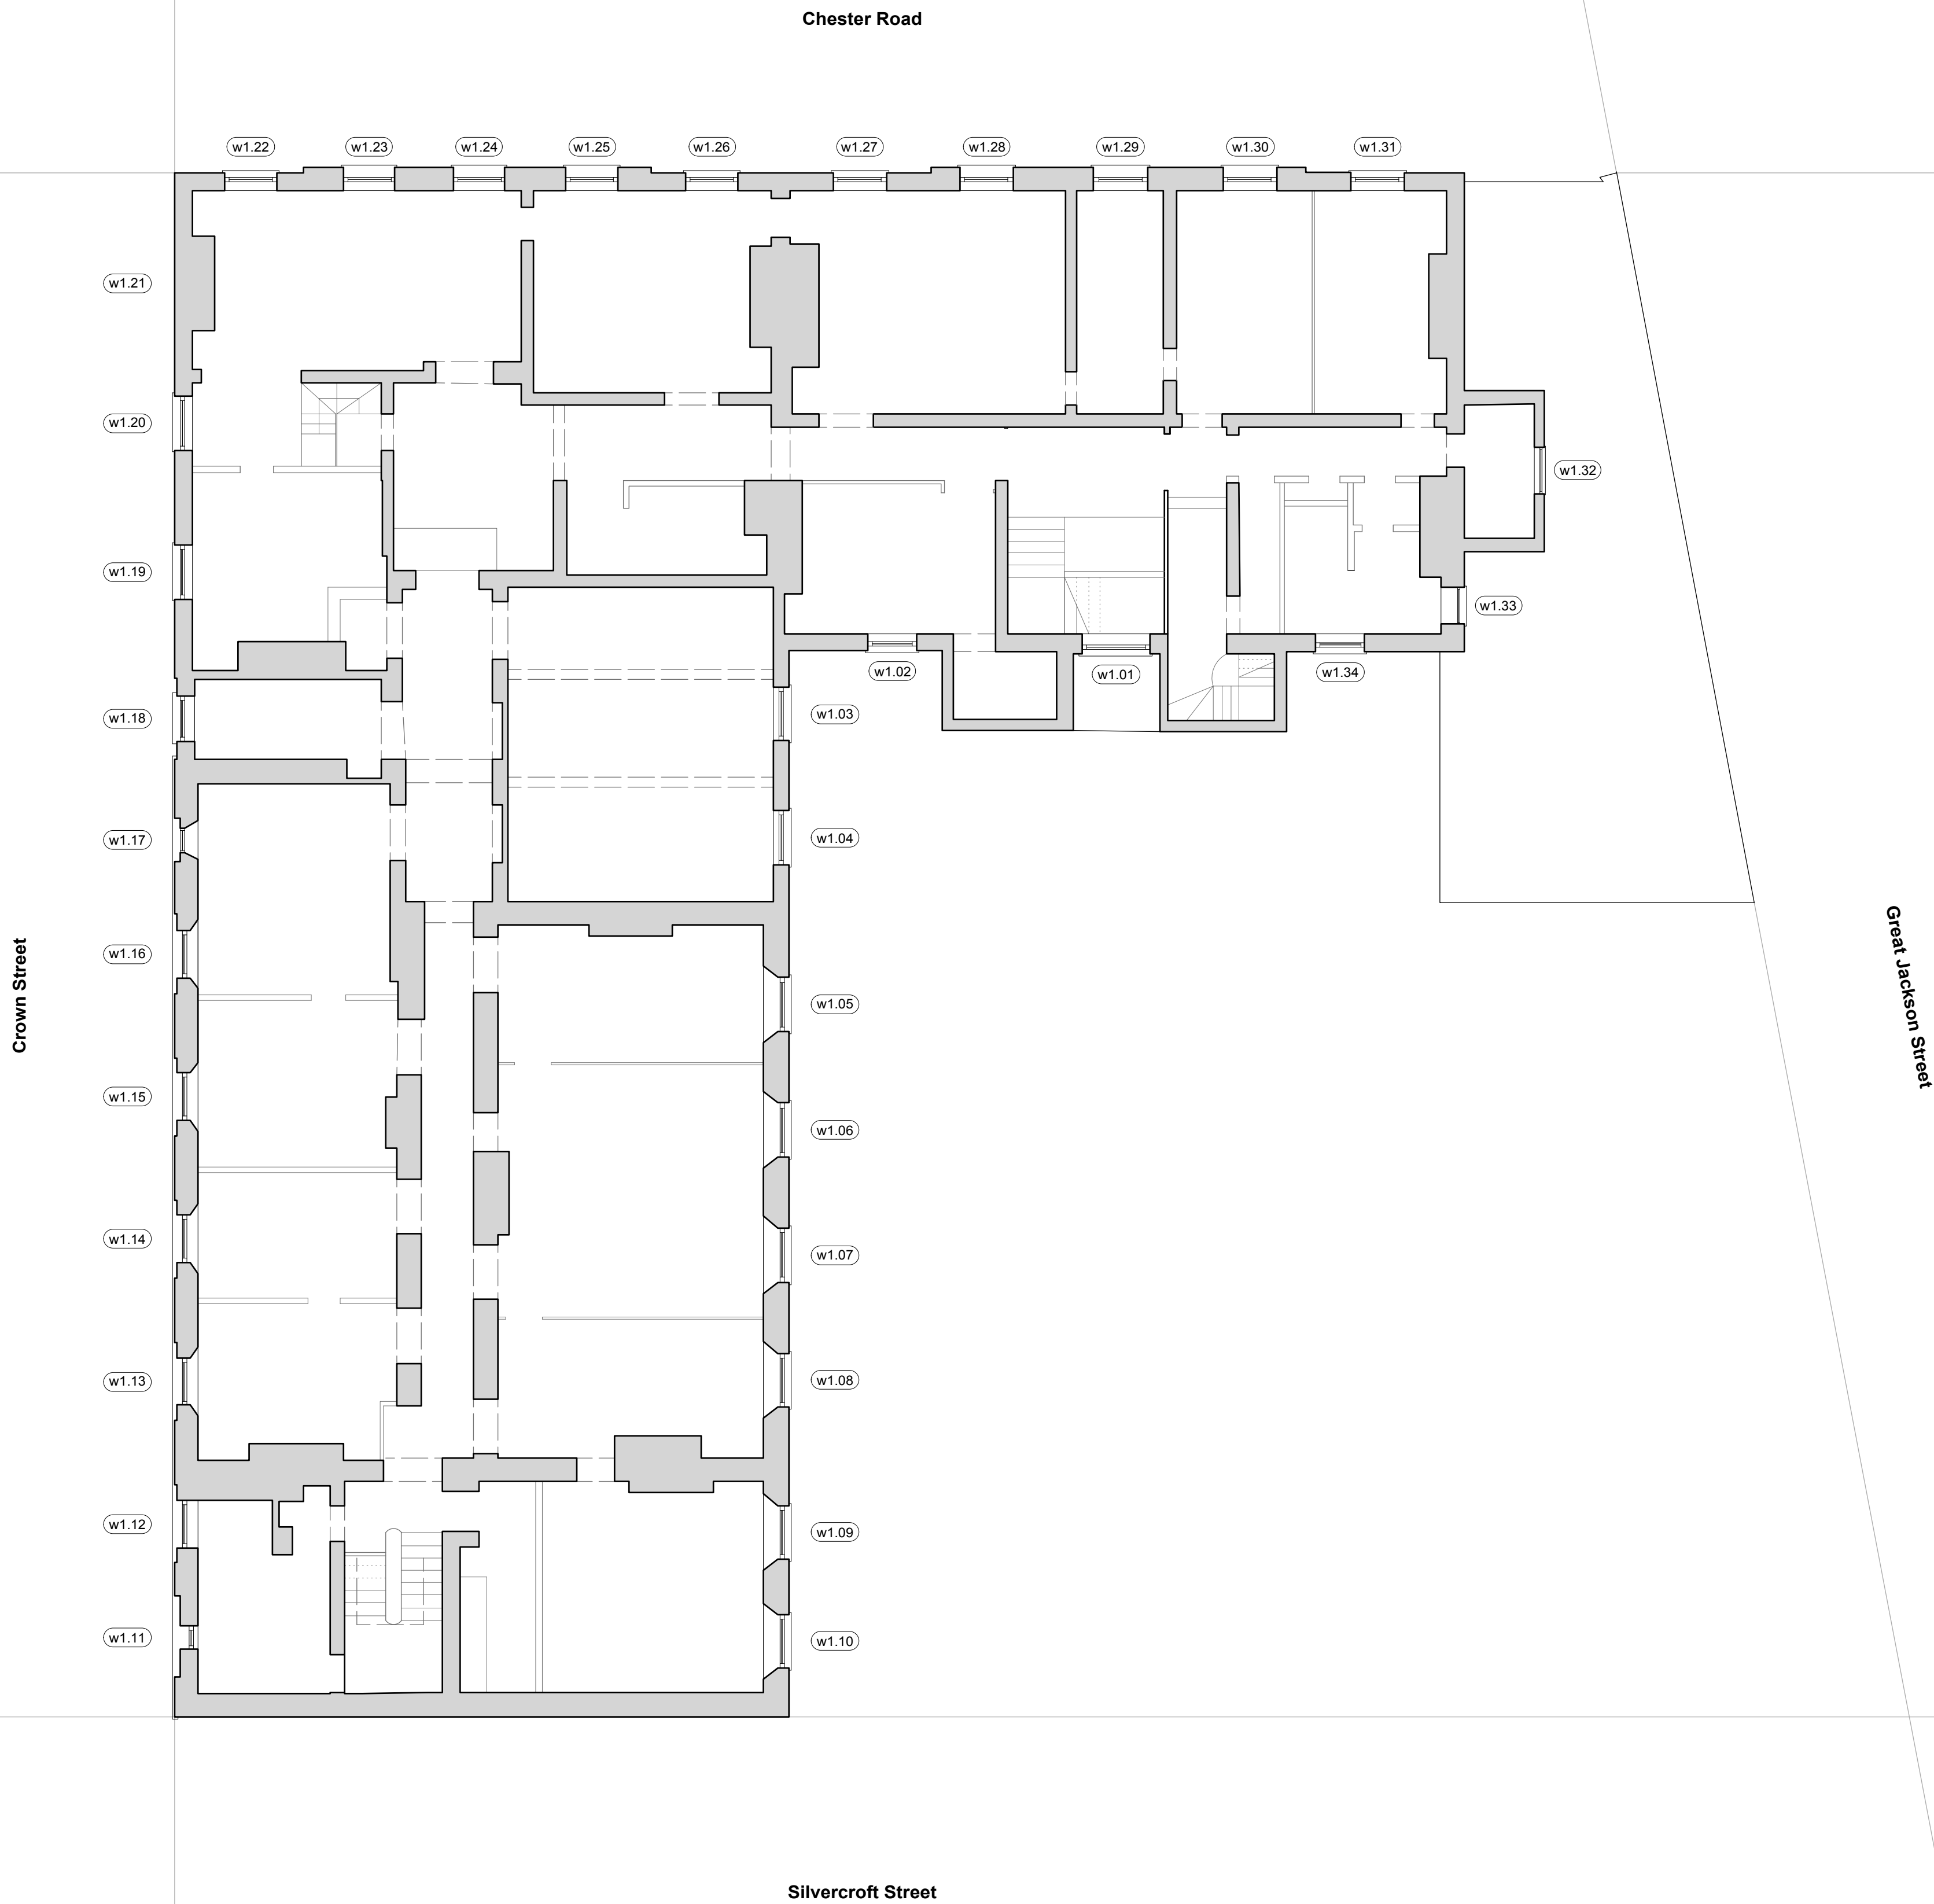


WINDOW W1.01

- Unable to open
- Damaged frame
- Non original glass
- Broken glass



WINDOW W1.02

- Unable to open
- Non original frame
- Non original glass

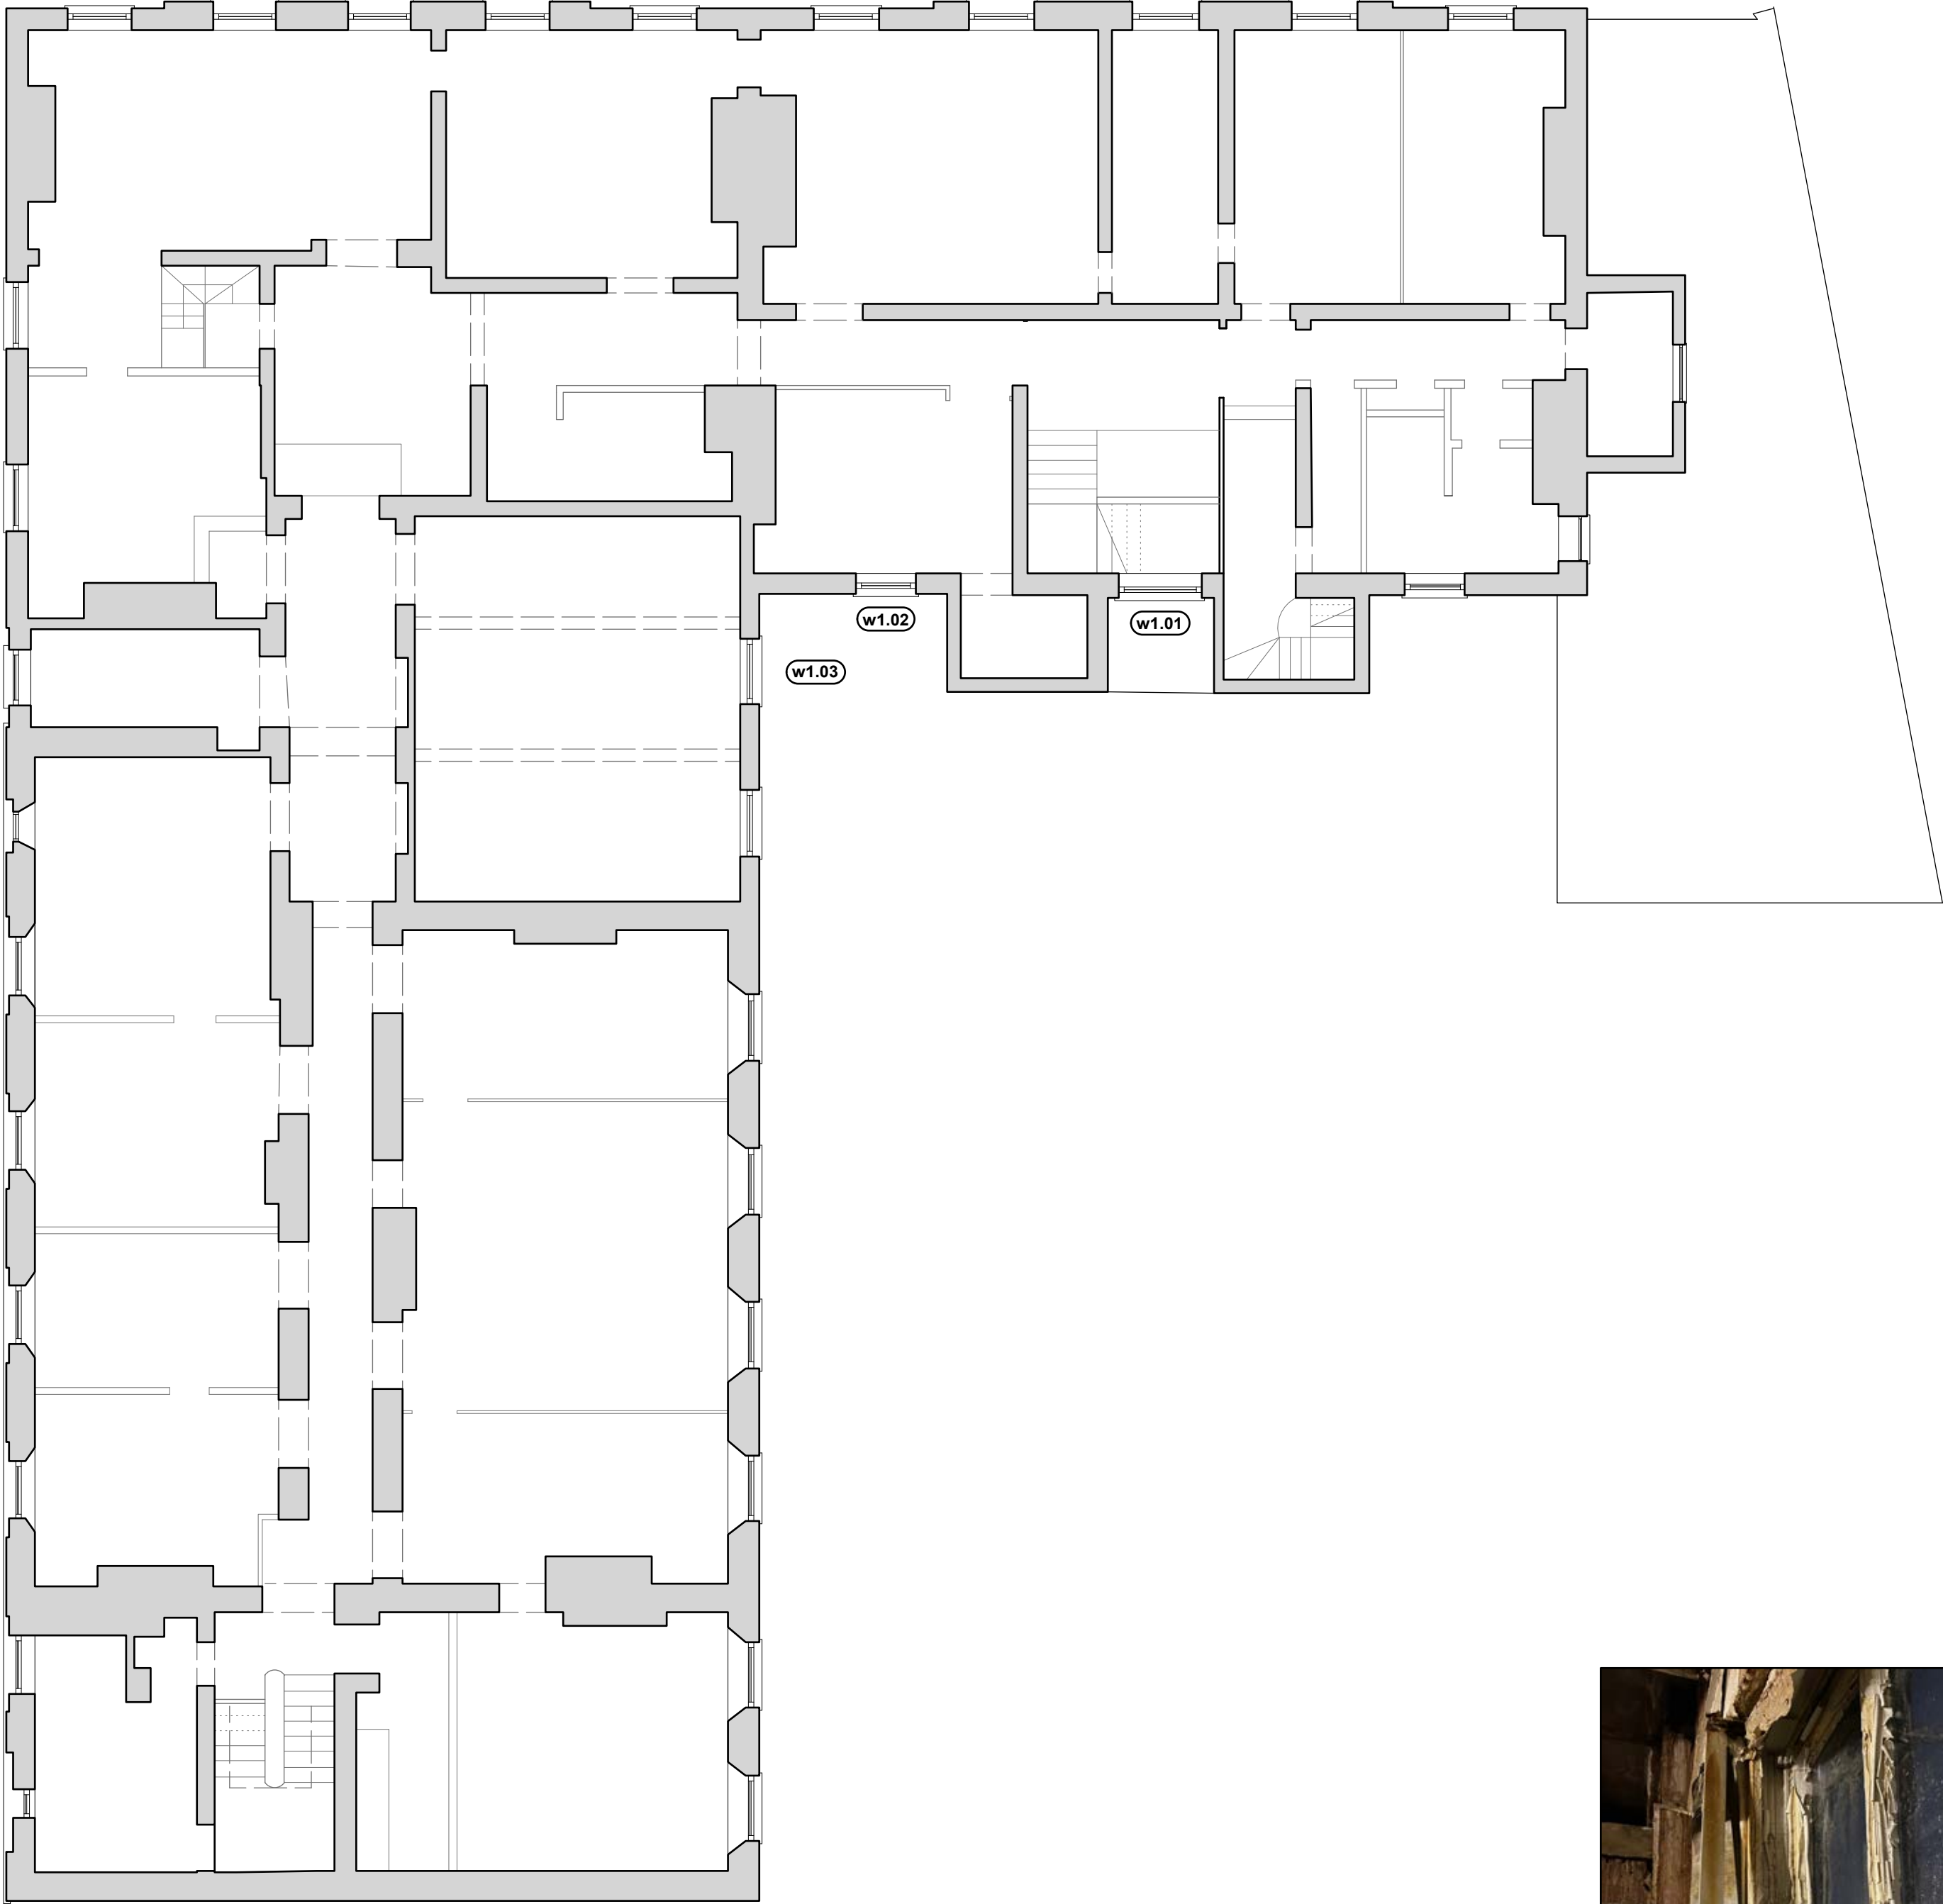

WINDOW W1.03

- Unable to open
- Non original frame
- Frame badly damaged
- Non original glass
- Glass broken



Do not scale from this drawing.
All dimensions are to be checked on site prior to commencing works on site. Discrepancy found between information given on this drawing and that given elsewhere or recorded on site shall be notified immediately to the project architect in writing.

PLANNING ISSUE

WINDOW **W1.04**

- Unable to open
- Non original frame
- Frame badly damaged
- Non original glass
- Glass broken



WINDOW **W1.05**

- Restricted access - Window is inaccessible due to collapsed ceiling and/or unsafe floor structure
- Photo taken from a distance
- Frame looks badly damaged



WINDOW **W1.06**

- Restricted access - Window is inaccessible due to collapsed ceiling and/or unsafe floor structure
- Photo taken from a distance
- Frame looks badly damaged




WINDOW **W1.07**

- Restricted access - Window is inaccessible due to collapsed ceiling and/or unsafe floor structure
- Photo taken from a distance
- Window is completely destroyed



WINDOW **W1.08**

- Restricted access - Window is inaccessible due to collapsed ceiling and/or unsafe floor structure
- Photo taken from a distance
- Frame is completely destroyed
- There seems to be no glass remaining
- Window is boarded from the outside

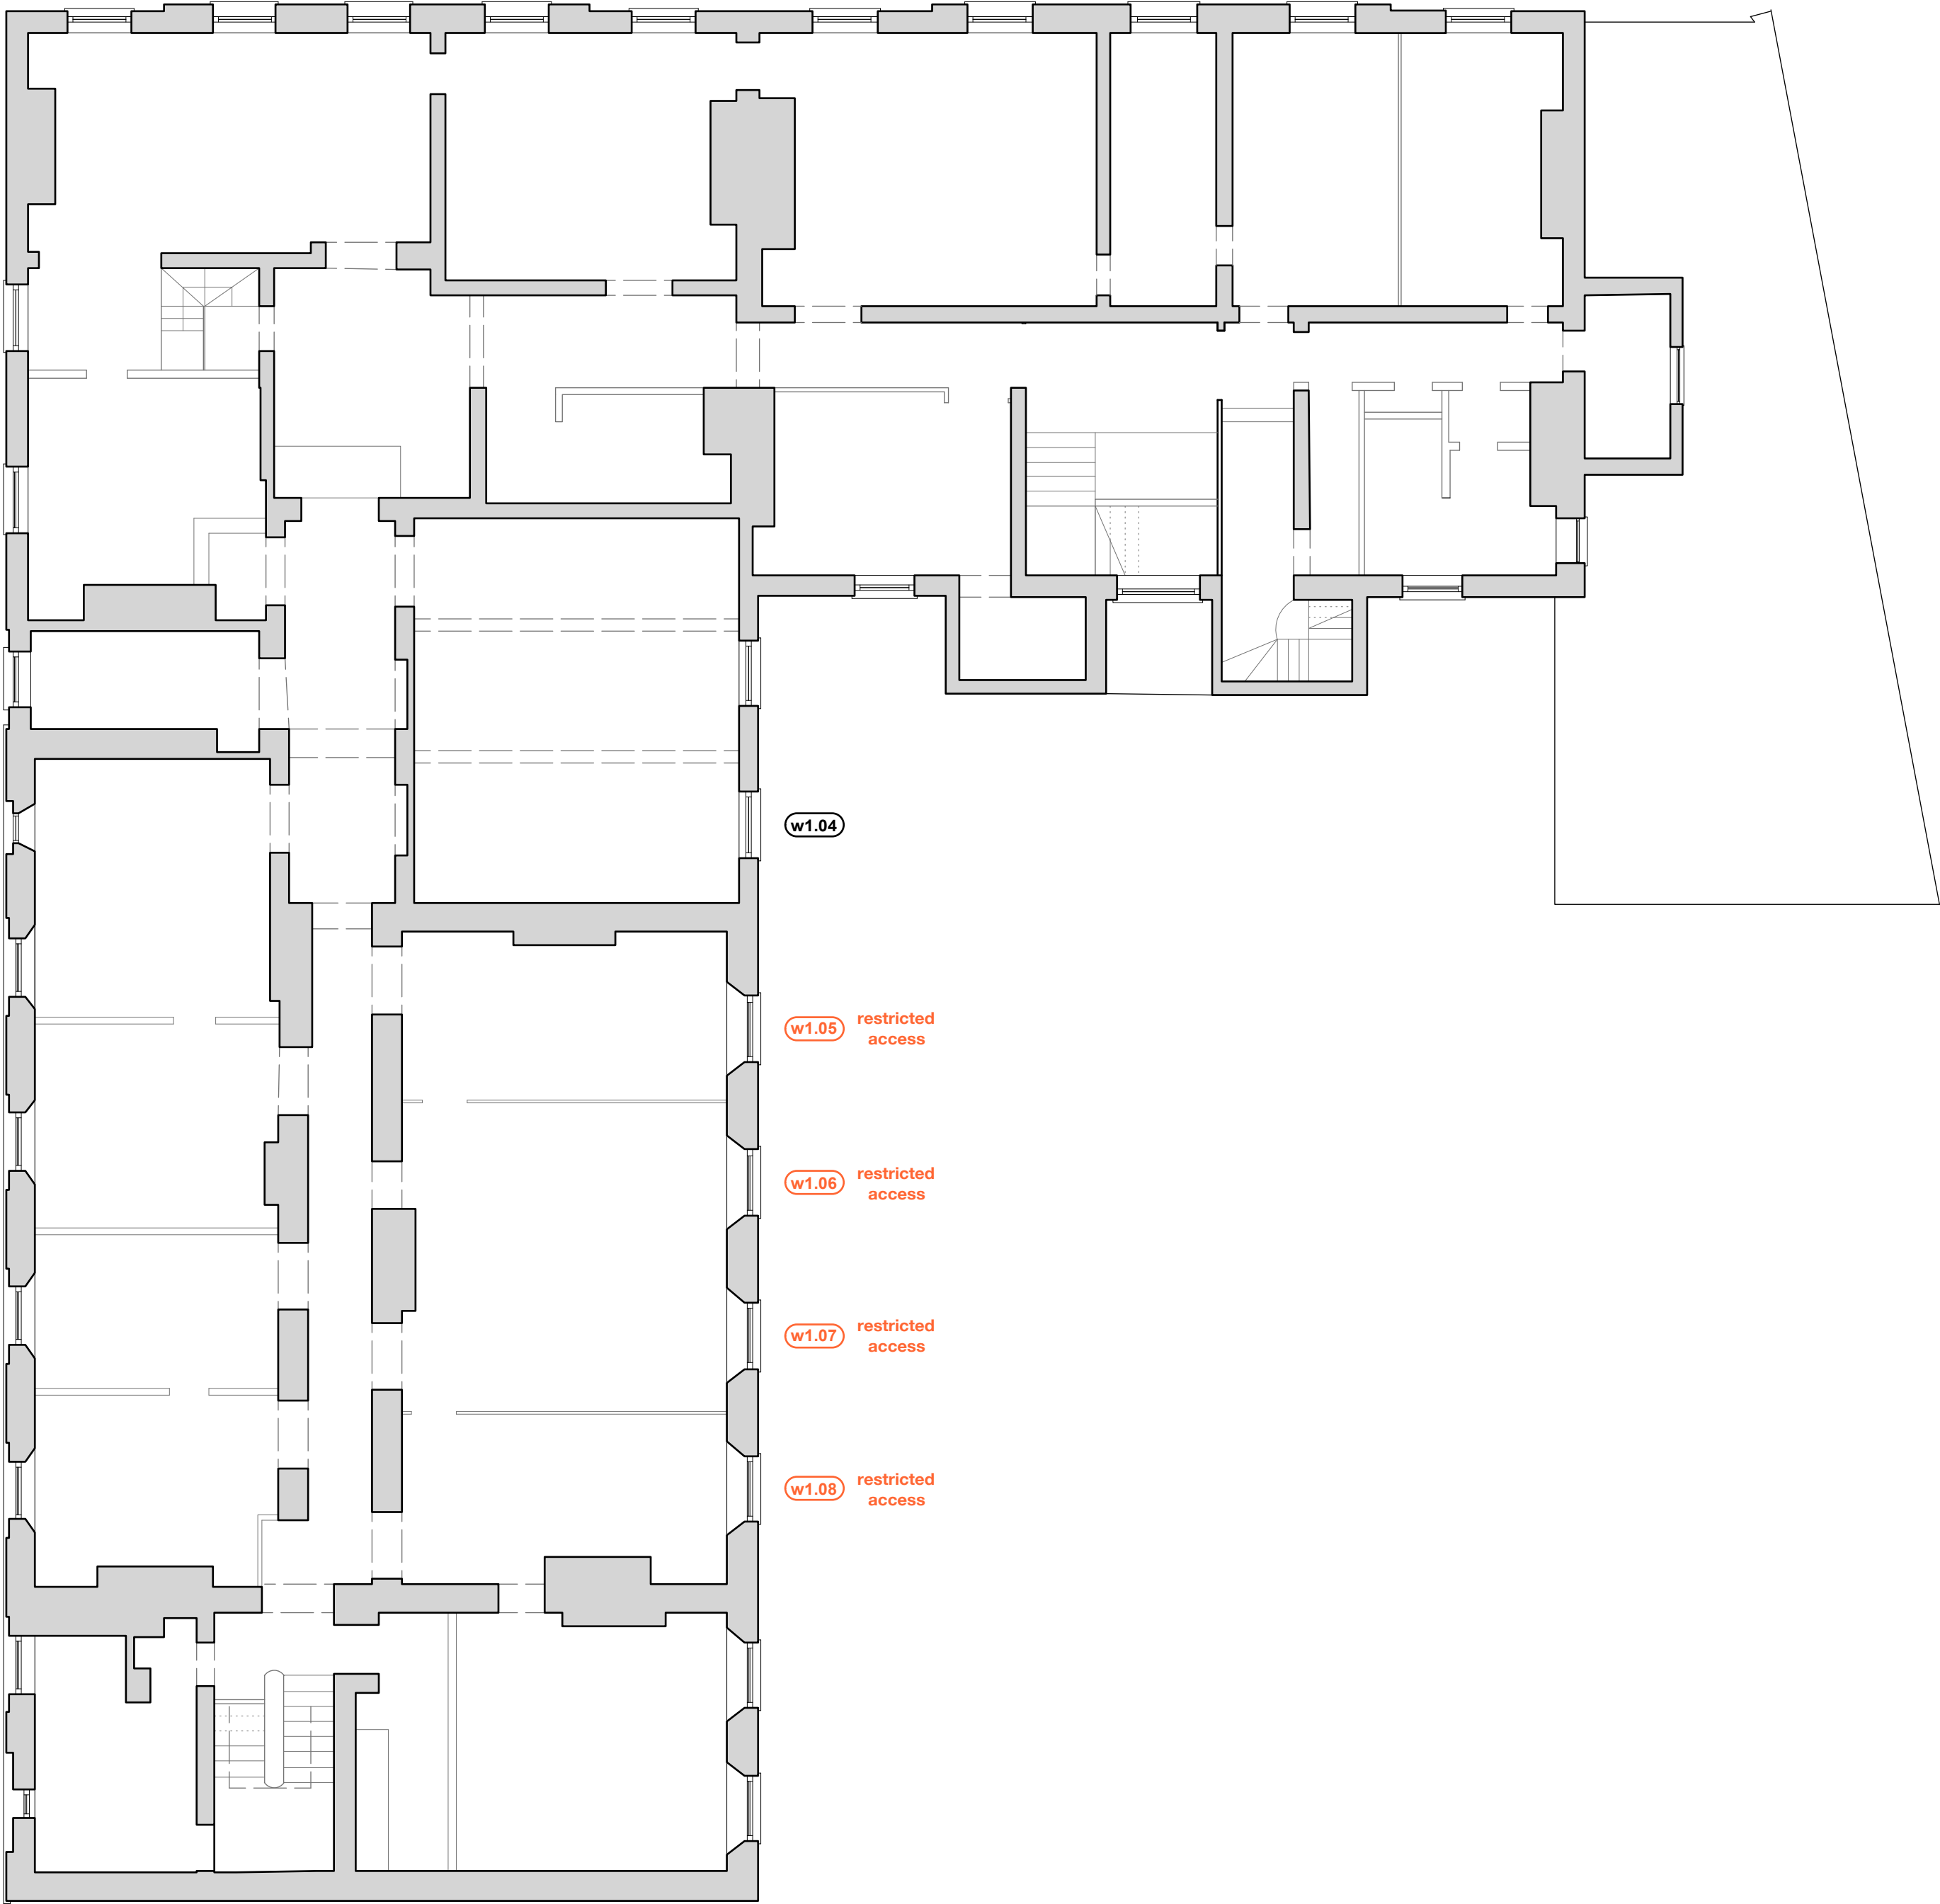

WINDOW **W1.13**

- Restricted access - Window is inaccessible due to collapsed ceiling and/or unsafe floor structure
- Photo taken from a distance
- Frame looks badly damaged



WINDOW **W1.14**

- Restricted access - Window is inaccessible due to collapsed ceiling and/or unsafe floor structure
- Photo taken from a distance
- Frame looks badly damaged
- Glass appears to be broken



WINDOW **W1.15**

- Restricted access - Window is inaccessible due to collapsed ceiling and/or unsafe floor structure
- Photo taken from a distance
- Frame looks badly damaged
- Glass appears to be broken



WINDOW **W1.16**

- Restricted access - Window is inaccessible due to collapsed ceiling and/or unsafe floor structure
- Photo taken from a distance
- Frame looks badly damaged
- Window is partially boarded up



WINDOW **W1.17**

- Restricted access - Window is inaccessible due to collapsed ceiling and/or unsafe floor structure
- Photo taken from a distance
- Frame looks badly damaged
- Window is partially boarded up



WINDOW **W1.18**

- Restricted access - Window is inaccessible due to collapsed ceiling and/or unsafe floor structure
- Photo taken from a distance
- Frame appears to be gone completely
- No glass remaining
- Window is boarded from the outside



restricted access (w1.18)

restricted access (w1.17)

restricted access (w1.16)

restricted access (w1.15)

restricted access (w1.14)

restricted access (w1.13)

no access (w1.12)

no access (w1.11)

(w1.09) no access

(w1.10) no access

WINDOW **W1.19**

- Restricted access - Window is inaccessible due to collapsed ceiling and/or unsafe floor structure
- Photo taken from a distance
- Frame looks badly damaged and partially boarded up
- Glass is missing and/or broken



WINDOW **W1.20**

- Frame looks original
- Frame is rotten
- Glass is missing and/or broken




WINDOW **W1.22**

- Unable to open
- Original frame
- Frame is rotten
- Glass is missing and/or broken
- No chords




WINDOW **W1.23**

- Unable to open
- Original frame
- Frame is rotten
- Glass is missing and/or broken
- No chords

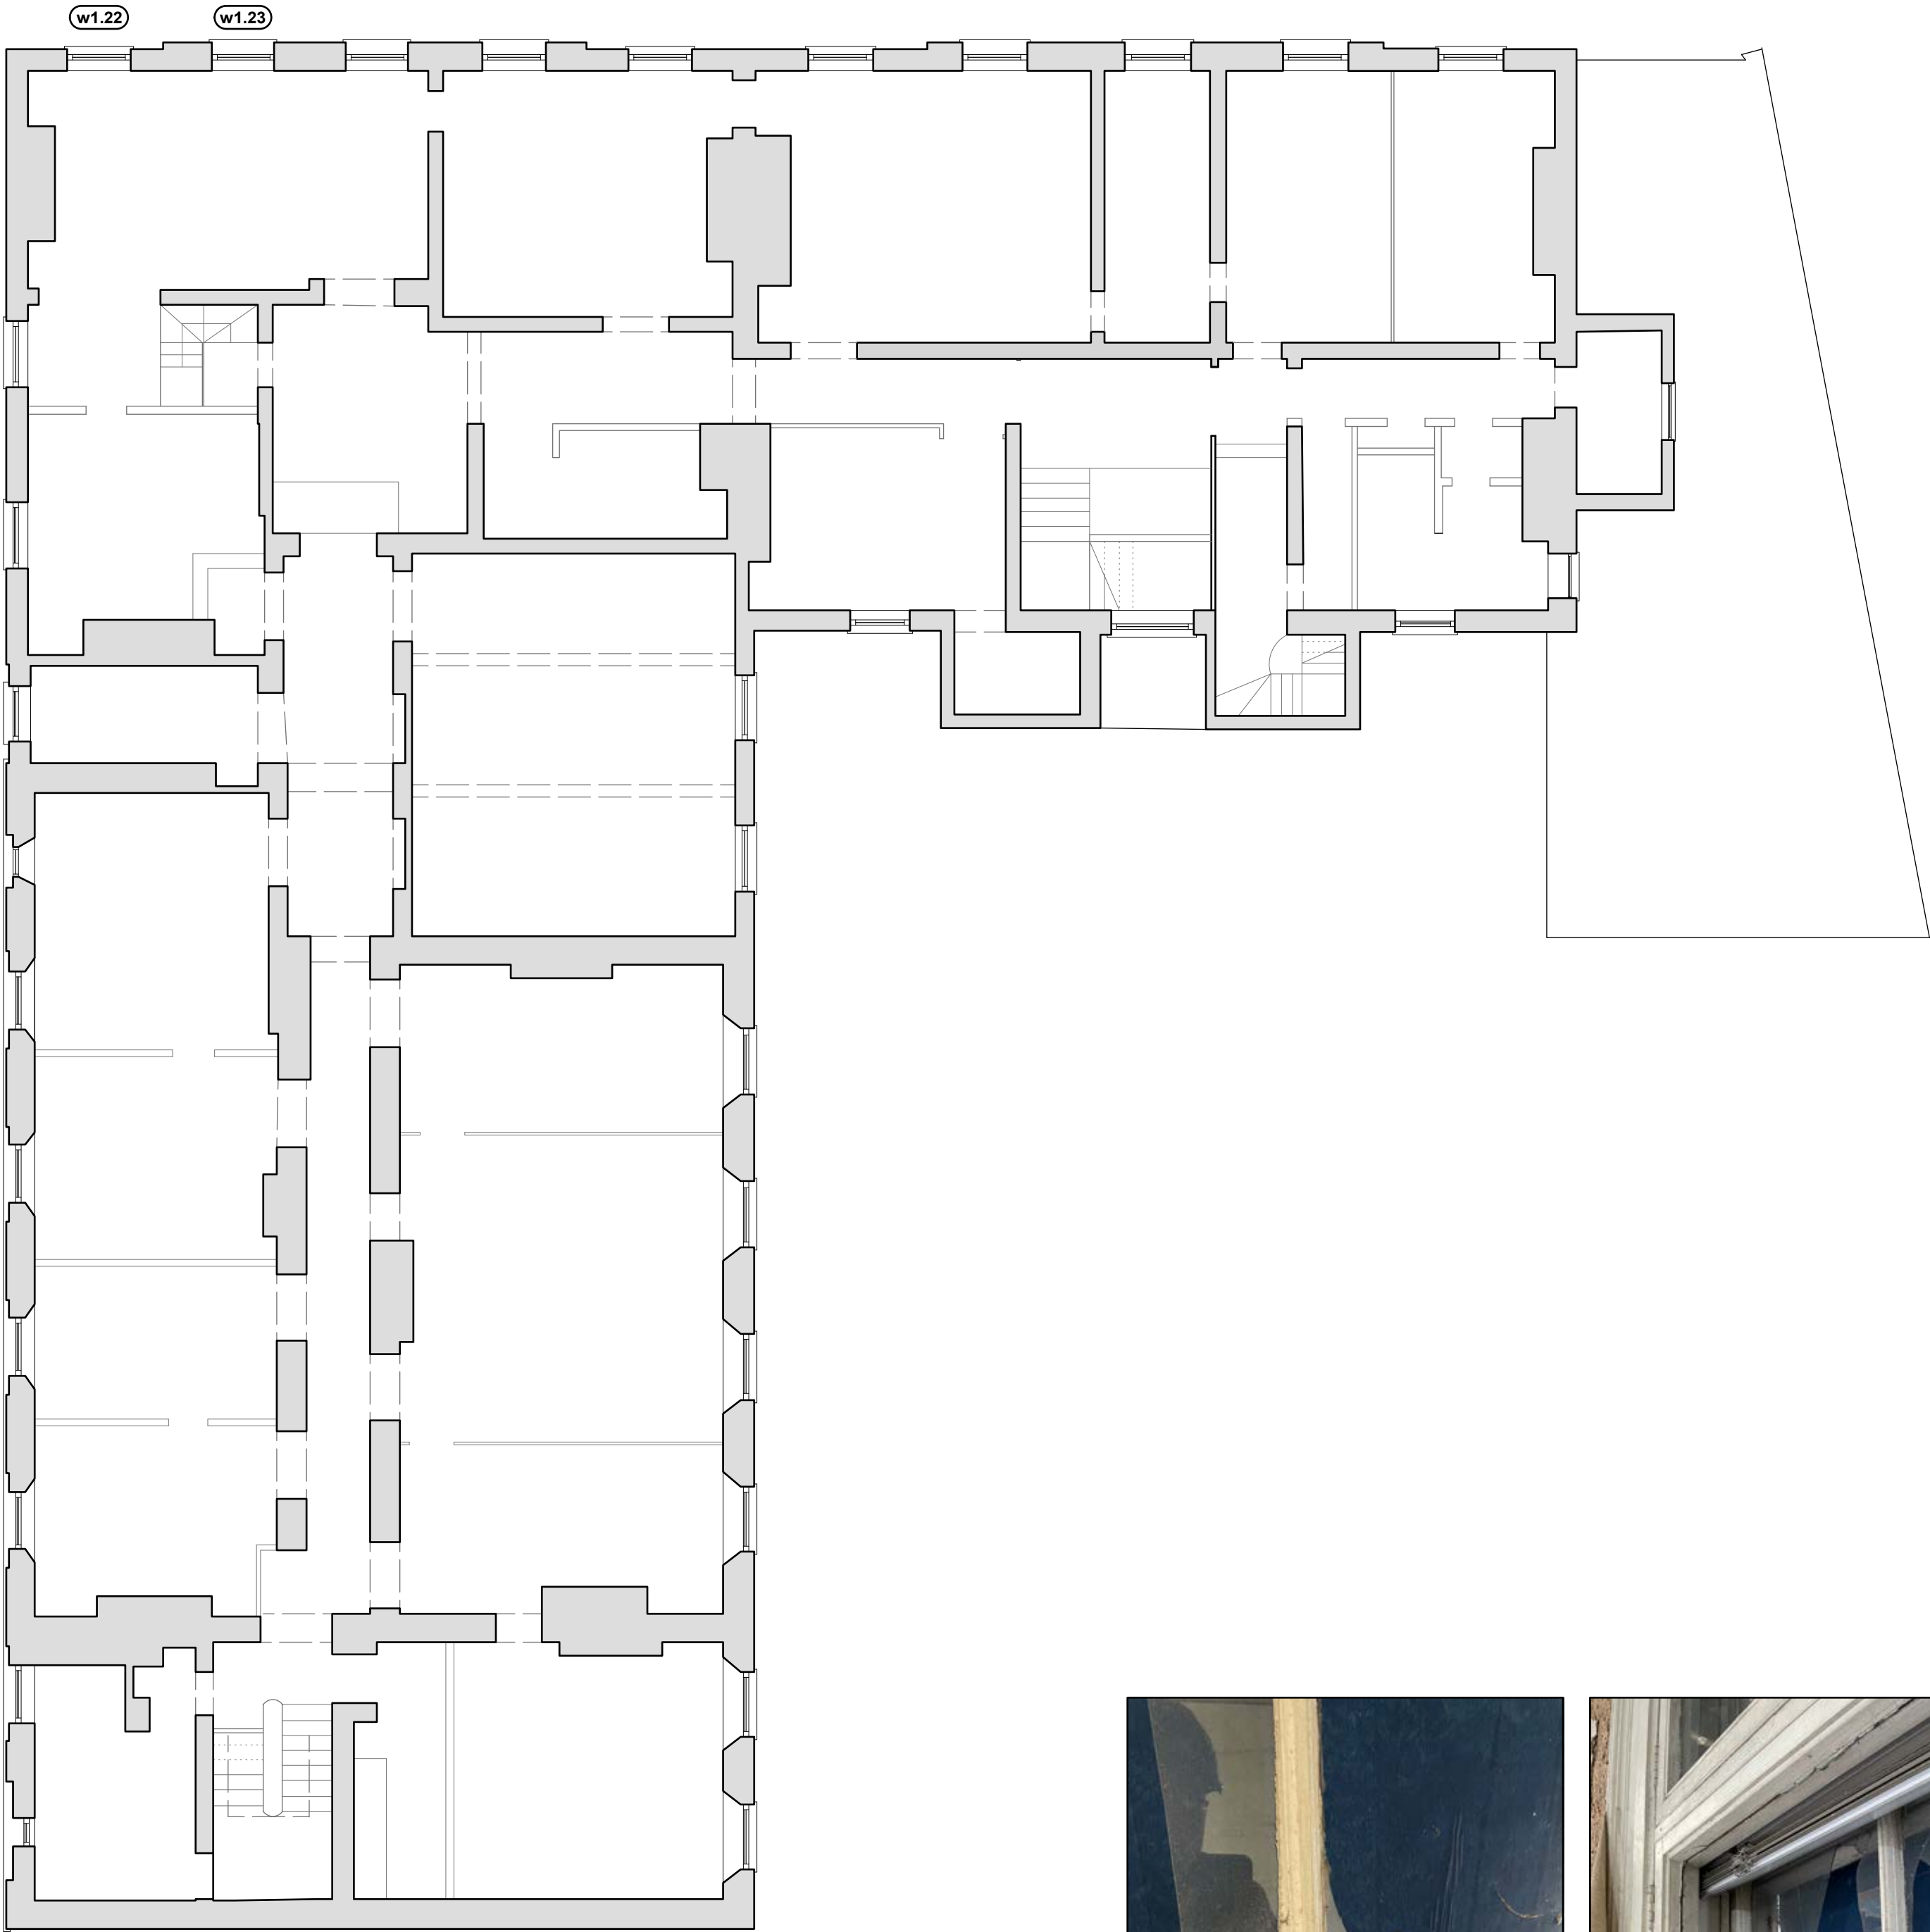

WINDOW W1.24

- Unable to open
- Original frame
- Frame is rotten
- Glass is missing and/or broken
- No chords

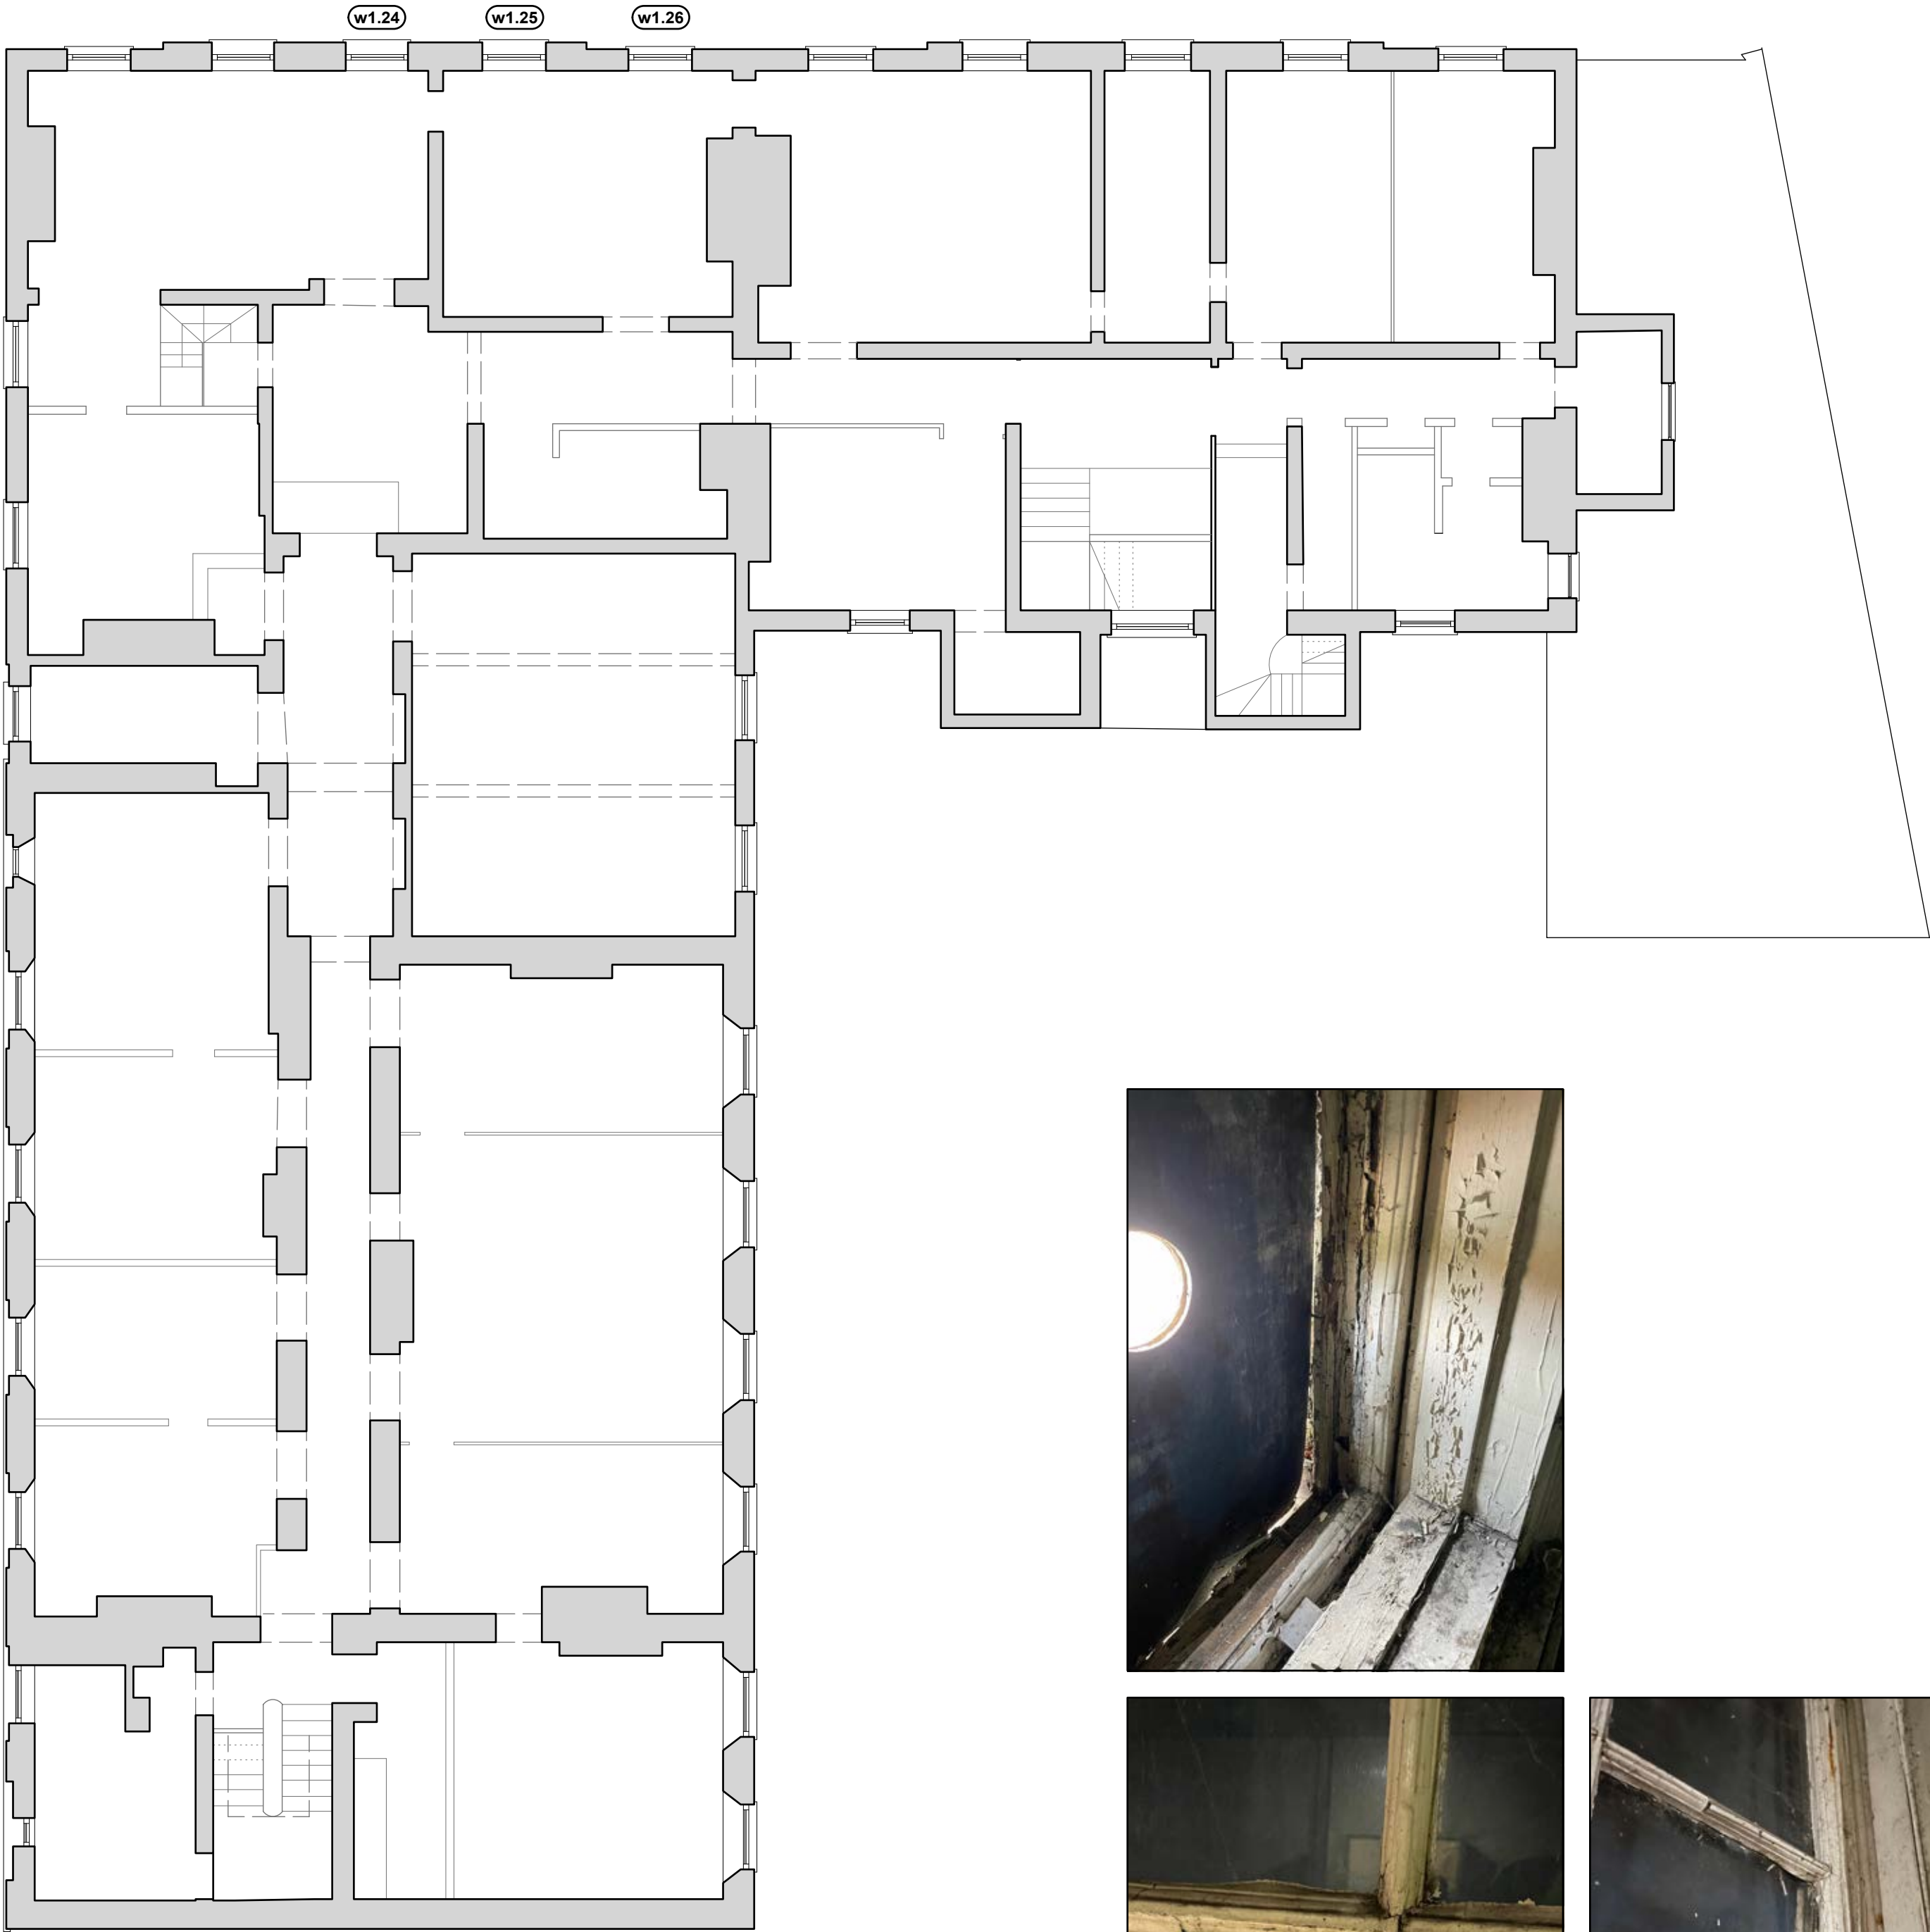

WINDOW W1.25

- Unable to open
- Original frame
- Frame is rotten and damaged
- Non original glass
- No chords



WINDOW W1.26

- Unable to open
- Original frame
- Frame is rotten and damaged
- Non original glass
- Glass is missing and/or broken
- No chords



Do not scale from this drawing.
All dimensions are to be checked on site prior to commencing works on site. Discrepancy found between information given on this drawing and that given elsewhere or recorded on site shall be notified immediately to the project architect in writing.


PLANNING ISSUE



snookarchitects	project:	bridgewater house
89 Wood Street	dwg no:	153
Liverpool	dwg title:	window survey [14 of 16]
L1 4NU	scale:	1:100 @ a1
t: 0151 707 0100		

WINDOW W1.27

- Unable to open
- Unable to assess it properly - window is boarded up
- Frame looks original
- Frame is damaged
- Non original glass
- Glass missing and/or broken
- No chords

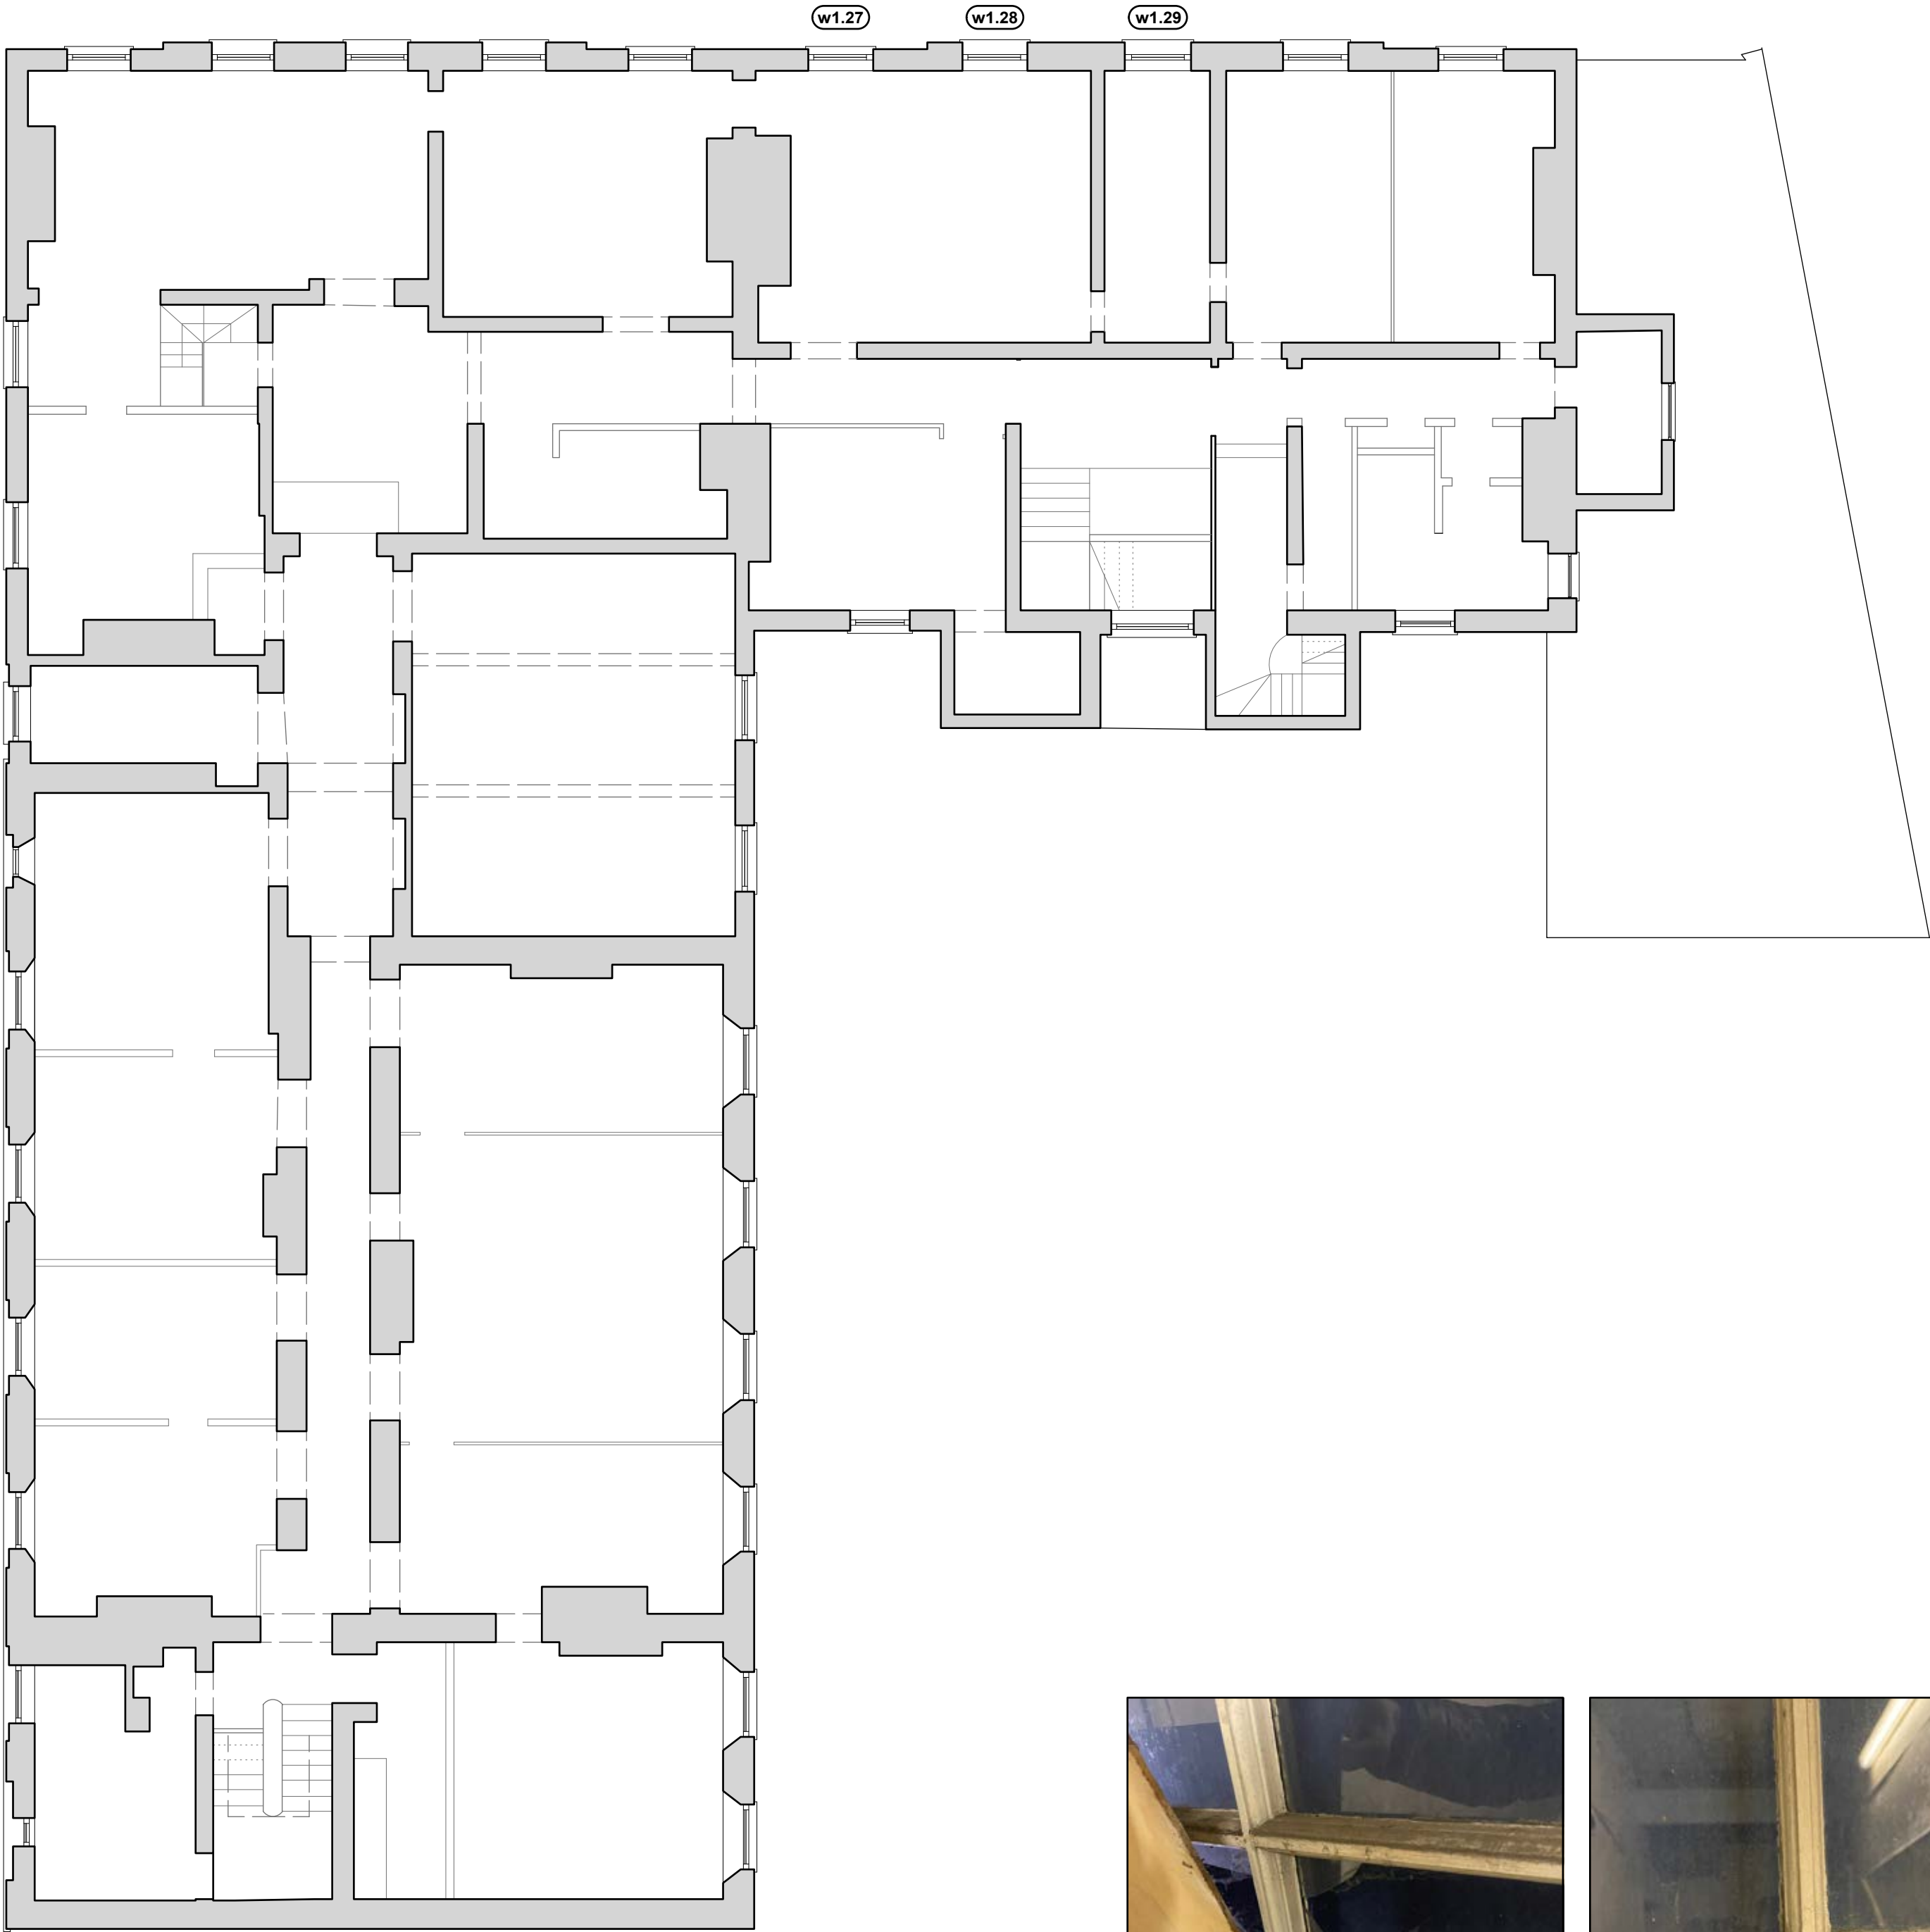

WINDOW W1.28

- Unable to open
- Original frame
- Non original glass
- Most of the glass is missing
- Chords snapped



WINDOW W1.29

- Unable to open
- Original frame
- Non original glass
- Glass is missing and/or broken




WINDOW W1.30

- Unable to open
- Original frame
- Non original glass
- Glass is smashed
- Chords are missing



WINDOW W1.31

- Unable to open
- Original frame
- Non original glass
- Glass is smashed
- Chords are missing

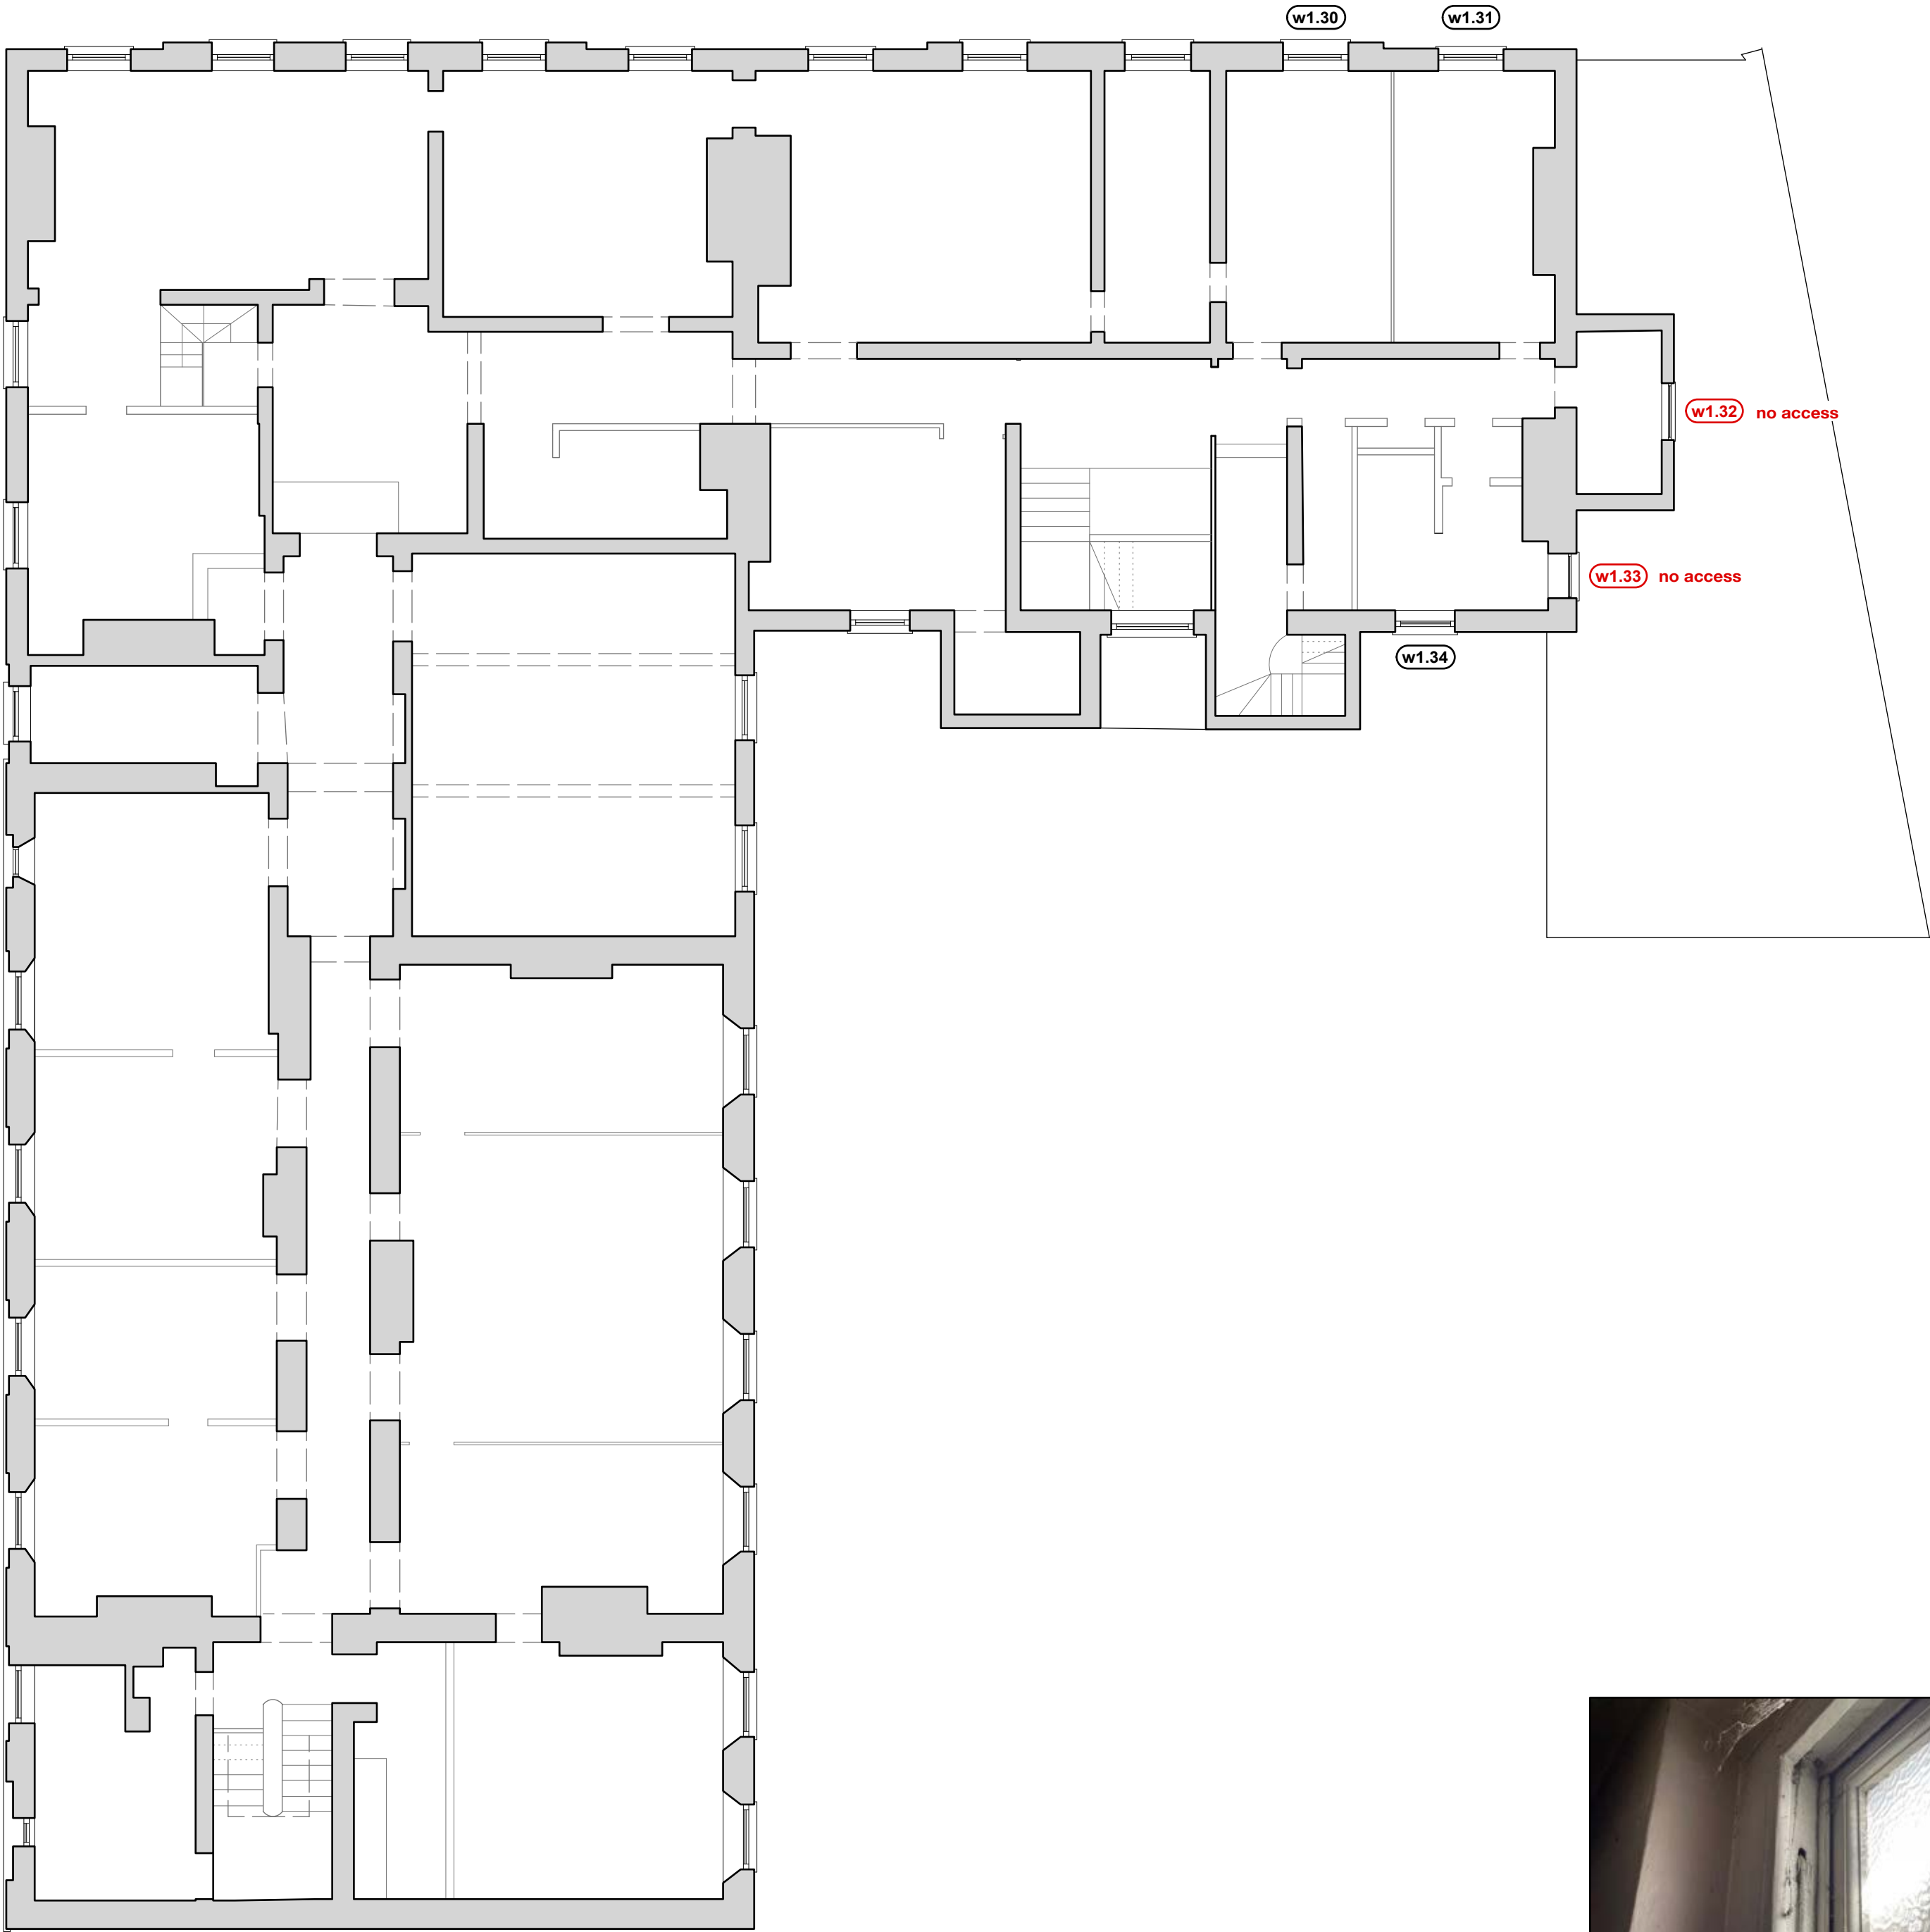

WINDOW W1.34

- Unable to open
- Window is partially boarded up
- Non original frame
- Frame is skewed
- Glass looks modern



Do not scale from this drawing.
All dimensions are to be checked on site prior to commencing works on site. Discrepancy found between information given on this drawing and that given elsewhere or recorded on site shall be notified immediately to the project architect in writing.

PLANNING ISSUE



snookarchitects
89 Wood Street
Liverpool
L1 4NU
t: 0151 707 0100

project: **bridgewater house**
dwg no: **155**
dwg title: **window survey [16 of 16]**
scale: **1:100 @ a1**

rev. date description