

NOTES

DO NOT SCALE FROM THIS DRAWING.
ALL DIMENSIONS TO BE CHECKED ON SITE.
(DRAWINGS MAYBE SCALED FOR LOCAL AUTHORITY & PLANNING PURPOSE ONLY)
COPYRIGHT PROTECTED.

FOR PLANNING
DO NOT USE FOR CONSTRUCTION


CONSULTANT REFERENCES IN DRAWING:

STRUCTURAL - REF/REVISION


GENERAL NOTE: DETAILS TO BE READ
IN CONJUNCTION WITH WINDOW
SCHEDULE & EXTERNAL ELEVATIONS

ALL DIMENSIONS SHOWN ARE
APPROXIMATE AND TO BE
CONFIRMED BY FABRICATOR FOR
EACH INDIVIDUAL WINDOW

TYPE D WINDOW PROPOSED WORKS:
W 5.2 - BOX SASH REPAIR
W 5.3 - BOX SASH REPAIR
W 5.4 - BOX SASH REPAIR
W 5.5 - BOX SASH REPAIR
W 5.7 - BOX SASH REPAIR
W 5.8 - BOX SASH REPAIR
W 5.9 - FULL BOX SASH REPLACEMENT
W 5.10 - BOX SASH REPAIR
W 5.11 - BOX SASH REPAIR

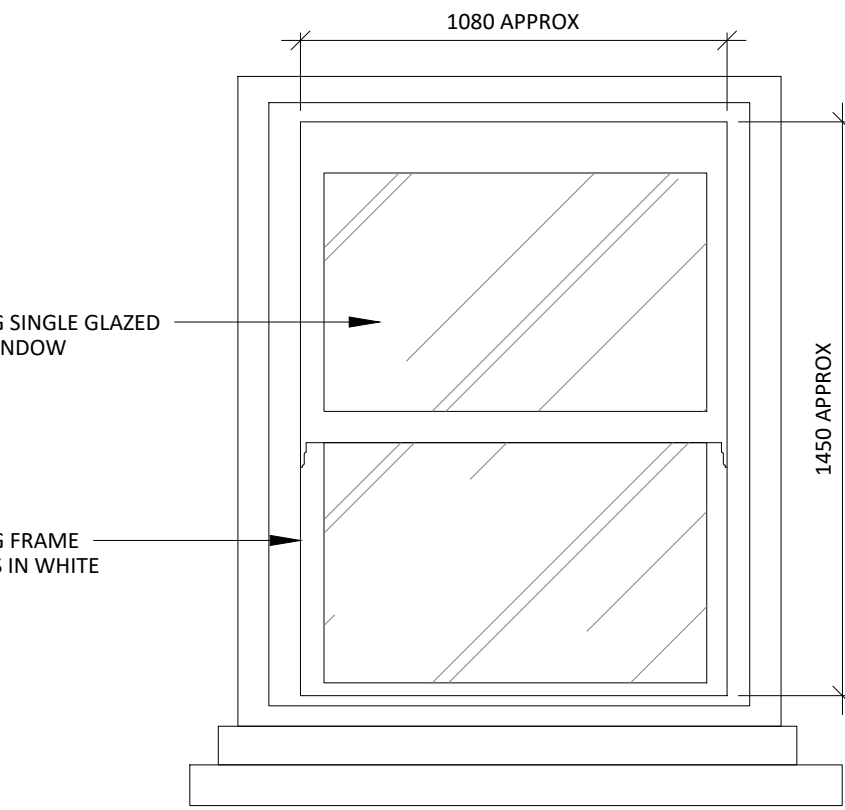


01 4th FLOOR SASH WINDOW - TYPE D
513 SCALE 1:20 EXISTING ELEVATION

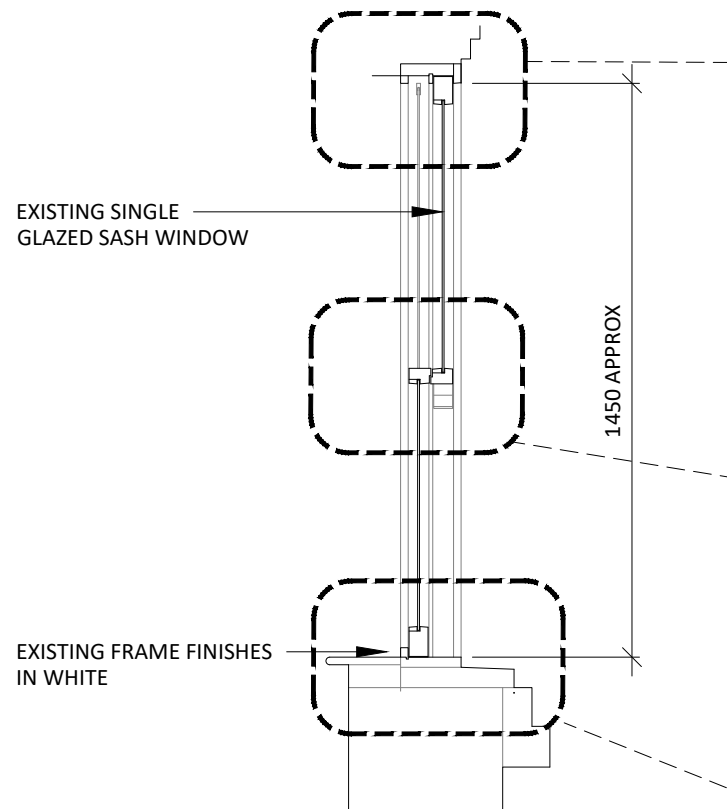


02 4th FLOOR SASH WINDOW - TYPE D
513 SCALE 1:20 EXISTING SECTION




04 1st FLOOR SASH WINDOW - TYPE D
513 SCALE 1:10 EXISTING PLAN SECTION

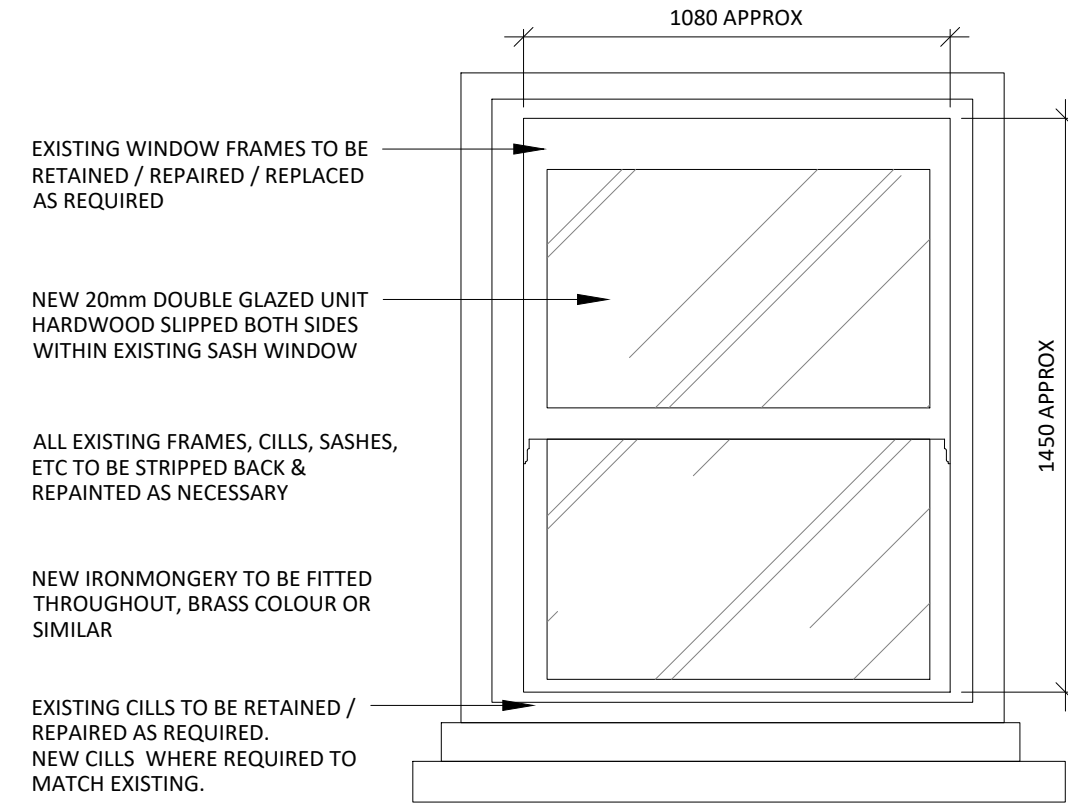


05 4th FLOOR SASH WINDOW - TYPE D
513 SCALE 1:20 PROPOSED ELEVATION

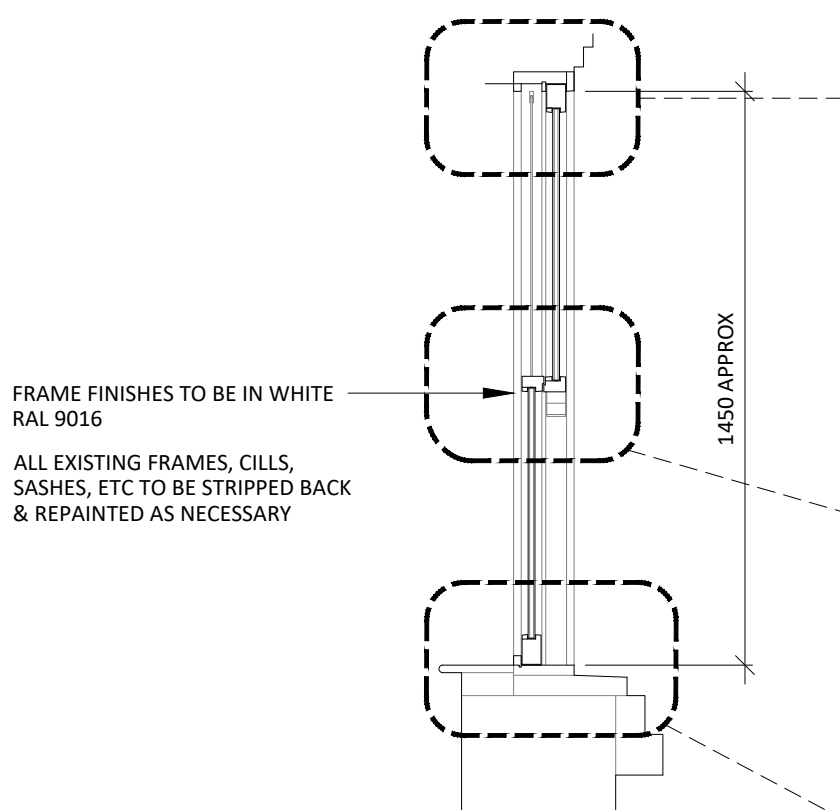


06 4th FLOOR SASH WINDOW - TYPE D
513 SCALE 1:20 PROPOSED SECTION

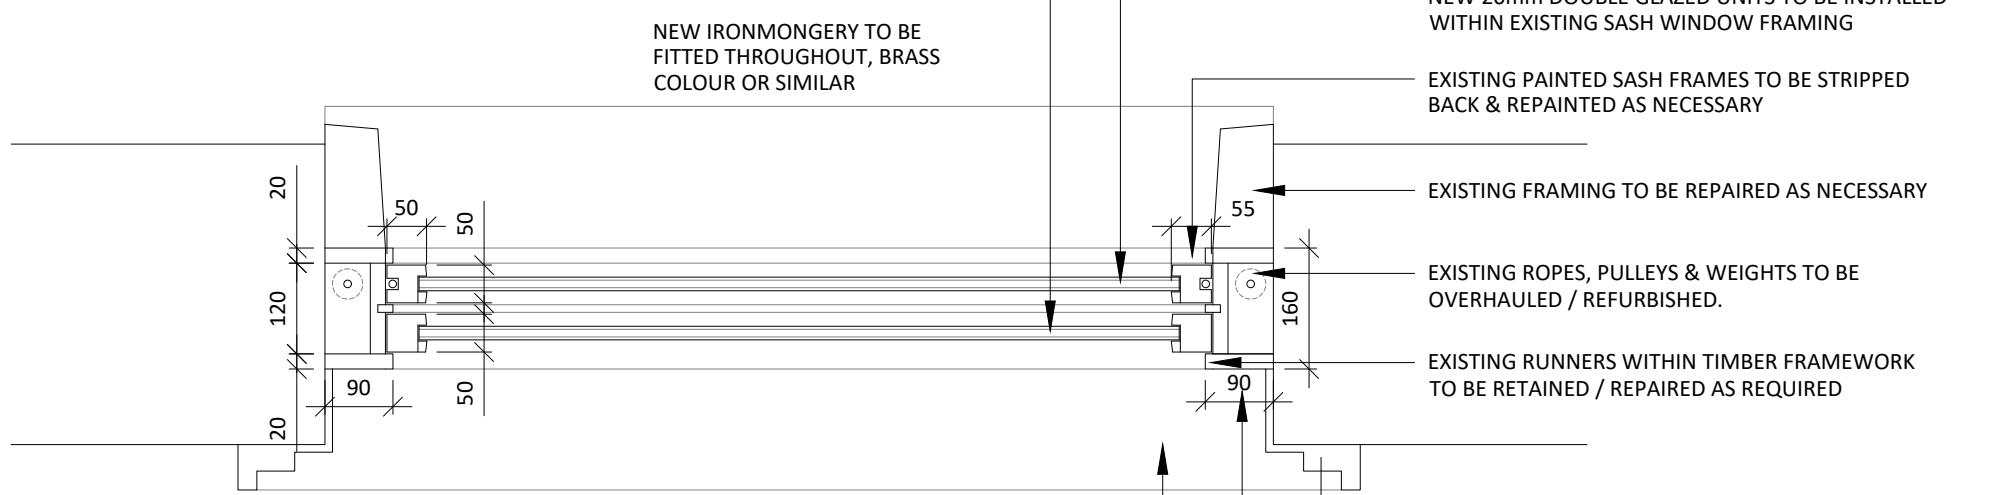


08 1st FLOOR SASH WINDOW - TYPE D
513 SCALE 1:10 PROPOSED PLAN SECTION

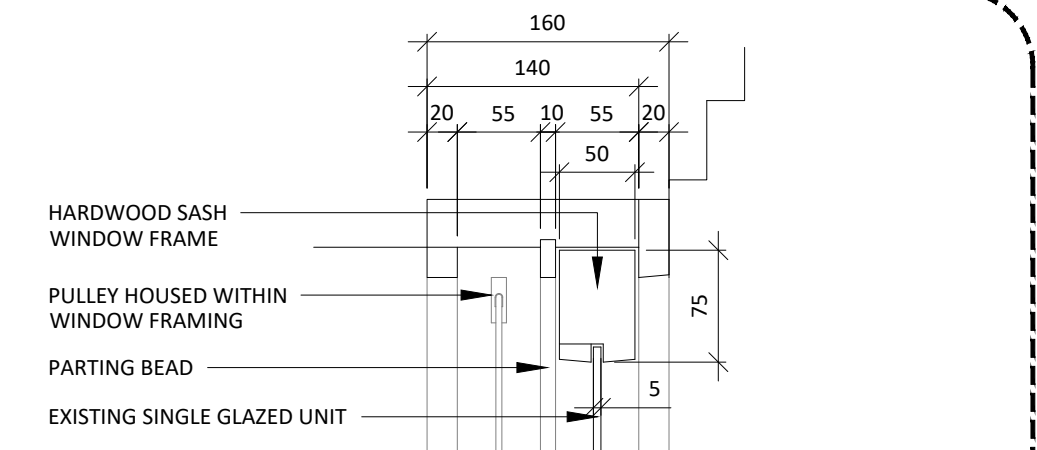


03a TYPE D WINDOW HEAD
513 SCALE 1:5 EXISTING SECTION

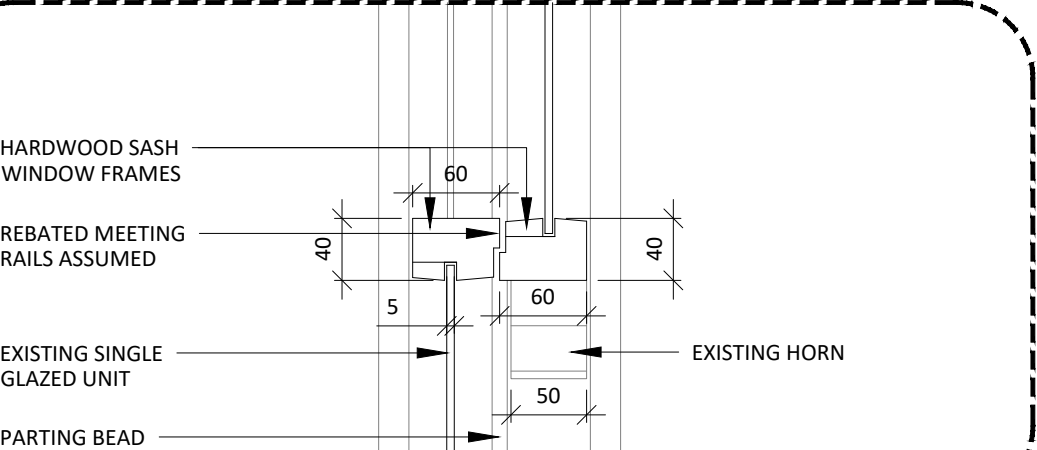


03b TYPE D WINDOW JOINT
513 SCALE 1:5 EXISTING SECTION

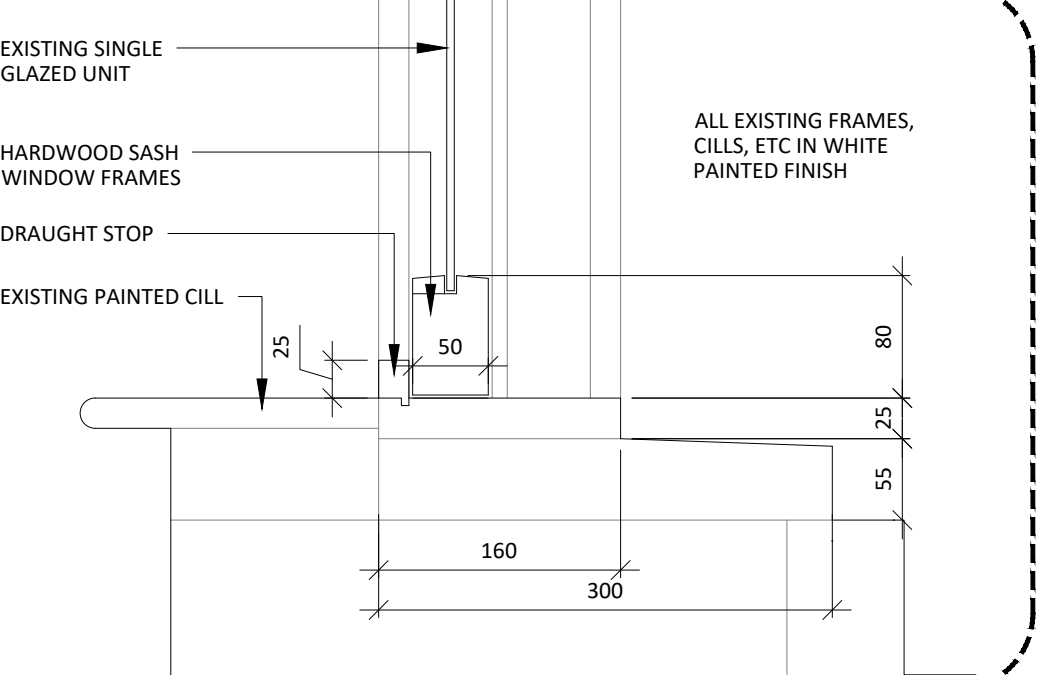


03c TYPE D WINDOW CILL
513 SCALE 1:5 EXISTING SECTION

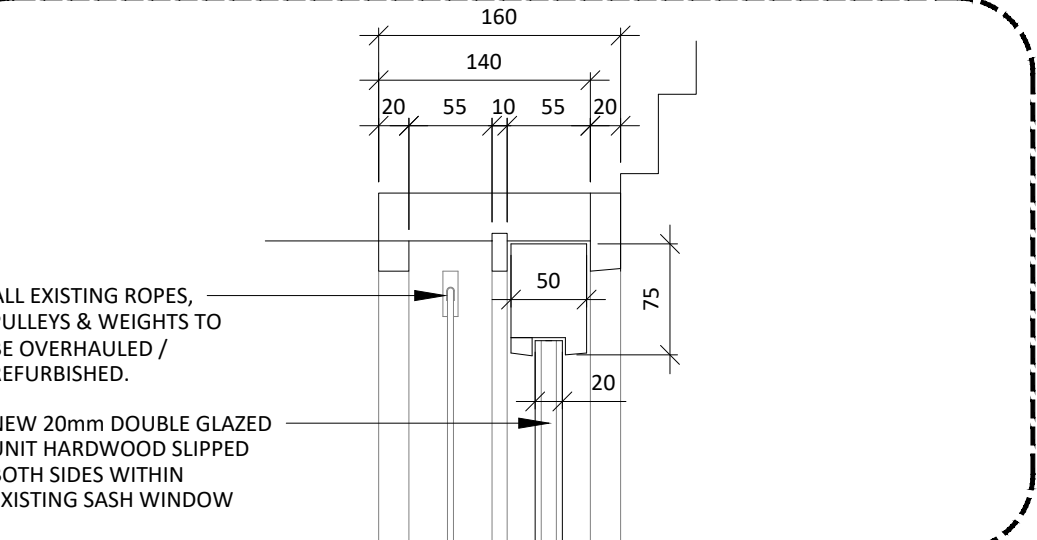

07a TYPE D WINDOW HEAD
513 SCALE 1:5 PROPOSED SECTION

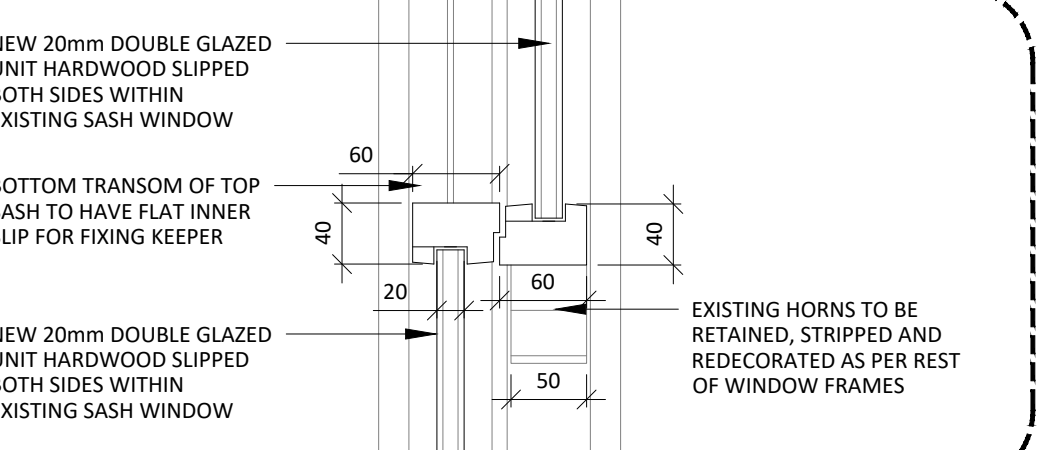

07b TYPE D WINDOW JOINT
513 SCALE 1:5 PROPOSED SECTION

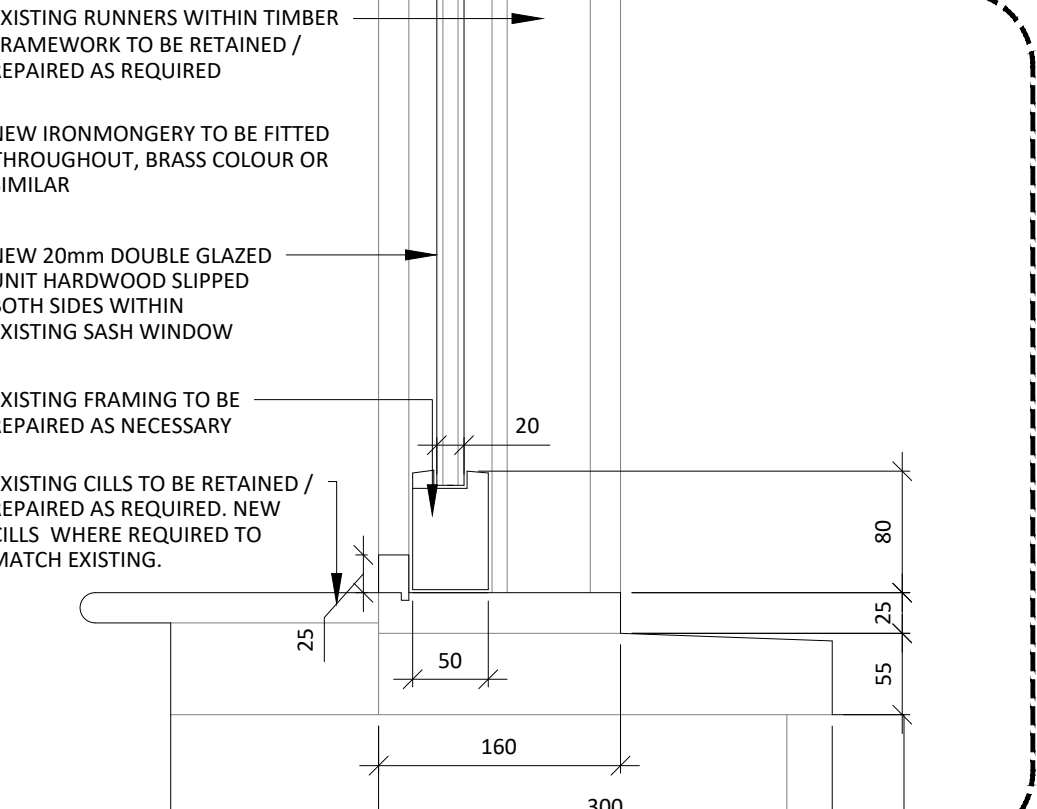

07c TYPE D WINDOW CILL
513 SCALE 1:5 PROPOSED SECTION



09 DEANSGATE ELEVATION
513 SCALE 1:100



10 ST MARY'S STREET ELEVATION
513 SCALE 1:100

0 0.05 0.10 0.20 0.25m
Scale 1:5

0 0.10 0.20 0.30 0.40 0.50m
Scale 1:10

0 0.20 0.40 0.60 0.80 1.0m
Scale 1:20

0 0.5 1.0 2.0 2.5m
Scale 1:50

0 0.5 1.0 2.0 3.0 4.0 5.0m
Scale 1:100

01	19/08/22	ISSUED FOR PLANNING	SO	ARB
00	02/08/22	ISSUED FOR PLANNING	SO	ARB
REV	DATE	DESCRIPTION	DRAWN	CHECKED

A X I

ADDRESS : 41 SOUTH KING STREET, MANCHESTER M2 6GE
TELEPHONE : +44 (0)161 879 7357
EMAIL : www.ah.studio
COMPANY NO : 11847325

CLIENT
CONWAY ESTATES LIMITED
58 MONEYMORE RD,
MAGHERFELT, BT45 6HG

PROJECT
92-96 DEANSGATE
MANCHESTER
M3 2QG

DRAWING REFERENCE
SASH WINDOW TYPE D
EXISTING & PROPOSED DETAILS

JOB REFERENCE	DRAWING SCALE	DATE	DRAWN	CHECKED
20-054	varies@A1	19/05/2021	FWE	ARB
DRAWING REFERENCE NO	STAGE	REV		
513	3	01		