


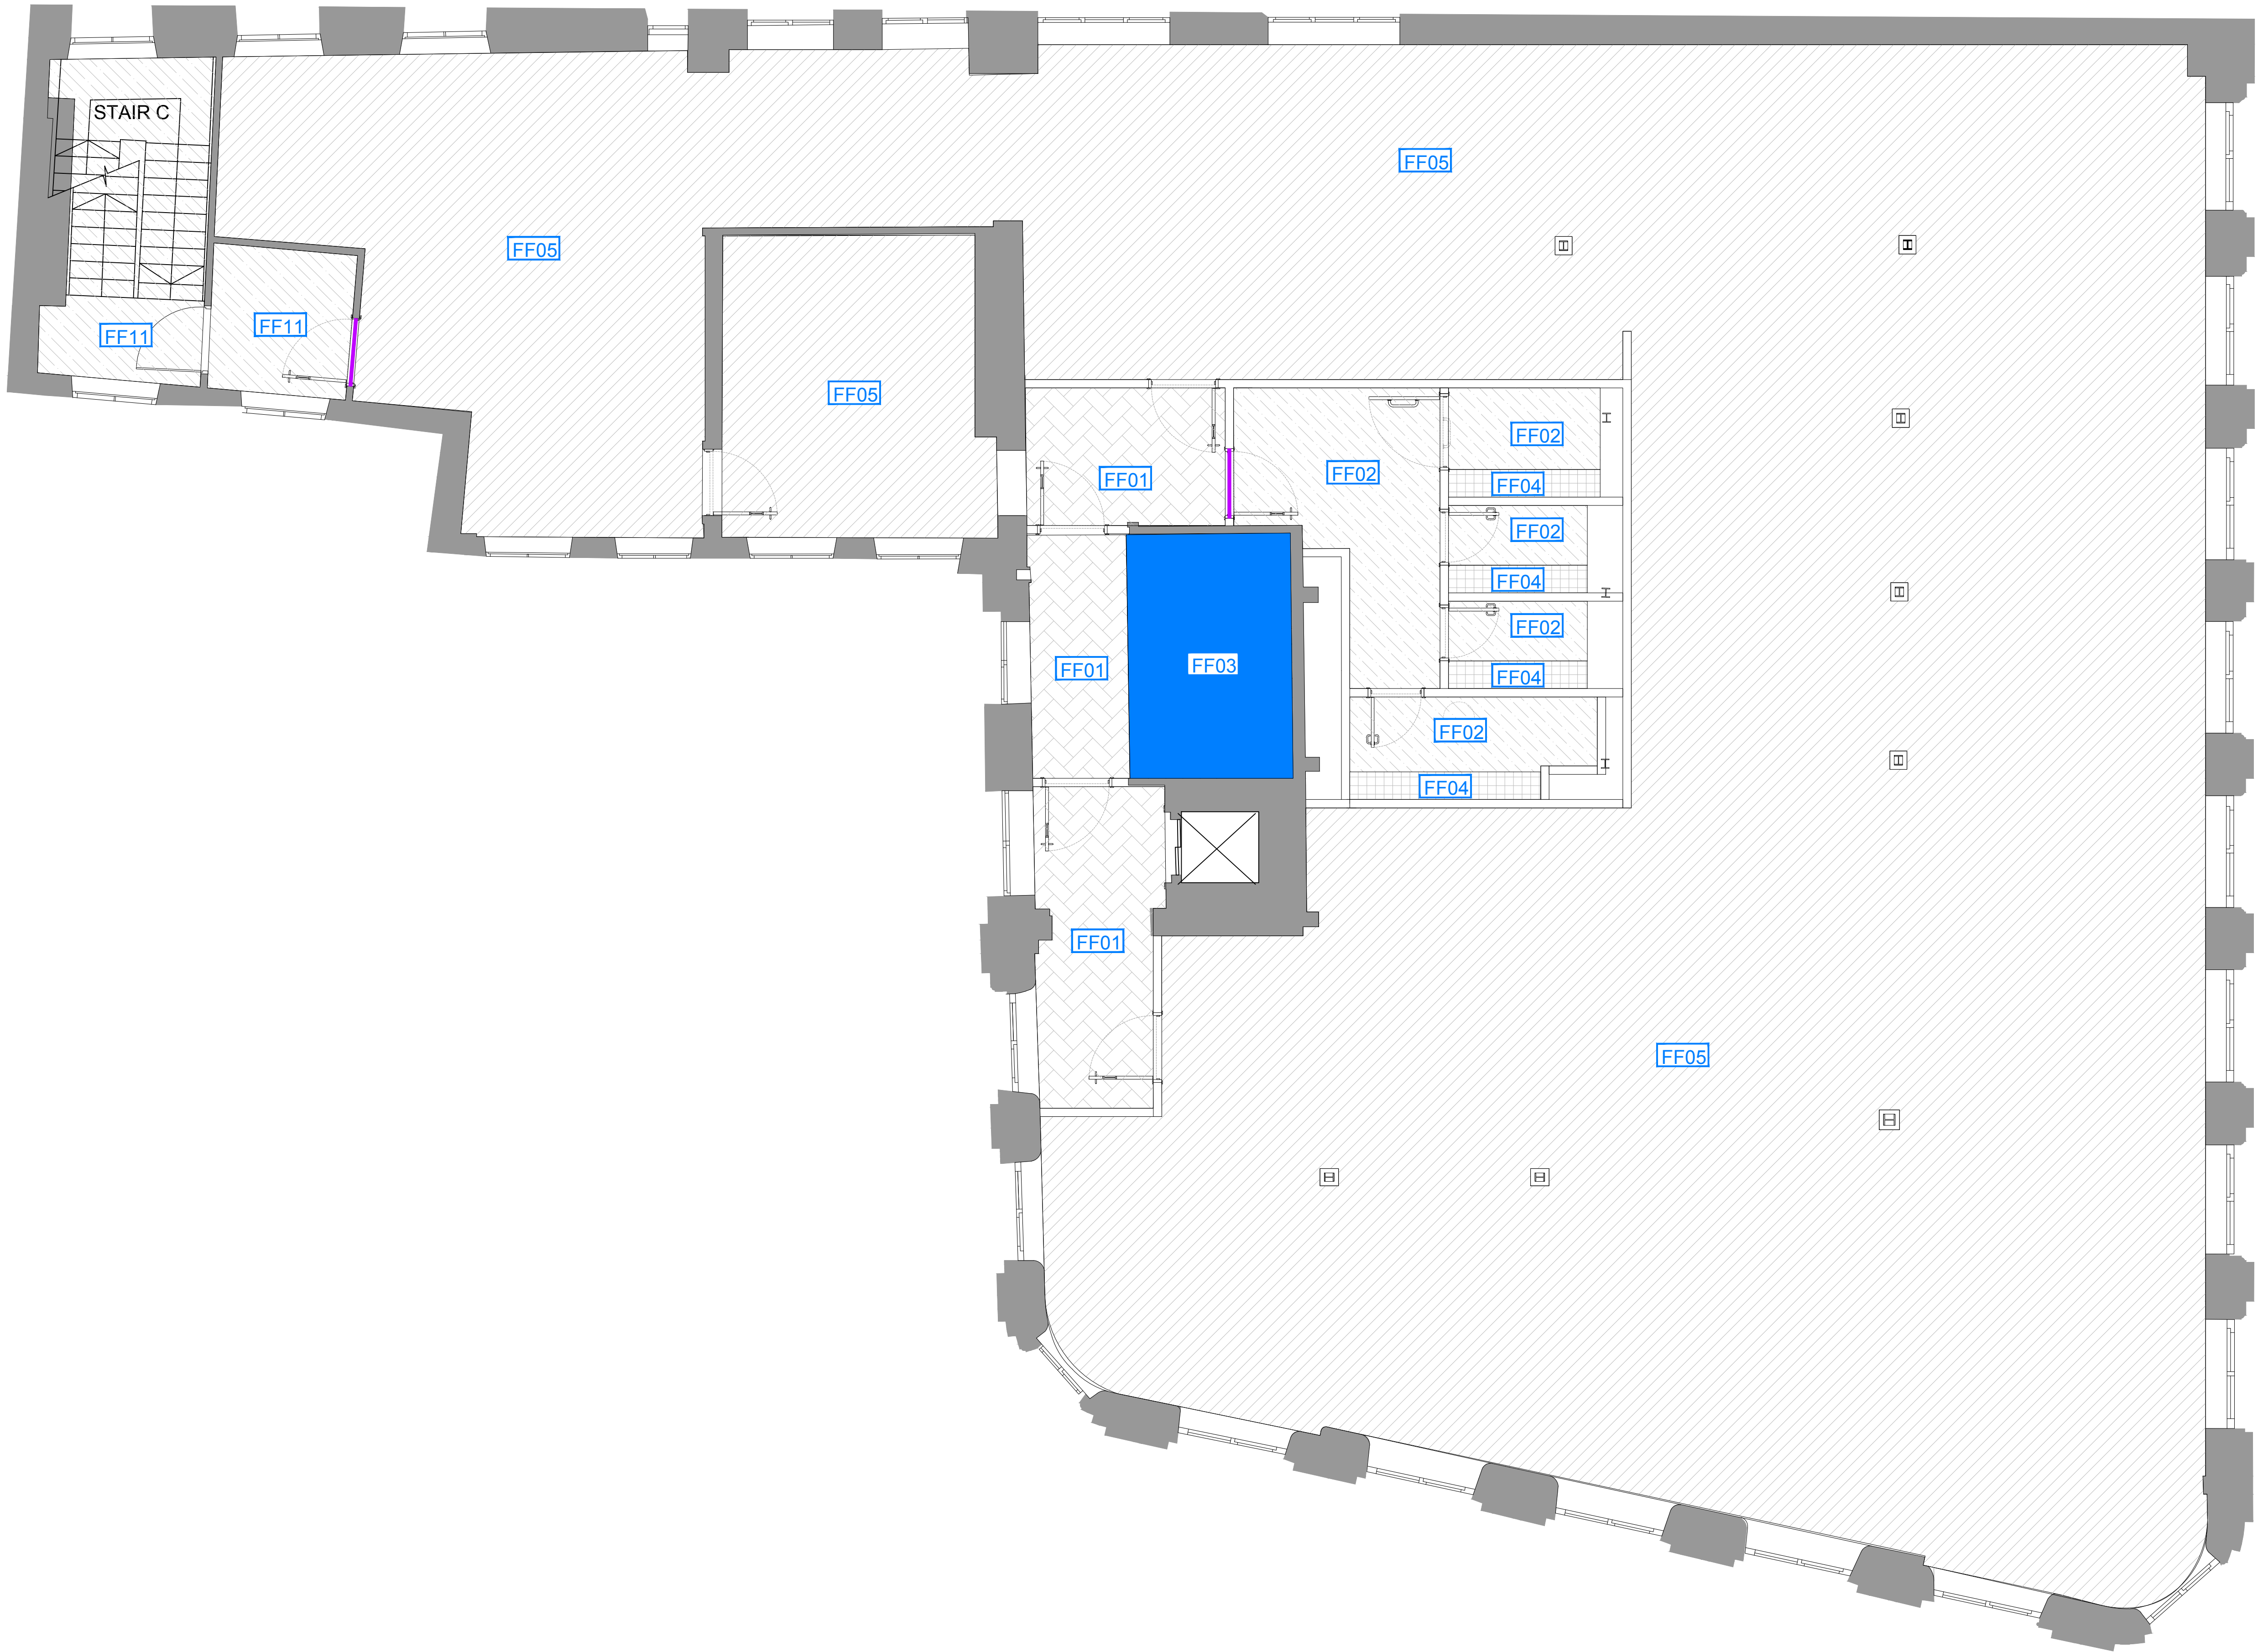

SECOND FLOOR
1:100

NOTE
DO NOT SCALE OFF DRAWINGS.
WRITTEN DIMENSIONS ONLY.
ALL DIMENSIONS ARE TO BE CHECKED AND
VALIDATED ON SITE BY CONTRACTOR PRIOR
TO CONSTRUCTION.
ANY DISCREPANCIES MUST BE REPORTED
IMMEDIATELY.
DRAWINGS ARE BASED ON LEGACY DRAWINGS
PROVIDED.

FLOOR FINISHES KEY

FF01	Carpet Plank Tile
FF02	Grey Tile
FF03	Stair Tread
FF04	Black and White Tile
FF05	Square Carpet Tile
FF06	Reception Carpet
FF07	Timber LVT Plank
FF08	B&W Carpet
FF09	Vinyl Anti-slip Sheet
FF10	Barrier Mattwell
FF11	Make good existing

Schluter Schiene s/steel floor trim

- NOTES**
- Drawing to be read in colour.
 - All finishes to be laid in strict accordance with manufacturers requirements and specification
 - All floor finishes to be flush throughout.
 - All under floor fire barriers to be verified by contractor
 - All flooring to achieve +36 PTV rating
 - Level screeds to be laid a required to enable suitable substrate for flooring
 - Diminishing strips may be required between floor thicknesses
 - Raised access floors to be adjusted as required to achieve flush finish between floor types
 - Movement joints may be required to large areas of floor tiling (joints TBC).
 - Floor trims may be required to protect edges of finishes (TBC)

REVISION	NOTES	DATE
----------	-------	------

PROJECT NAME
CHAPEL WALKS, MANCHESTER

CLIENT
NORTHSPRING

DOCUMENT TITLE
Second Floor Floor Finishes Plan

DOCUMENT NUMBER
1848(43)202

VERSION	SCALE
--	1:50 @ A1

PRODUCTION DATE	ORIGINATOR
07.07.22	AD

ISSUE TYPE	QA CHECK
STAGE 3	QA