


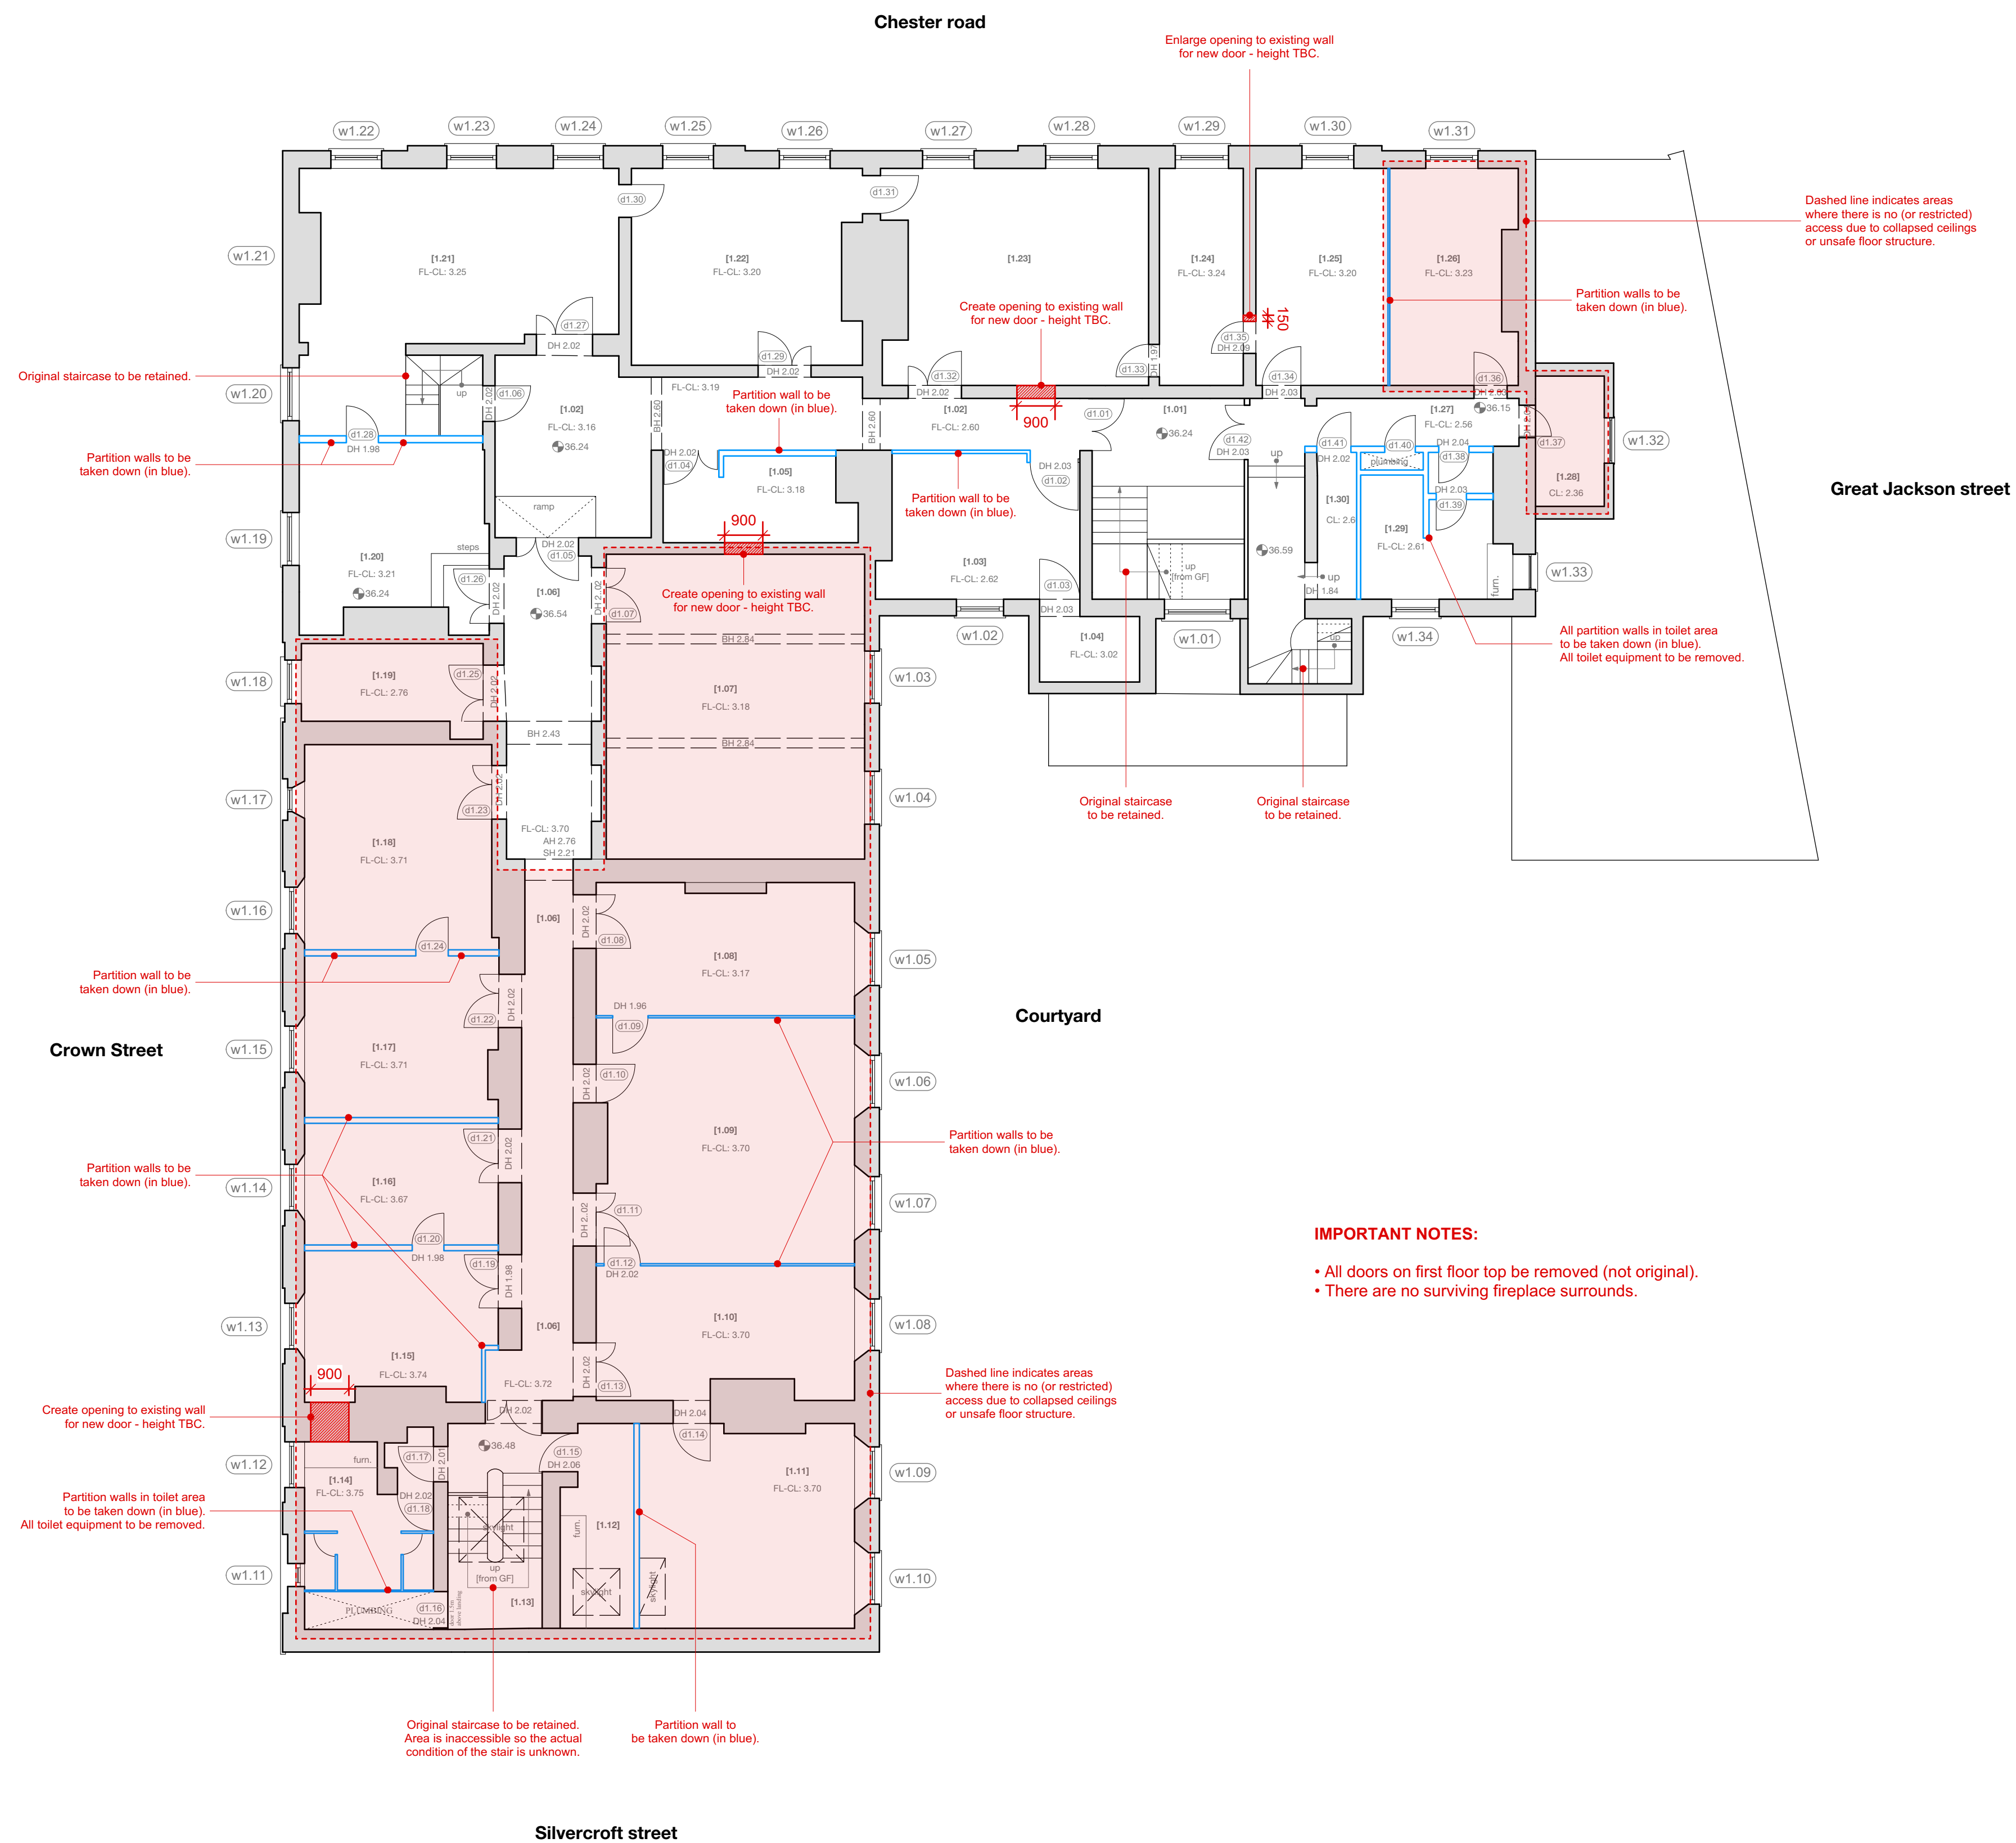


IMPORTANT NOTES:

- All doors on first floor top be removed (not original).
- There are no surviving fireplace surrounds.

Dashed line indicates areas where there is no (or restricted) access due to collapsed ceilings or unsafe floor structure.

Original staircase to be retained.
Area is inaccessible so the actual
condition of the stair is unknown.

Partition wall to
be taken down (in blue)

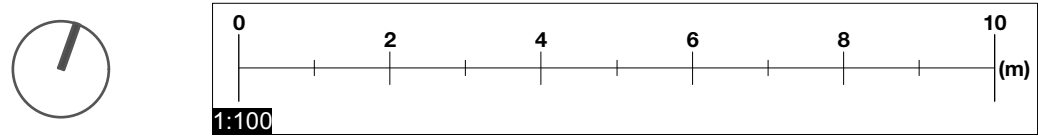

Do not scale from this drawing.

All dimensions are to be checked on site prior to commencing works on site. Discrepancy found between information given on this drawing and that given elsewhere or recorded on site shall be notified immediately to the project architect in writing.

PLANNING ISSUE



rev. A date 20.06.22 description NOTES UPDATED	
snookarchitects	project: bridgewater house
89 Wood Street	dwg no: 133-A
Liverpool	dwg title: strip out - first floor
L1 4NU	scale: 1:100 @ a1
t: 0151 707 0100	