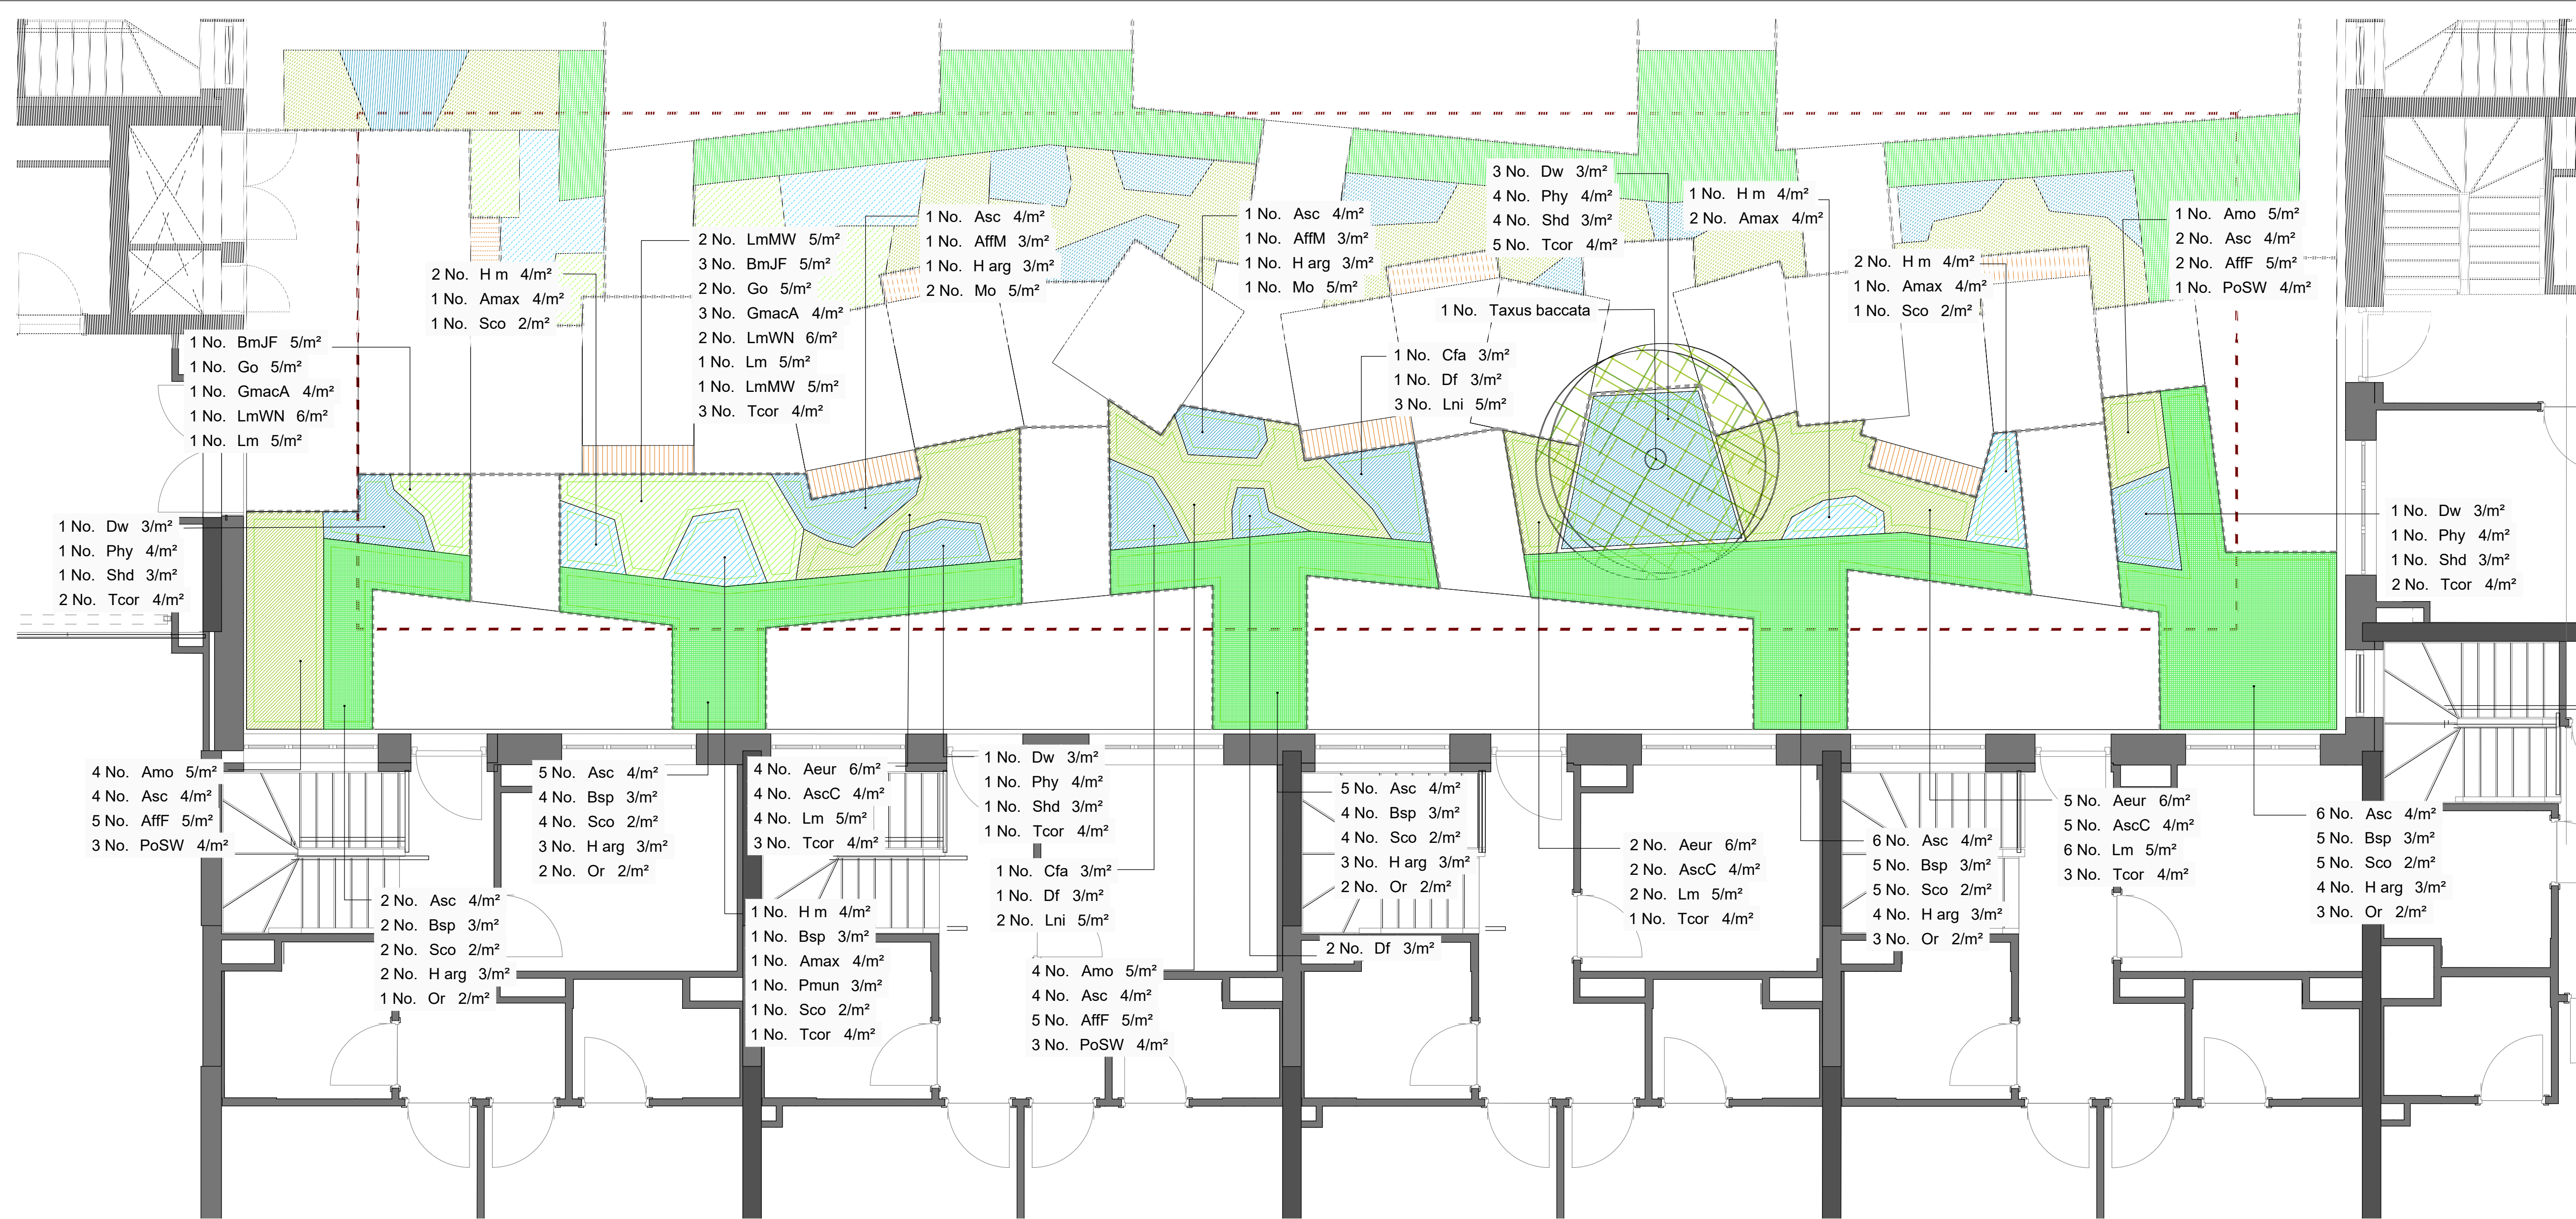


P:\2019\1918 ADDINGTON STREET\01 CAD\02 SHEET LAYOUT\STAGE 4\1918N-EXA-ZZ-01-DR-L-00202.DWG



Planting Schedule

Trees				
Number	Abbreviation	Species	Specification	Density
1 -	Tb	Taxus baccata	Multi-stem: min. 5 stems: RB	Counted

Shrubs

Number	Abbreviation	Species	Specification	Density	Pot Size
41 -	Sco	Sarcococca confusa	Bushy: 8 brks: C	2/m²	5L
13 -	Shd	Sarcococca hookeriana digyna	Bushy: 6 brks: C	3/m²	5L

Herbaceous

Number	Abbreviation	Species	Specification	Density	Pot Size
19 -	Amo	Alchemilla mollis	Full Pot: C	5/m²	3L
22 -	Aeur	Asarum europaeum	Full Pot: C	6/m²	1.5-2L
7 -	Amax	Astrantia maxima		4/m²	3L
10 -	BmJF	Brunnera macrophylla 'Jack Frost'	Full Pot: C	5/m²	3L
7 -	Go	Galium odoratum	Full Pot: Sept to April planting: British Native-origin: C	5/m²	3L
10 -	GmacA	Geranium macrorrhizum 'Album'	Full Pot: C	4/m²	3L
32 -	H arg	Helleborus argutifolius	Full Pot: C	3/m²	3L
9 -	LmWN	Lamium maculatum 'White Nancy'	Full Pot: C	6/m²	2L
5 -	Mo	Myrrhis odorata	Full Pot: C	5/m²	5L
11 -	Phy	Polygonatum x hybridum	Full Pot: C	4/m²	5L
15 -	PoSW	Pulmonaria officinalis 'Sissinghurst White'	Full Pot: C	4/m²	3L
44 -	Tcor	Tiarella cordifolia	Full Pot: C	4/m²	3L

Ferns

Number	Abbreviation	Species	Specification	Density	Pot Size
71 -	Asc	Asplenium scolopendrium	Full Pot: C	4/m²	5L
22 -	AscC	Asplenium scolopendrium 'Crispum'	Full Pot: C	4/m²	5L
27 -	AffF	Athyrium filix-femina 'Frizelliae'	Full Pot: C	5/m²	5L
3 -	AffM	Athyrium filix-femina 'Minutissimum'	Full Pot: C	3/m²	5L
39 -	Bsp	Blechnum spicant	Full Pot: C	3/m²	5L
6 -	Cfa	Cyrtomium falcatum	Full Pot: C	3/m²	5L
8 -	Df	Dryopteris filix-mas	Full Pot: C	3/m²	5L
10 -	Dw	Dryopteris wallichiana	Full Pot: C	3/m²	5L
21 -	Or	Osmunda regalis	Full Pot: C	2/m²	5L
4 -	Pmun	Polystichum munitum	Full Pot: C	3/m²	5L

Grasses

Number	Abbreviation	Species	Specification	Density	Pot Size
10 -	H m	Hakonechloa macra	Full Pot: C	4/m²	5L
31 -	Lm	Liriope muscari	Full Pot: C	5/m²	5L
6 -	LmMW	Liriope muscari 'Monroe White'	Full Pot: C	5/m²	3L
15 -	Lni	Luzula nivea	Full Pot: C	5/m²	3L

No dimensions are to be scaled from this drawing.
All dimensions are to be checked on site.
Area measurements for indicative purposes only.

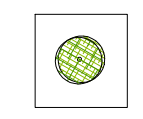
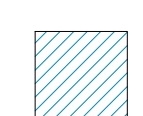
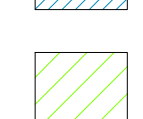
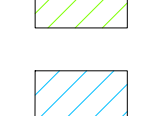
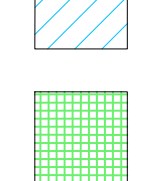
This drawing is the property of Exterior Architecture Ltd.
No part of the drawing may be reproduced in any manner
without permission from Exterior Architecture Ltd.

Client

FAR EAST
CONSORTIUM

Key

Proposed soft landscape

-  Feature tree
Refer to planting schedule for specification details.
-  Ornamental planting mix I
Refer to planting schedule for specification details.
-  Ornamental planting mix II
Refer to planting schedule for specification details.
-  Ornamental planting mix III
Refer to planting schedule for specification details.
-  Ornamental planting mix IV
Refer to planting schedule for specification details.
-  Ornamental planting mix V
Refer to planting schedule for specification details.

Integrated irrigation to be provided to M&E
specification

See drawing
1918N-EXA-ZZ-01-DR-L-00201 for
Courtyard Planting Sheet 1 of 2

----	----	----
----	----	----
----	----	----
----	----	----
----	----	----
----	----	----
----	----	----
C03	POT SIZES ADDED	02.09.2022
C02	CLIENT COMMENTS	11.08.2022
C01	INITIAL ISSUE	29.07.2022
Rev	Description	Date

EXTERIOR
ARCHITECTURE

LONDON

Unit 17.1, The Leather Market, 11-13 Weston Street, London, SE1 3ER

MANCHESTER

Studio 537, The Royal Exchange, St Anns Square, Manchester, M2 7DH

E-MAIL office@exteriorarchitecture.com

WEB www.exteriorarchitecture.com

Project title

ADDINGTON STREET

Drawing title

SOFTWORKS PLAN - COURTYARD
SHEET 2 OF 2

Issued By	Manchester	T: 0161 850 8101
Scale	1:50 @ A1	Drawn ExA
Status	CONSTRUCTION	Checked SPL
Date	29.07.2022	Approved JM

Drawing number
1918N-EXA-ZZ-01-DR-L-00202

Revision
C03

