
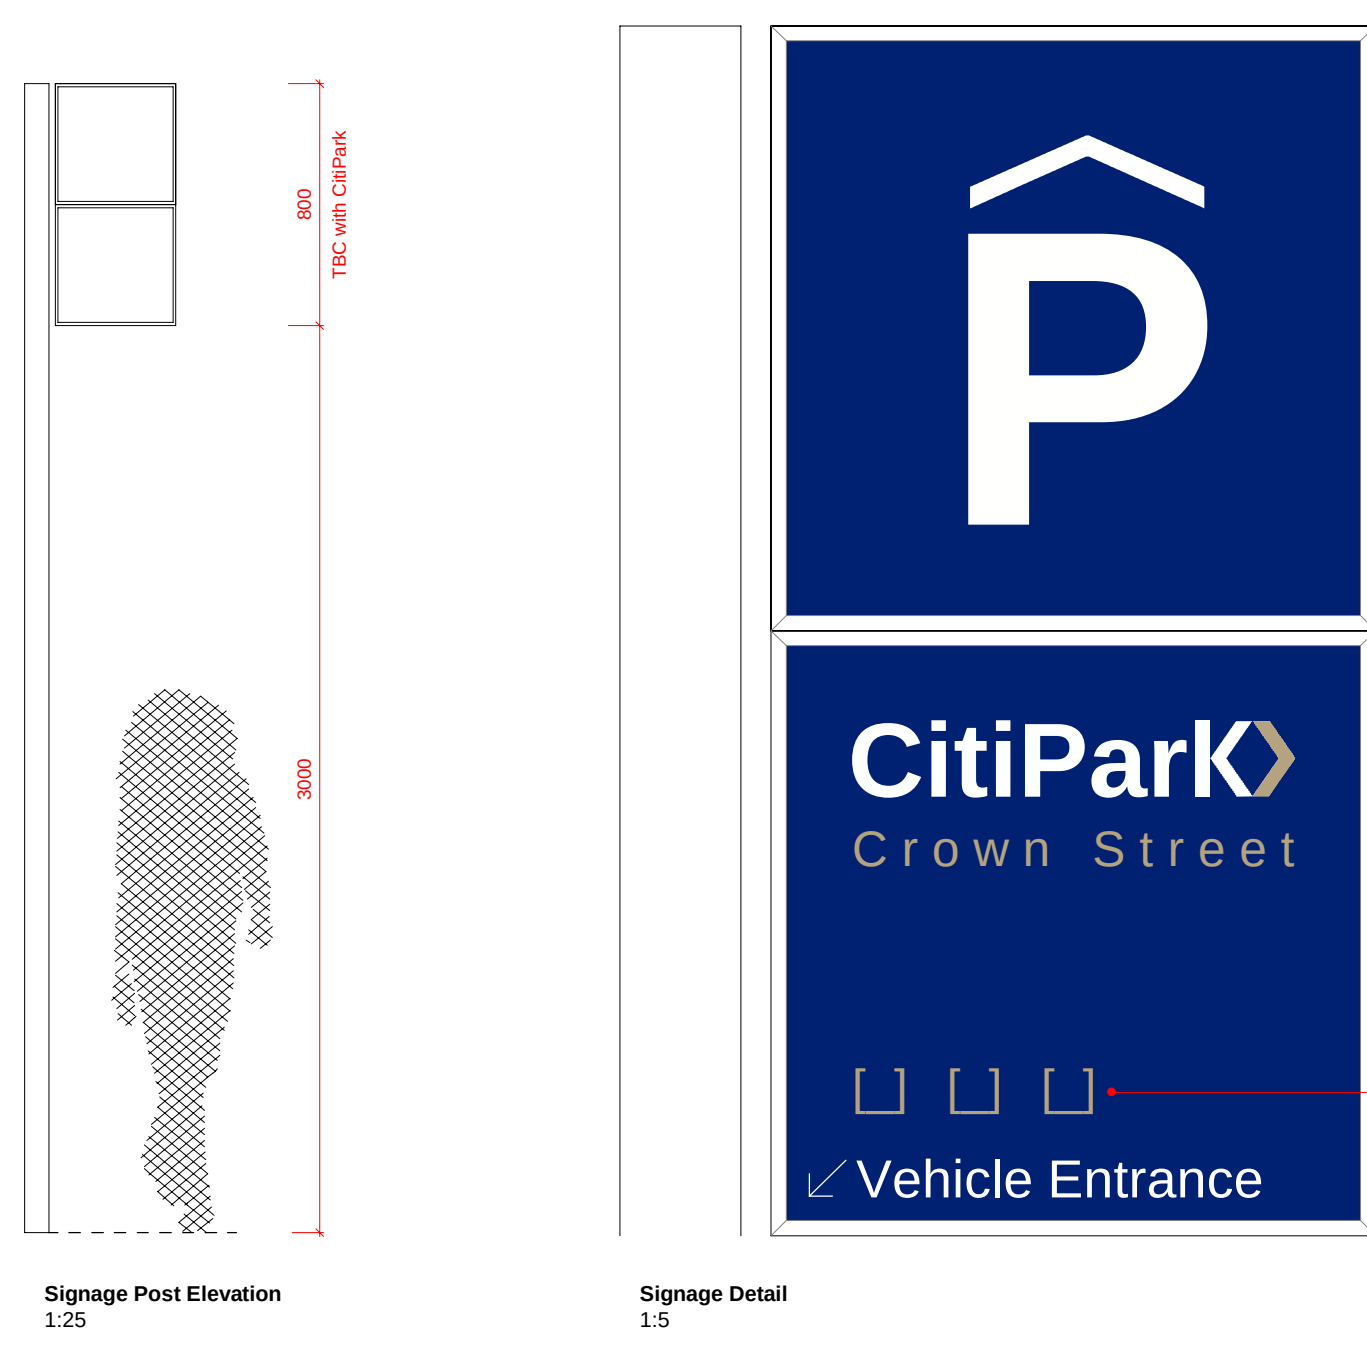
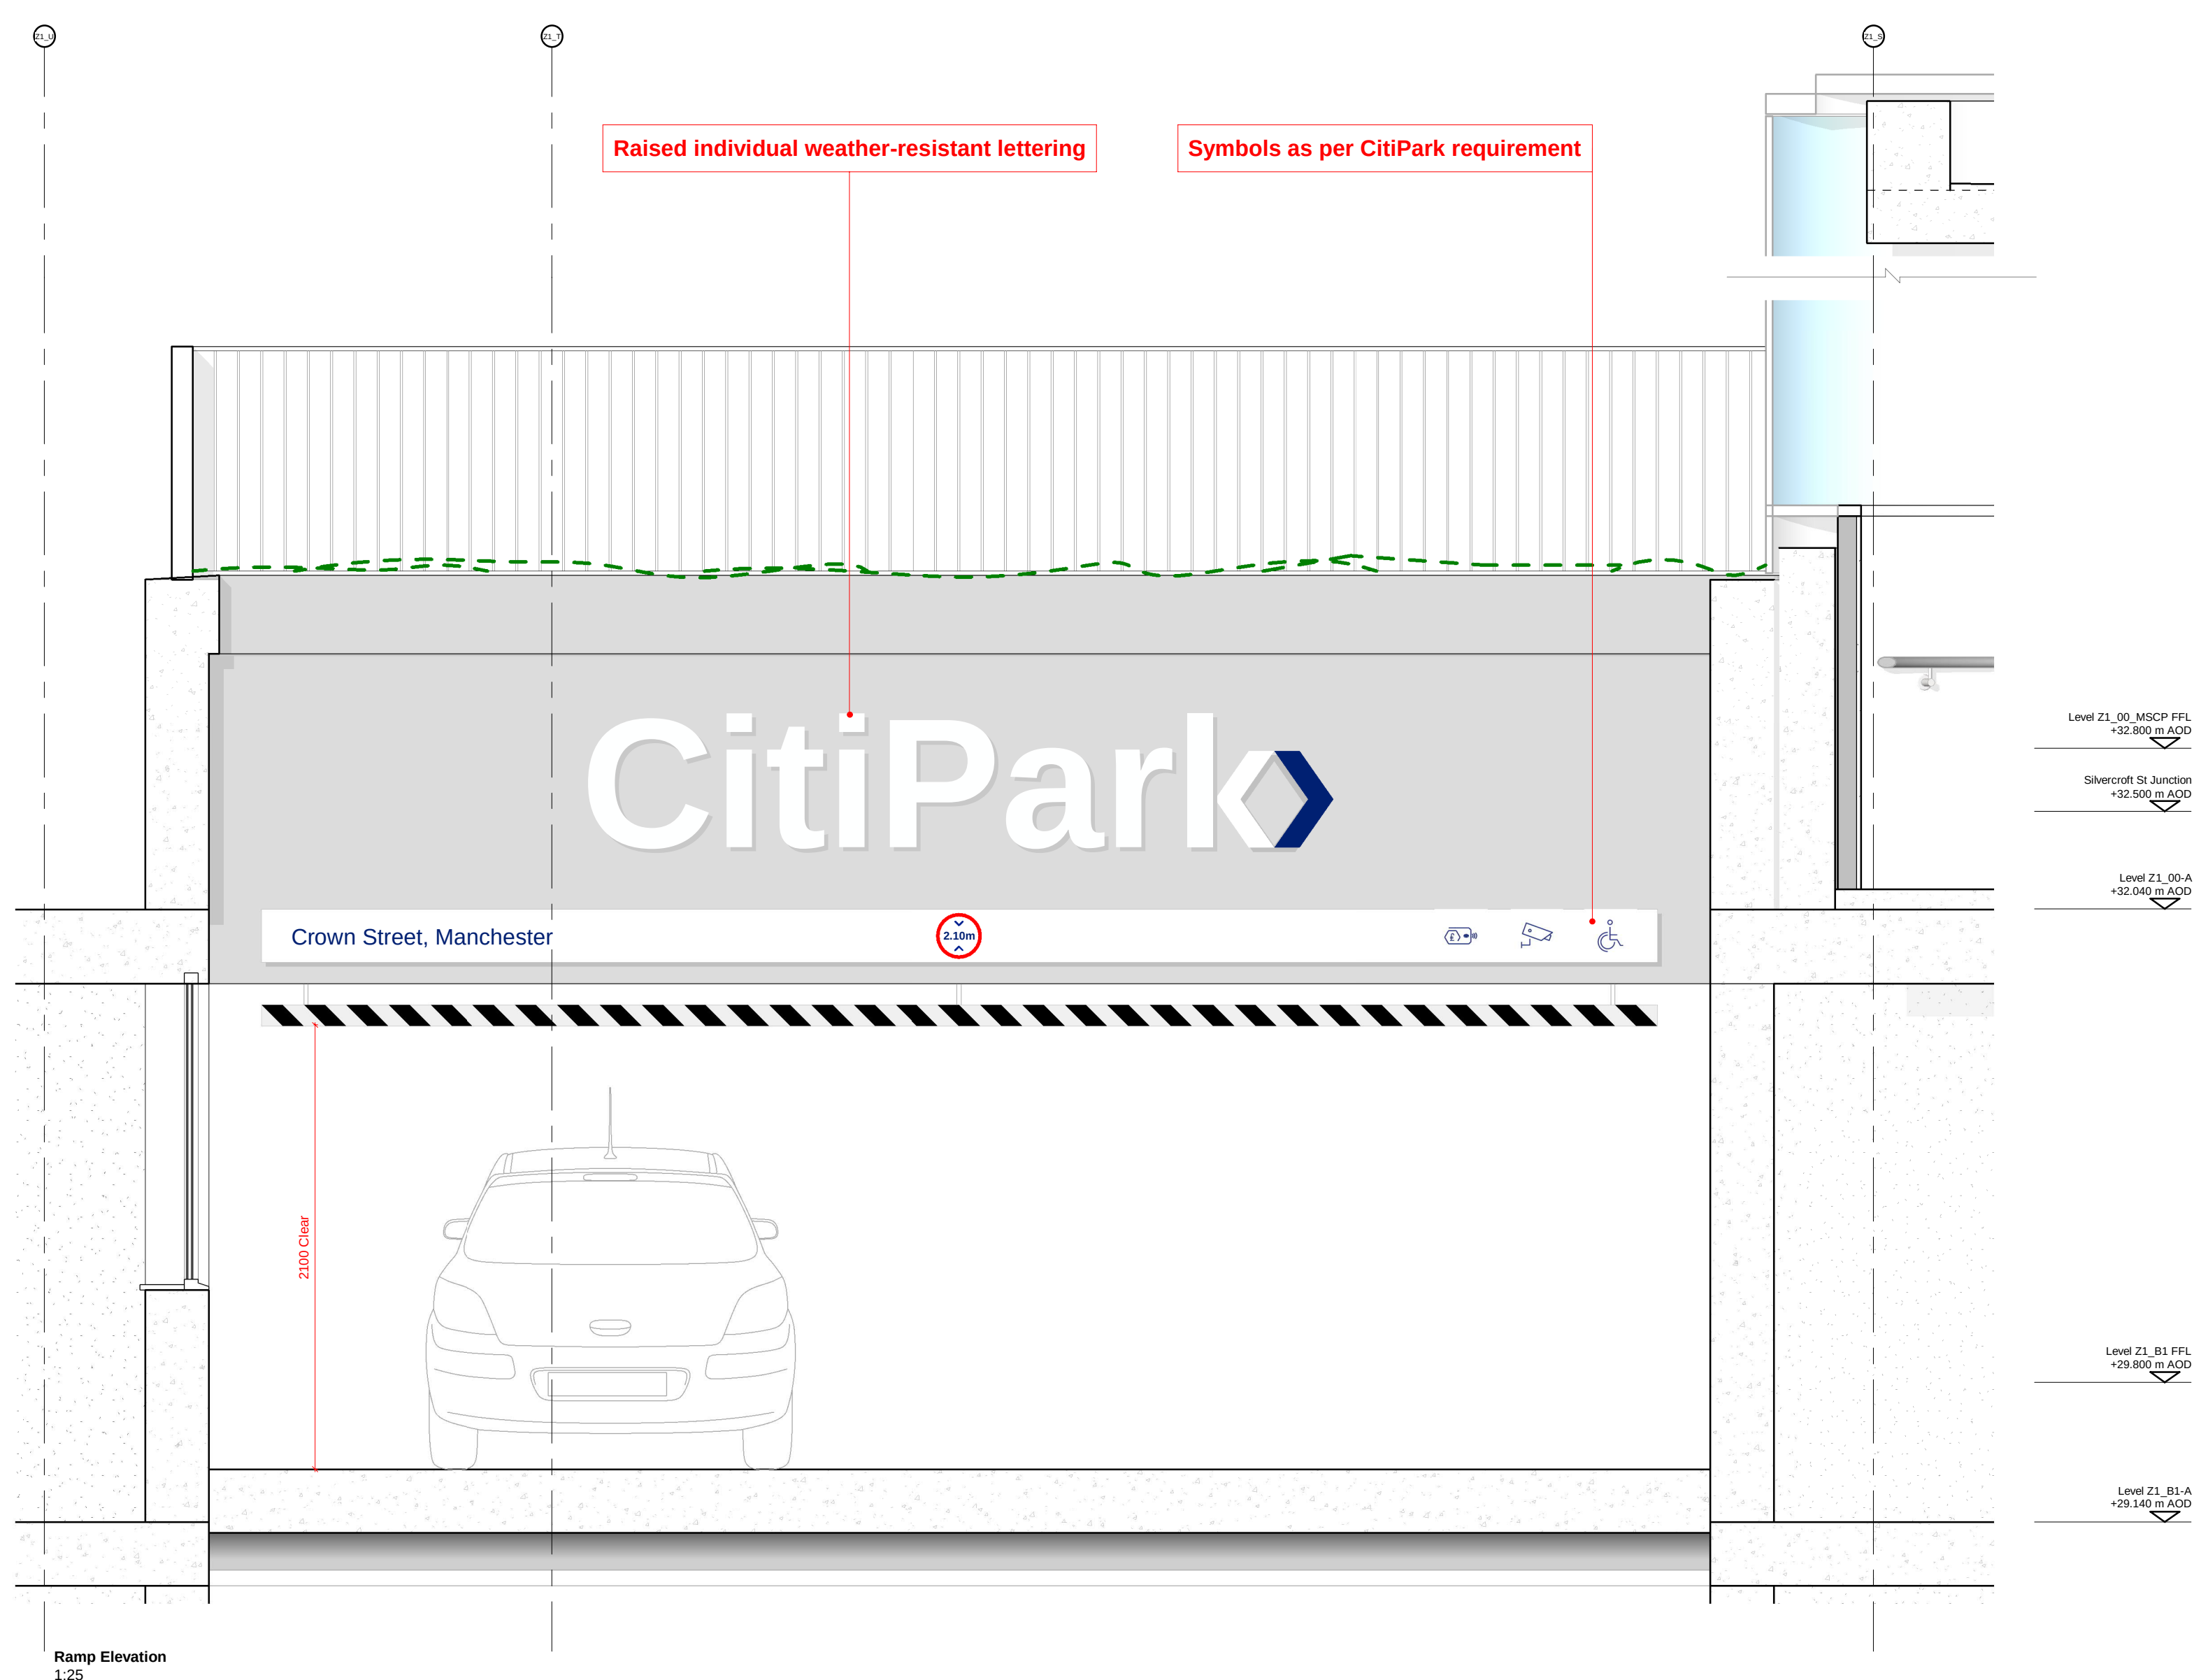
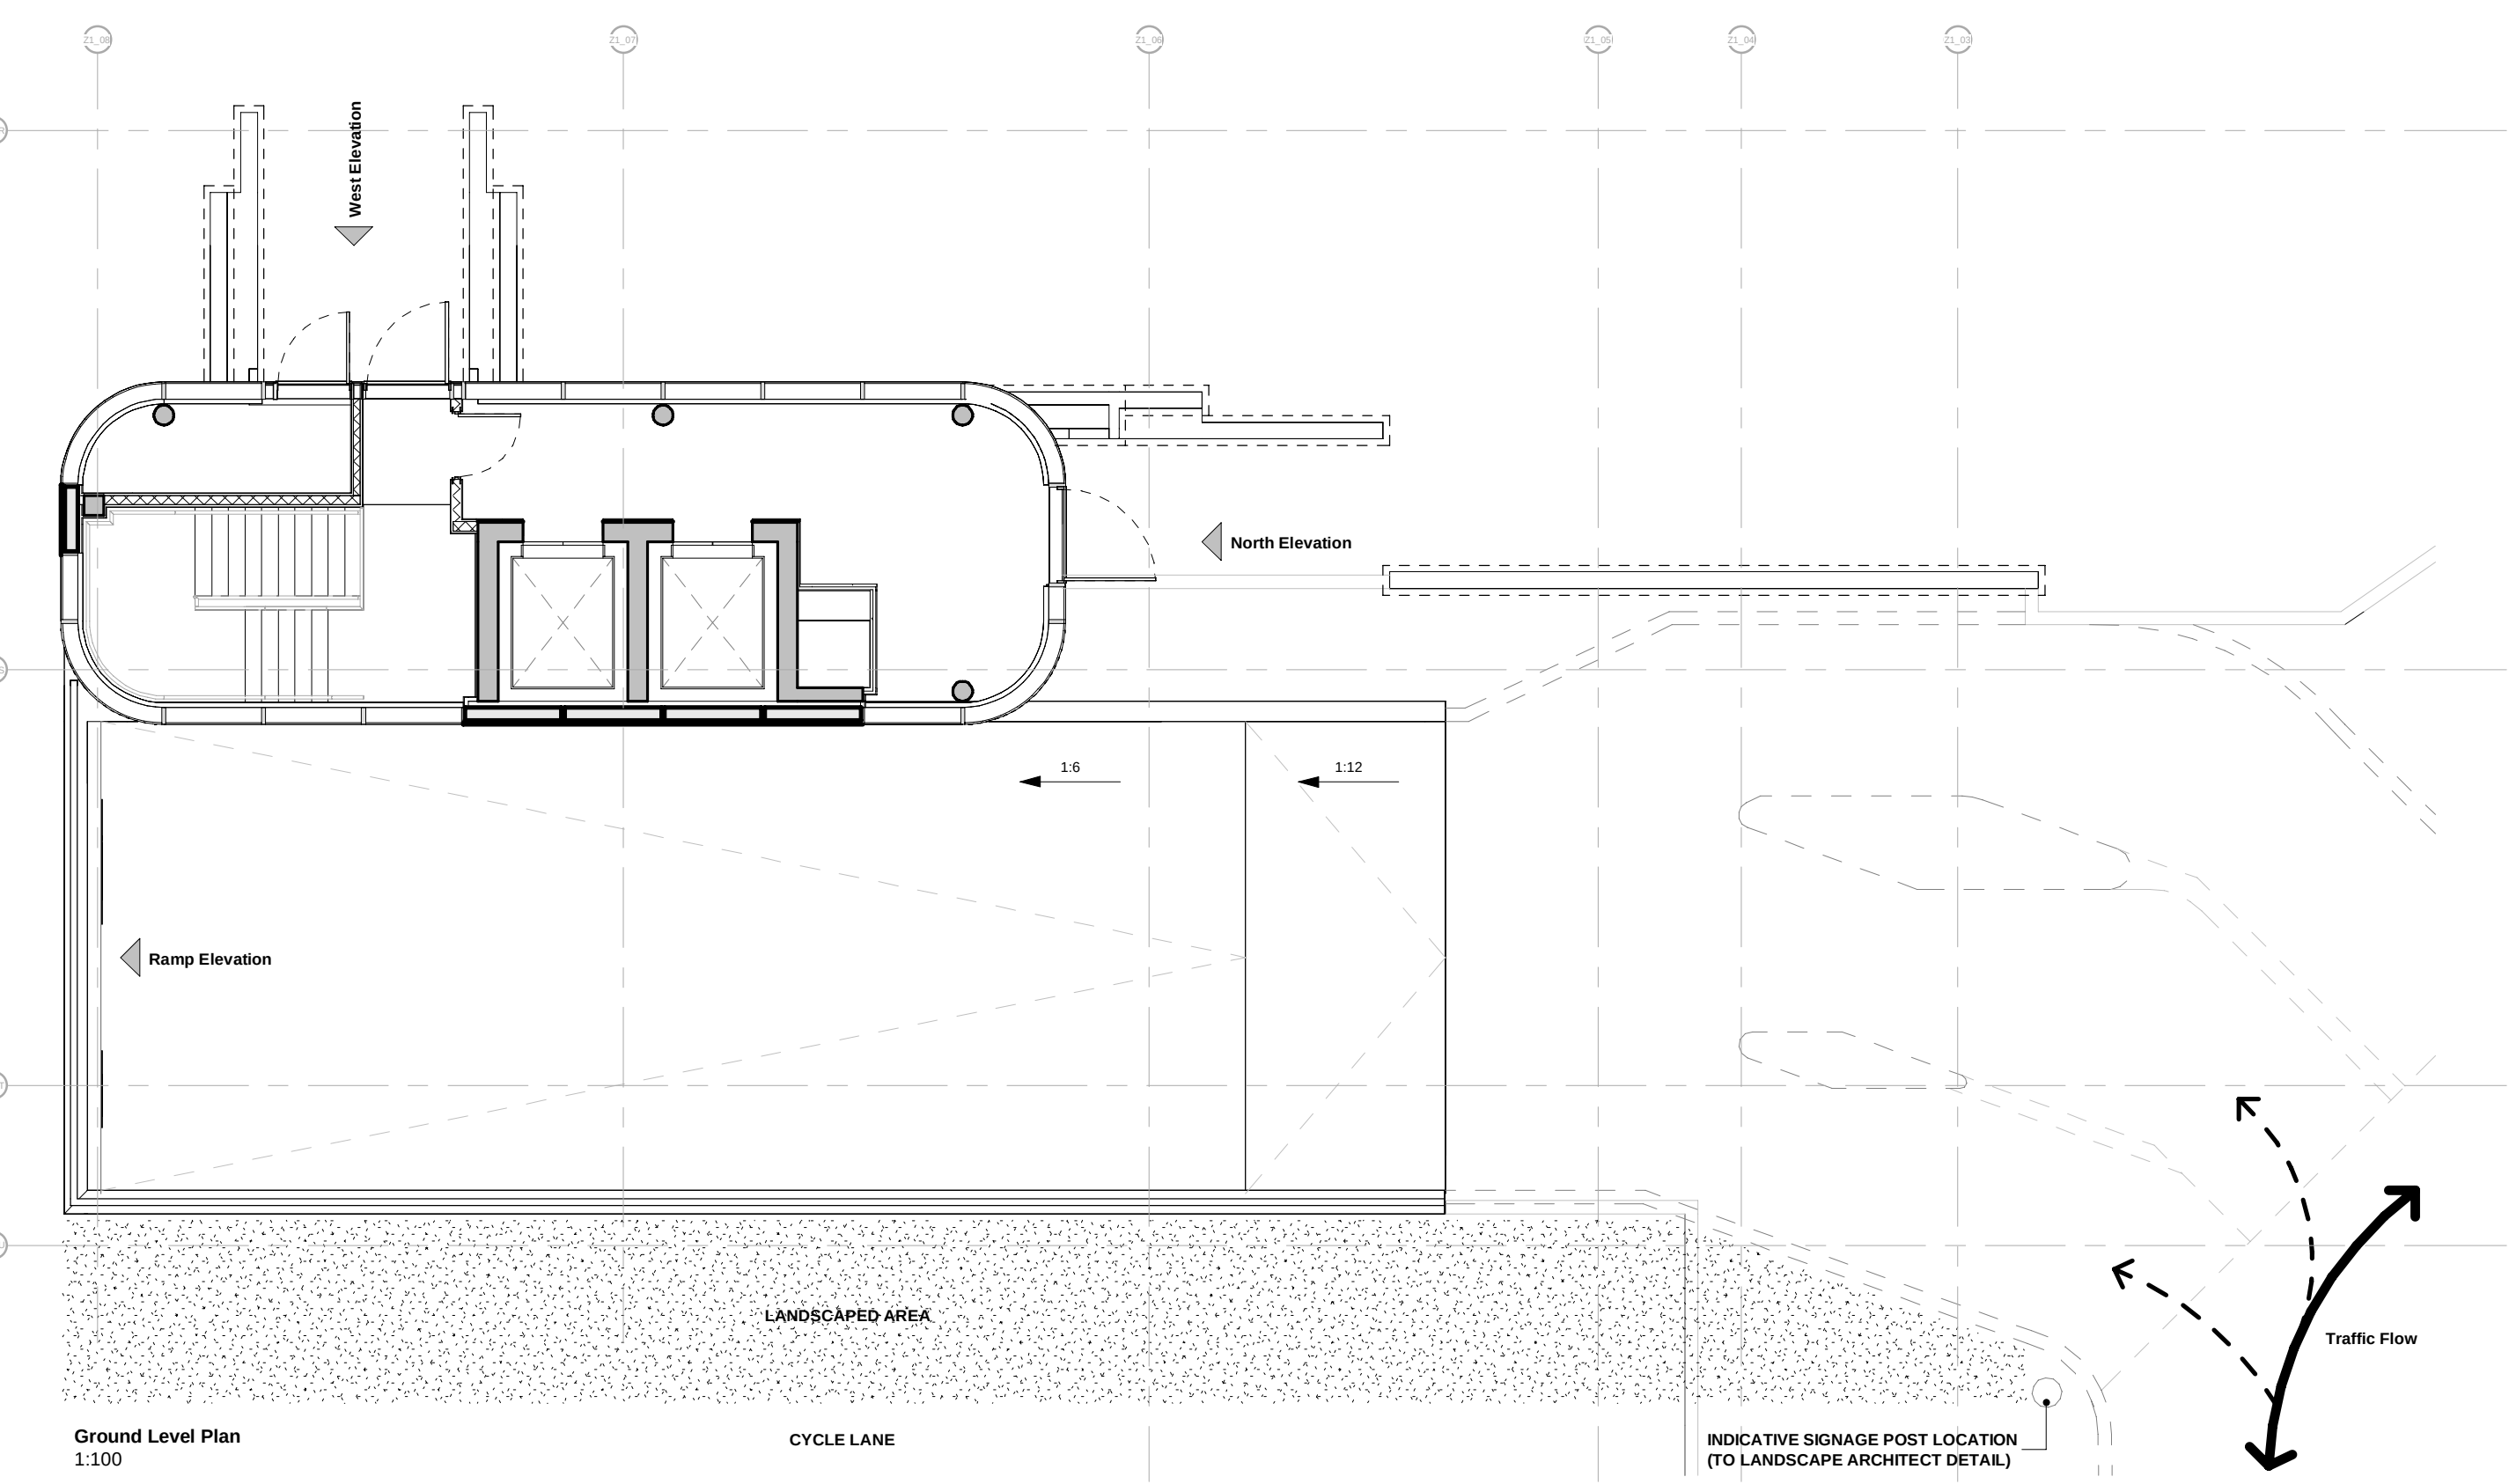


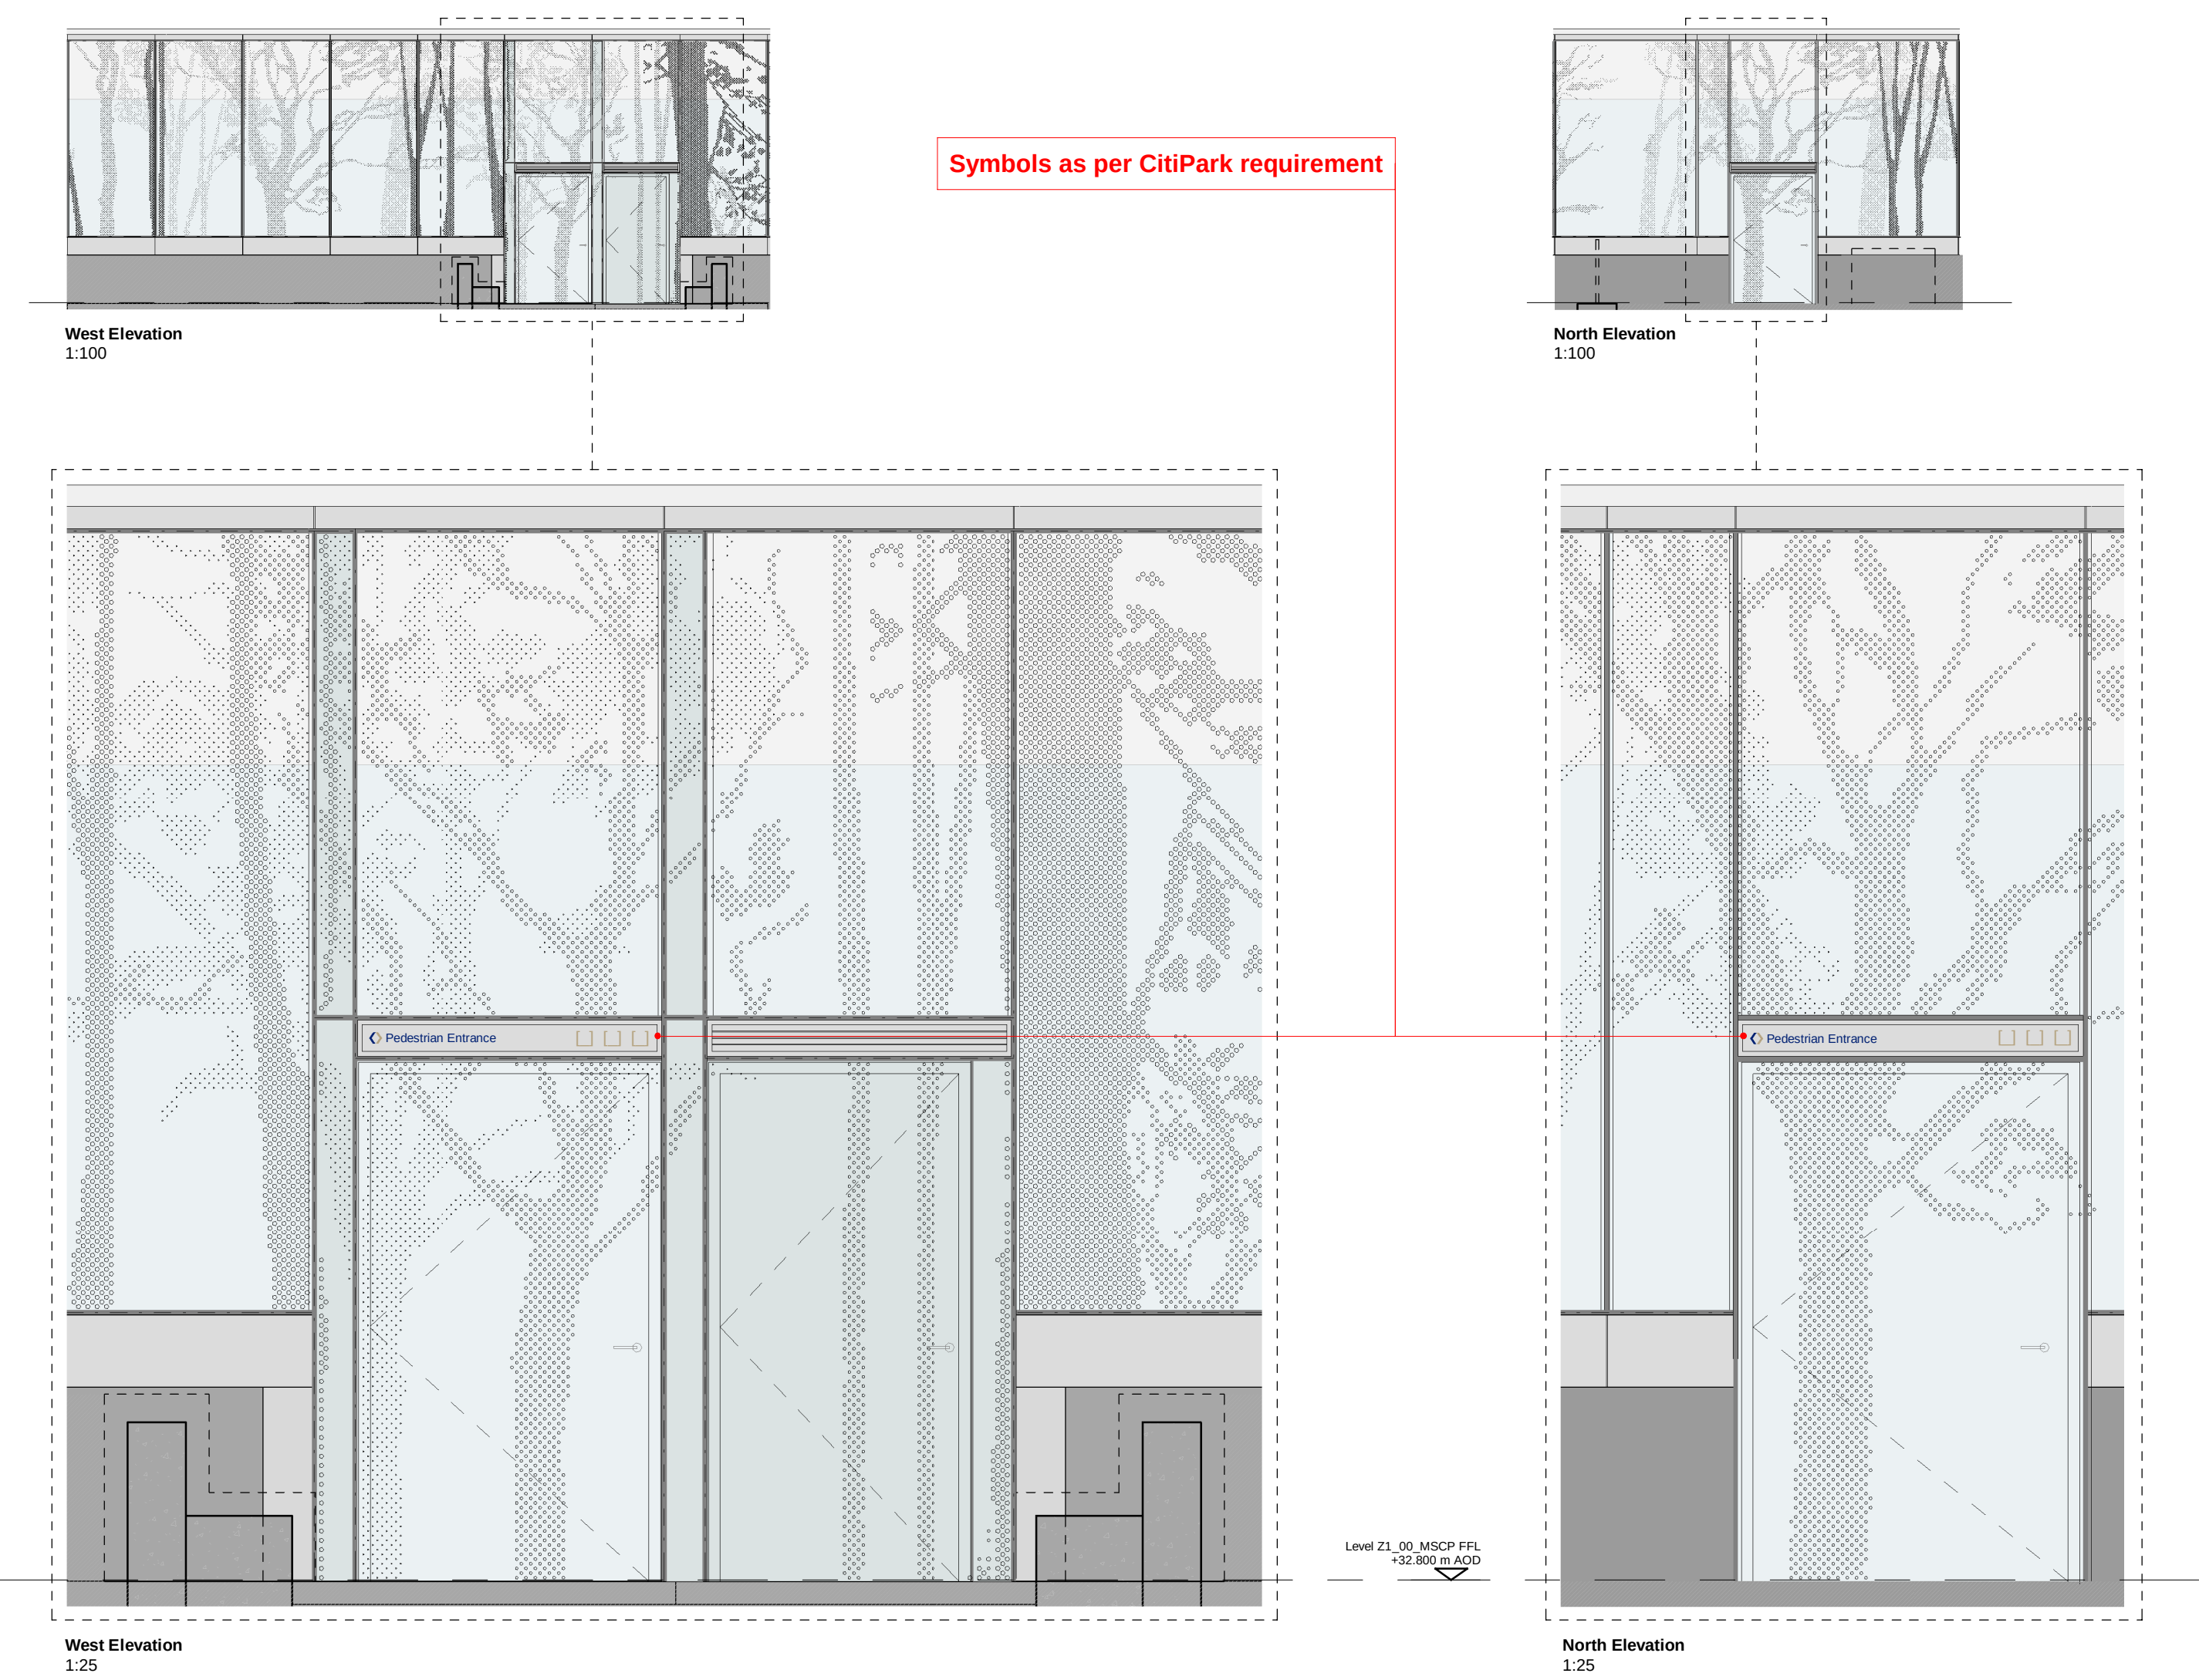

N.B. Design is indicative only. Setting out, vector graphics and symbolism to be provided by others.

This drawing is copyright.
Do not scale off dimensions.

All dimensions to be checked on site by contractor.

Contractor to report any dimensional discrepancies, errors or omissions prior to commencing on site.

Rev	Date	Description
P01	16-09-2022	First Issue

Project Title
Crown Street - Phase 2
Crown Street
Manchester

Status
Preliminary

Drawing Title
Car Park Entrance Building
Signage Strategy
Z1 Ground Level

Job No
10292

Scale
Indicated@ A1

SHP Drawing Code
10292-Z1-SHP-G740-EL-GRD-3001

Revision
P01

Manchester
+44 (0)161 835 2345

London
+44 (0)20 7549 4000

© SimpsonHaugh and Partners 2019