



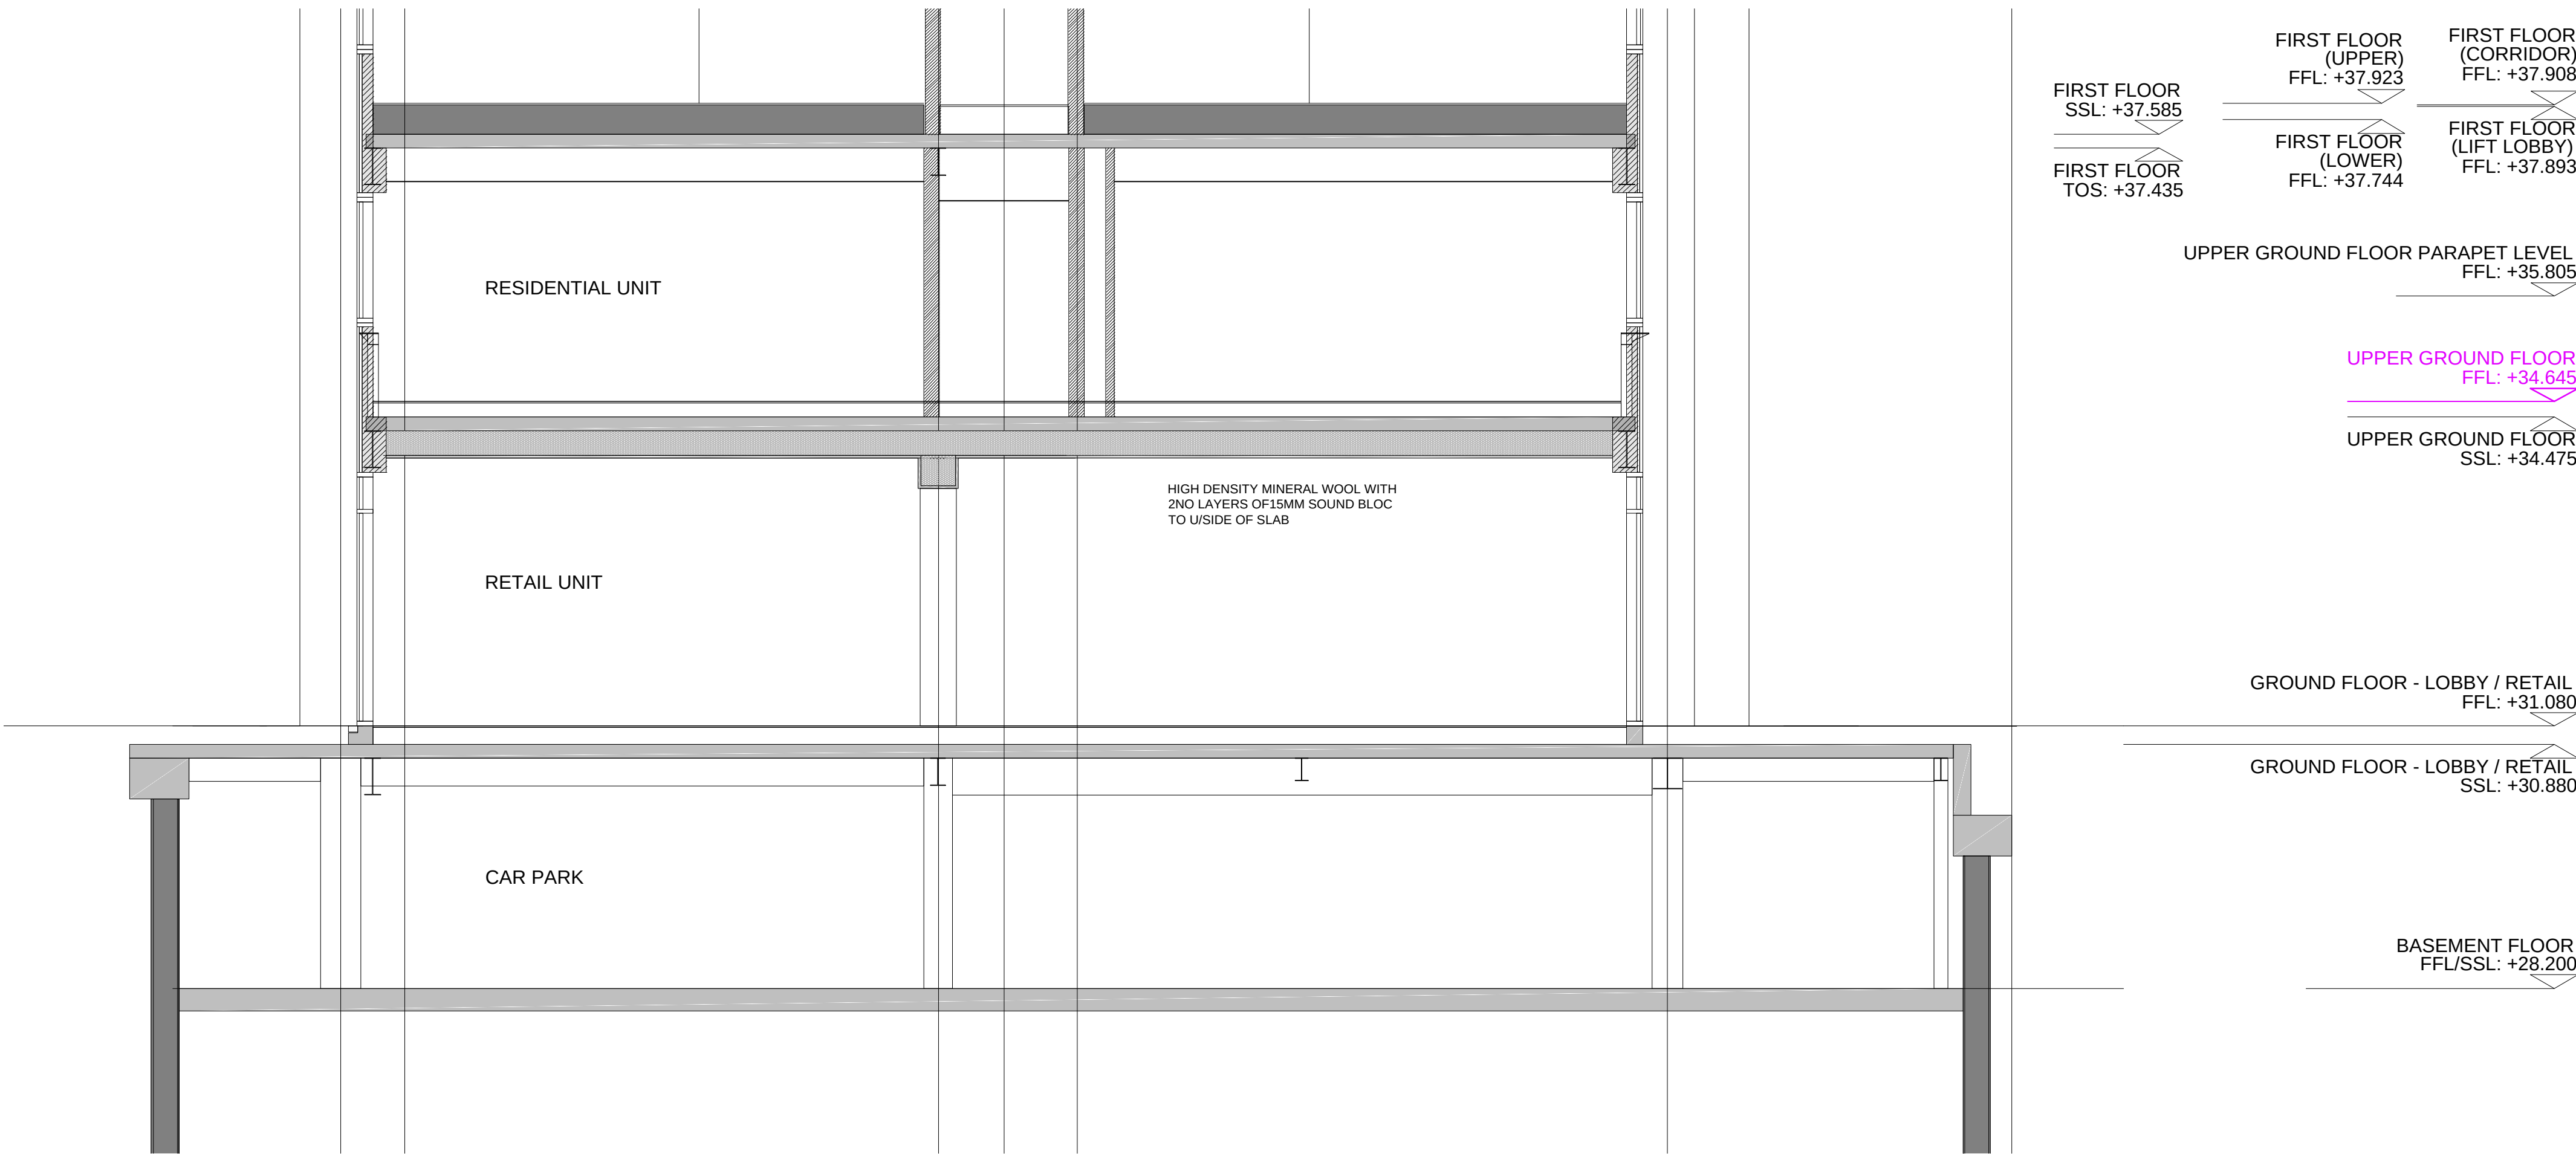

ACOUSTIC CEILING CROSS SECTION

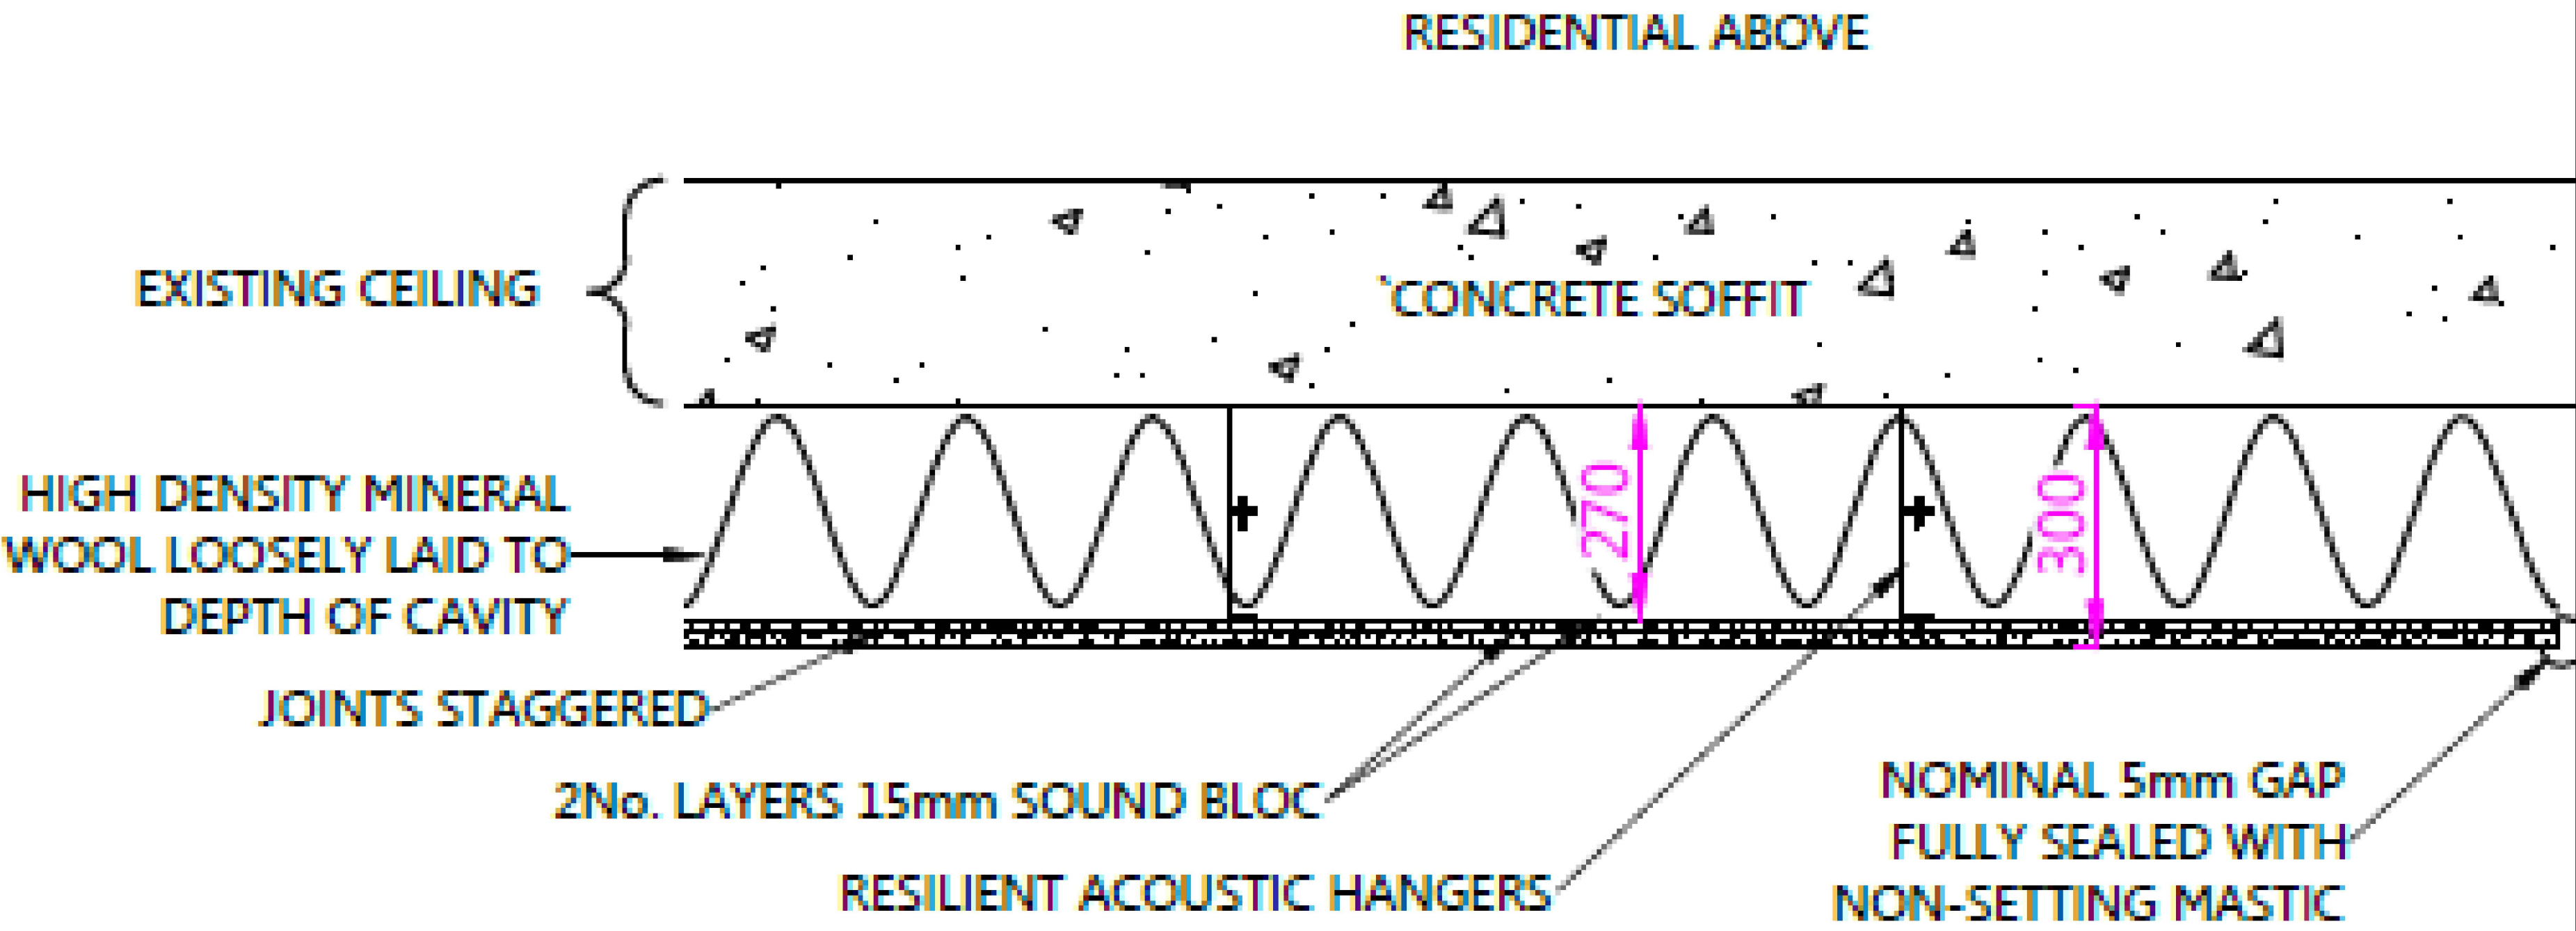

Notes:

0mm50mm

A1

original sheet size

Contact HLN regarding terms & conditions, copyrights, CDM, etc. Check printed scale, responsibility is not accepted for reproduction of digital media or measuring from this document. Only figured dimensions to be used for construction. Report doubts/discrepancies to project Architect.

This feasibility drawing has been produced using an ordinance survey drawing. All boundaries and built locations are subject to full measured topographical survey. All service routes and locations are subject to conformation by approved statutory body/subsolan survey. All proposed design work is subject to full consultation with LA planning and highways.

This original drawing is issued for the purpose indicated and contains confidential information. Further copies and circulation will be strictly in accordance with the confidentiality agreement with Hlnarchitects.

Safety Health & Environmental (S.H.E) Notes are for informing competent persons of significant risks or design issues, relevant to their area of work, which may be unusual or not obvious, or which might be difficult to manage.

Client	Contractor	Project	Drawing Title				
Tesco Stores Ltd		Manchester Sky Gardens 1 Castlefield M15 4LY	Building Section Indicating Acoustic Soffit				
Drawing Status	Scale	Date	Drawn By	Checked	Job No:	Drawing No.	Rev.
FOR INFORMATION	1:50 @ A1	09.09.2022	MH	PS	104773	PL (20) 400	-
HLN Architects Ltd The Maltings, East Tyndall St, Cardiff, CF24 5EZ.							
Tel:0845 375 3298 architecture@hlingroup.co.ukwww.hlingroup.co.uk							
RIBA Chartered Practice				CARDIFF ☒ BROMSGROVE ☐ LONDON ☐			