


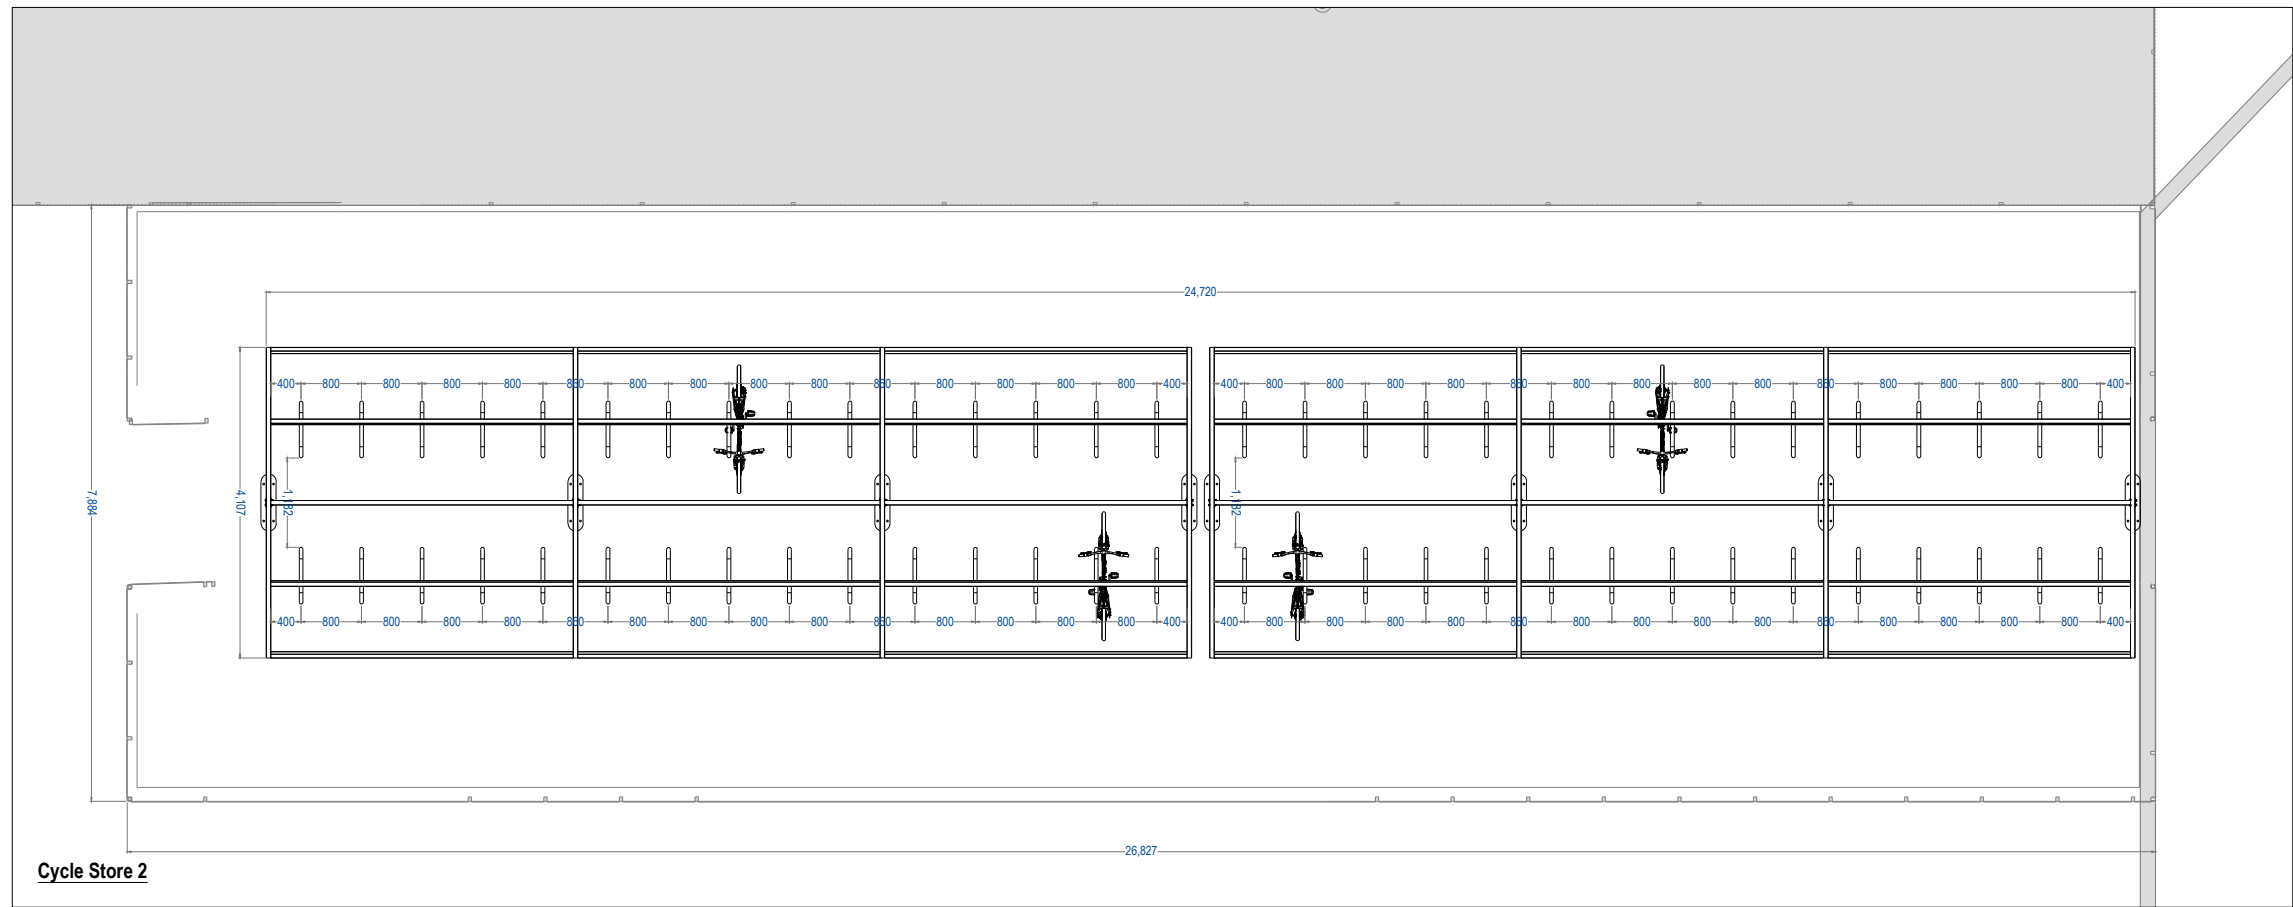

Cycle Store 2 (120):
60No. (120 Spaces) Citihoop Classic RF
2No. CuvaBrella Cycle Shelter (12,240W x 4107D x 2900H)



Citihoop Sheffield Stand RF
 *1100H x 750W x 48mm
 *Galvanised
 *Root Fixed

				Project	Customer	Material	Finish	Designed by	AA	Title	Sheet
				BELLE VUE CO-OP ACADEMY	SIR ROBERT McALPINE			CYCLE STORAGE SOLUTIONS	1		
				-Do not scale -All dimensions in millimetres -Do not manually alter CAD drawings 	Checked by				AB		1
					Scale @ A3				1:40		
					Date				20/06/22		
A	20-06-2022	Preliminary Issue								Drawing No.	Rev
Rev	Date	Revision details								BSS-P-21471-90-003	A