


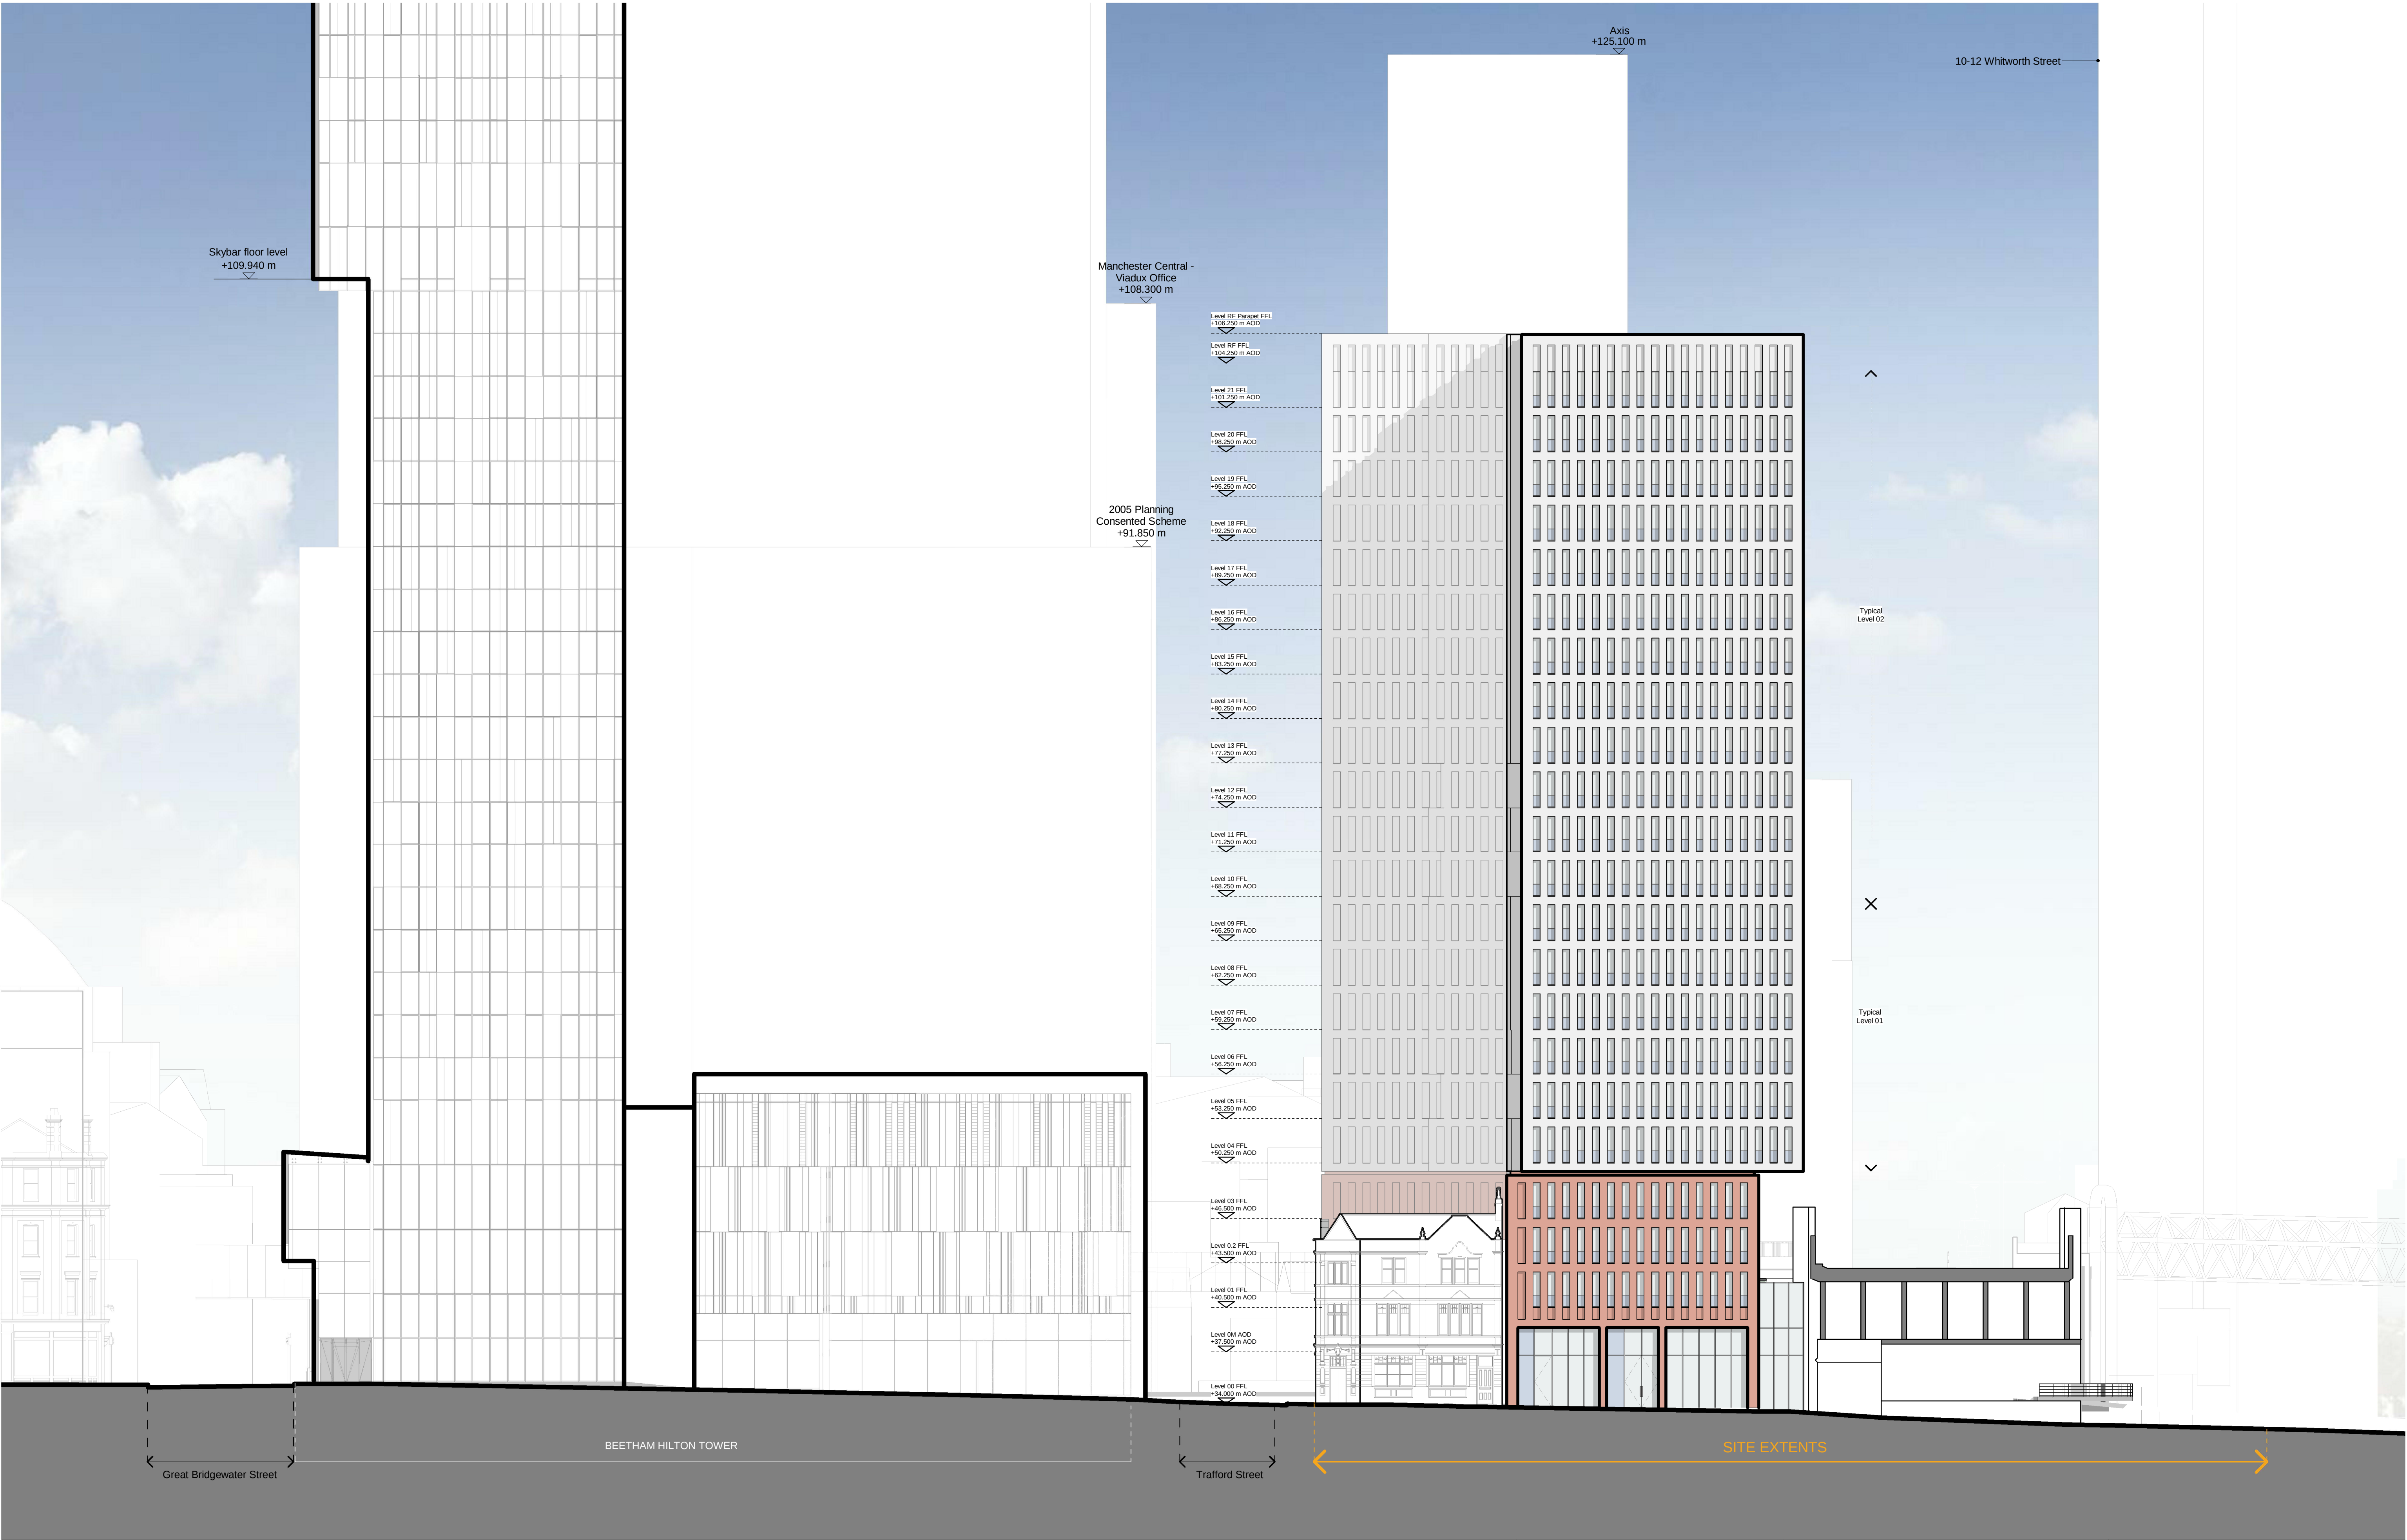

This drawing is copyright.
Do not scale off dimensions.

All dimensions to be checked on
site by contractor.

Contractor to report any dimensional
discrepancies, errors or omissions
prior to commencing on site.

Rev	Date	Description
00	2019-11-09	First Issue - Planning Submission
01	2020-02-26	Planning Update - Additional 500mm height
02	2022-08-23	Updated Planning Submission

Project Title
**325 Deansgate
Staycity Aparthotel
Manchester**

Status
Planning Issue

Drawing Title
**General Arrangement Elevation
West
Deansgate**

Job No 10185	Scale 1:400 @ A3	Option
BSI Drawing Code 10185-SHP-Z1EWEL -A-B5D8-G200-0001	Revision 02	

Manchester
+44 (0)161 835 2345

London
+44 (0)20 7549 4000