



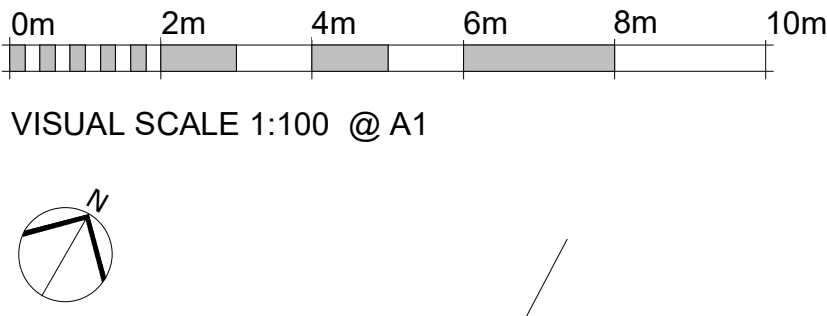

Do not scale from this drawing.
The contractor is to check all dimensions on site and report any discrepancies to the Architect.
All rights described in chapter IV of the copyright, designs and patents act 1988 have been generally asserted.

Notes

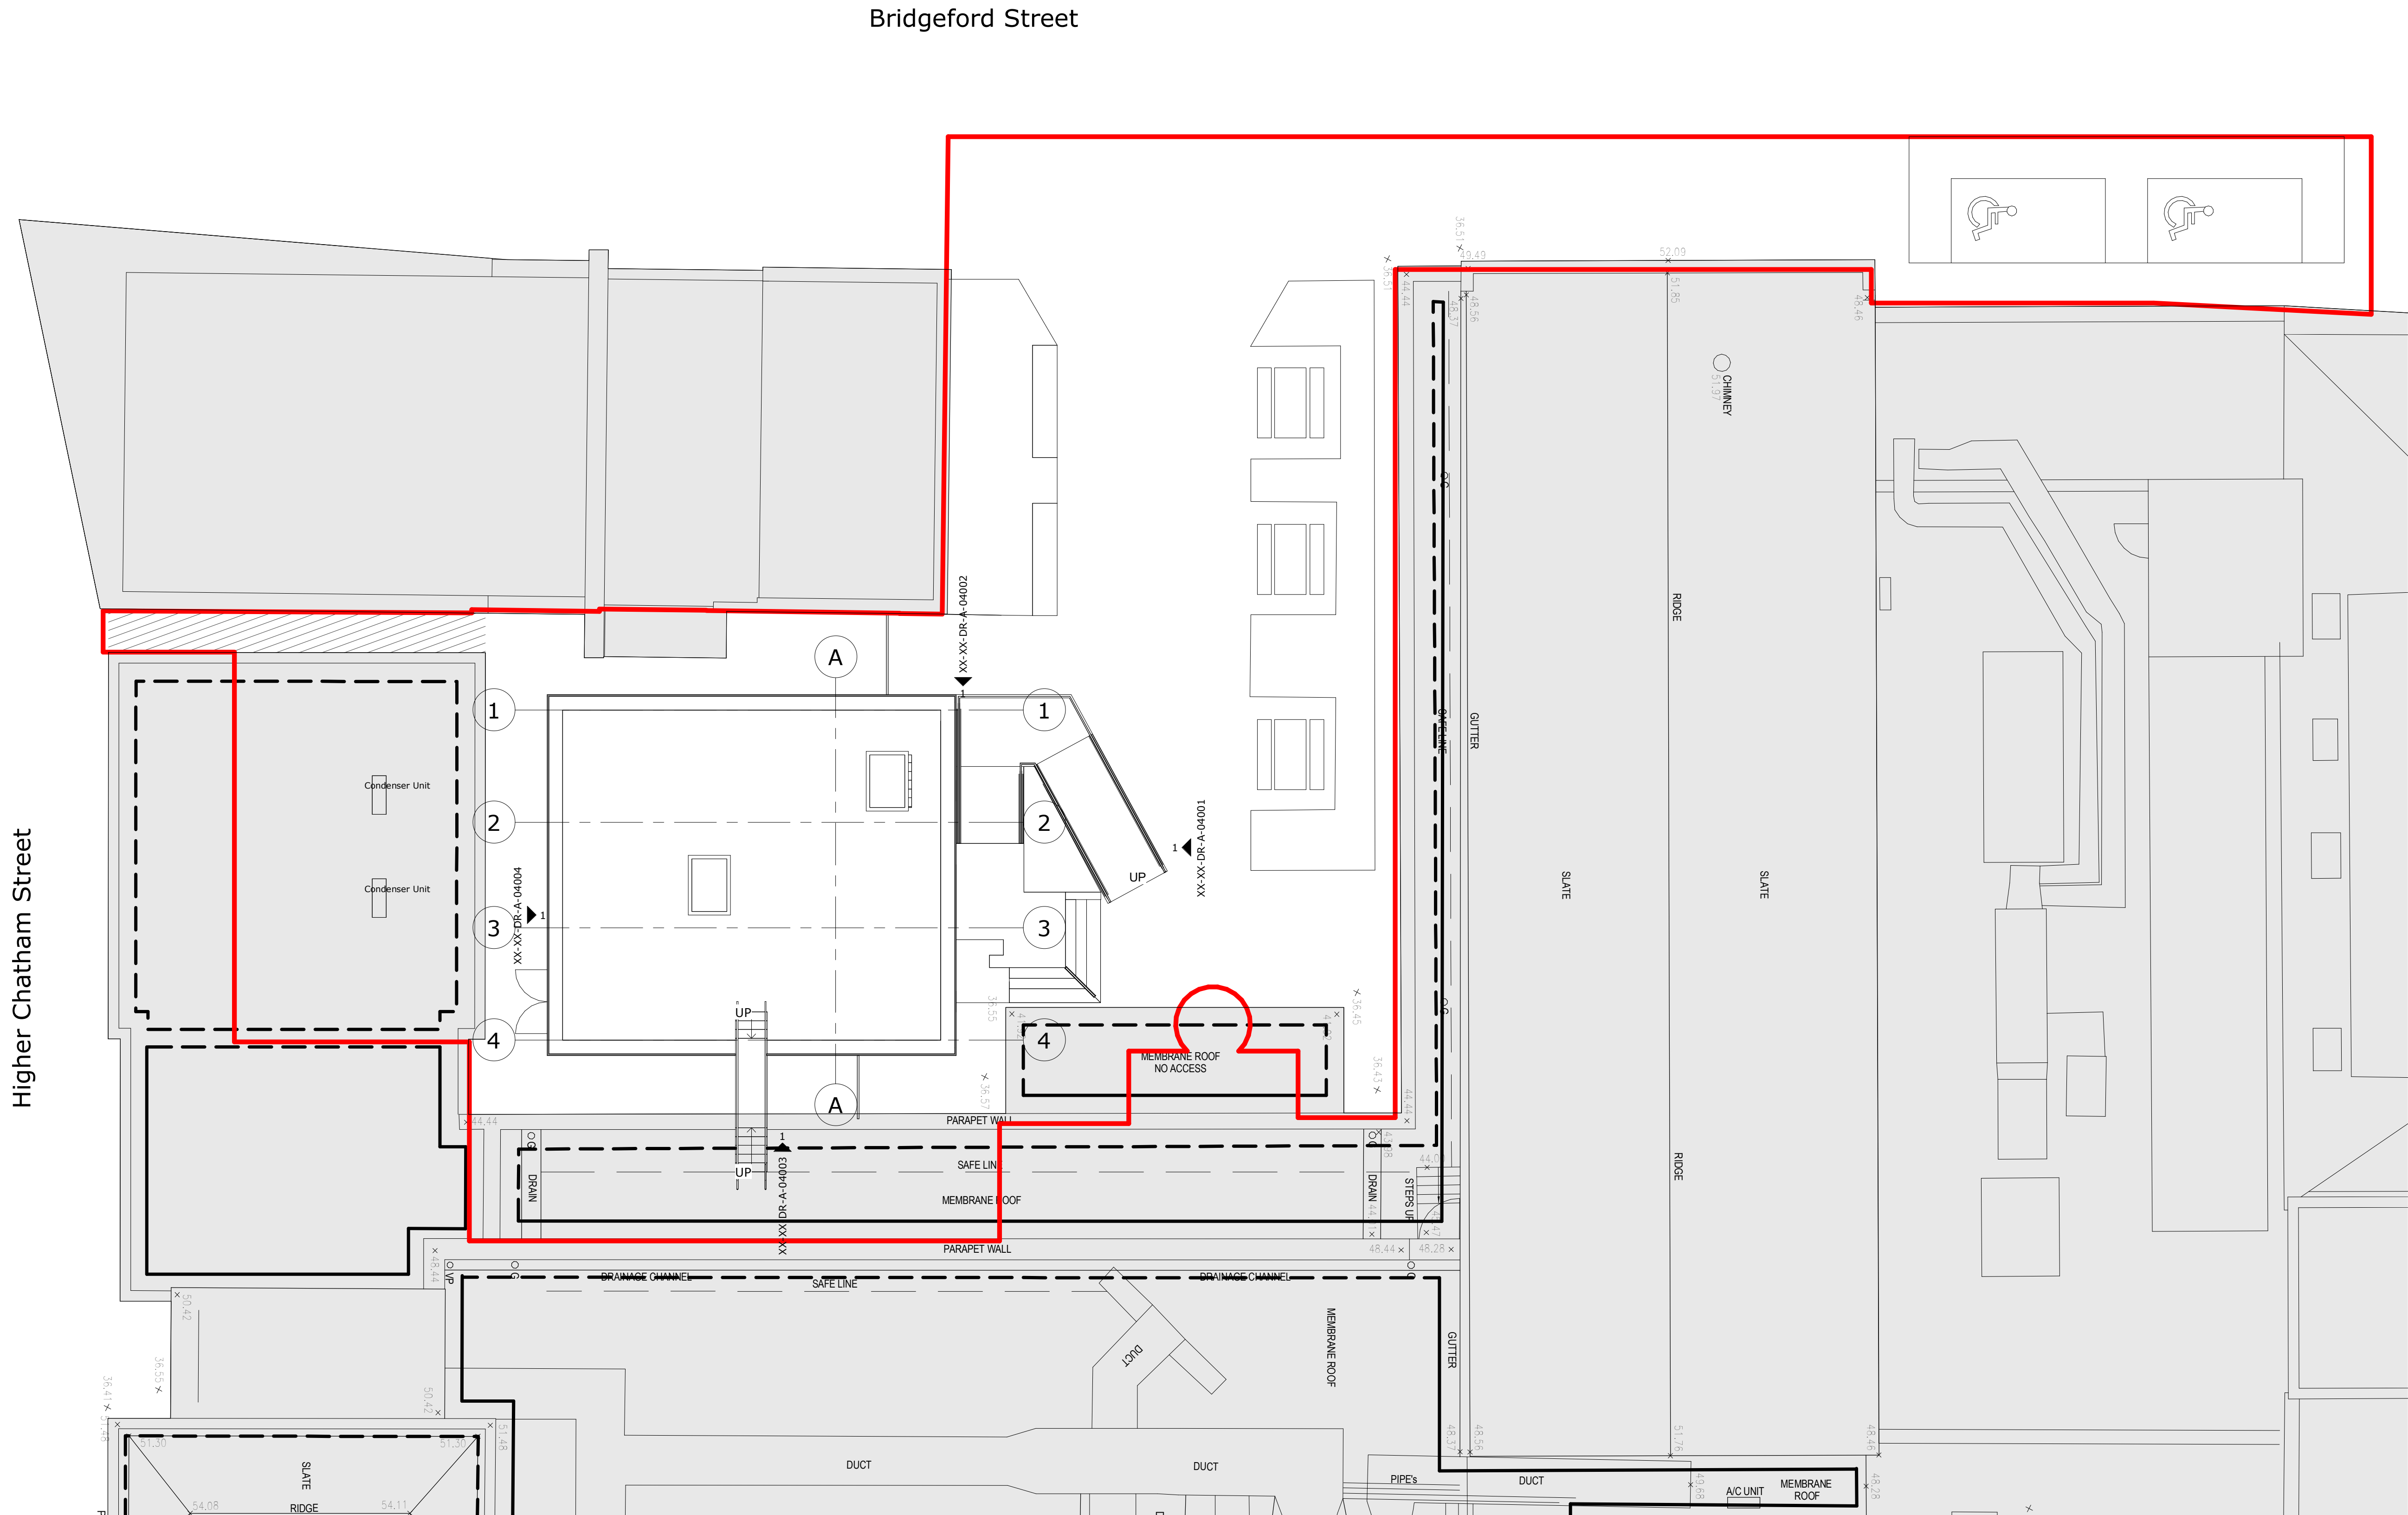

P3	Issued as part of planning application	02/09/22	SB	CA
P2	Issued for pre-planning submission Stage 3 approval	01/06/22	SB	CA
P1	Initial issue	30/03/22	SB	CA
Rev	Description	Date	By	Chk

1st Floor
3 Bleeding Heart Yard
London EC1N 8SJ
Telephone +44(0)203 8746707
Website www.jeffersonsheard.com



Project
Martin Harris Music Practice Building

Drawing
Block Plan

Scale 1 : 100	Drawn SB	Date 03/29/22
Drawing Purpose PLANNING APPLICATION	Status S5	
Ref 2080-JSA-XX-03-DR-A-02003	Rev. P3	